




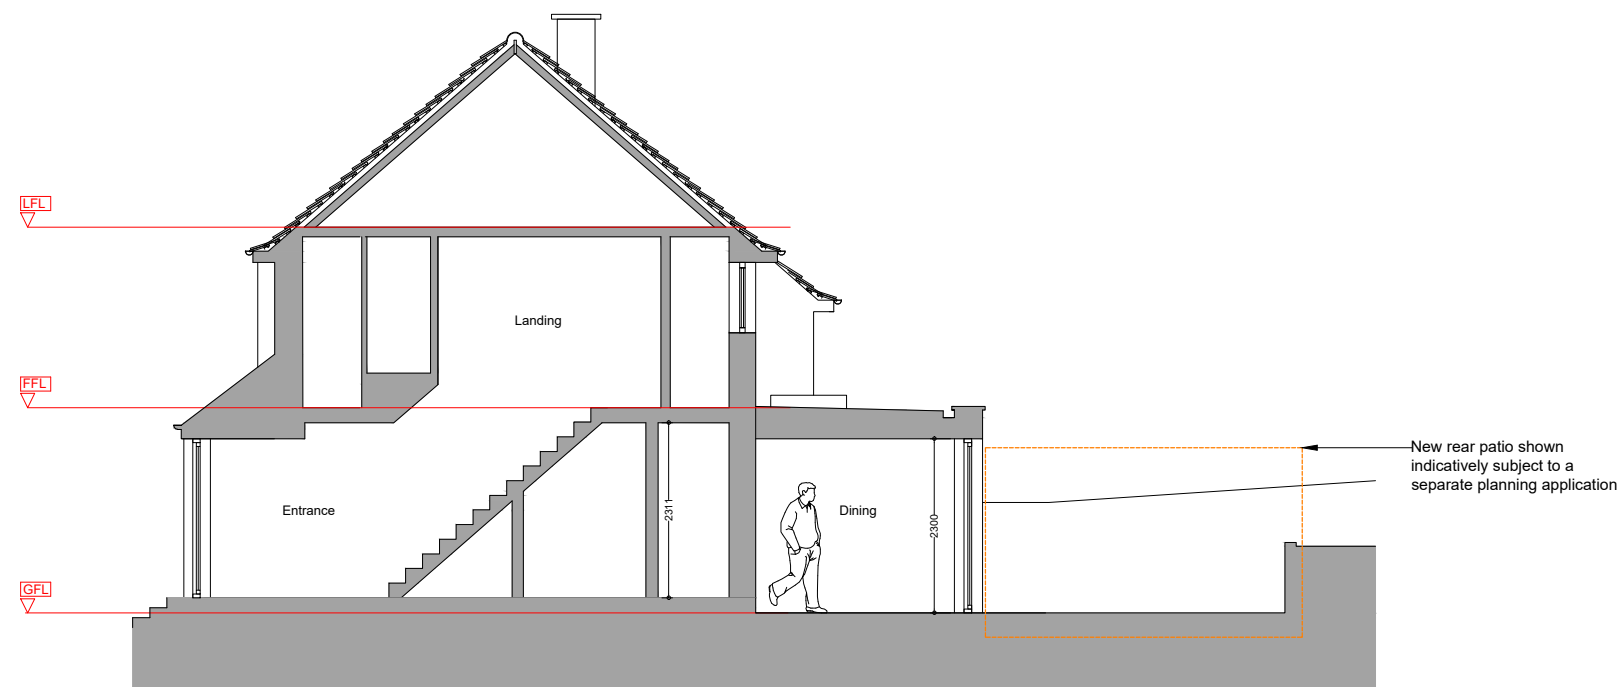


Section 1

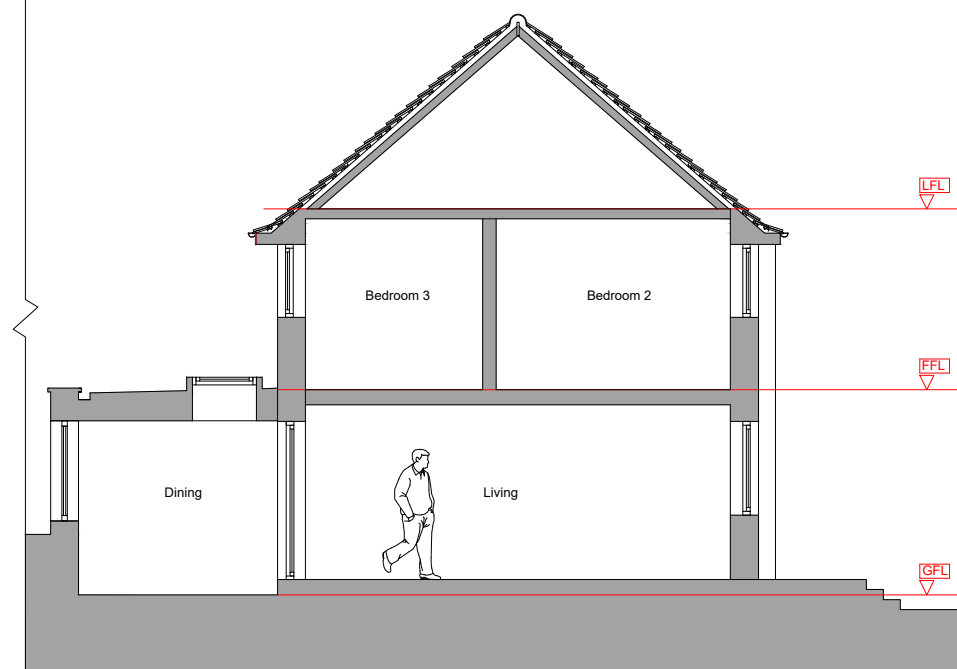

Section 2

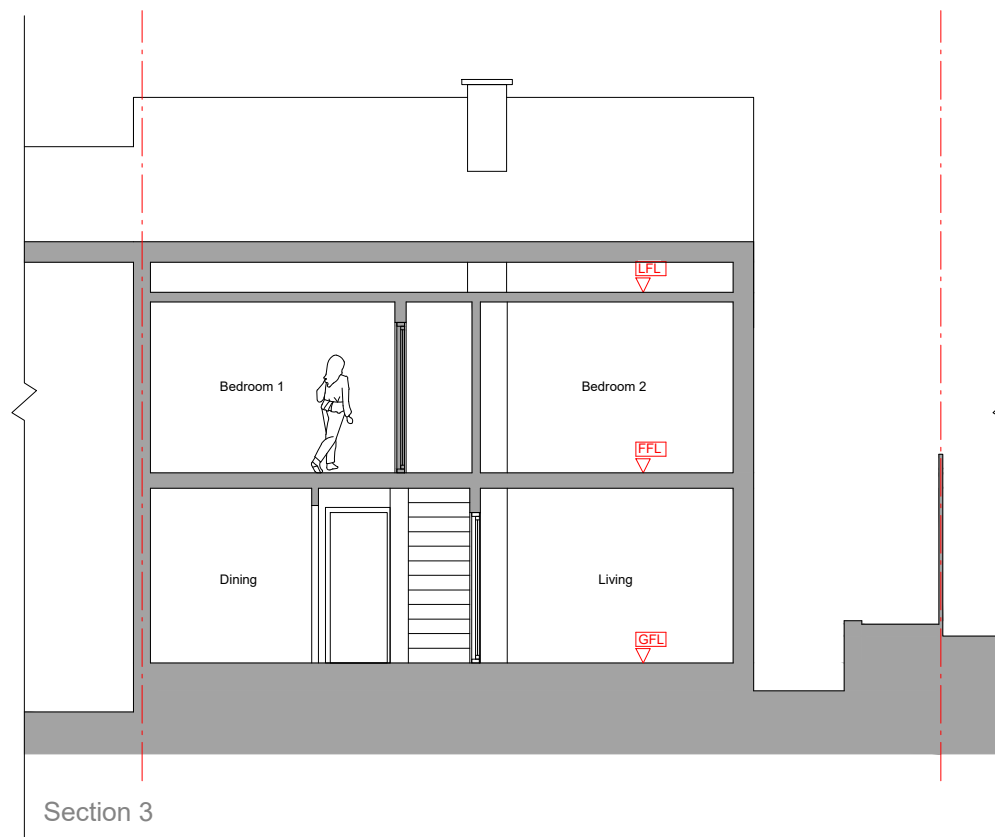

Section 3

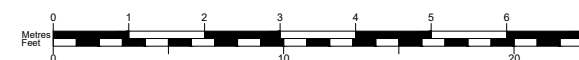

NOTES:

- This drawing is for early stage design and planning applications only, and therefore should NOT be used for construction.

Revisions:

- 14.08.23 FIRST ISSUE
- 19.08.23 - Rev. A - Revised drwgs issued to Client
- 30.08.23 - Rev. B - Revised drwgs issued to Client
- 03.11.23 - Rev. C - side extension removed
-

LOCATION 56 Livingstone Rd Gravesend DA12 5DZ	CLIENT Svetoslav Krastev		DRAWING TITLE Proposed sections	DRAWING No 016 @ A3
	SCALE 1:100 @ A3	STATUS Proposed	CHECKED BY YS	
JOB DESCRIPTION Ground floor rear extension and a new garage				REV C