




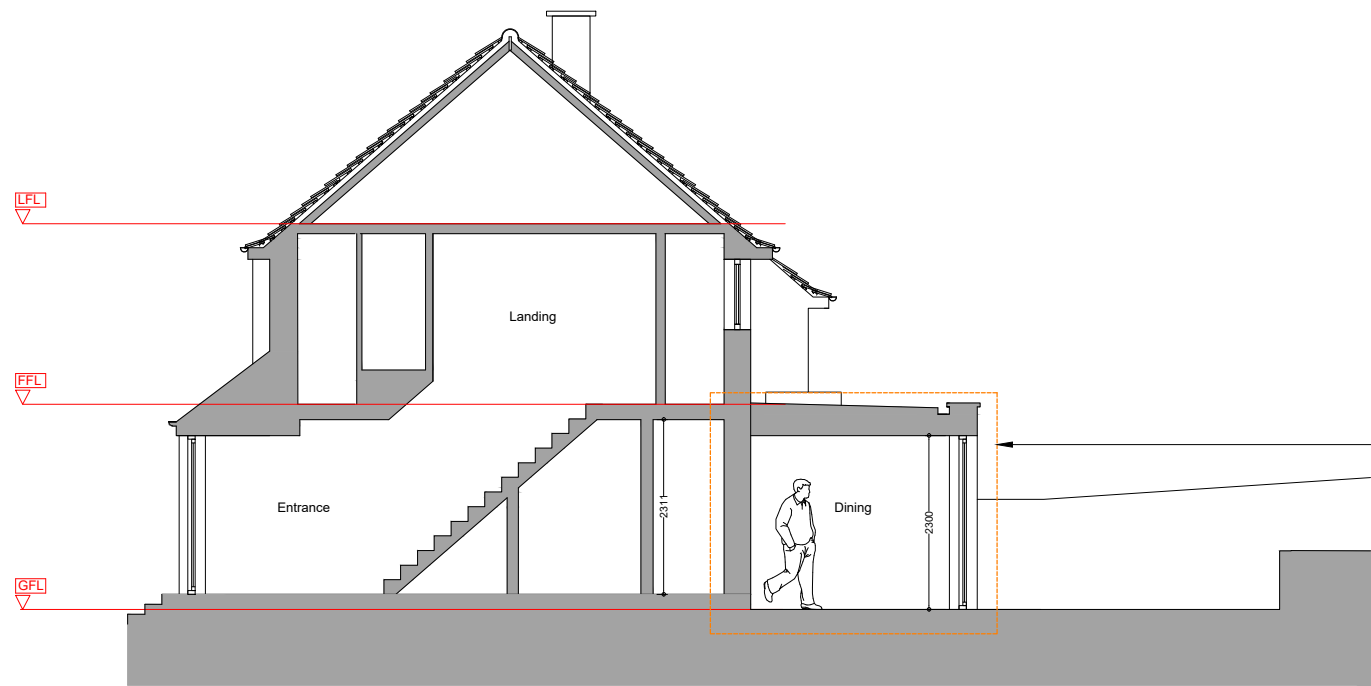

Section 1

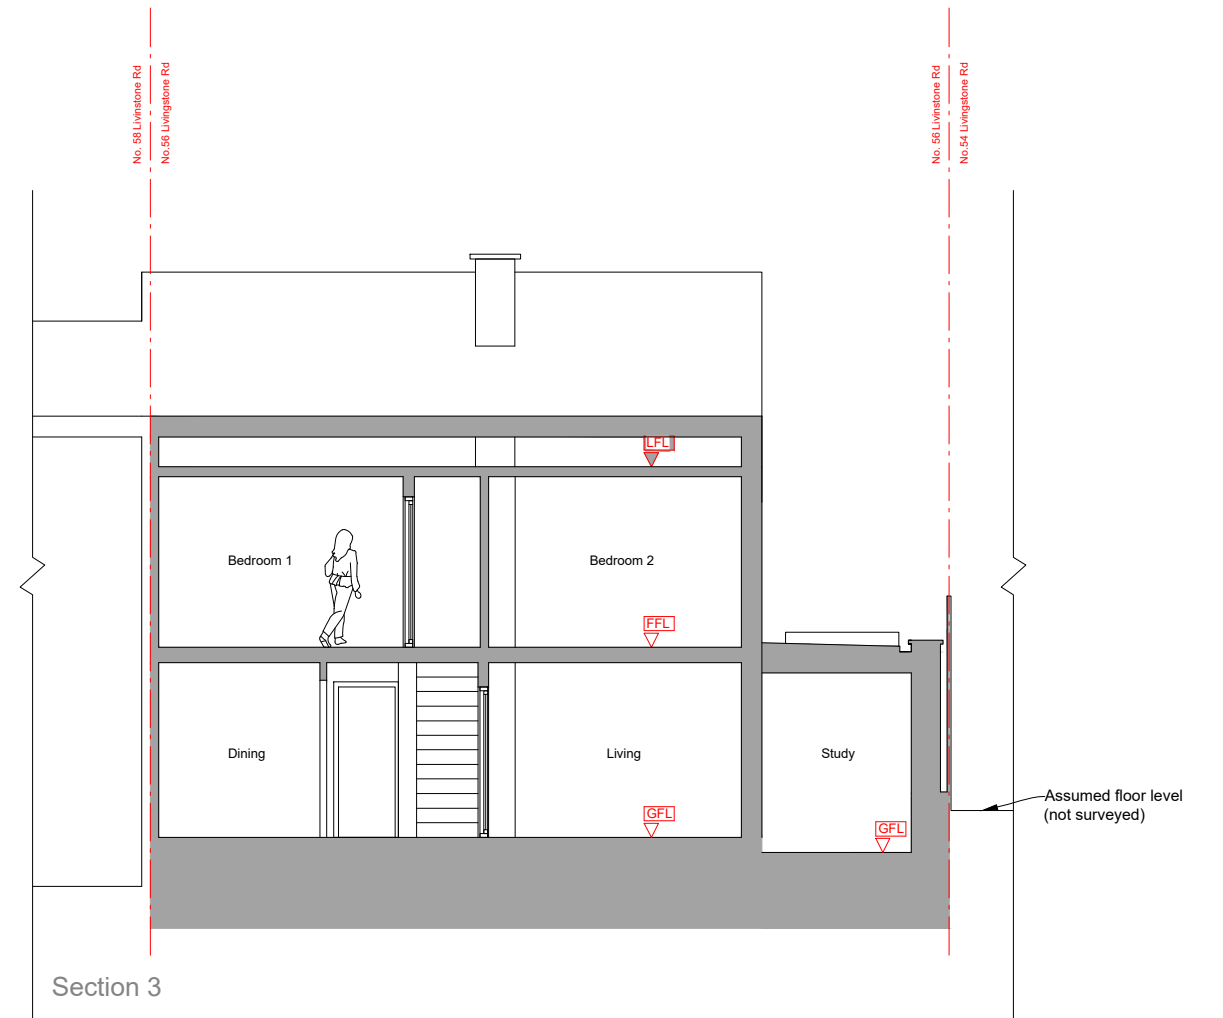

Section 3

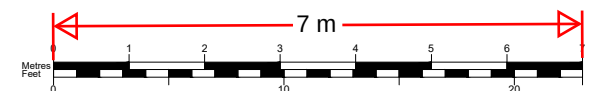

NOTES:

- This drawing is for early stage design and planning applications only, and therefore should NOT be used for construction.

Revisions:
- 04.11.23 FIRST ISSUE

LOCATION 56 Livingstone Rd Gravesend DA12 5DZ	CLIENT Svetoslav Krastev		DRAWING TITLE Proposed sections	DRAWING No 026 @ A3
	SCALE 1:100 @ A3	STATUS Proposed		
JOB DESCRIPTION Proposed side extension and associated patios			REV	