
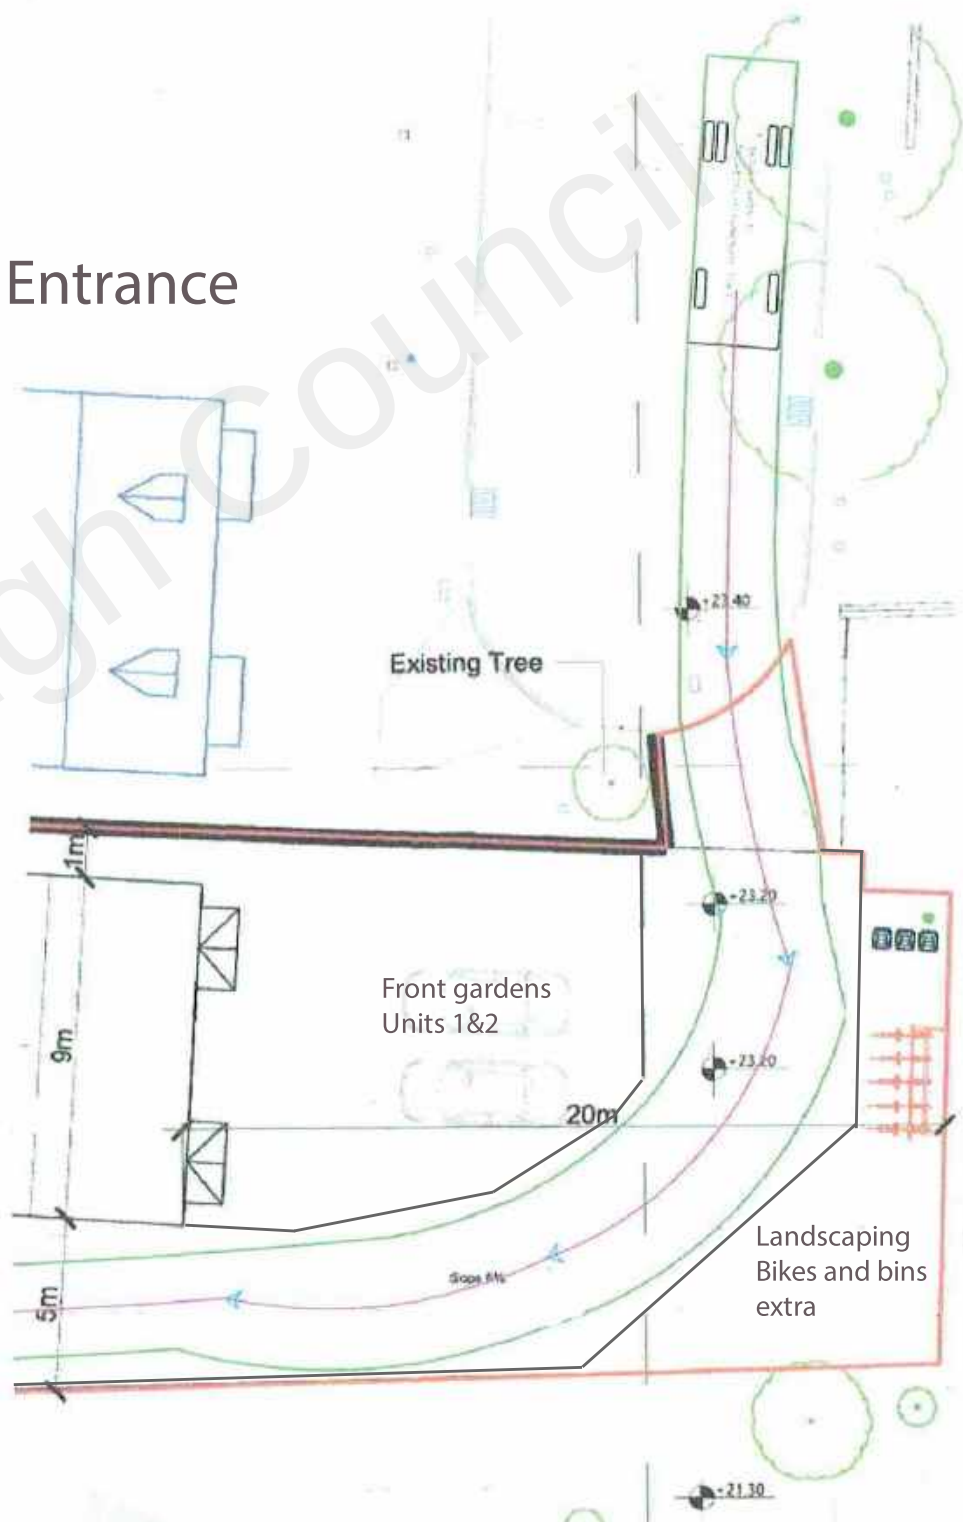


Turning (Refuse Lorry)

Entrance

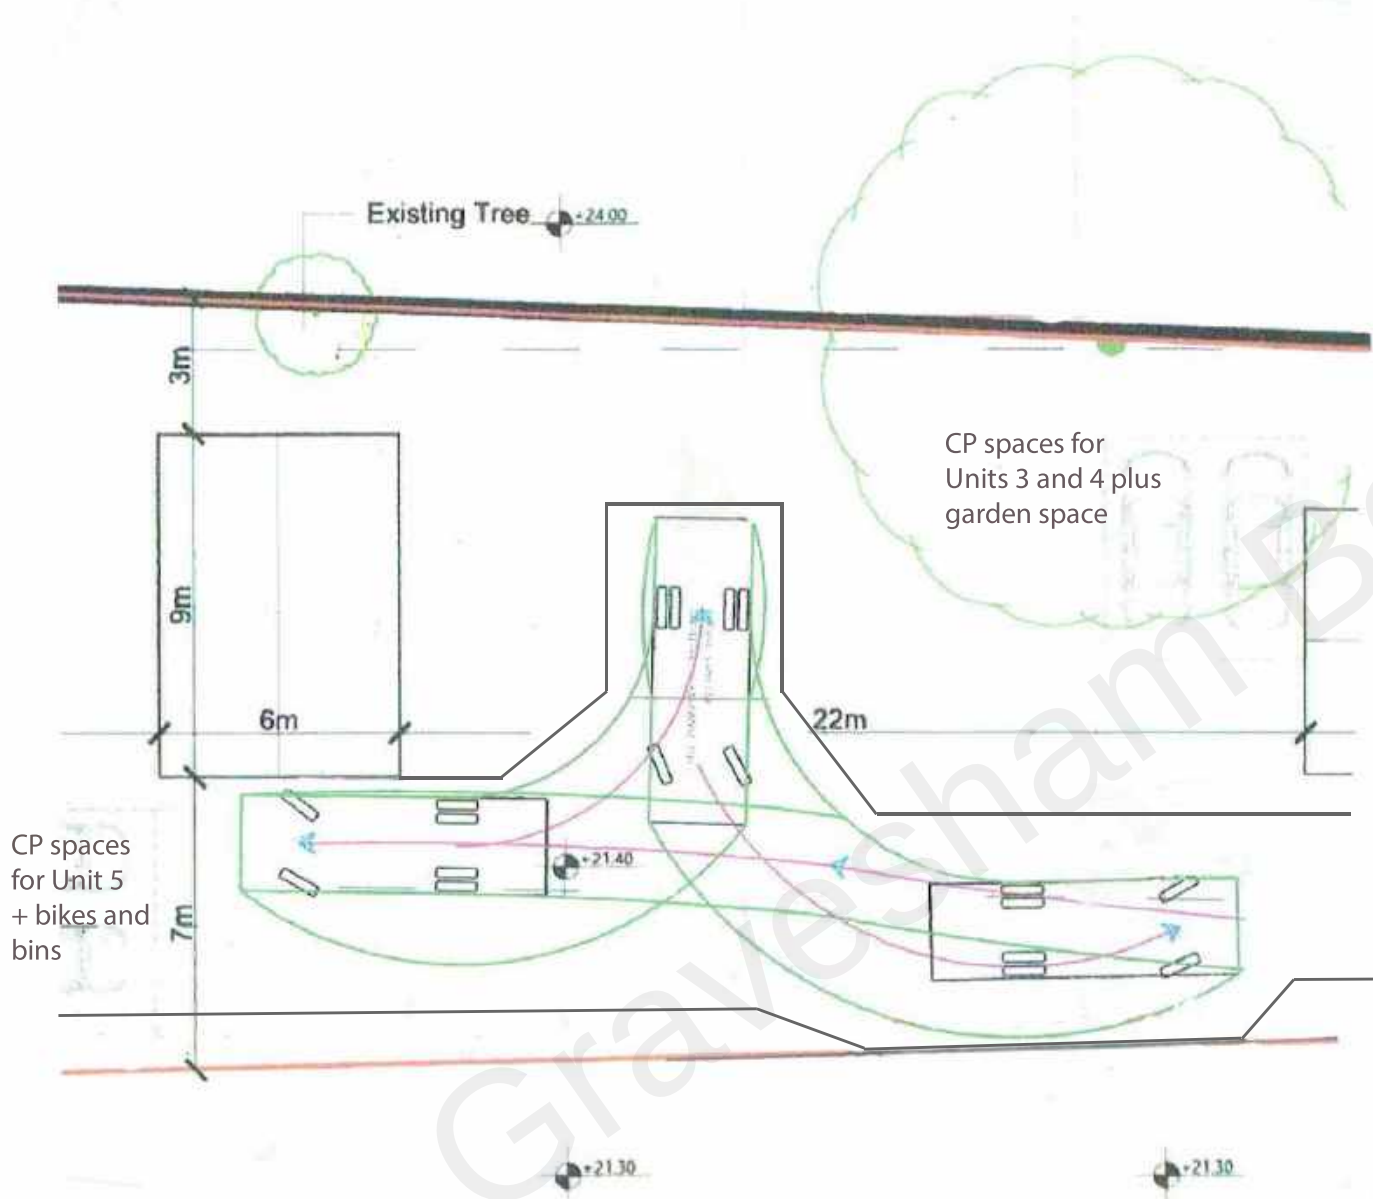

12m at 1:200

 Studio Charrette Limited The Chabouze, 50 Grosvenor Hill, London W1K 3QT T: 0203 581 1233 E: info@studiocharrette.co.uk www.studiocharrette.co.uk	NOTES: Planning Drawing Only All dimensions must be checked on site	Client c/o Agent	Scale 1:200@A3L	Drawing Title Turning/Manoeuvring	
		Job Title Park Road	Drawn by ML Date FEB2022	Drg No. 0744.T.0901	Rev