


Site Location Plan

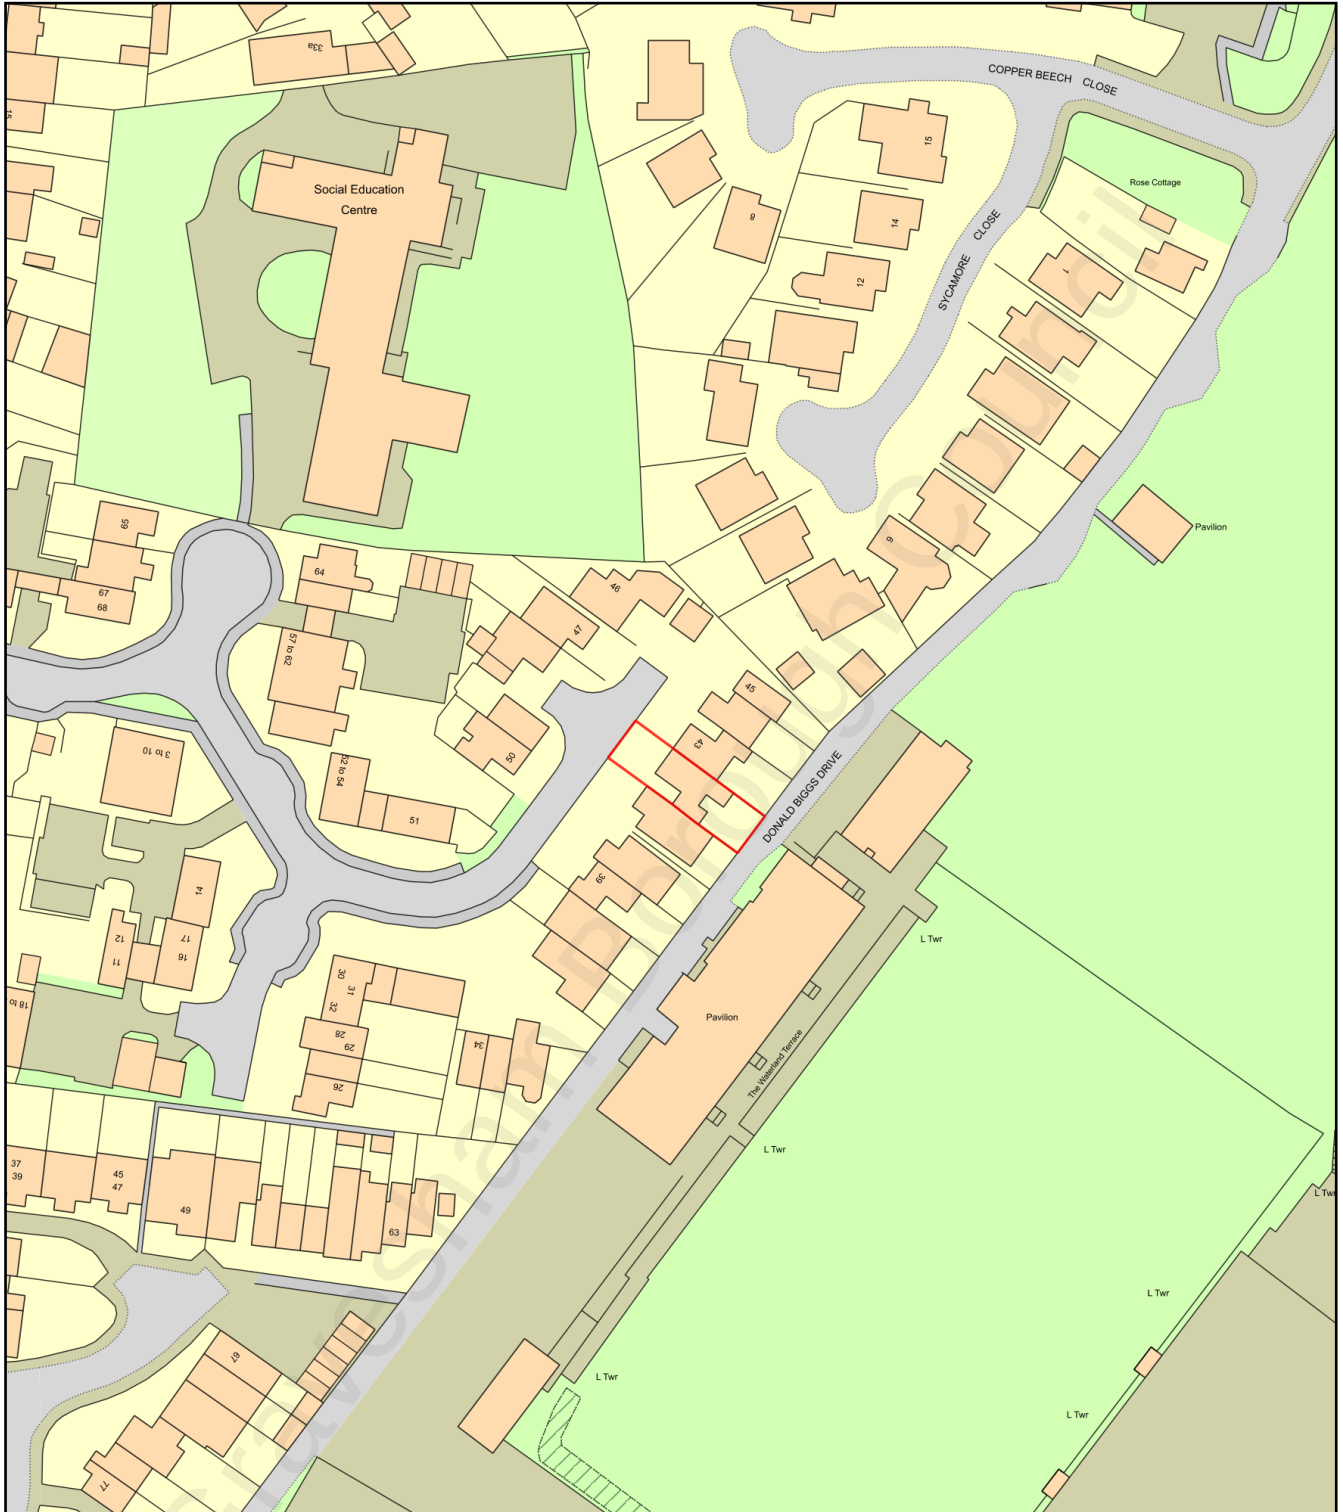

Plan Produced for: Planning Purposes

Date Produced: 06 Mar 2022

Plan Reference Number: TQRQM22065105817735

Scale: 1:1250 @ A4