


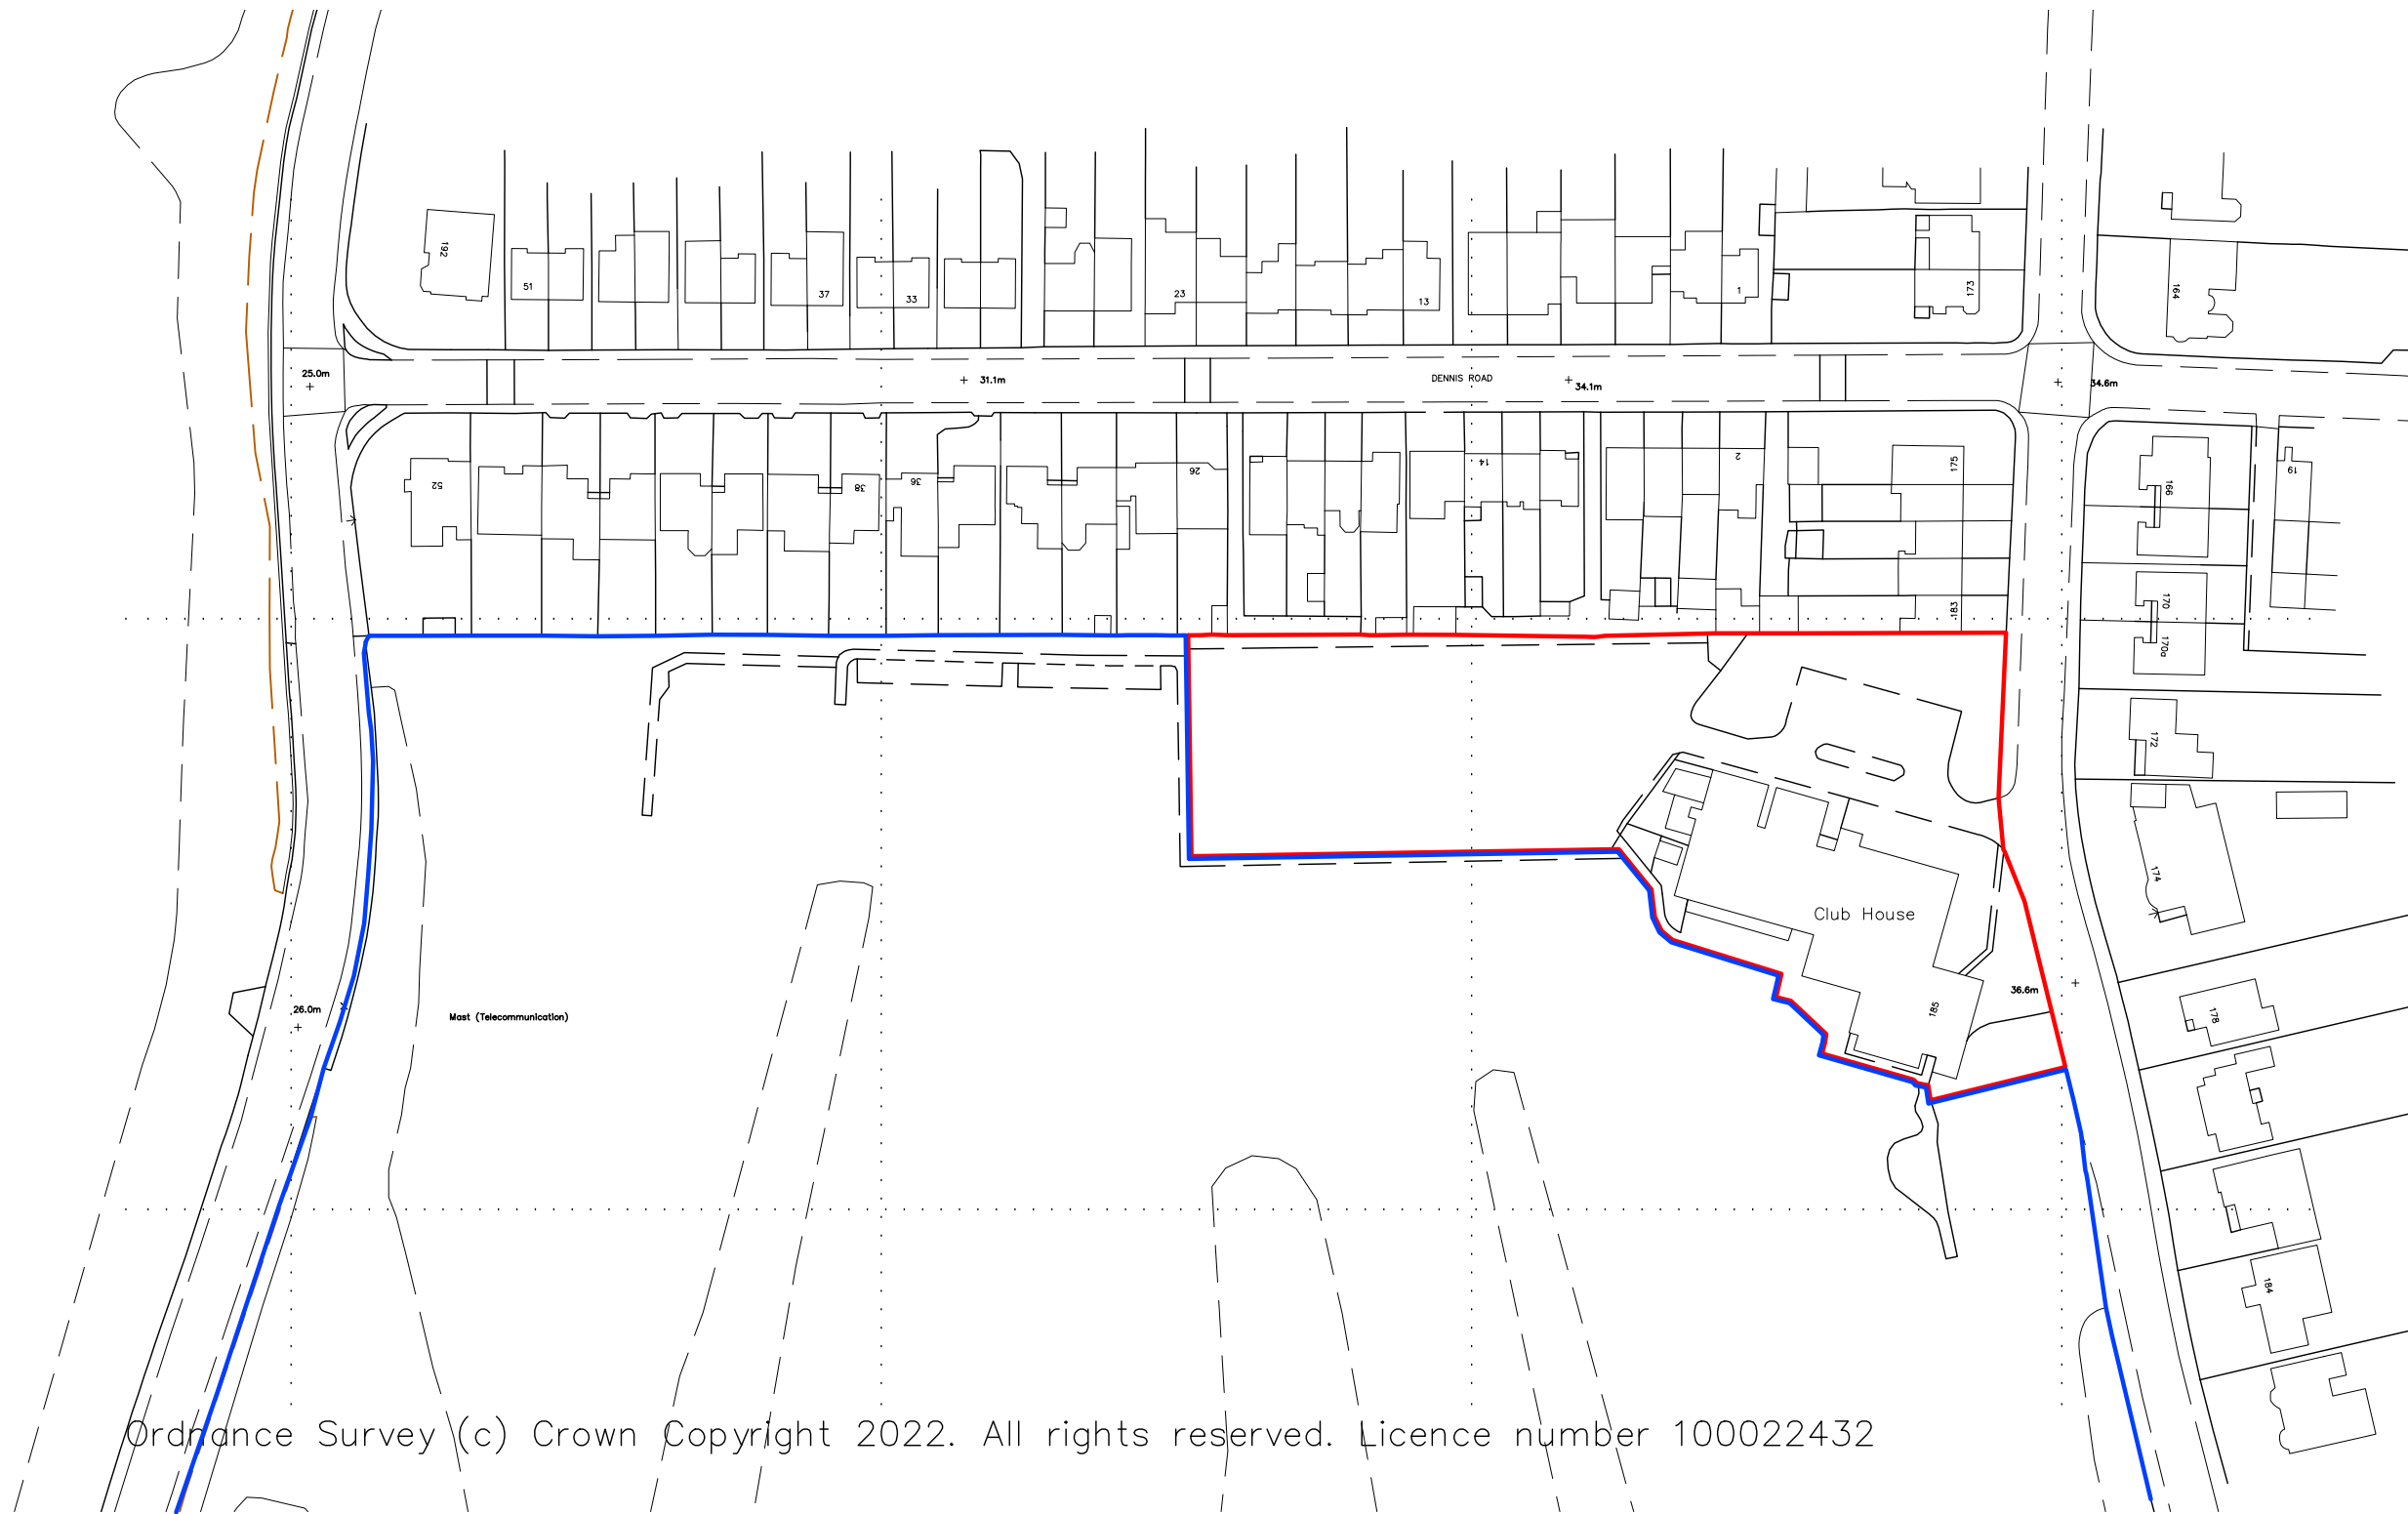

- GENERAL NOTES
1. Copyright of this drawing, the design and anything constructed from it is vested in the Architects and may not be produced without their written permission.
 2. The copyright of this design is site specific and may not be reproduced on any other site without the Architects written permission.
 3. Only figured dimensions are to be used for construction purposes. This drawing is to be read in conjunction with all relevant details for the project.
 4. All dimensions are to be checked on site prior to commencement, any discrepancy is to be reported to the Architect or Contract Administrator.
 5. All dimensions are in millimetres unless noted otherwise. All levels are shown in meters unless noted otherwise.
 6. Ordnance Survey data supplied by Promap with the permission of the controller of The Stationary Office.
Crown Copyright MKA No.: 10007142.

CLIENT

Mid Kent Golf Club

PROJECT

**Singlewell Road
Gravesend
Kent
DA11 7RB**

SHEET

**Site Location
Plan**

Rosewood House, High Street,
Hadlow, Tonbridge, Kent TN11 0EF
t : 01732 850995
e : design@mka-architects.co.uk
w : www.mka-architects.co.uk



SCALE AT A3 DATE

1:1250 July 22

DRAWING STATUS

PRELIMINARY

PROJECT NUMBER DRAWING NUMBER REVISION

2353 / 01 / -

Ordnance Survey (c) Crown Copyright 2022. All rights reserved. Licence number 100022432

