
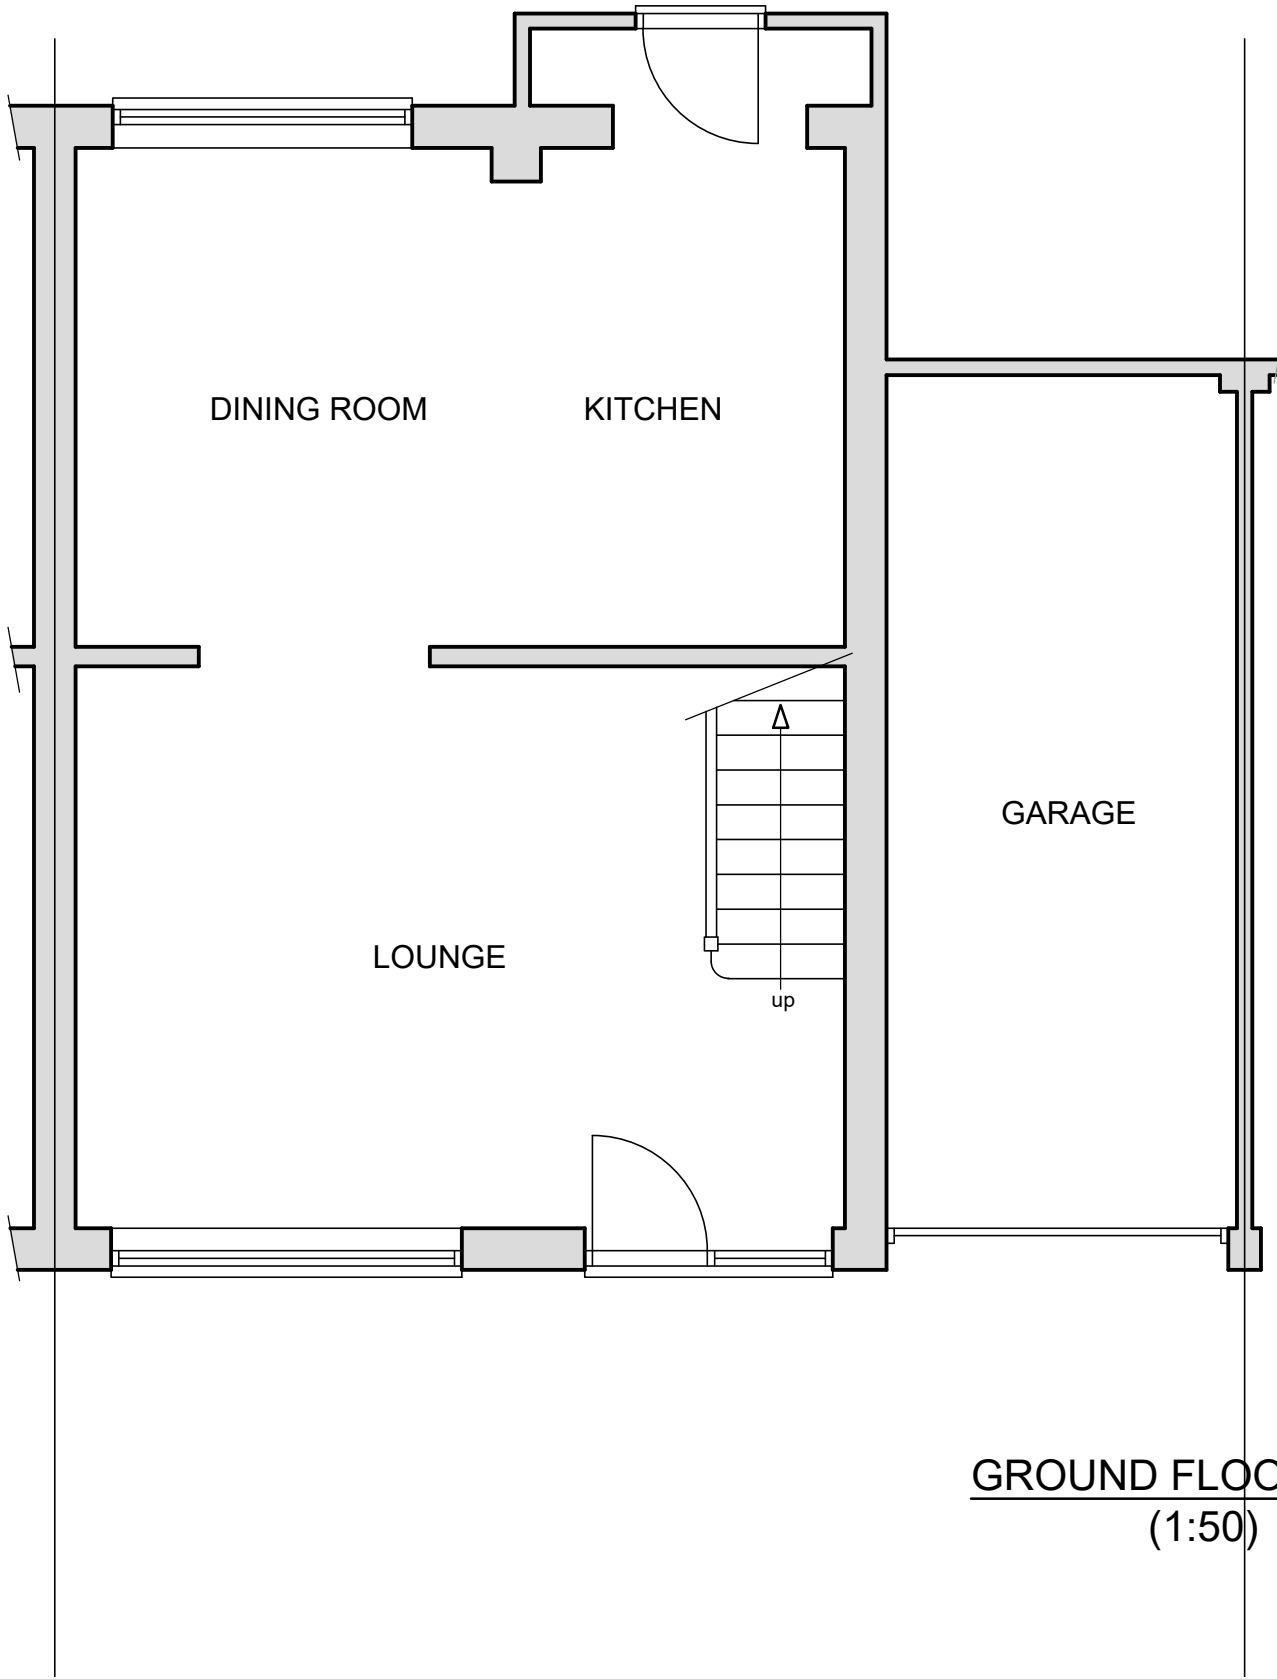
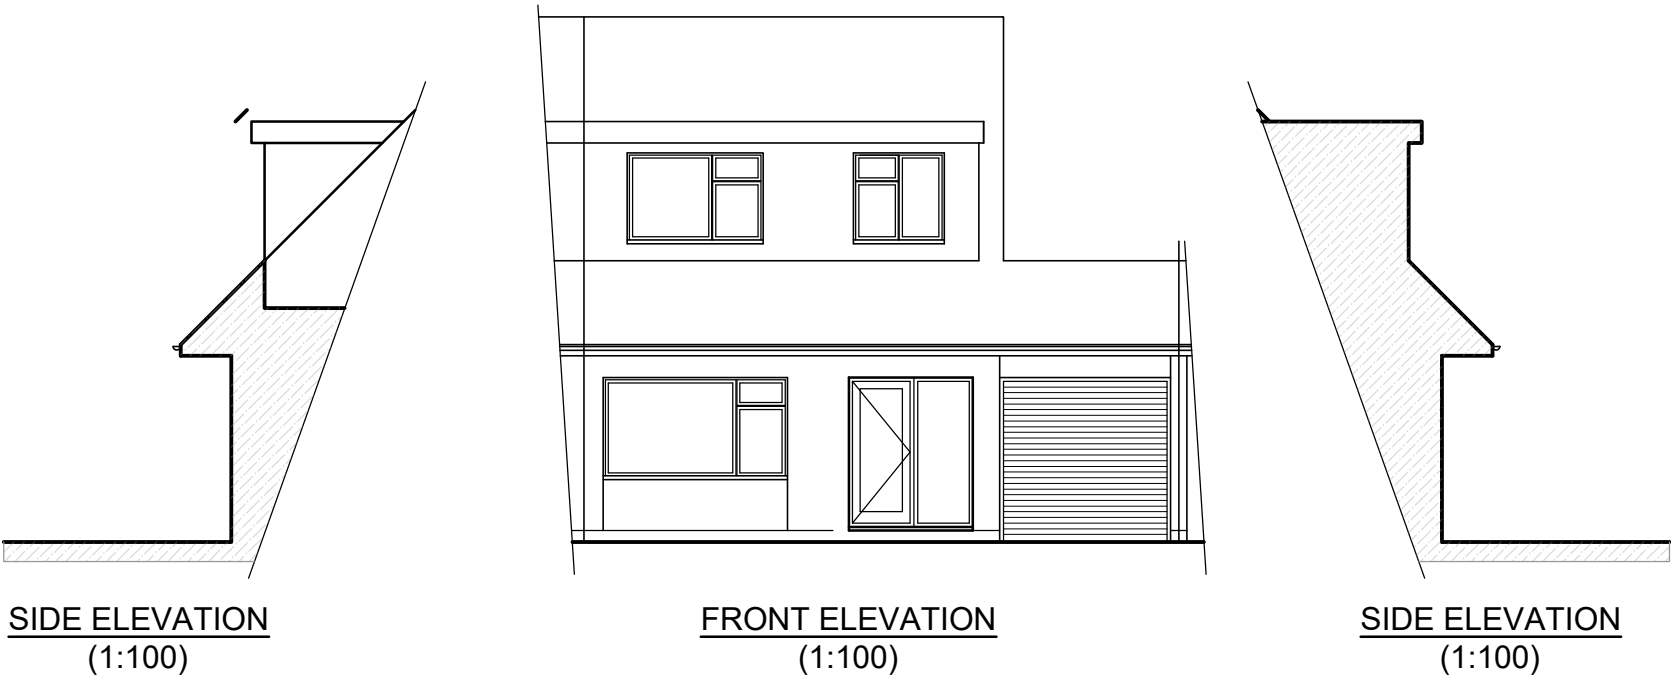


SCALE BAR @ 1:100

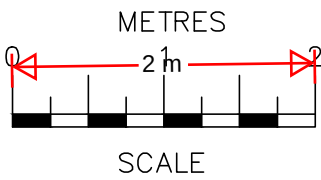

SCALE BAR @ 1:50

19/12/23	B	Drawing amended and reissued
15/12/23	A	Drawing amended and reissued
Date	No	Revision
Penfold Project Services		
Epmarket, Wrotham Road, Meopham, Kent, DA13 0JH Telephone: 01474 816690 e-mail: apenfold448@btinternet.com		
Job Title:	100 PEPPERHILL NORTHFLEET KENT DA11 8EZ	
Dwg Title:	PLAN & ELEVATIONS PRE-EXISTING	
Scale:	1:50 & 1:100 @ A2	
Dwg No.:	01B	
Date:	December 2023	