


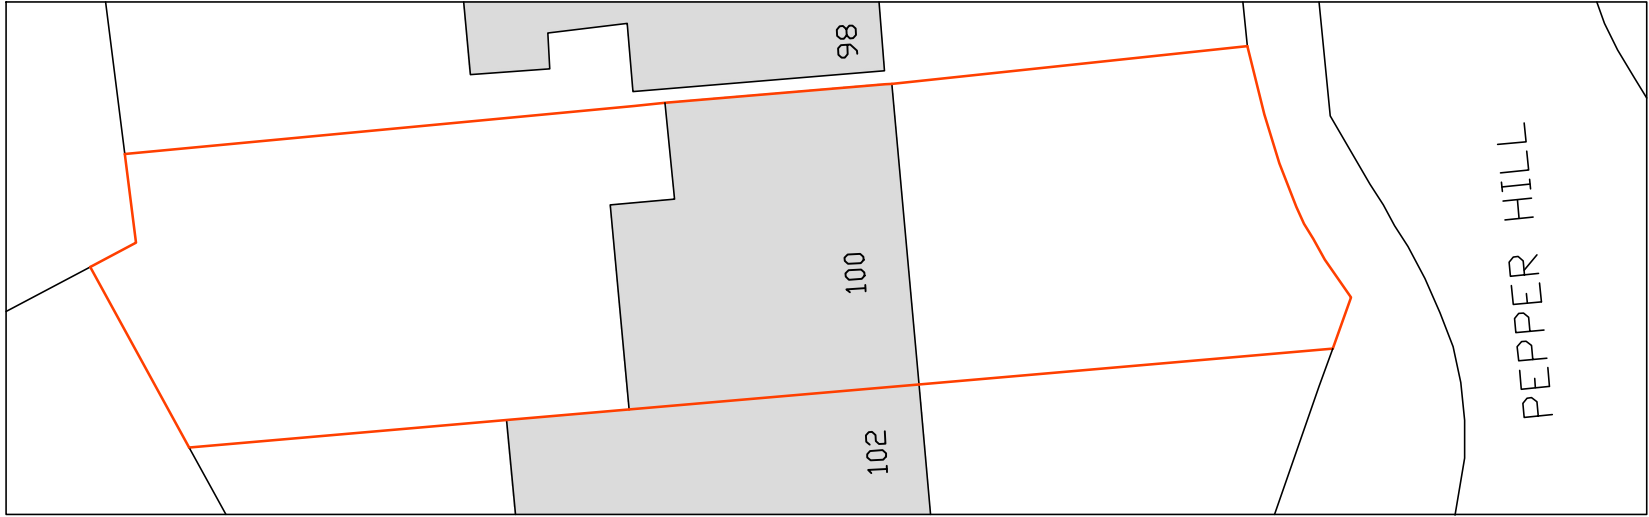


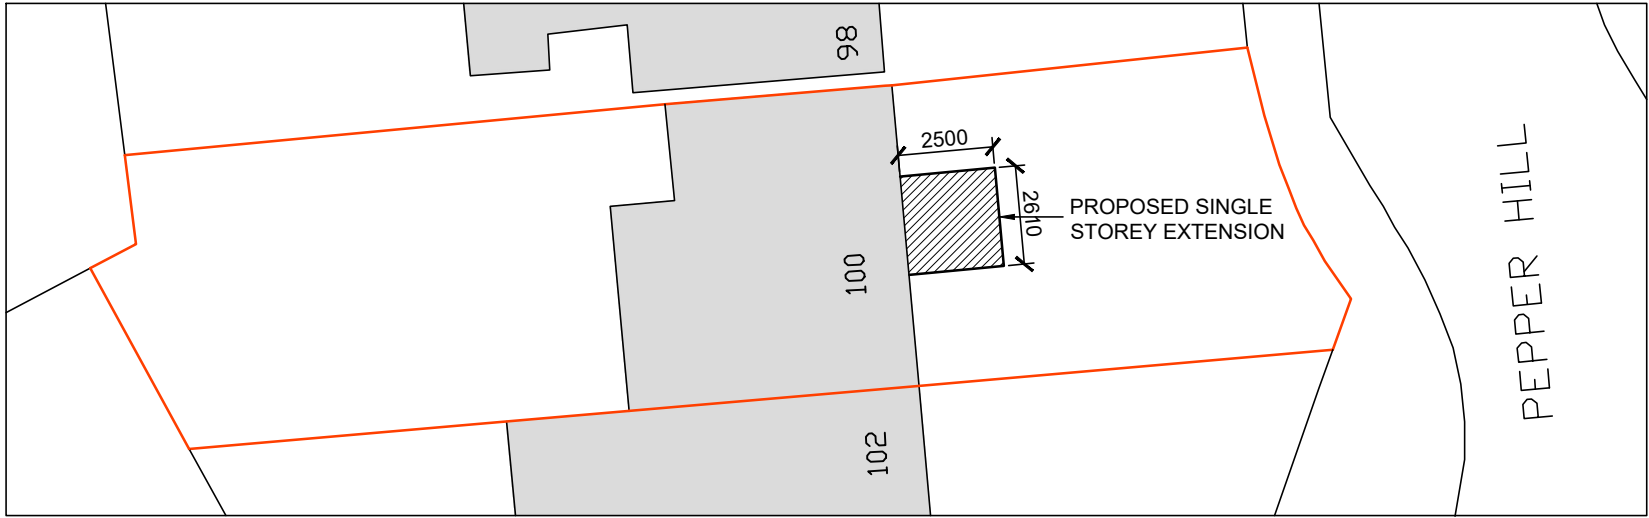

BLOCK PLAN
PRE-EXISTING
(1:200)

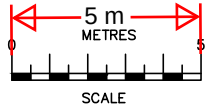

BLOCK PLAN
AS PROPOSED
(1:200)

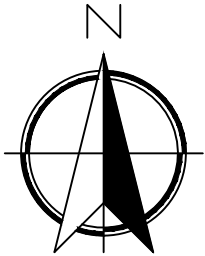

SCALE BAR @ 1:200

19/12/23	B	Block Plan as Pre-Existing amended
15/12/23	A	Block Plan as Existing amended
Date	No	Revision
Penfold Project Services Epmarket, Wrotham Road, Meopham, Kent, DA13 0JH Telephone: 01474 816690 e-mail: apenfold448@btinternet.com		
Job Title:	100 PEPPERHILL NORTH FLEET KENT DA11 8EZ	
Dwg Title:	BLOCK PLAN PRE-EXISTING & AS PROPOSED	
Scale:	1:200 @ A3	
Dwg No.:	04B	
Date:	December 2023	