


RECEIVED
15 SEP 2021

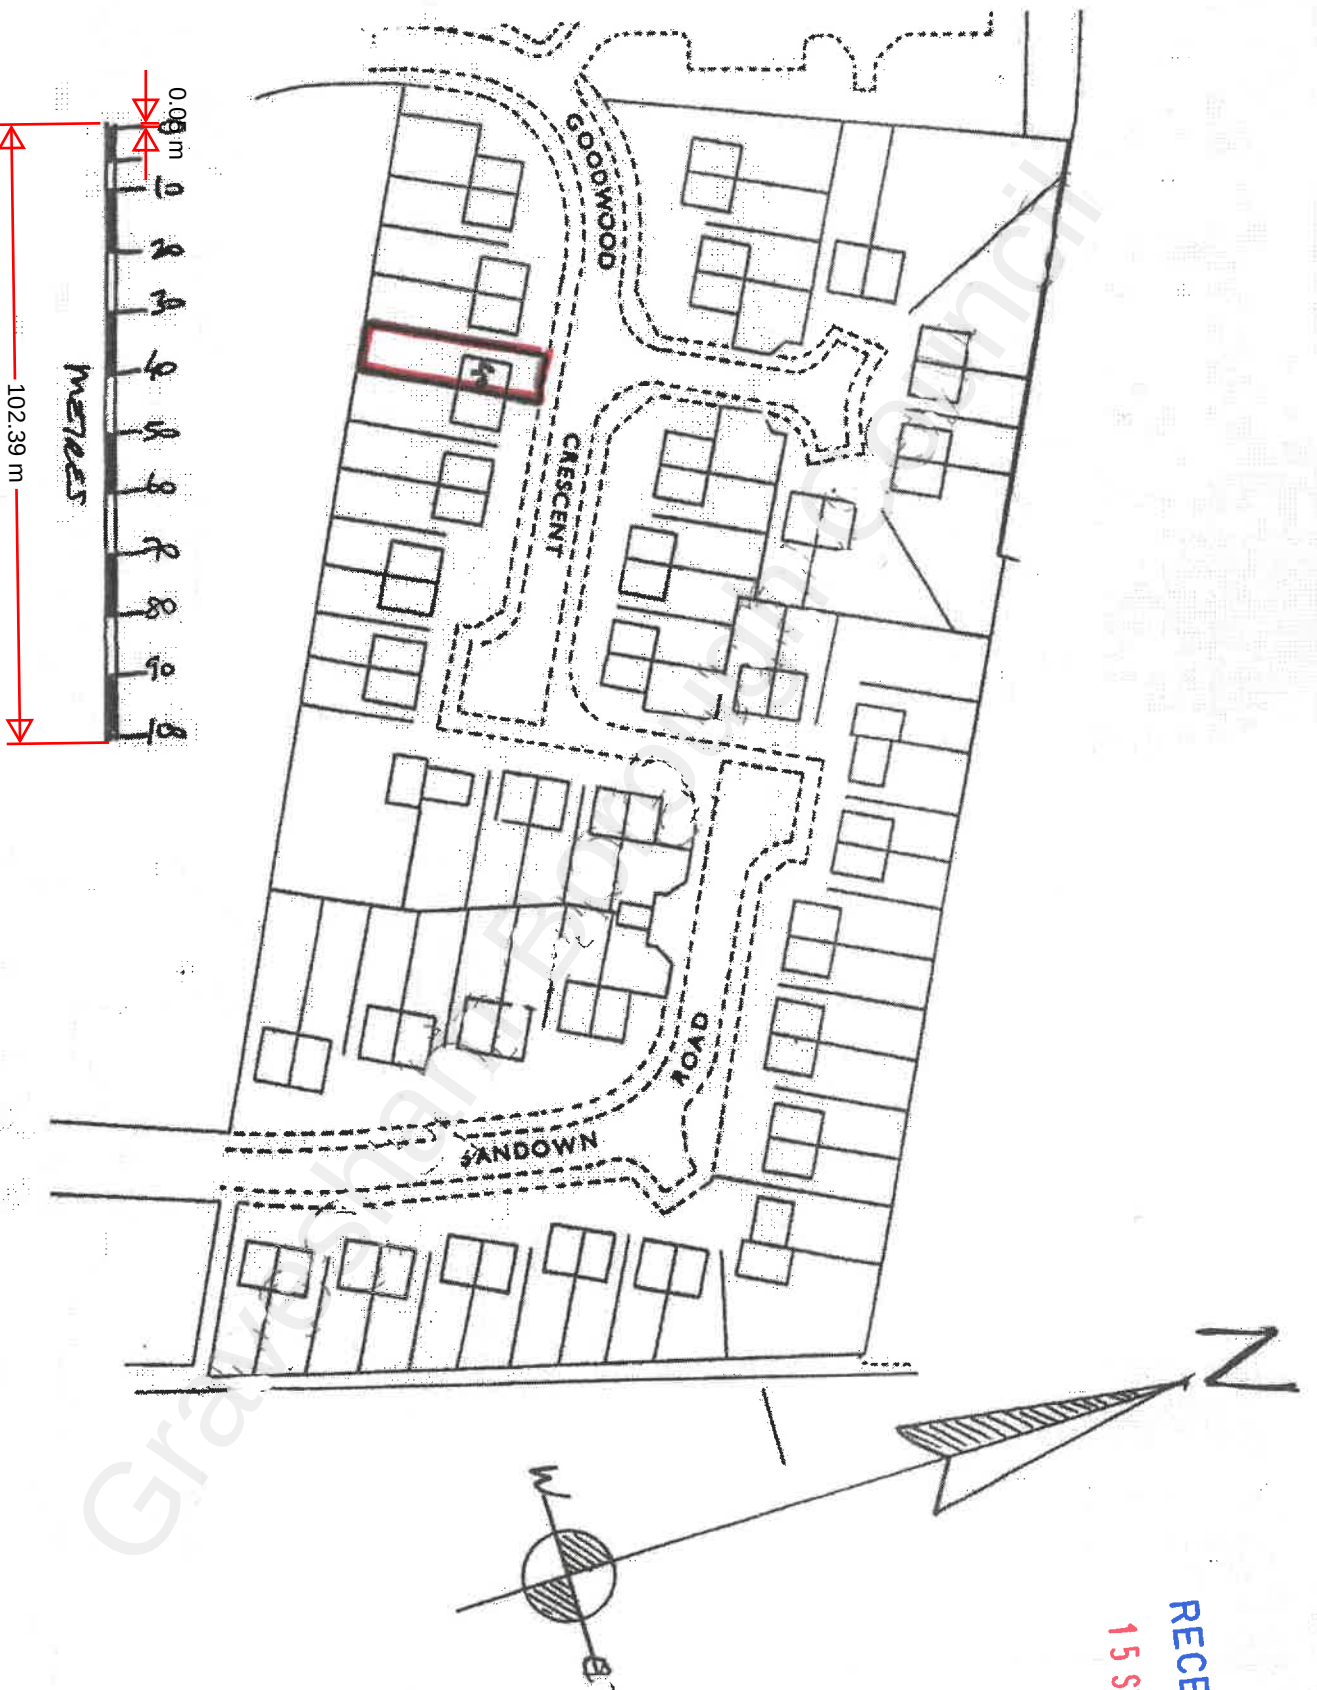

PROJECT	TIME	SCALE	DATE	DENOMINATING	REV
40 GOODWOOD CRESCENT	LOCATION PLAN	1:1250 @ A4	AUG / 2021	DINA / 3400 / 02	01