



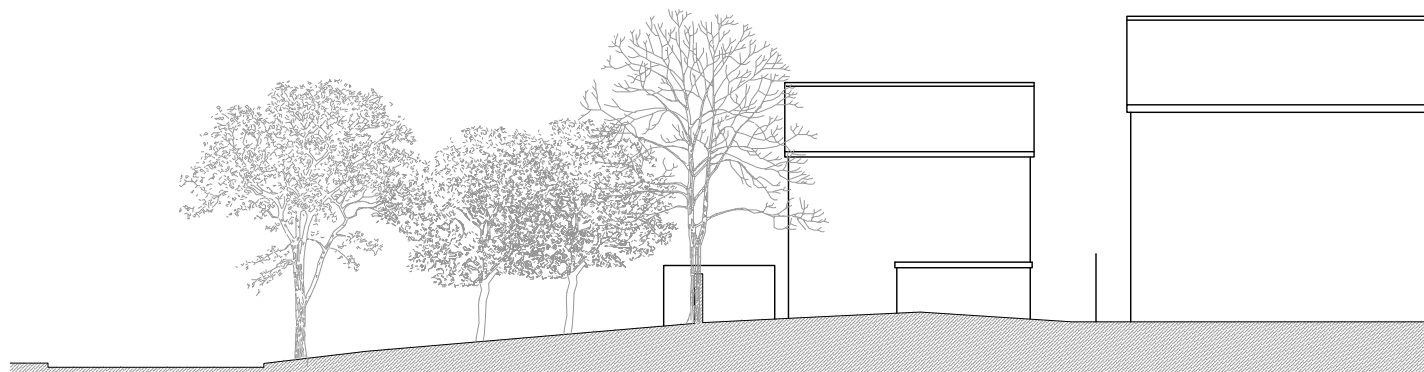

Existing Street Elevation

1:200

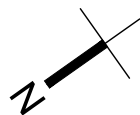

Proposed Street Elevation

1:200



Rose Cottage, Gravesend		
Extensions and Internal Alterations		
Existing and Proposed Street Elevation		
1:200 @ A3	09	/

invent
ARCHITECTURE

T: 01227 282247
W: invent-architecture.co.uk
A: 24 Oxford Street, Whitstable, CT5 1DD