


Scale 1:100

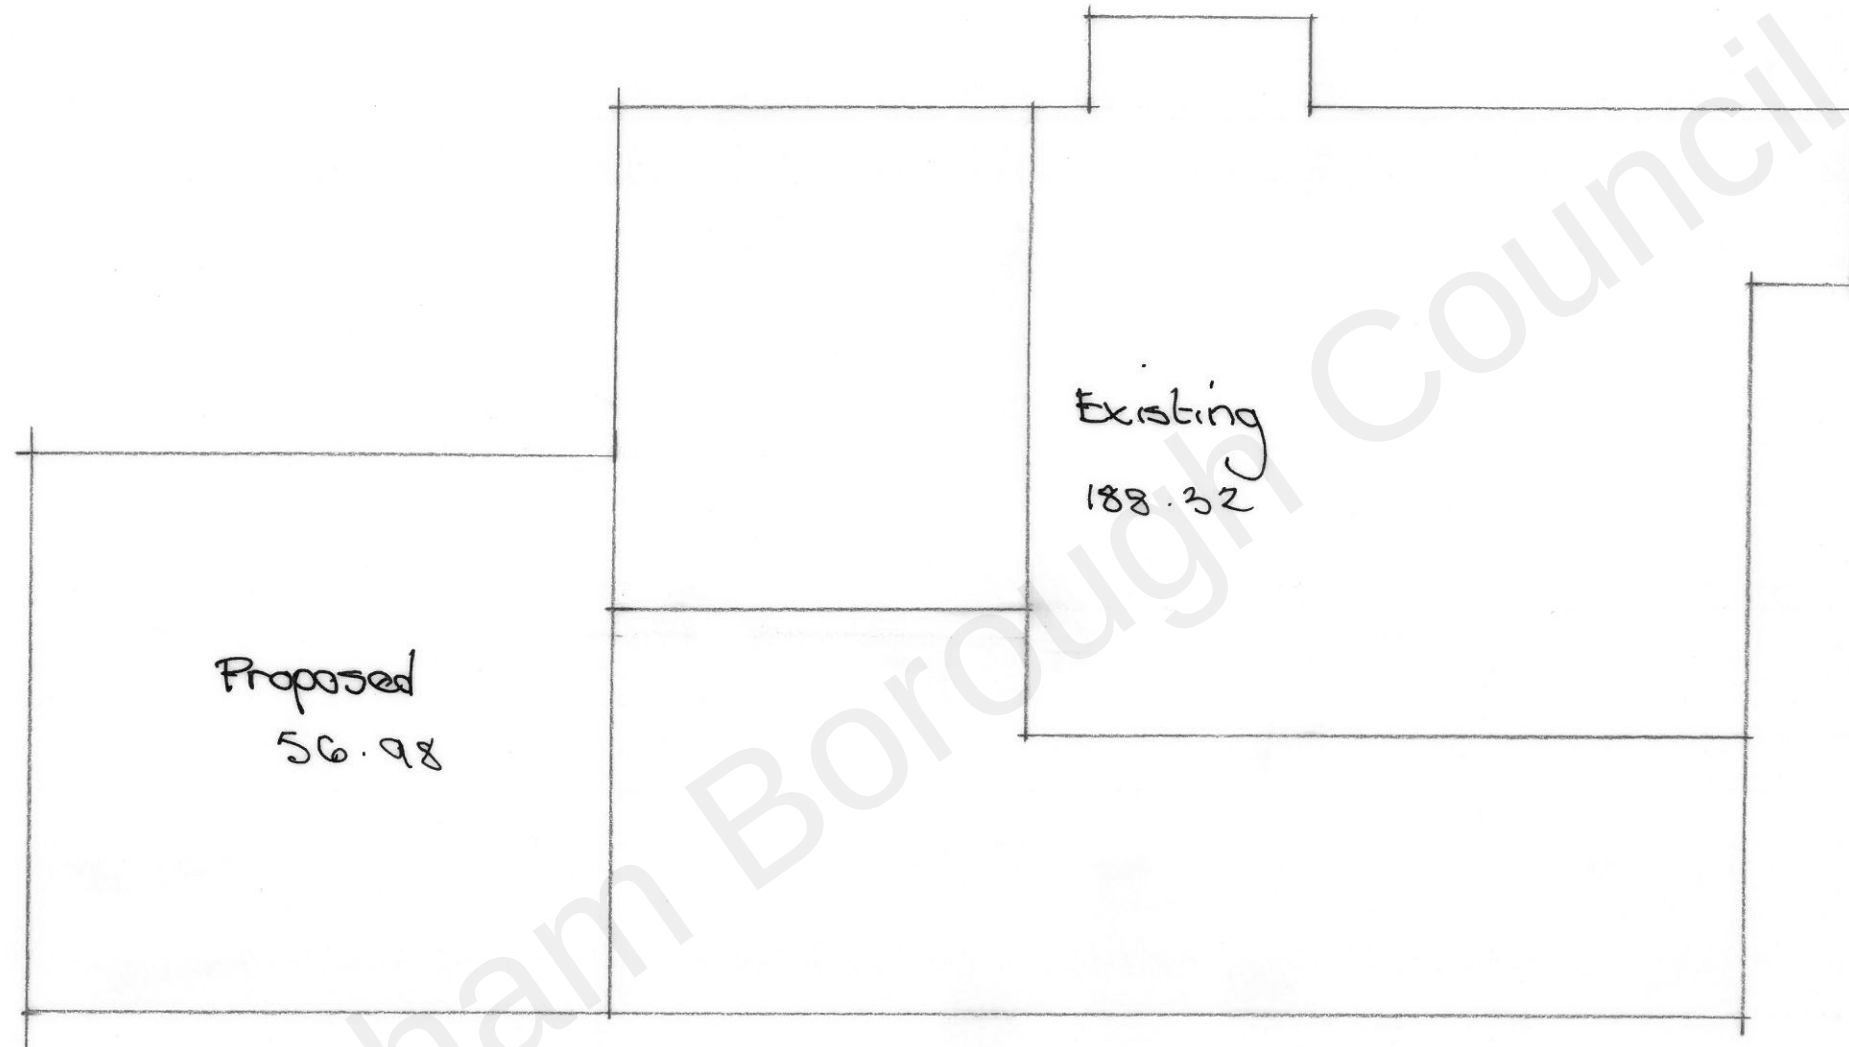

Total Footprint

245.3 m²

2640 ft²

(Extra 17.94 m²)

Layout Proposed
Revised proposals

Extension & Alterations, Crabbles Cottage, Pear
Tree Lane, Shorne, Gravesend, Kent
For Mr & Mrs M Tutty-Johnson

221/56-30