


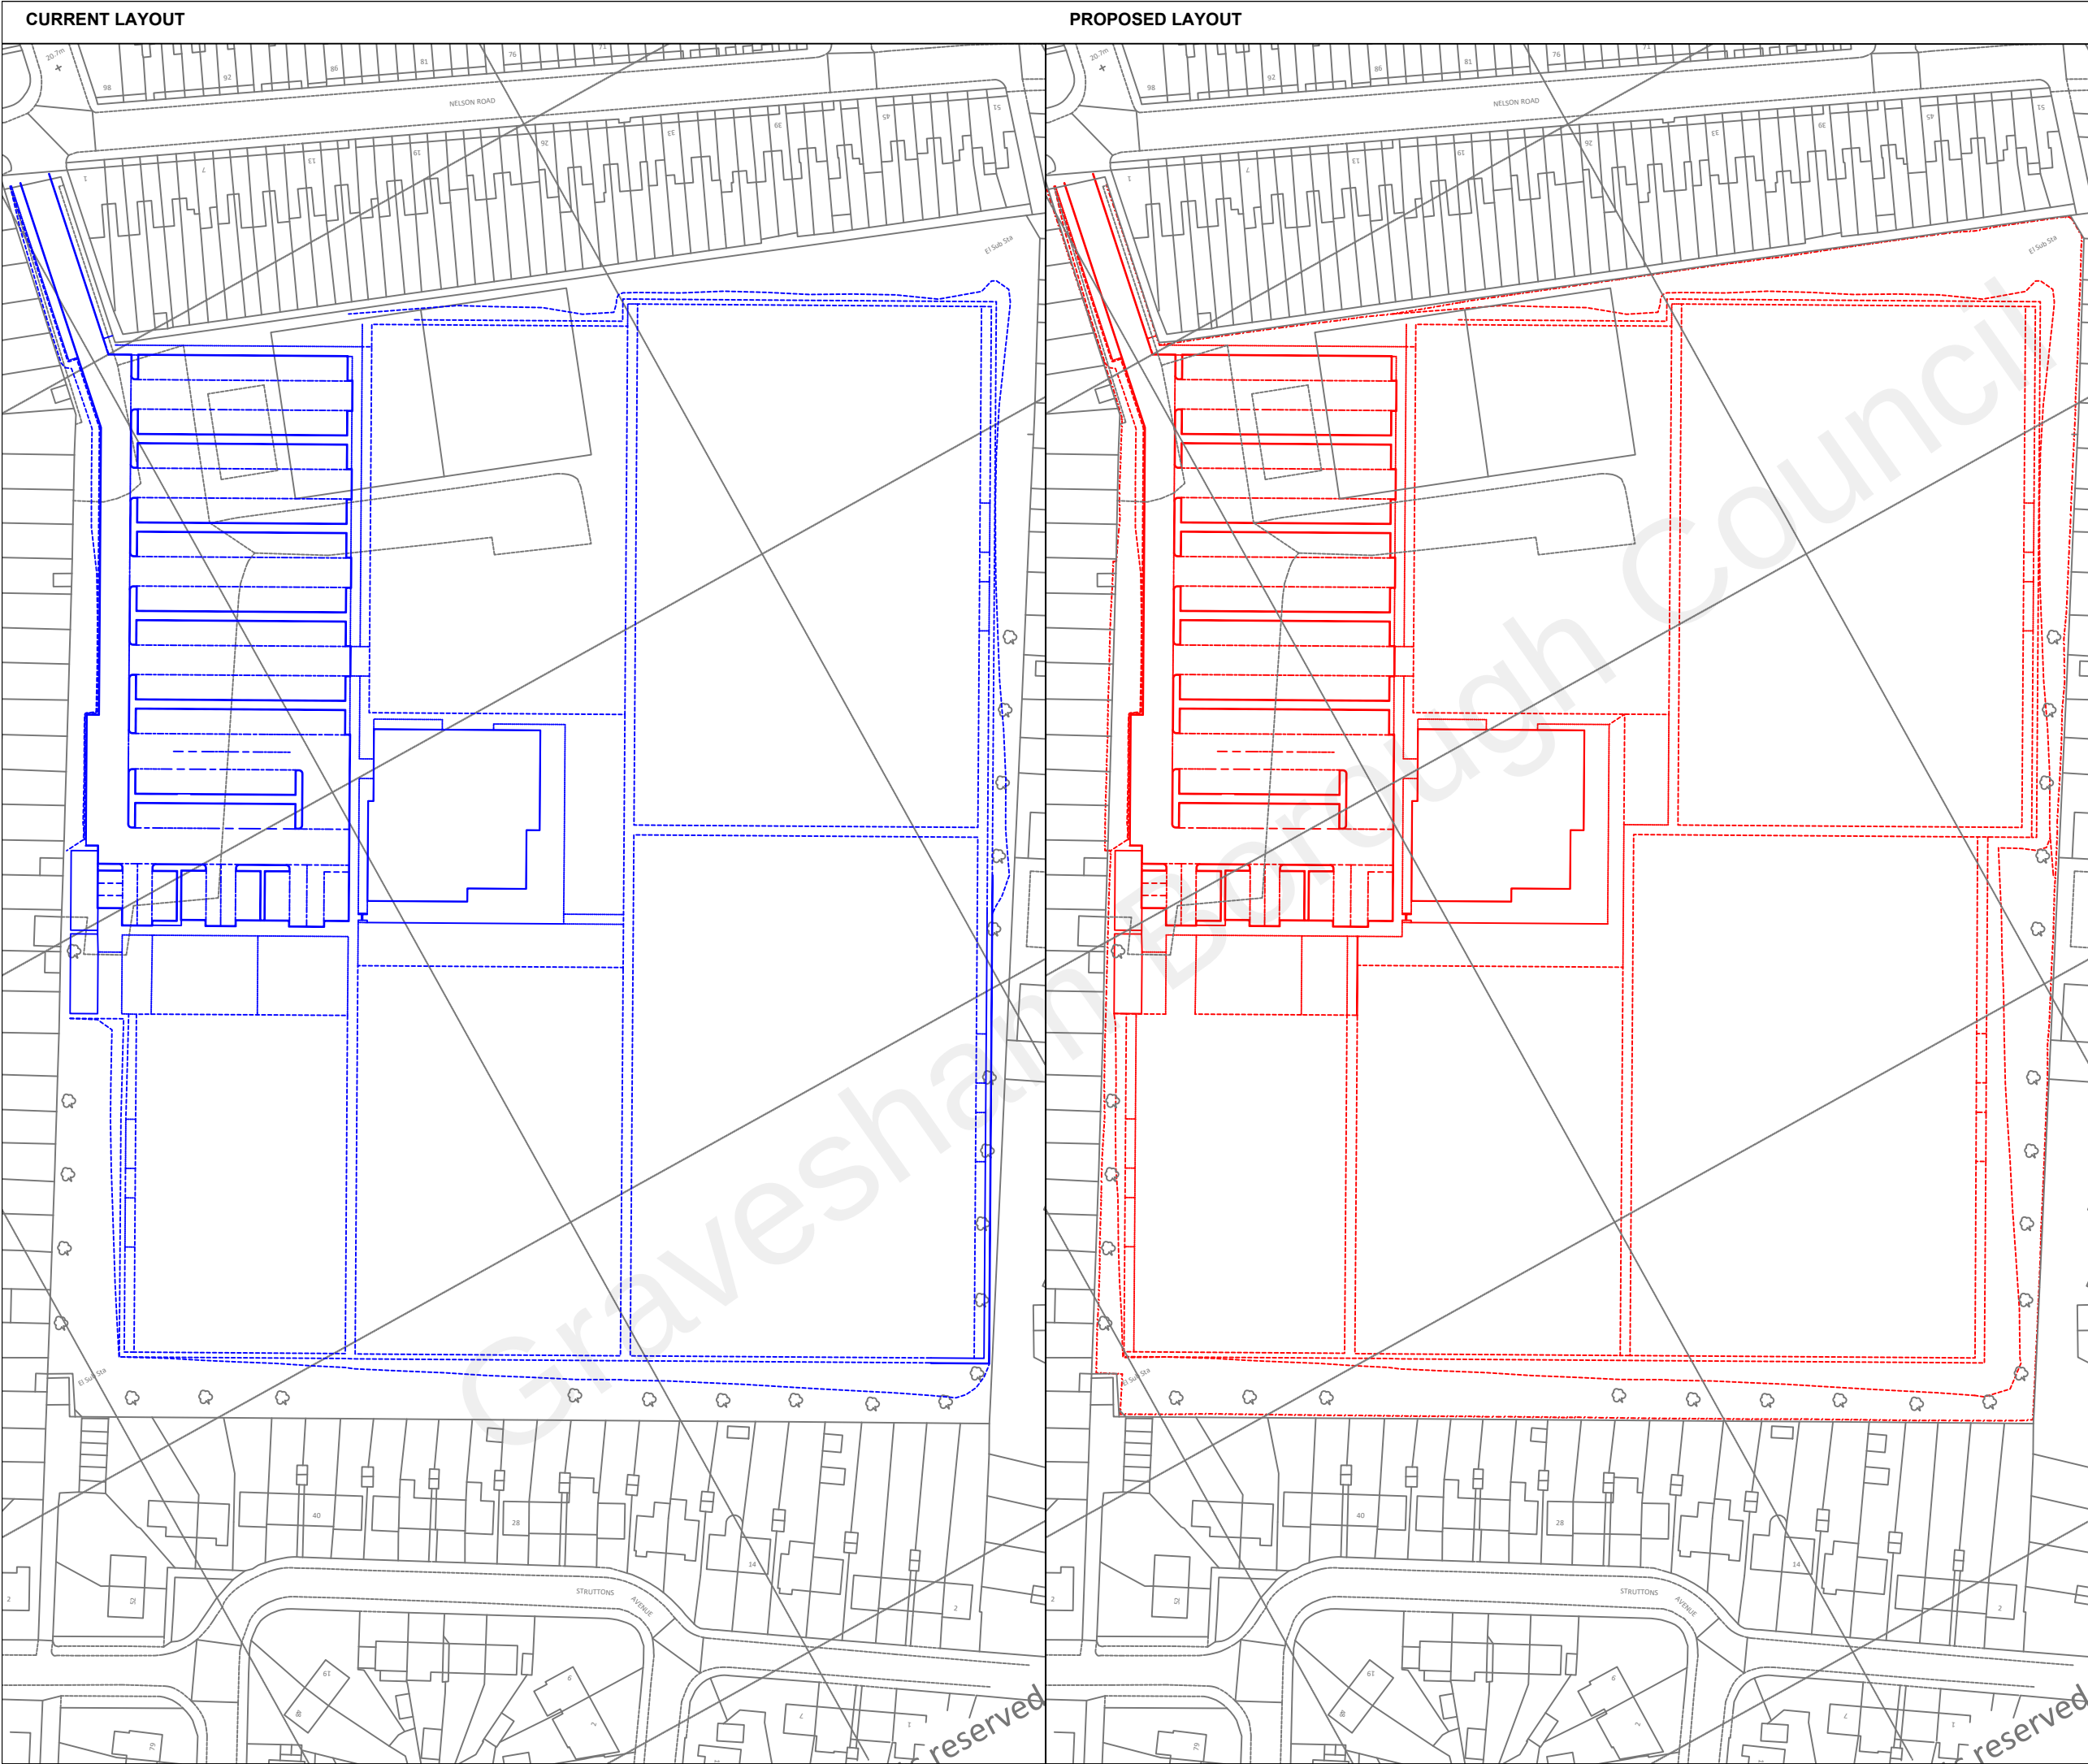

00	22.10.21	First Issue
Rev	Date	Description



St Andrews House, St Andrews Road
Avonmouth, Bristol. BS11 9DQ
Tel +44(0)117 900 7100 Fax +44(0)117 900 7111
www.churngold.com

Client



Job Title
Fleet Leisure, Nelson Road, Northfleet,
Kent, DA11 7EE

Drawing Title
CCL PROPOSED LAYOUT

Date	October 2021	Scale at A3	N.T.S
Tender Number	7875	Drawing No	CCL-PL
		Rev	00