

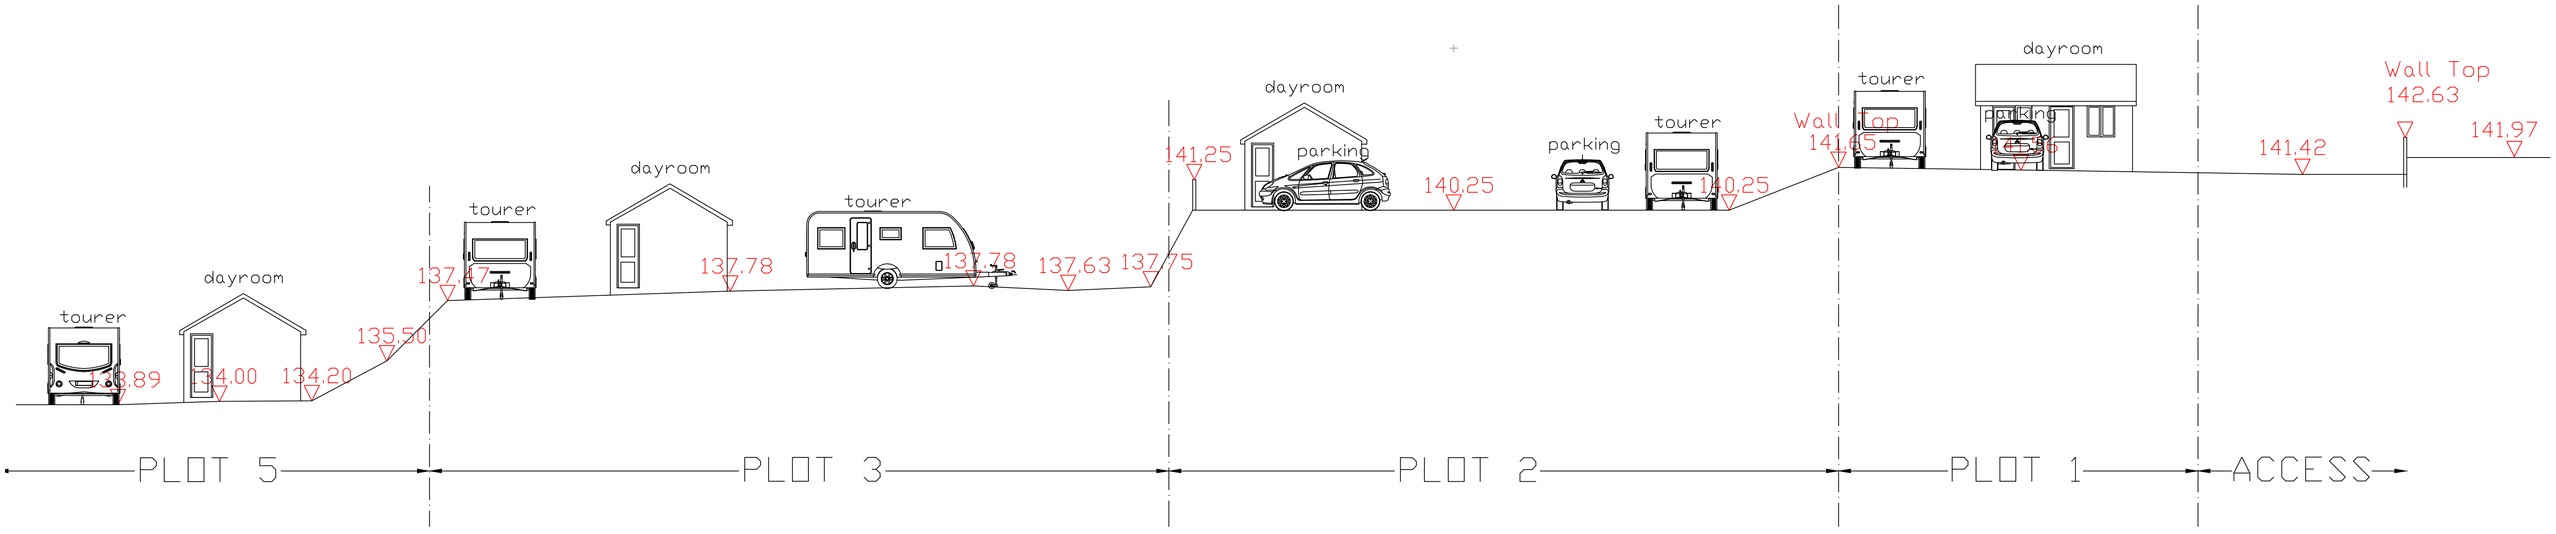


SECTION AA

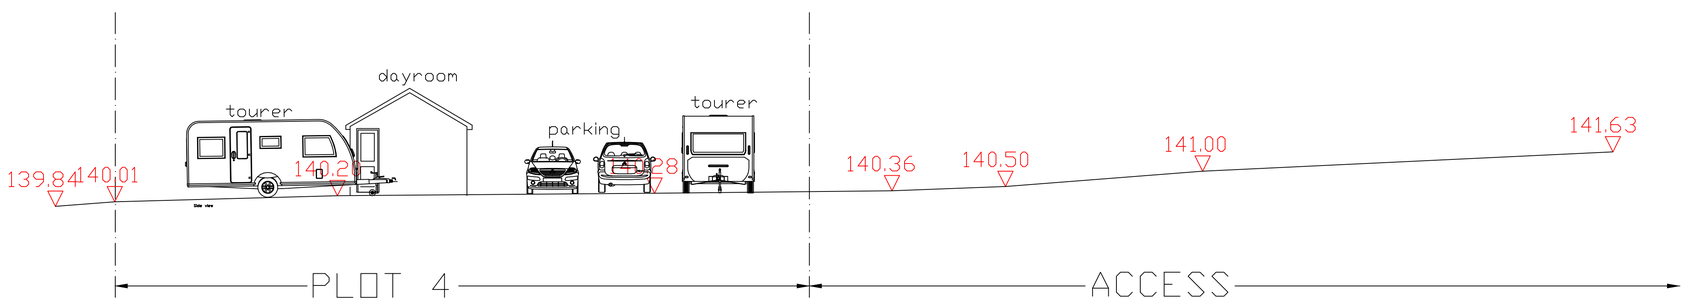

SECTION BB

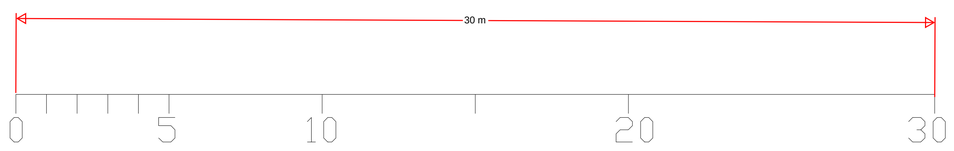

Drawing title	Cross sections
Project	formation of 5no. pitches
Address	Land at Heron Hill Lane Meopham, Gravesend, Kent
Client	
Scales	1:100
Date	November 2023
Drawing Number	GP/02/23 Rev A

Architectural Designers
Imageon Designs Ltd
La Cannerie, Morainville, Louversey, Normandie, France, 27260
Tel: office 0033 [23E4]28[8] mobile 07411 022139
email:imageondesignslt@live.co.uk
Registered Company no. 7110867 - 2009
Address: Suite 2, Rothmill House, Lutterworth Road, Leicester, LE8 4DY

© These plans remain the property of Imageon Designs Ltd
Unauthorised copying or use without prior consent is prohibited