
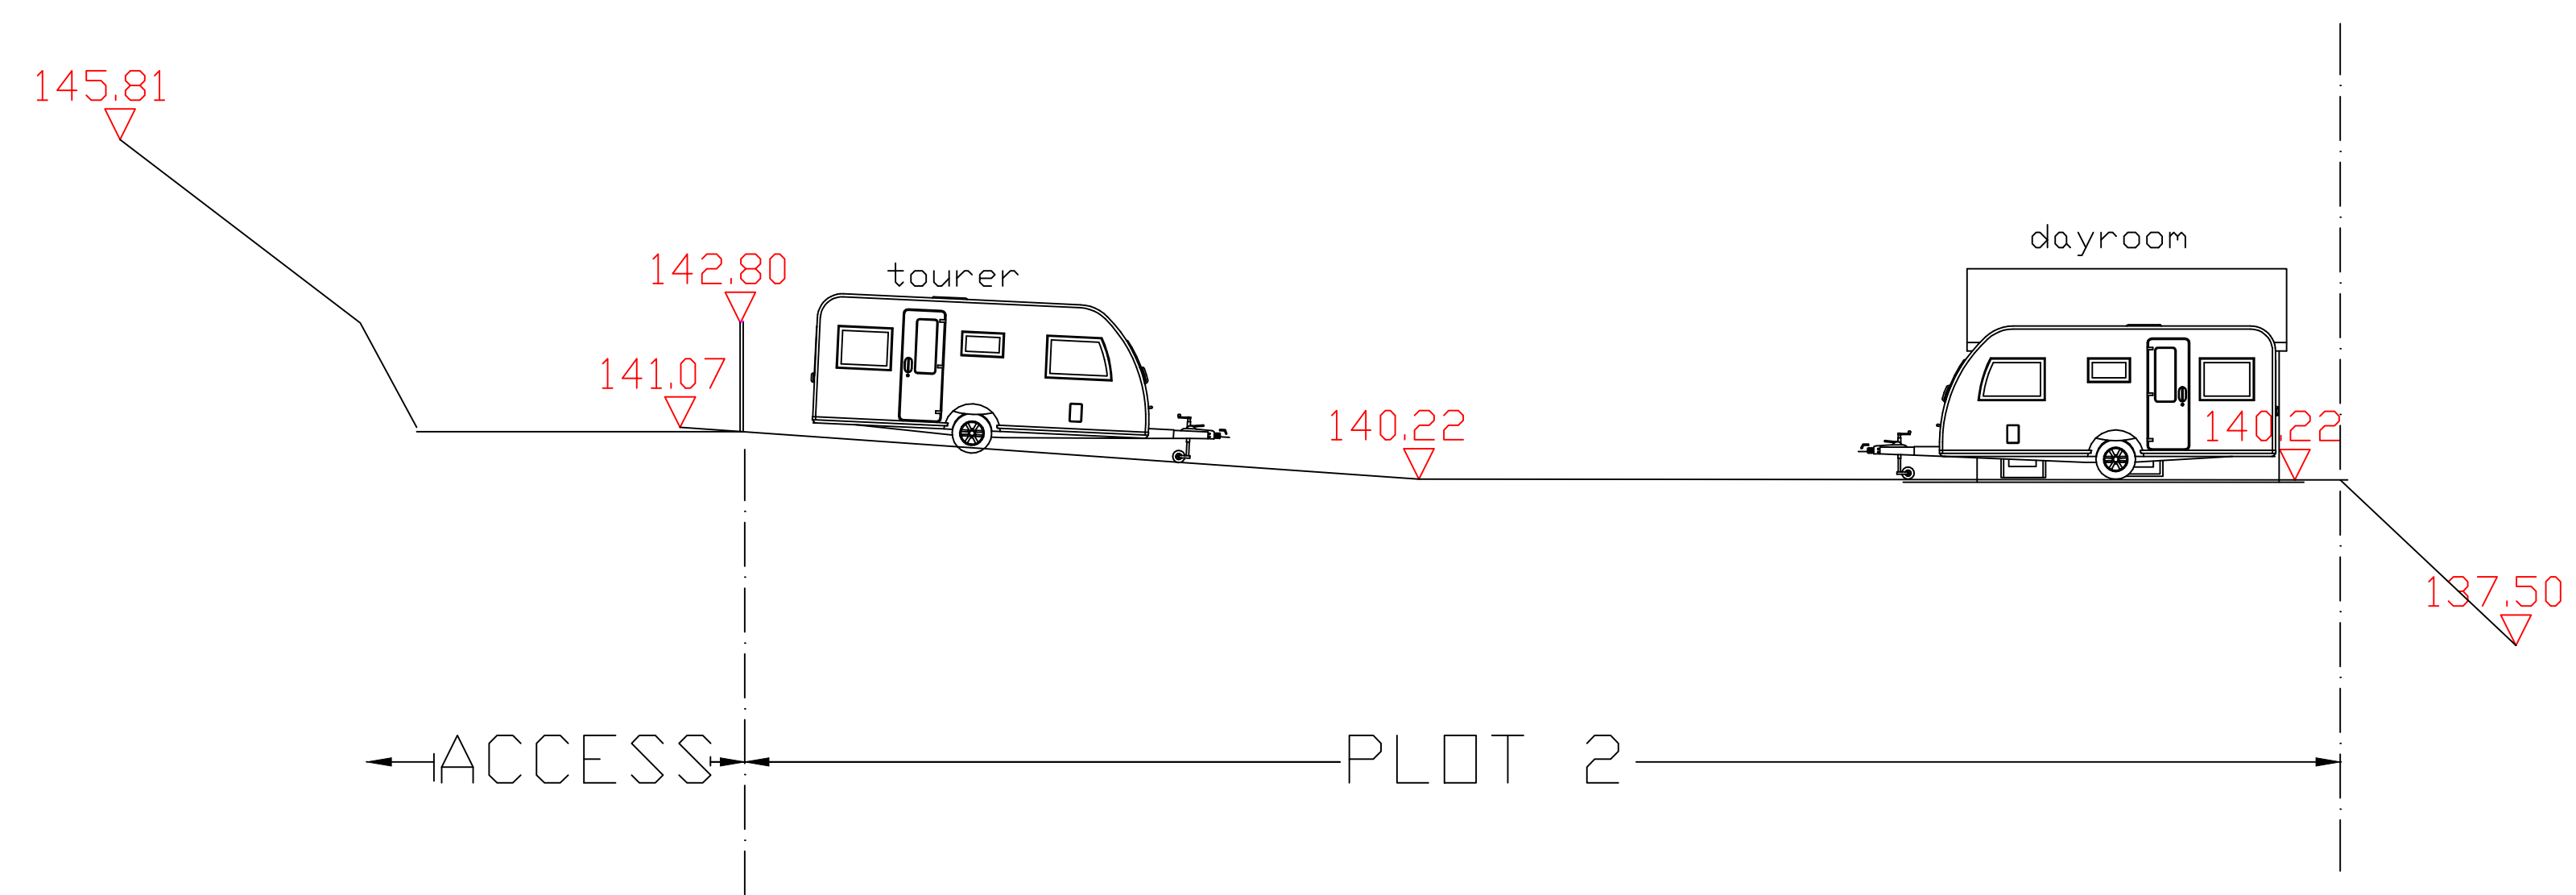
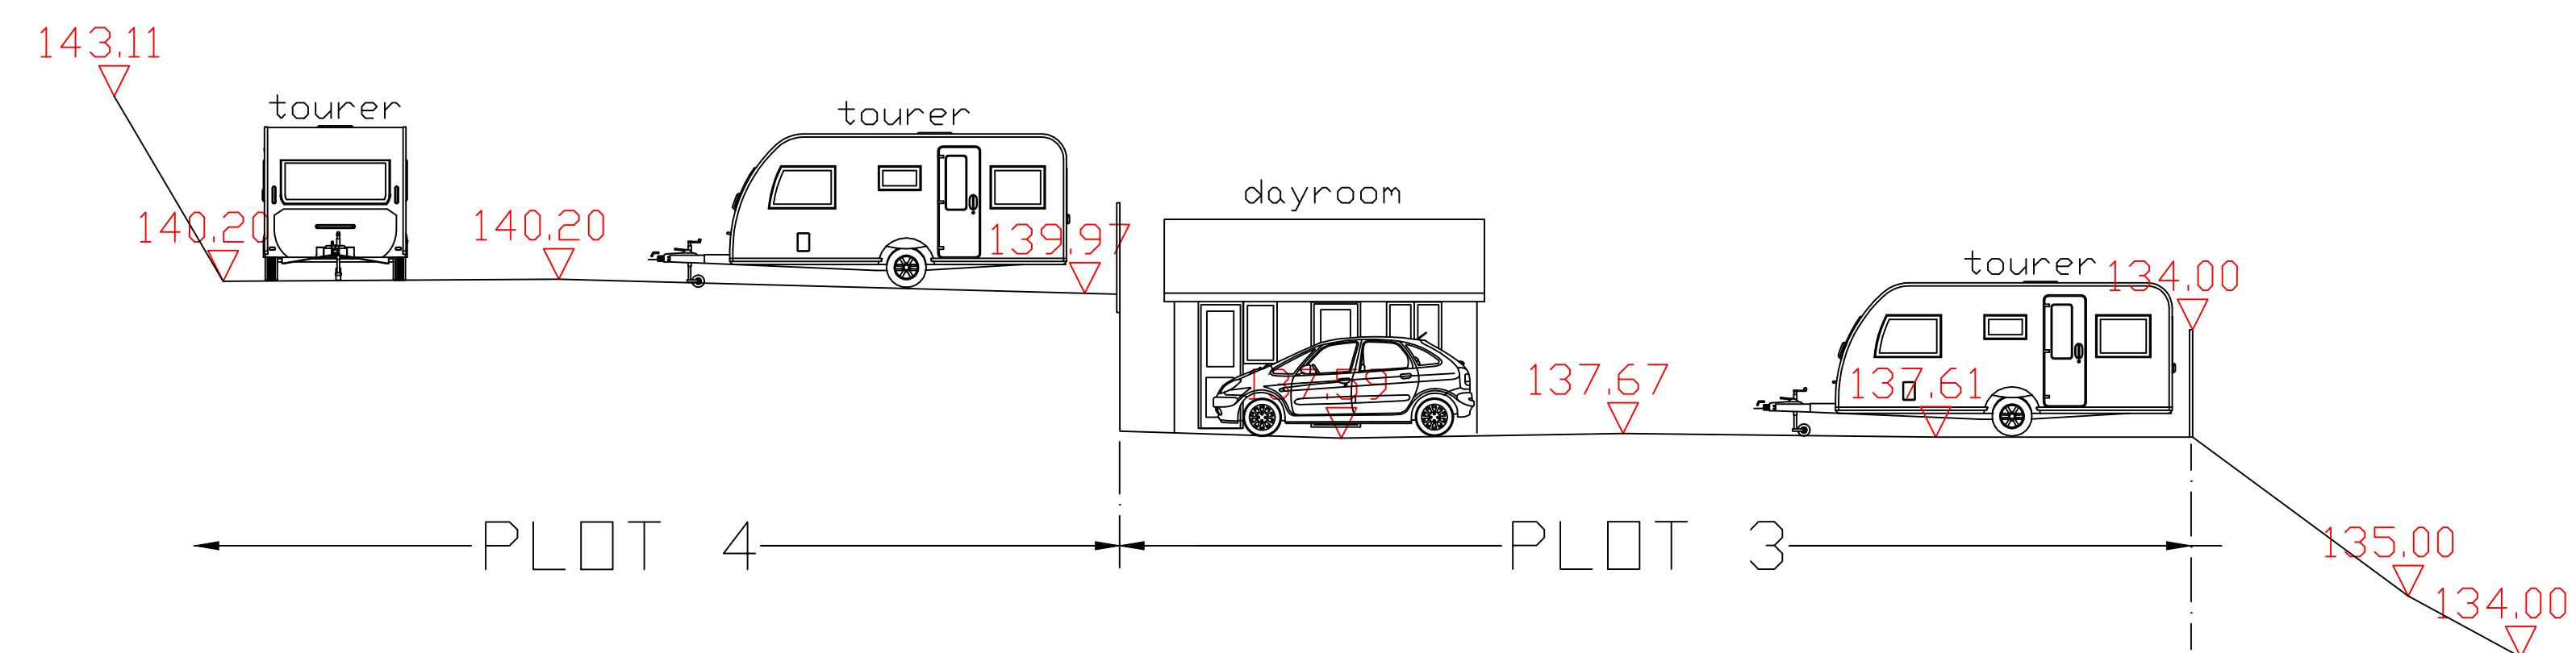


Drawing title	Cross sections	
Project	formation of 5no. pitches	
Address	Land at Heron Hill Lane Meopham, Gravesend, Kent	
Client		
Scales	1:100	
Date	November 2023	
Drawing Number:	GP/03/23	Rev A

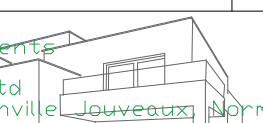

Architectural practice

Image Design Ltd
La Tannerie, Morlaixville-Jouveaux, Normandie, France, 27260

Tel: office 0033 23242895 mobile 07411 022139
email imageondesign@gmail.com

Registration Company No. 311967-0001
Address Suite 2, Kesteven, Lutterham Road, Leicester, LE18 4DY
01533 533333