

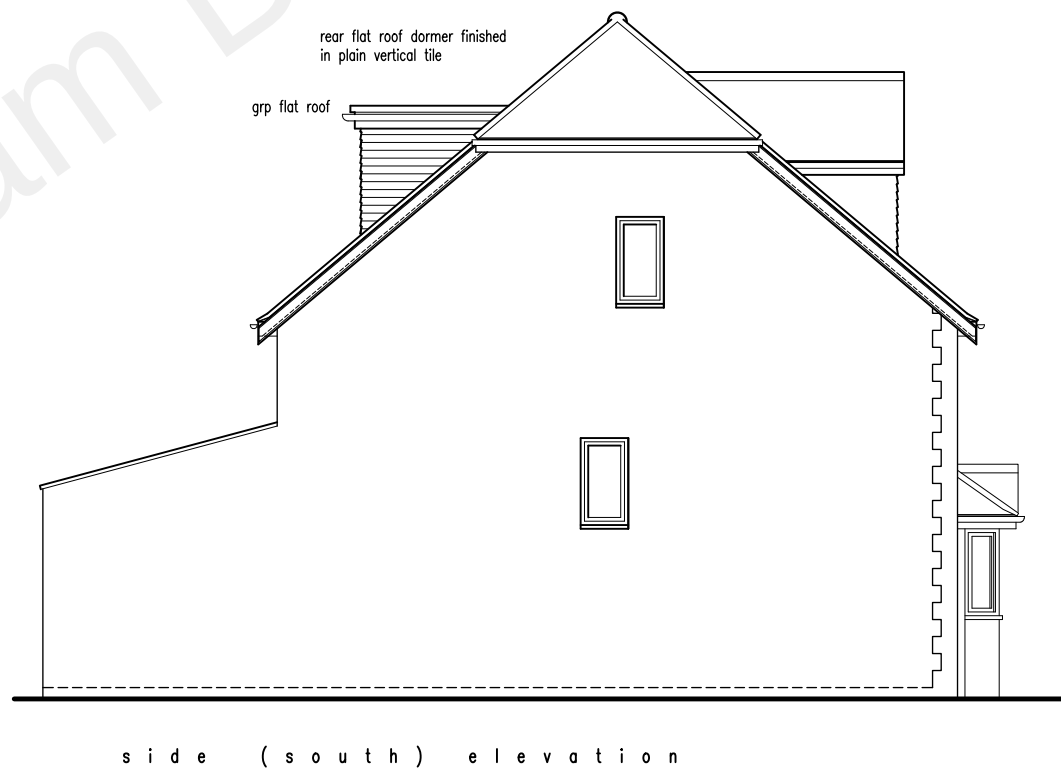


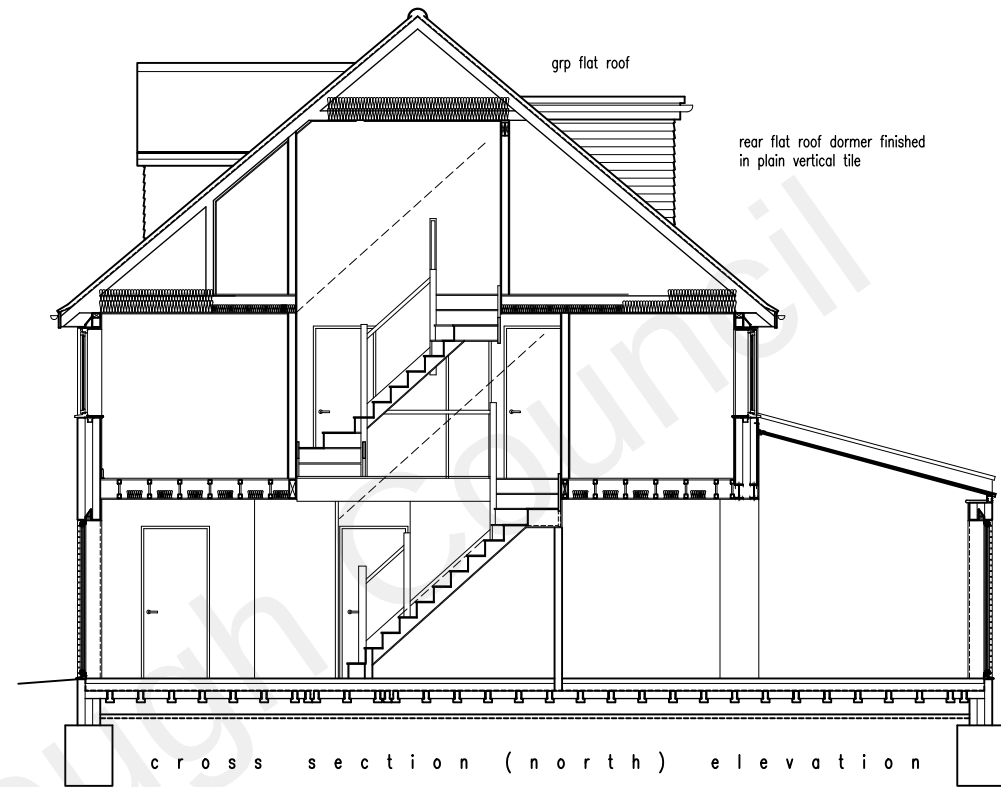

A3 sheet = 1:100 scale

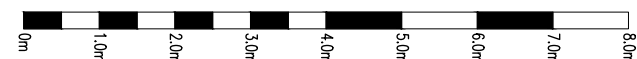

B CLIENT AMENDS
A ISSUED FOR CLIENT COMMENTS
Revision
22.11.21
---10.21
Date

Draft
Design Ltd
Architectural Design Consultants

Cortlandt, George Street, Hailsham, East Sussex, BN27 1AE
Tel: 01323 446612
Email: mike@draft2design.co.uk Web: www.draft2design.co.uk

JOB: Proposed Extension & Alterations at:
17 Dashwood Road
Gravesend
Kent
DA11 7LY

CLIENT: Mr & Mrs G Whitehead

TITLE: planning
proposed elevations

DATE: 11.10.21 SCALE: 1:100 DRG. NO: 2175/05 REV: B