


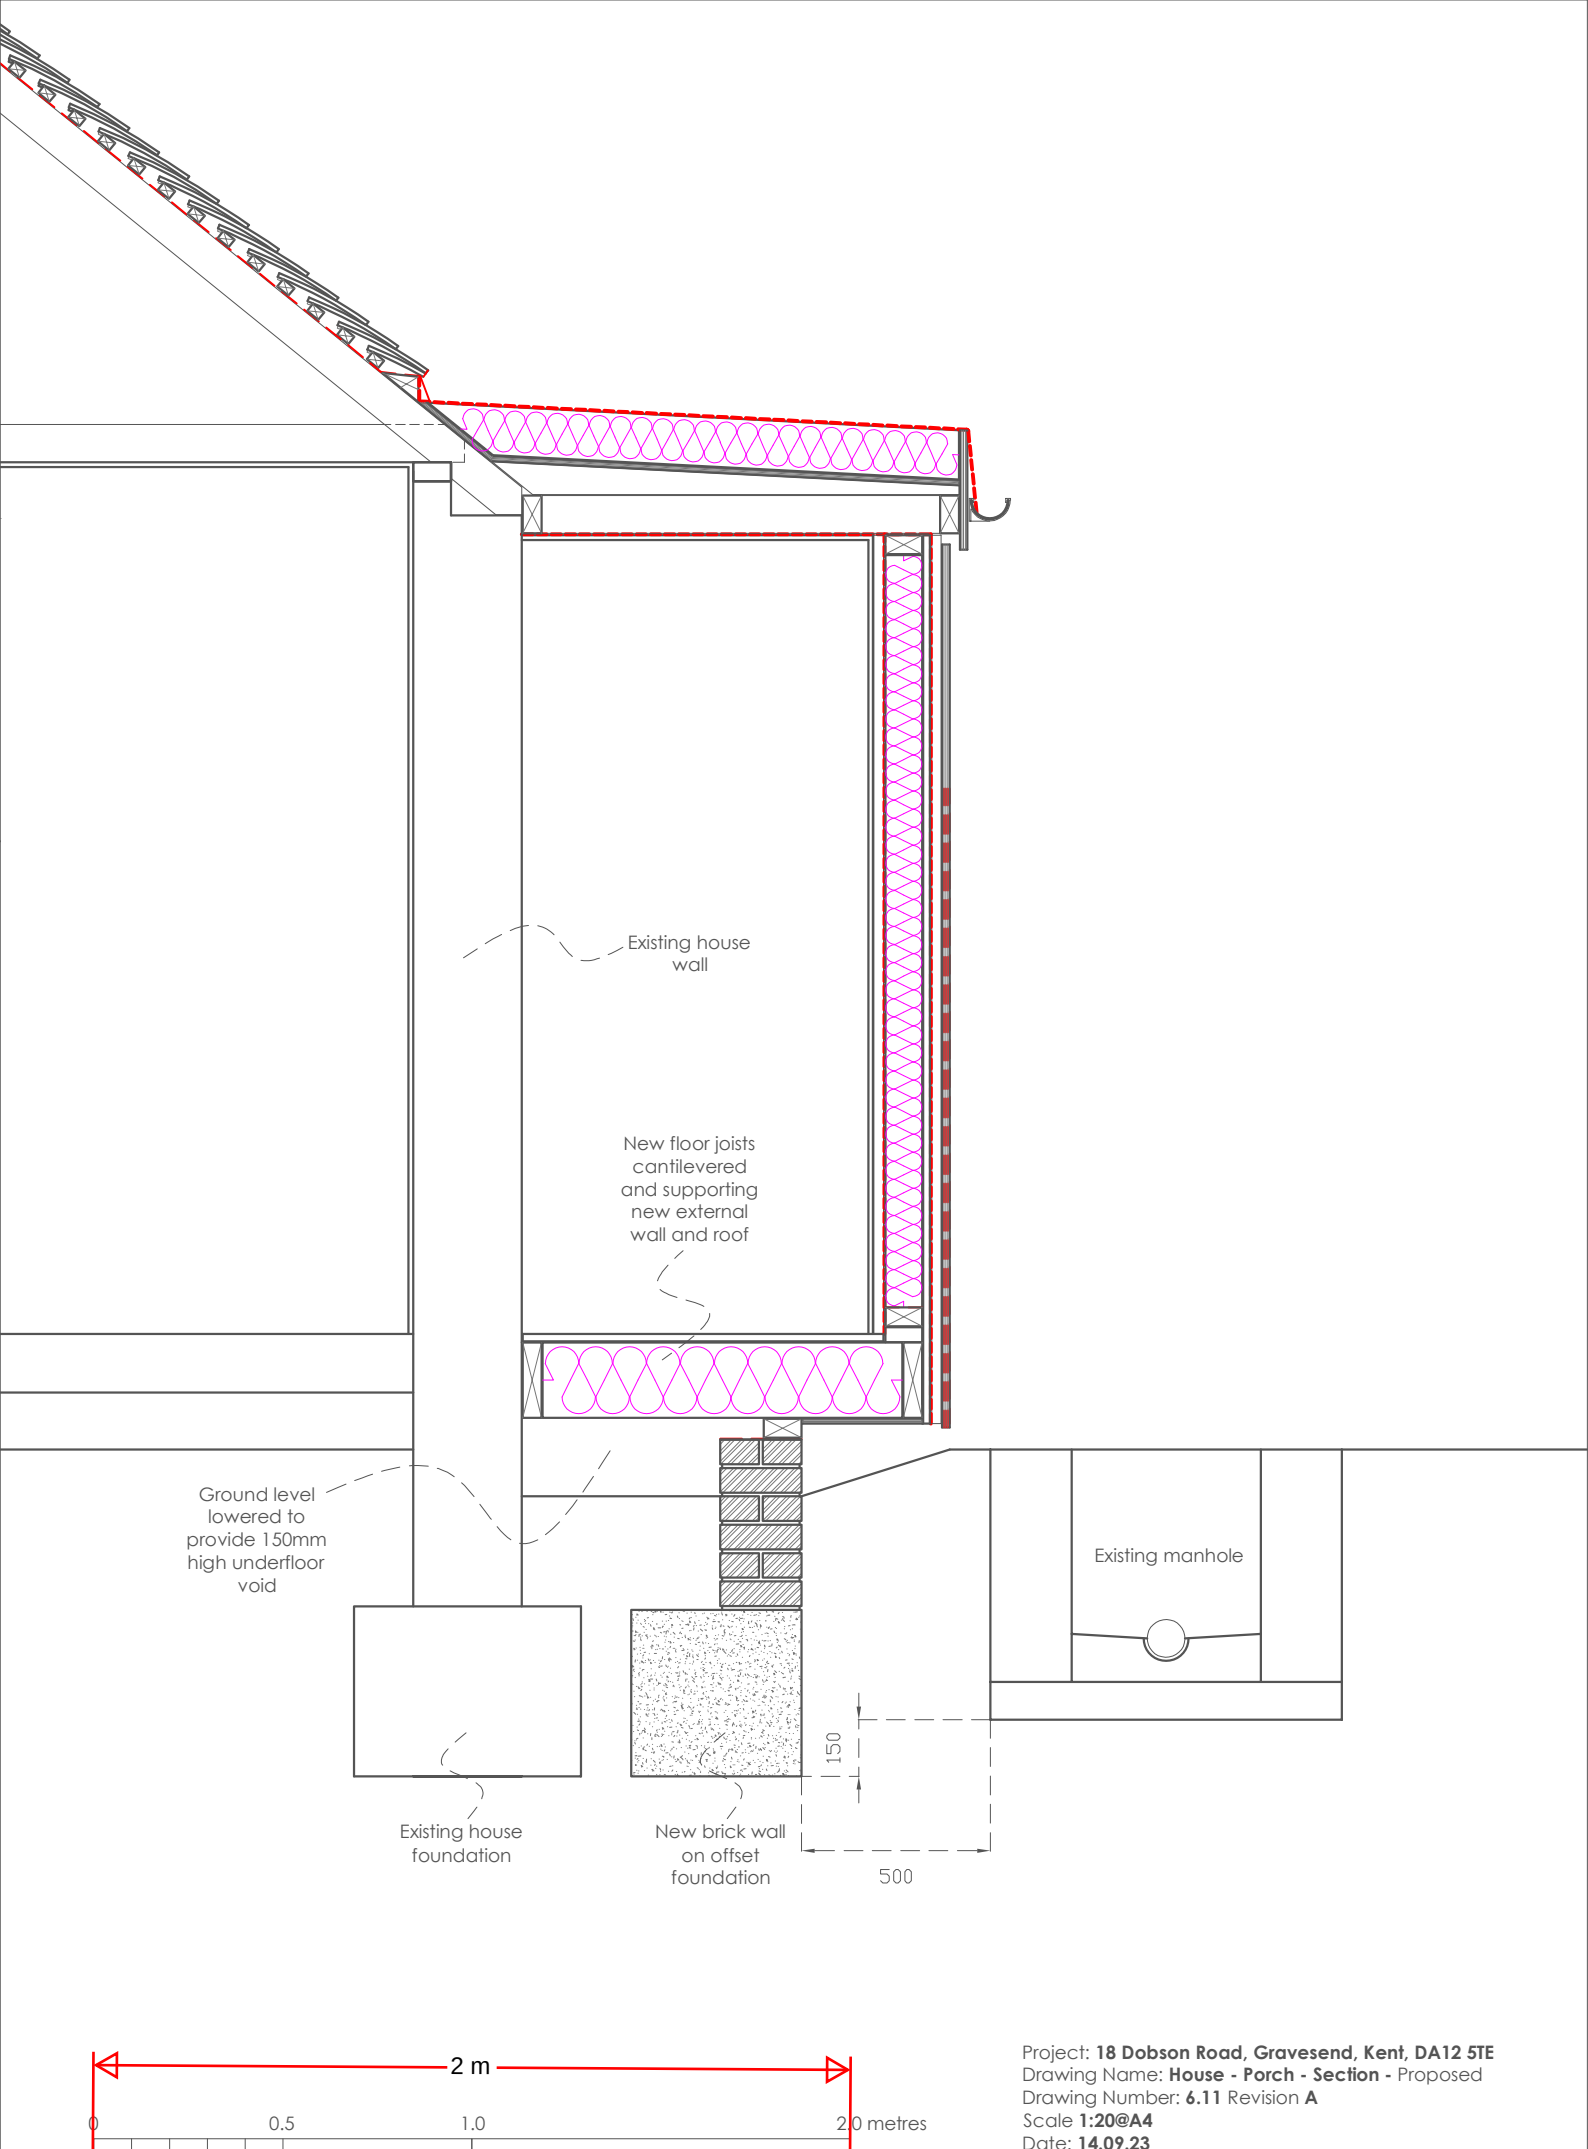

Project: **18 Dobson Road, Gravesend, Kent, DA12 5TE**
Drawing Name: **House - Porch - Section - Proposed**
Drawing Number: **6.11 Revision A**
Scale **1:20@A4**
Date: **14.09.23**