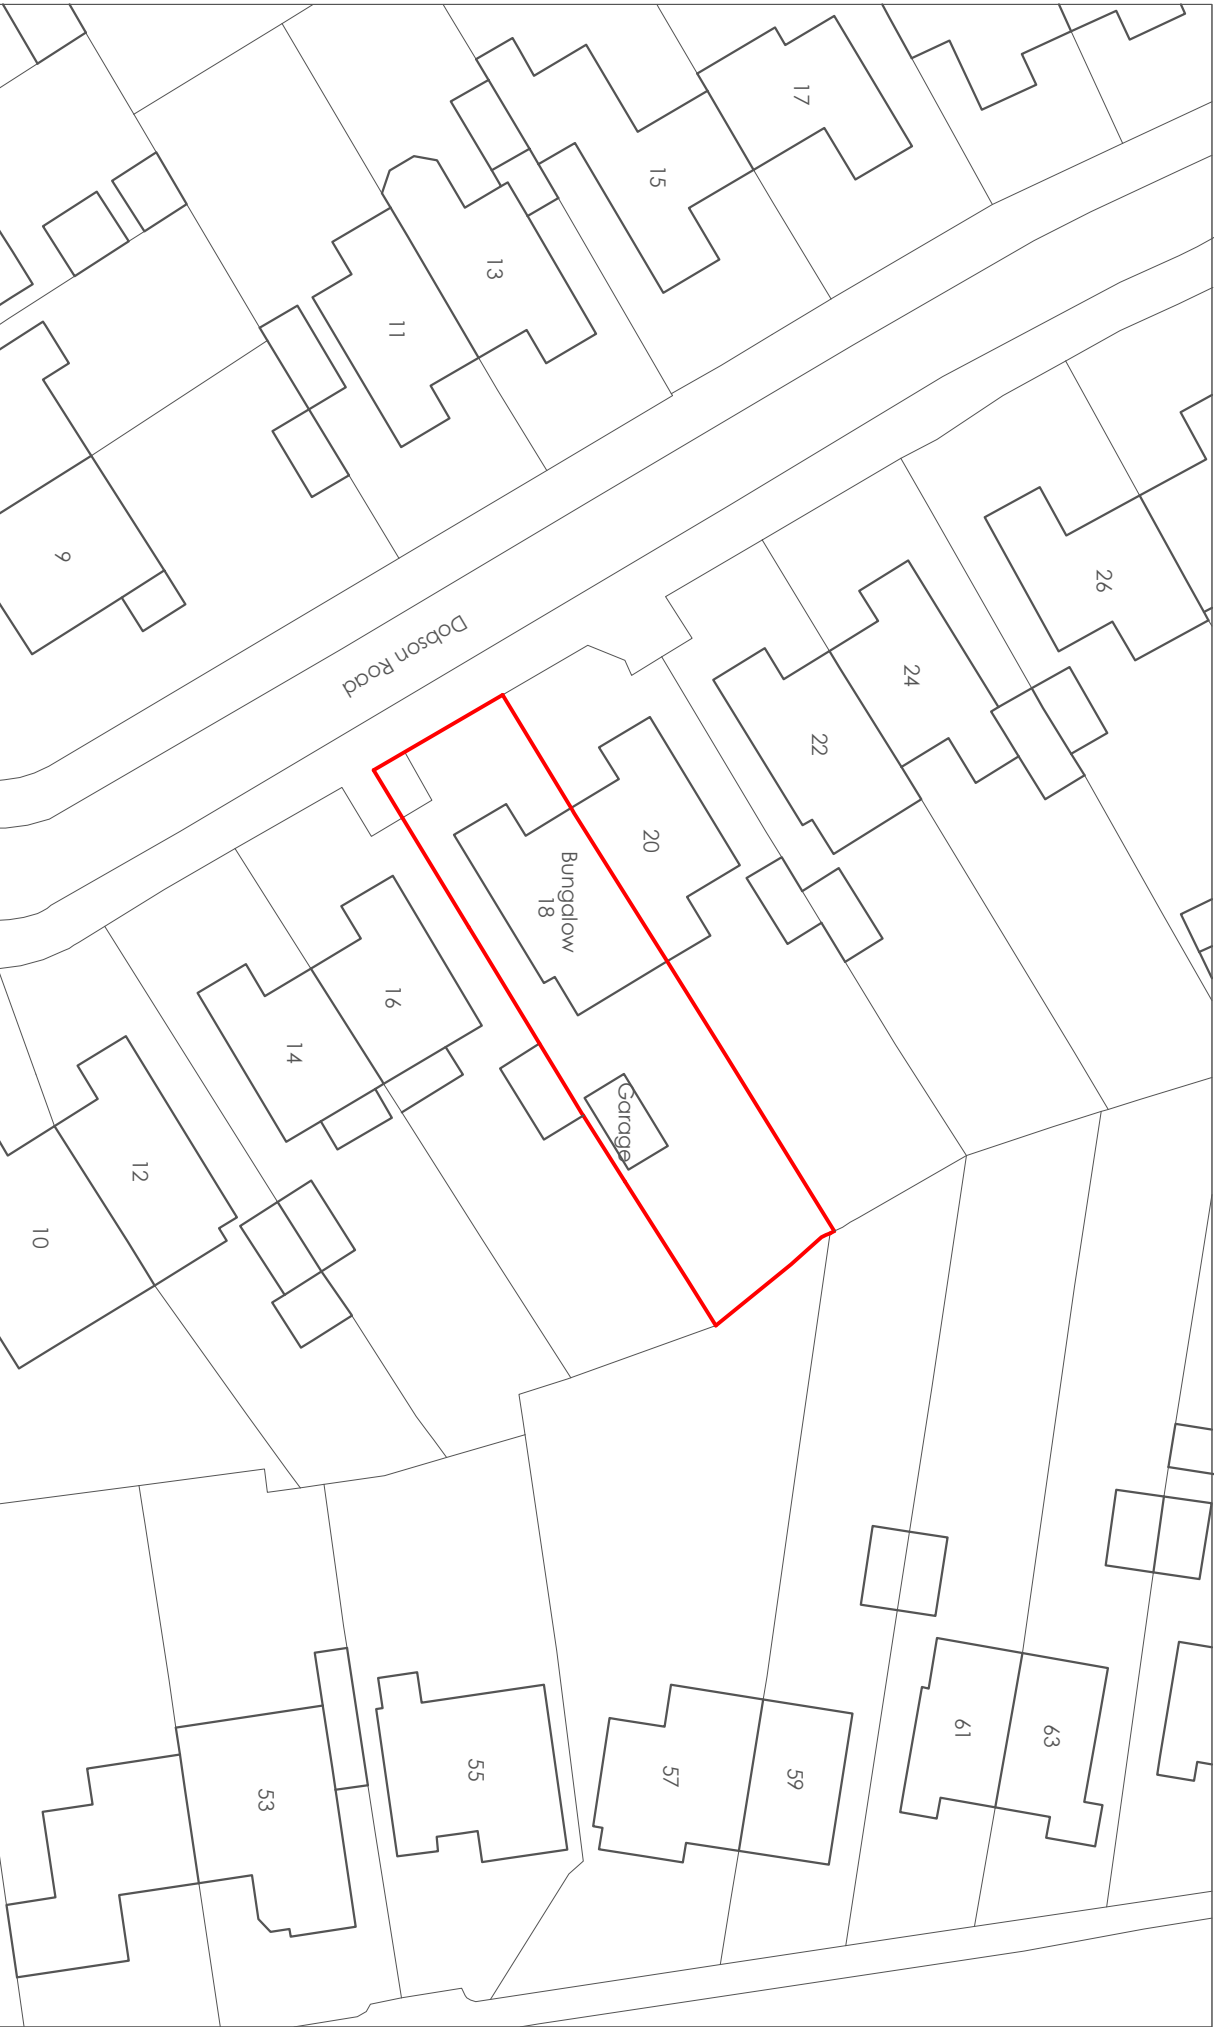


Project: 18 Dobson Road, Gravesend, Kent, DA12 5TE
Drawing Name: House - Porch - Site Block Plan Existing
Drawing Number: 6.12 Revision -
Scale 1:500@A4
Date: 14.09.23