




LOCATION PLAN (1:1250)

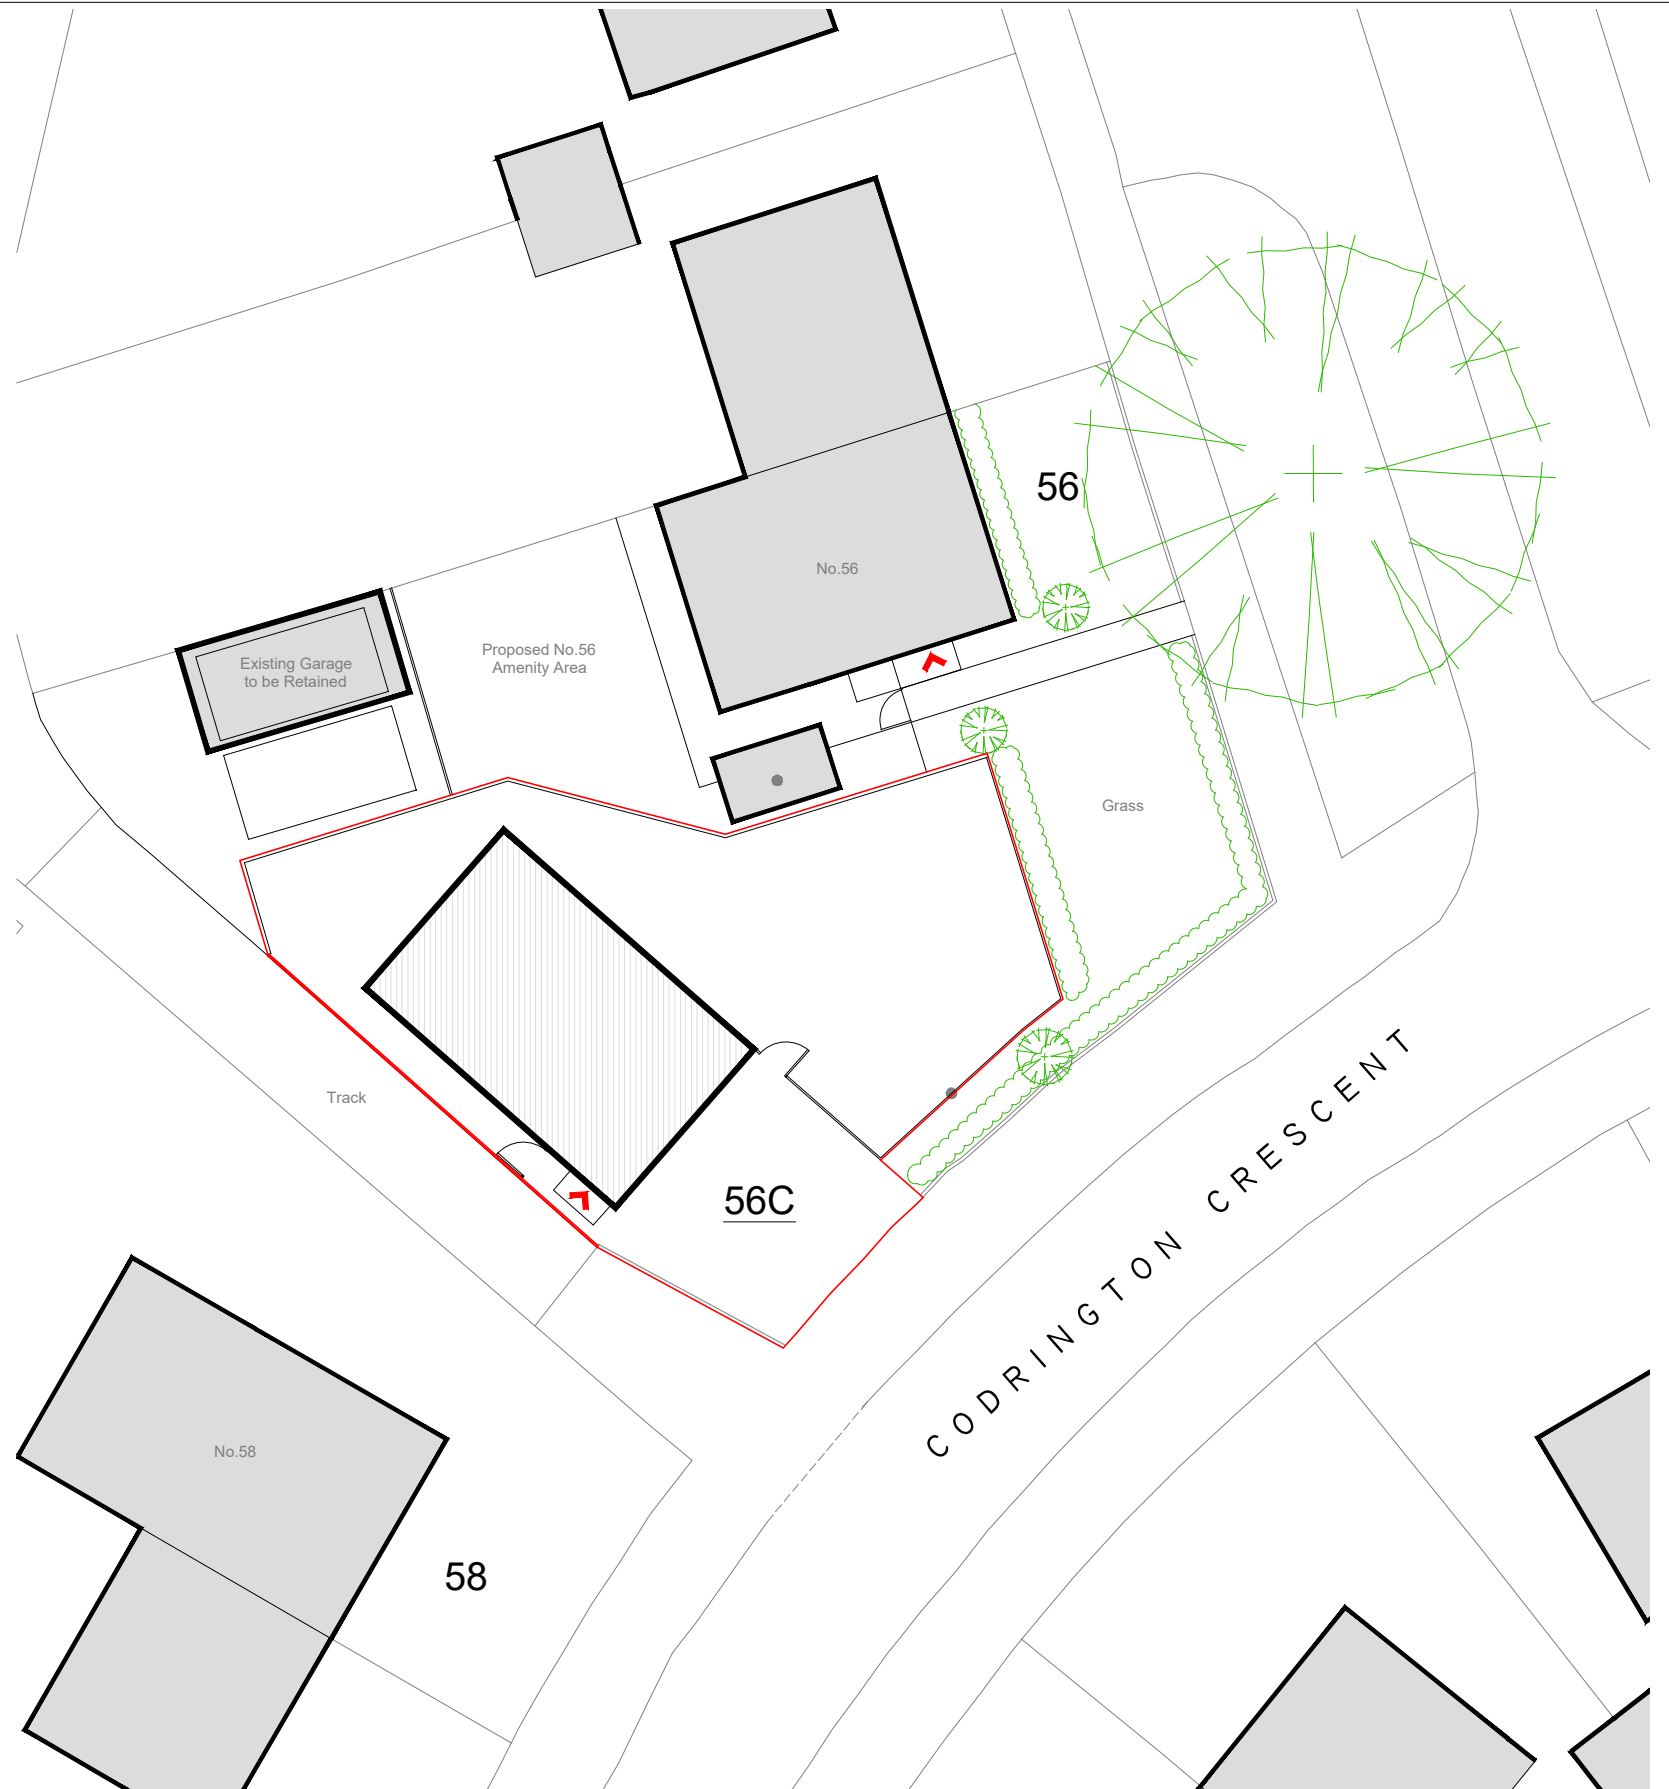


EXISTING BLOCK PLAN
(no proposed changes)

COPYRIGHT: The contents of this drawing may not be reproduced in whole or in part without express written consent of Redmatton Designs

Drawings to be read in conjunction with relevant drawing and specs. Drawings can only be scaled for planning purposes. Drawings not to be scaled. Figured dimensions only for construction and any other purpose. Any discrepancies are to be pointed to the Agent/Engineer/Contractor. The agent is not liable for any faults not raised. Drawings not to be scaled for land transfer purposes.

SCALE: A3@1:200

DATE: 15-07-2025

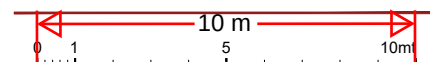

SITE:

**56C CORDINGTON CRESCENT,
DA12 5DD**

DRAWING TITLE:

EXISTING BLOCK PLANS

PROJECT NO:

RD.25012

DRAWING NO:

A101

REVISION



redmatton[®]
designs

ARCHITECTURAL, ENVIRONMENTAL CONSULTANCY & STRUCTURAL DESIGN

website: www.redmattondesigns.com

email: info@redmattondesigns.com