


- Notes:
1. All details are for planning purposes only.
 2. Dimensions are in metres unless stated otherwise.

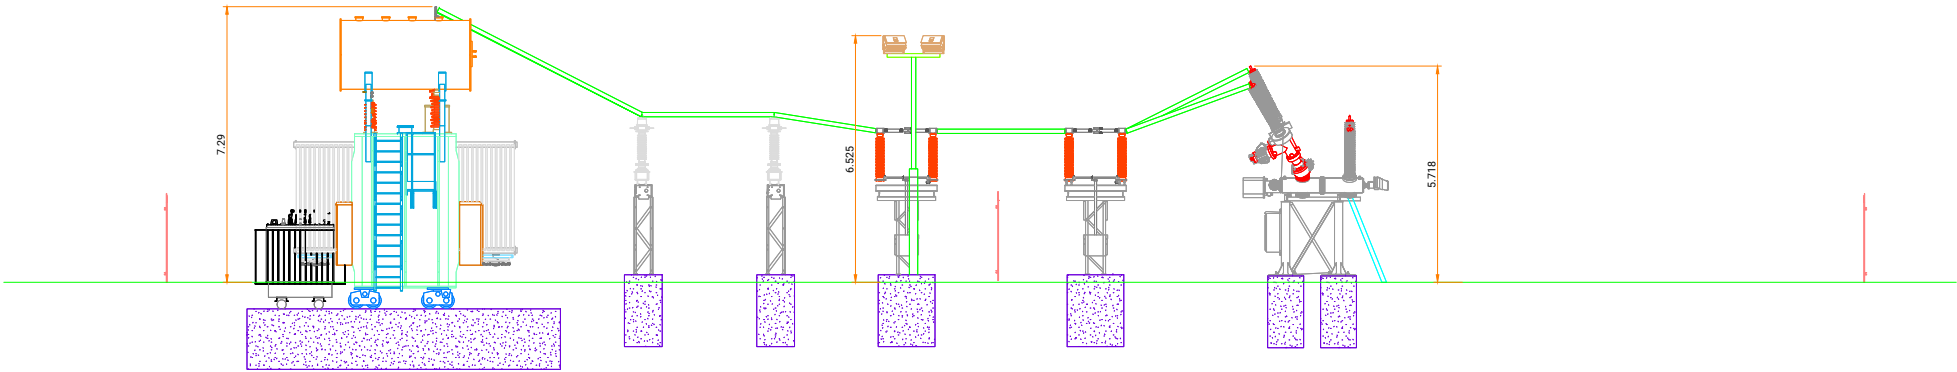

ELEVATION

REVISIONS					
-	01.07.25	First issue	SS	GH	
REV	DATE	COMMENTS	BY	CHKD	



CLIENT	Speed Green				
PROJECT	Gravesend BESS				
LOCATION	Northfleet, Gravesend DA11 8HL				
TITLE	Proposed Grid Compound Elevation				
DWG NO	SG-GRAVESEND-ARC-DRG-208			REV	-



HelioWorks Limited is a limited company registered in England and Wales. Company Registration No: 10708605.
Registered Office: 85 Great Portland Street, First Floor, London W1W 7LJ.
This drawing or any part of it may not be reproduced without prior consent. Do not scale for construction purposes.
Always check dimensions on site. Always check you are viewing the latest version.

