
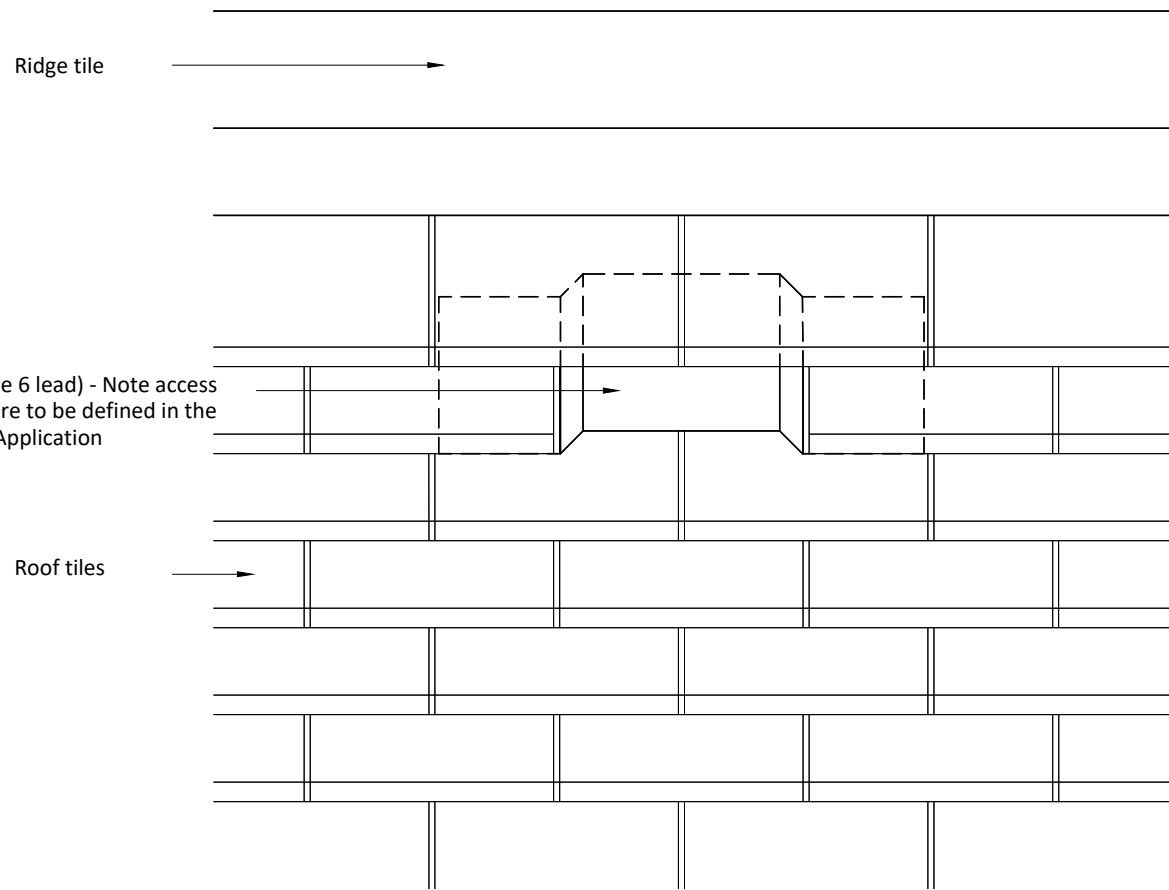
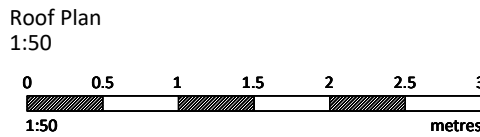
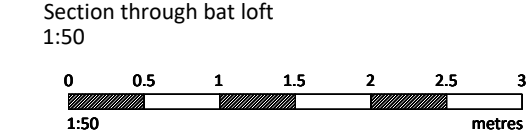


2 The Parade, Ash Road, Hartley
Longfield, Kent DA3 8BG
Tel: 01474 703705
www.grahamsimpkinplanning.co.uk
Email: webmail@grahamsimpkinplanning.co.uk

Project Title Long Acre, Pear Tree Lane, Shorne Kent DA12 3JT		Job No 3814
Drawing Title Bat Loft	Drawing No 232	Revision A 15.07.2024
Date 03.05.2024	Drawn by DA	Checked by SC
Scale 1:5& 1:50@ A2	Note	

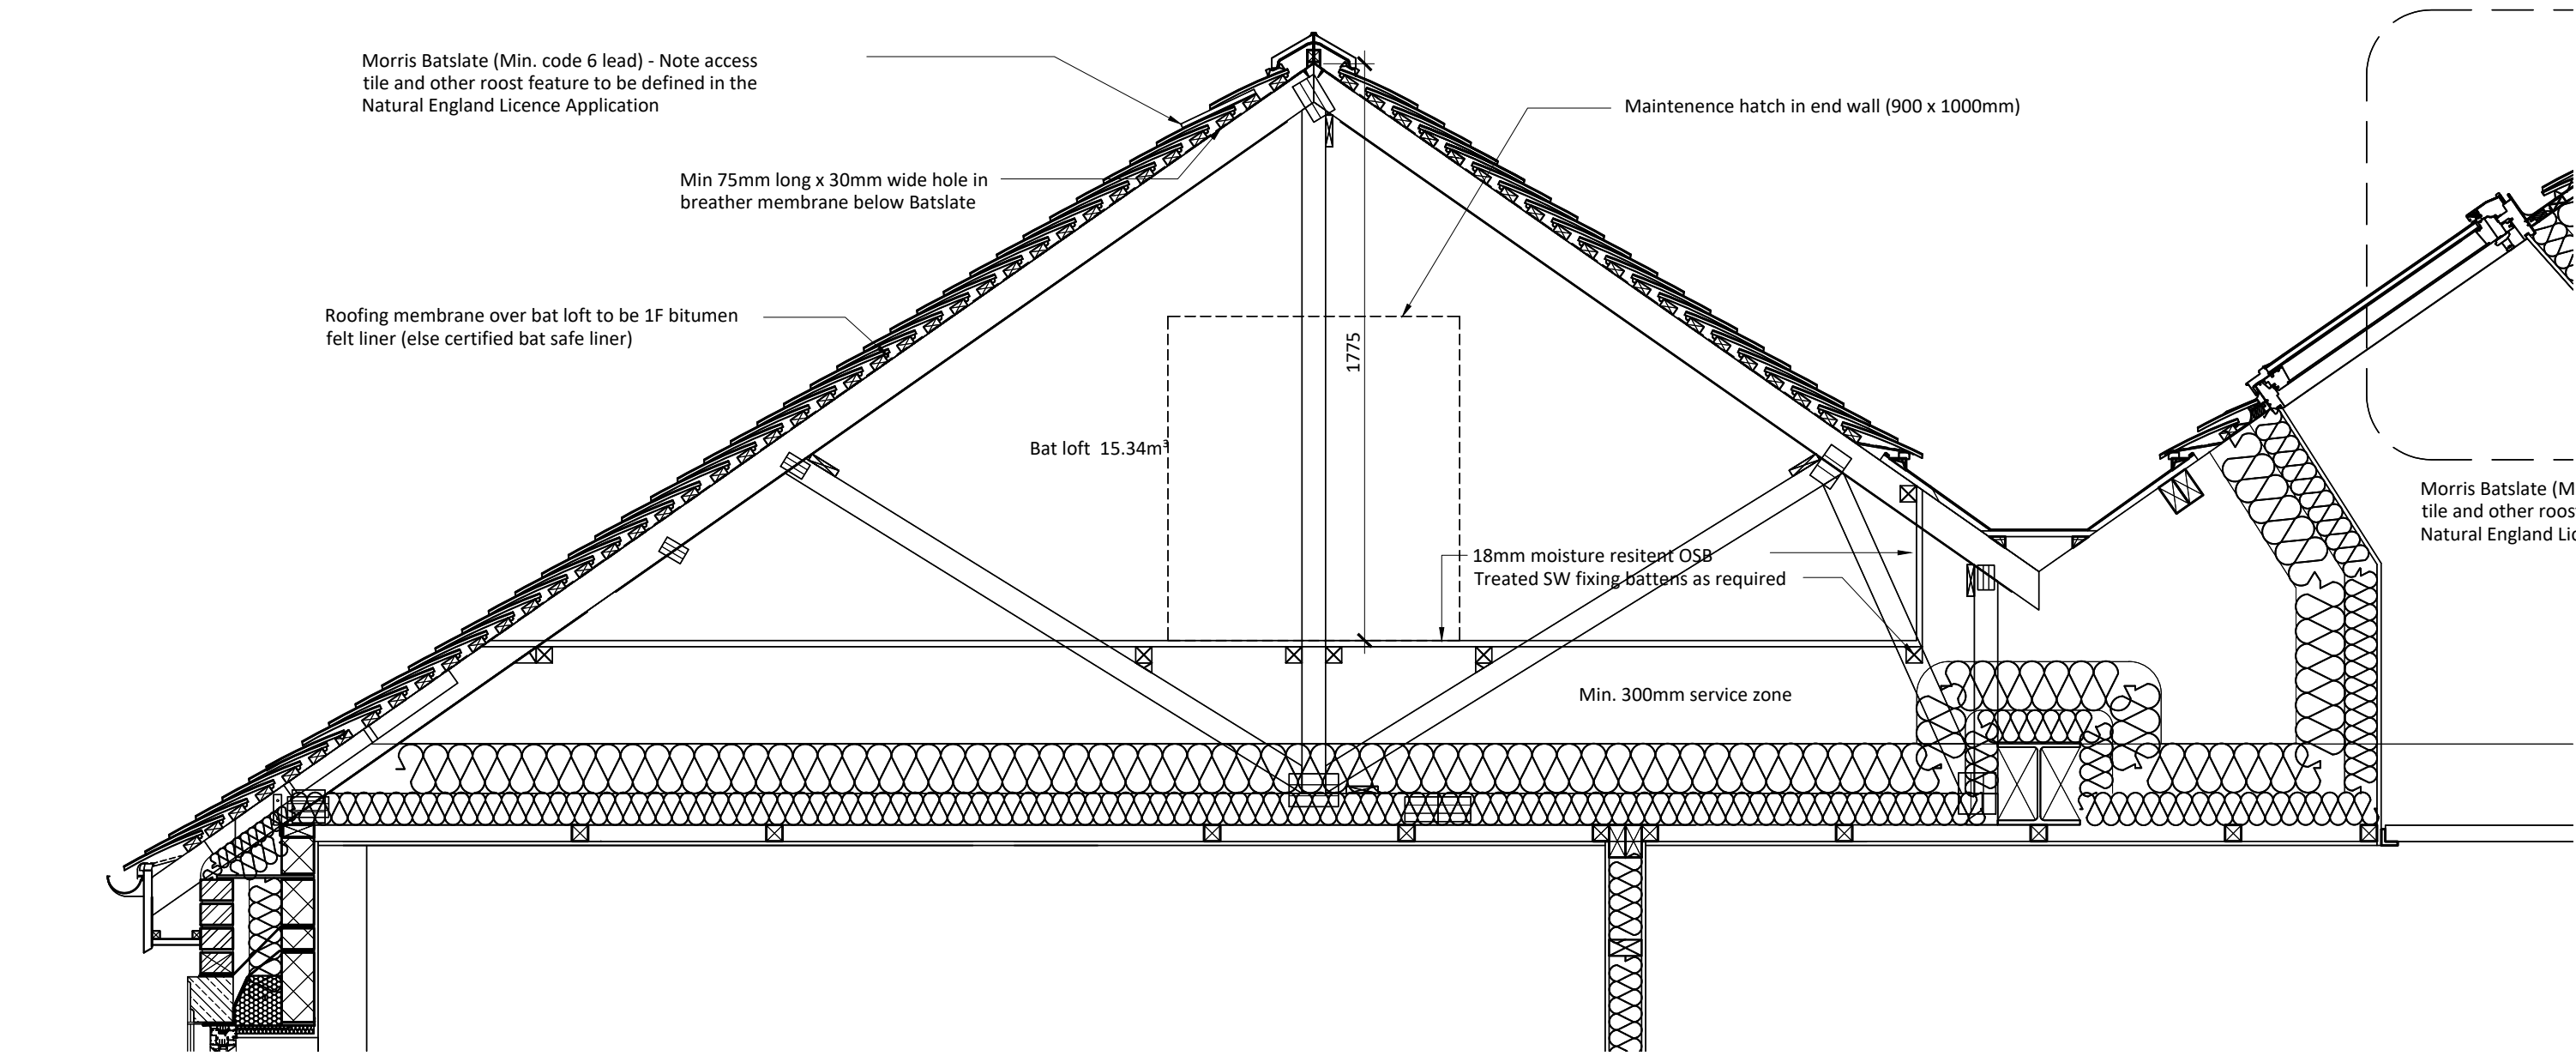