



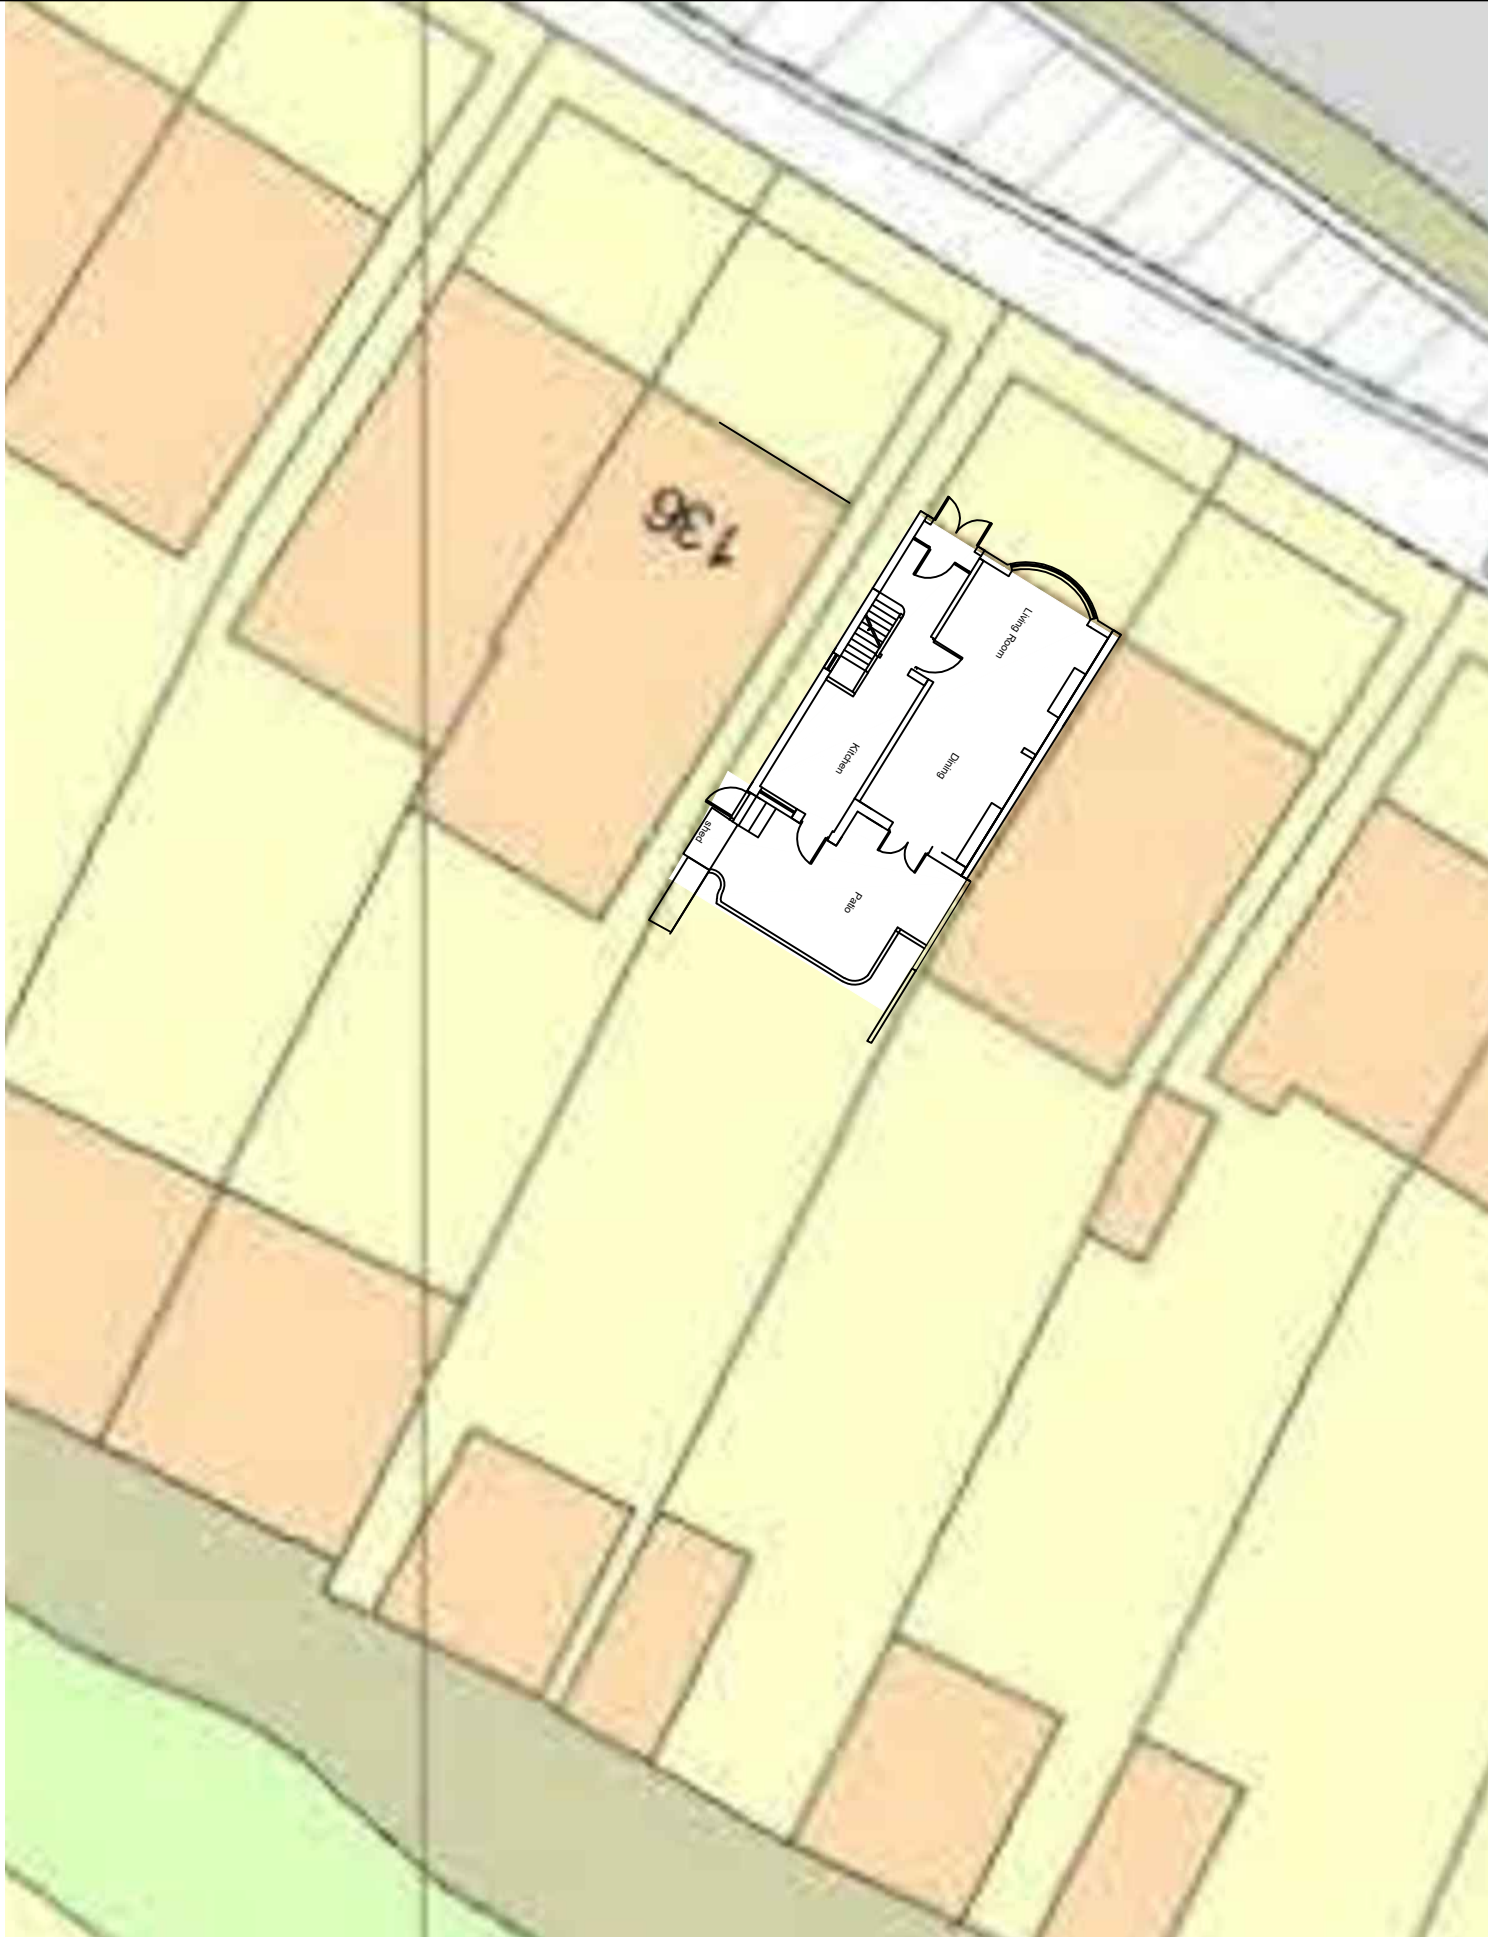

EXISTING BLOCK PLAN

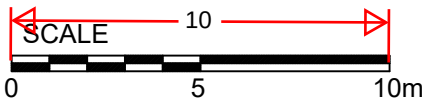

Lafoucade-Baillie LTD
64 Southwark Bridge Rd
London
SE1 0AS
Mob: 07958 328 742
info@lfbconsultants.com
www.lfbconsultants.com

project title	138 OLD ROAD DA12		
drawing title	EXISTING BLOCK PLANS		

date	23/11/22	drawn by	CB	project no.	LFB23010
scale	1:200	checked by (sign)		drawing no.	01
status	Information	approved by (sign)		revision no.	A

General Notes
This drawing is to be read in conjunction with all relevant design team specifications and drawings. All dimensions are to be checked on site prior to commencement of work and any discrepancies reported to the Project Architect. All materials and components are to be handled, stored, protected, installed and finished strictly in accordance with the manufacturer's recommendations. Copyright 2023 LAFOUCADE-BAILLIE LTD. Company Registration no. 7800006