



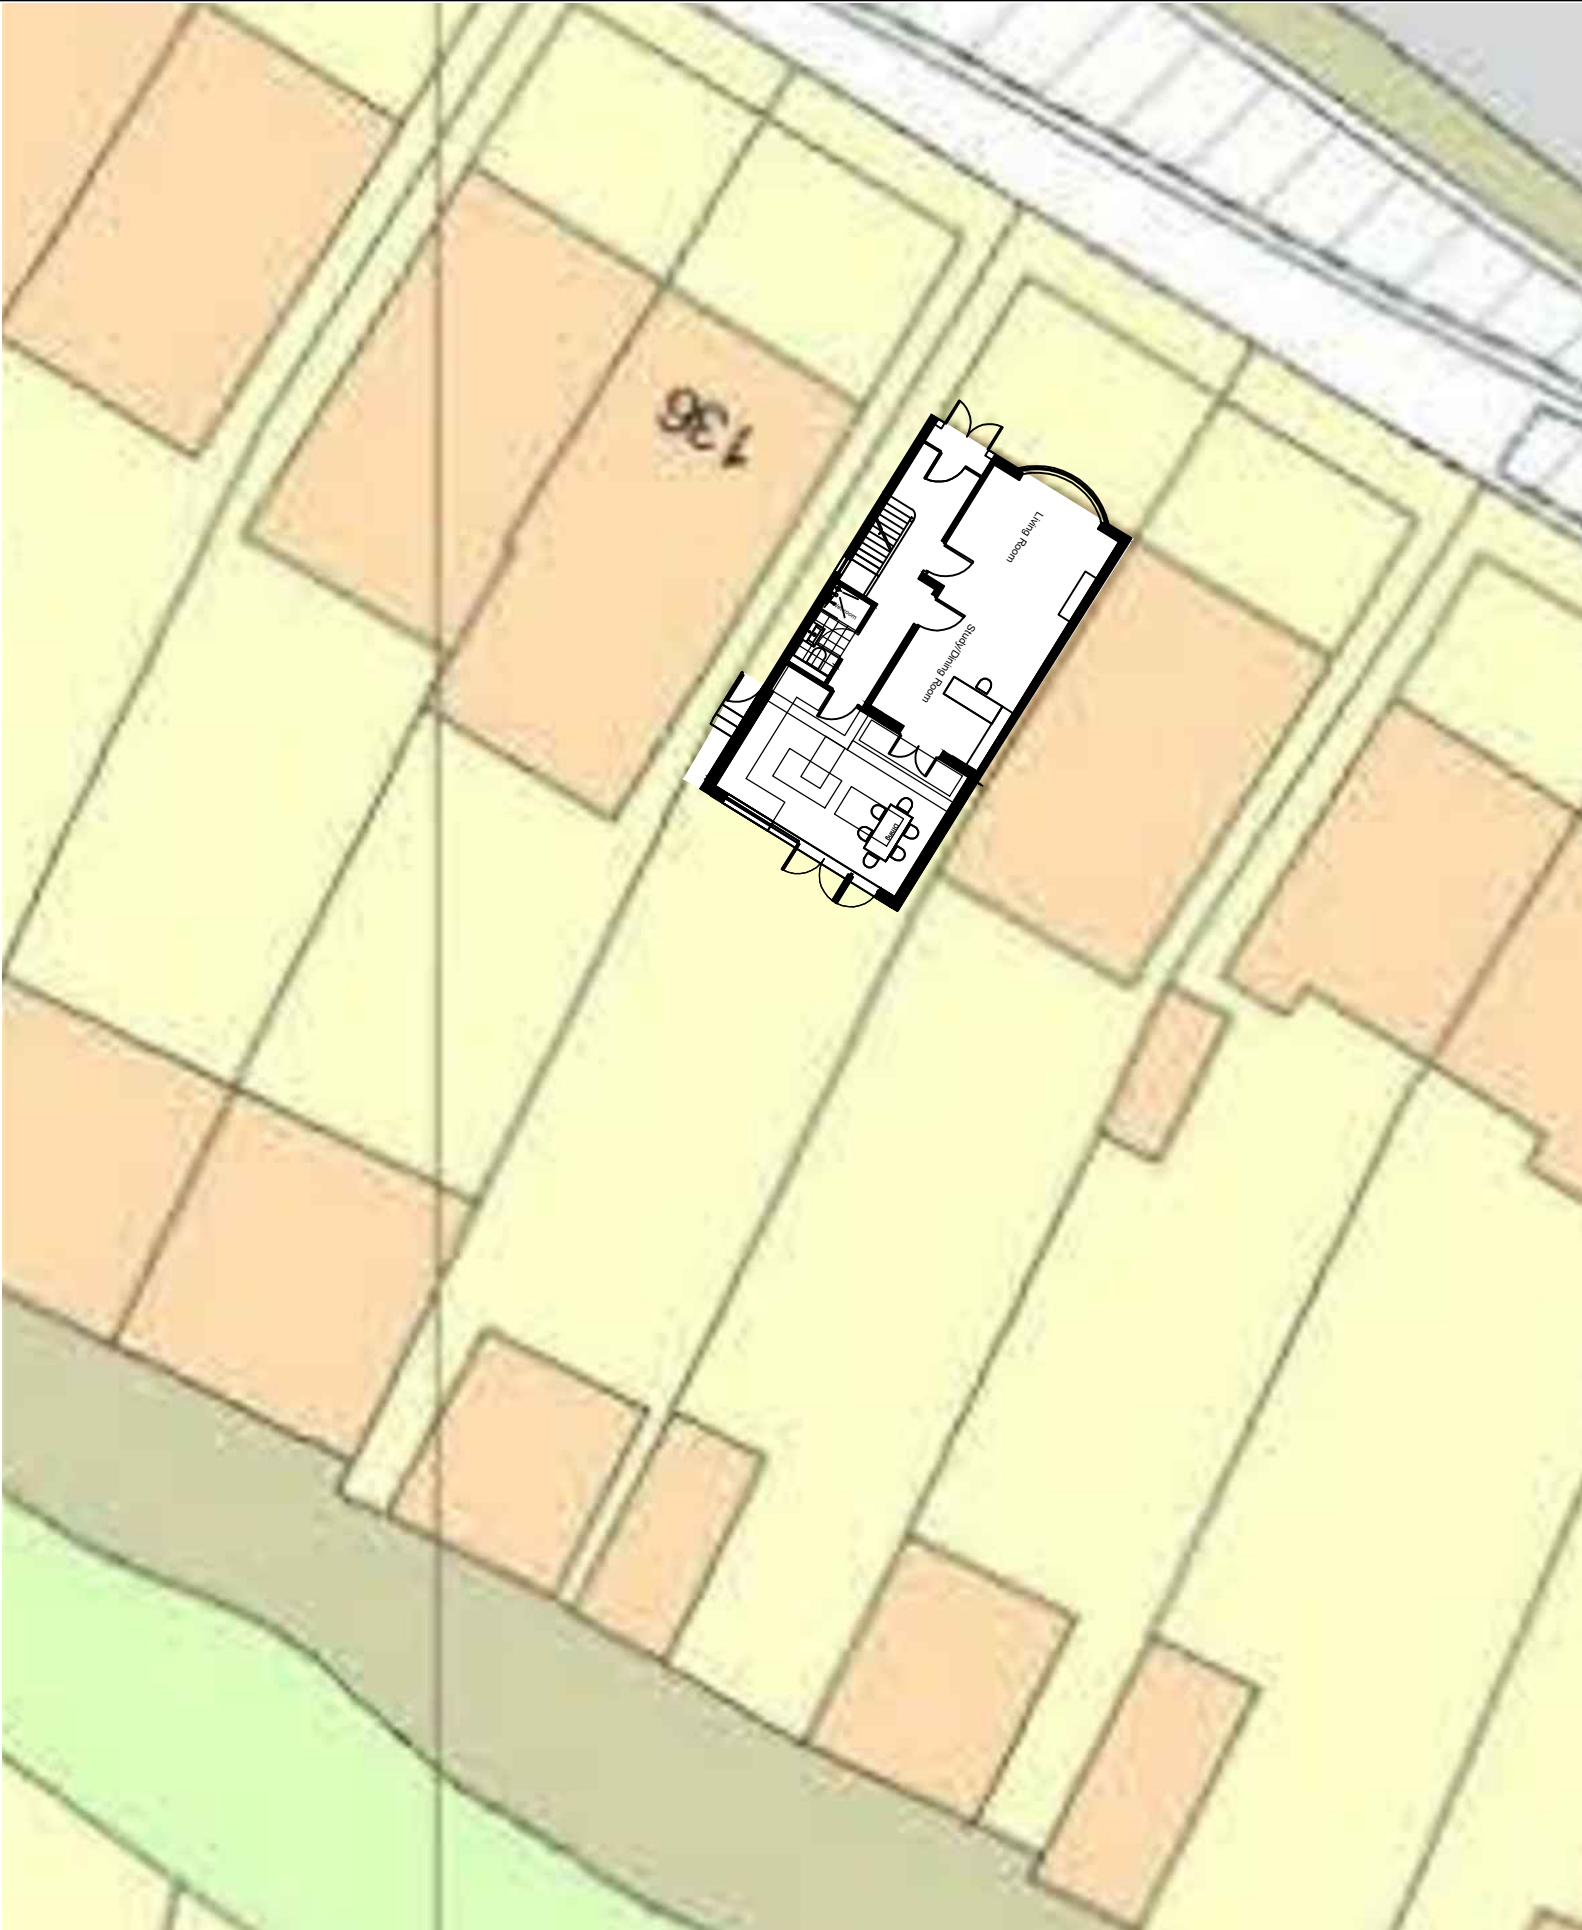

General Notes
This drawing is to be read in conjunction with all relevant design team specifications and drawings. All dimensions are to be checked on site prior to commencement of work and any discrepancies reported to the Project Architect. All materials and components are to be handled, stored, protected, installed and finished strictly in accordance with the manufacturer's recommendations. Copyright 2023
LAFOUCADE-BAILLIE LTD.
Company Registration no. 7800006

PROPOSED BLOCK PLAN

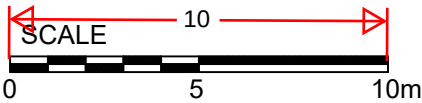

project title	date	drawn by	project no.
138 OLD ROAD	23/11/22	CB	LFB23010
DA12	scale	checked by (sign)	drawing no.
	1:200		09
drawing title	status	approved by (sign)	revision no.
PROPOSED BLOCKPLAN	Information		B

LAFOUCADEBAILLIE
Architect & Interior Consultants

LaFoucade-Baillie LTD
64 Southwark Bridge Rd
London
SE1 0AS
Mob: 07958 328 742
info@lfbconsultants.com
www.lfbconsultants.com