



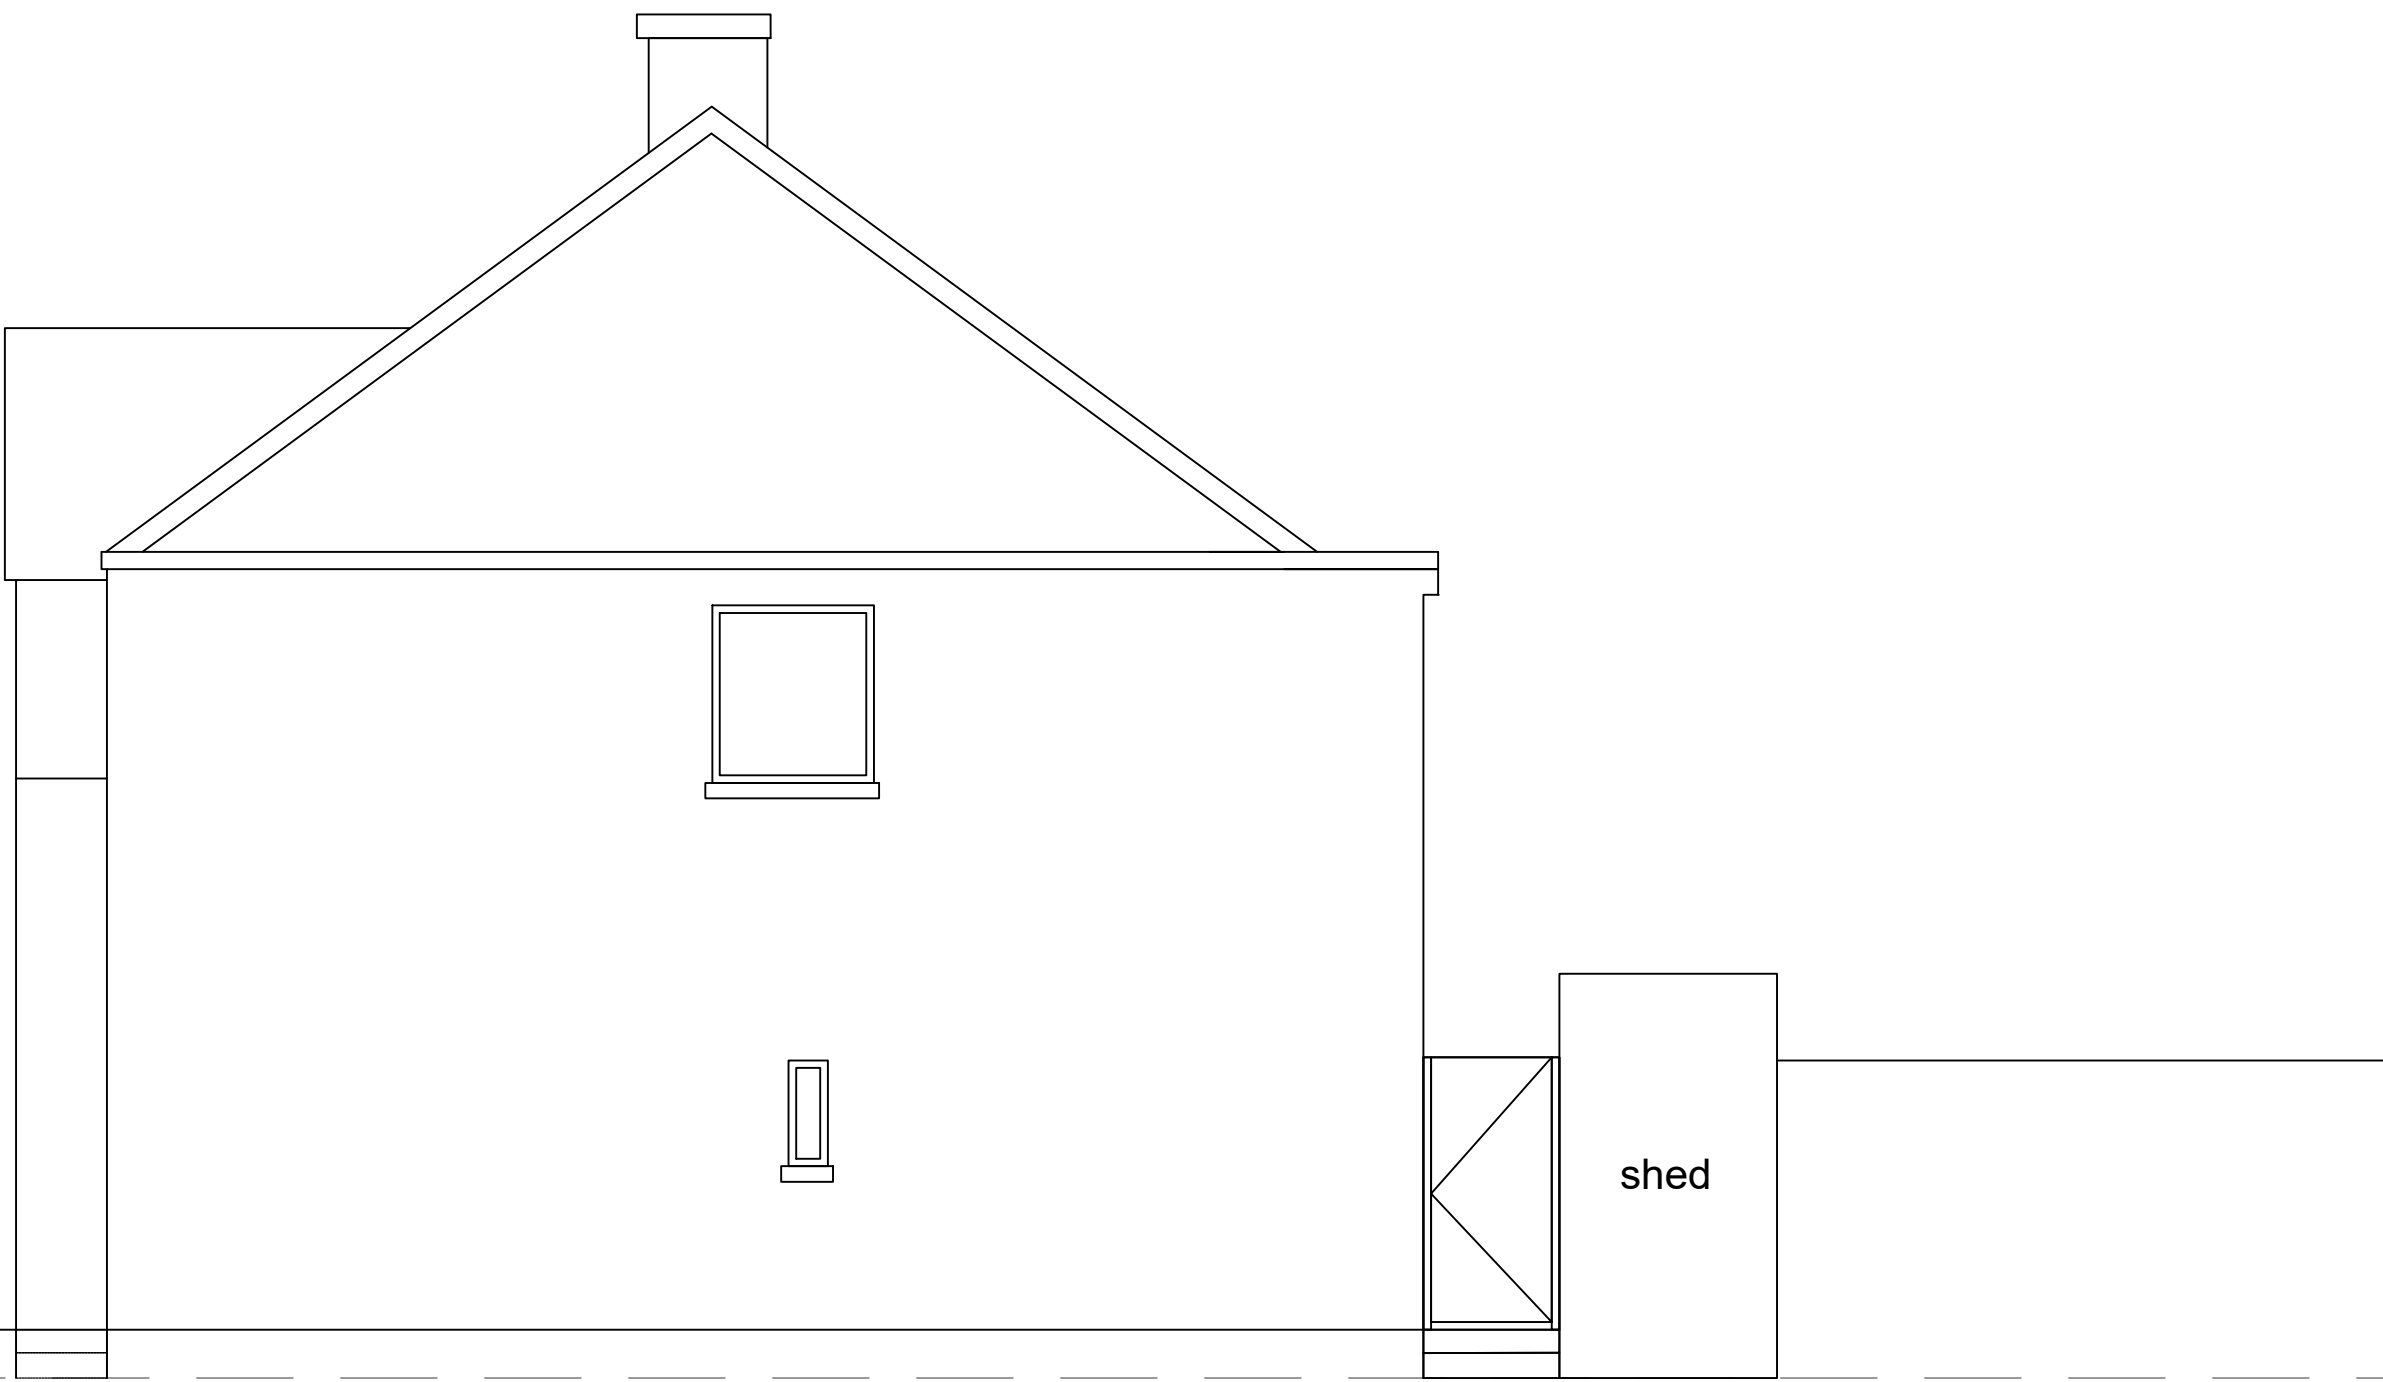

EXISTING SIDE ELEVATION

General Notes
This drawing is to be read in conjunction with all relevant design team specifications and drawings. All dimensions are to be checked on site prior to commencement of work and any discrepancies reported to the Project Architect. All materials and components are to be handled, stored, protected, installed and finished strictly in accordance with the manufacturer's recommendations. Copyright 2023
LAFOUCADE-BAILLIE LTD.
Company Registration no. 7800006

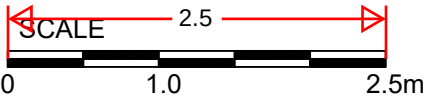

project title	138 OLD ROAD DA12
drawing title	EXISTING SIDE ELEVATION

date	23/11/22	drawn by	CB	project no.	LFB23010
scale	1:50	checked by (sign)		drawing no.	04
status	Information	approved by (sign)		revision no.	A



LaFoucade-Baillie LTD
64 Southwark Bridge Rd
London
SE1 0AS
Mob: 07958 328 742
info@lfbconsultants.com
www.lfbconsultants.com