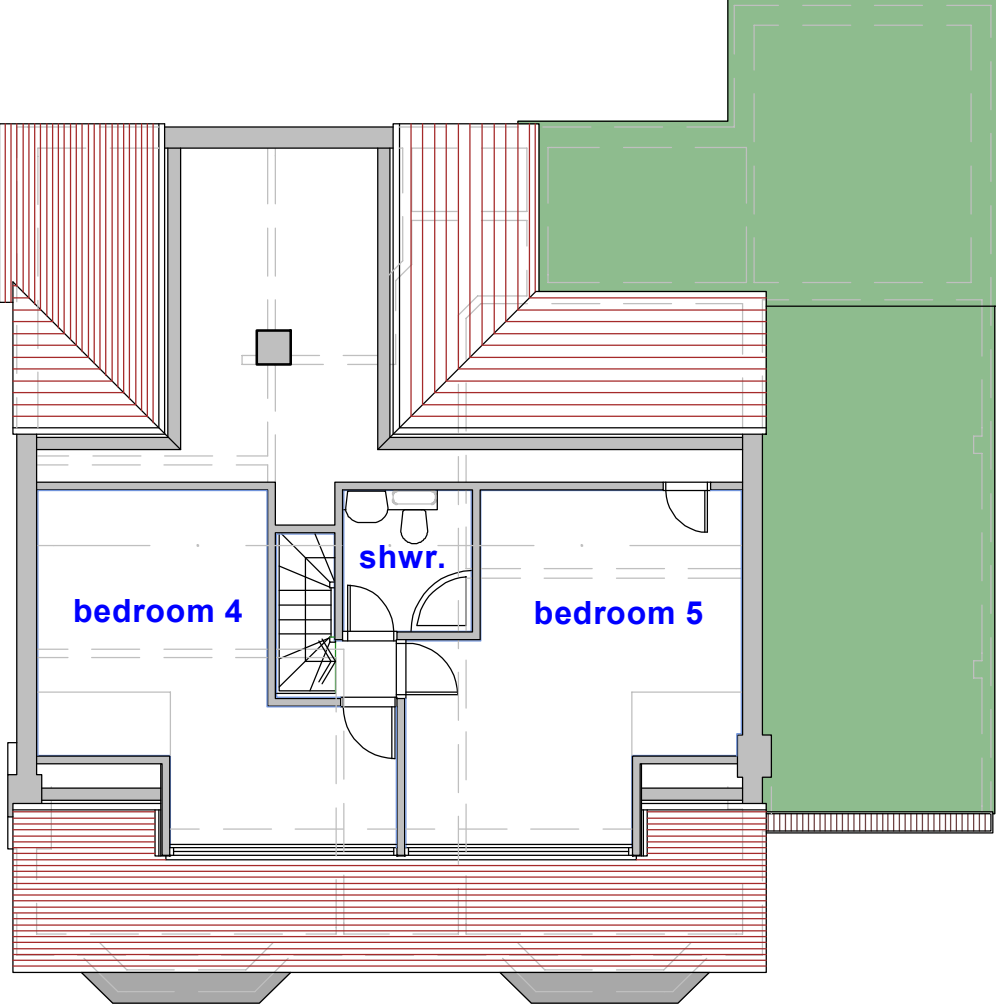
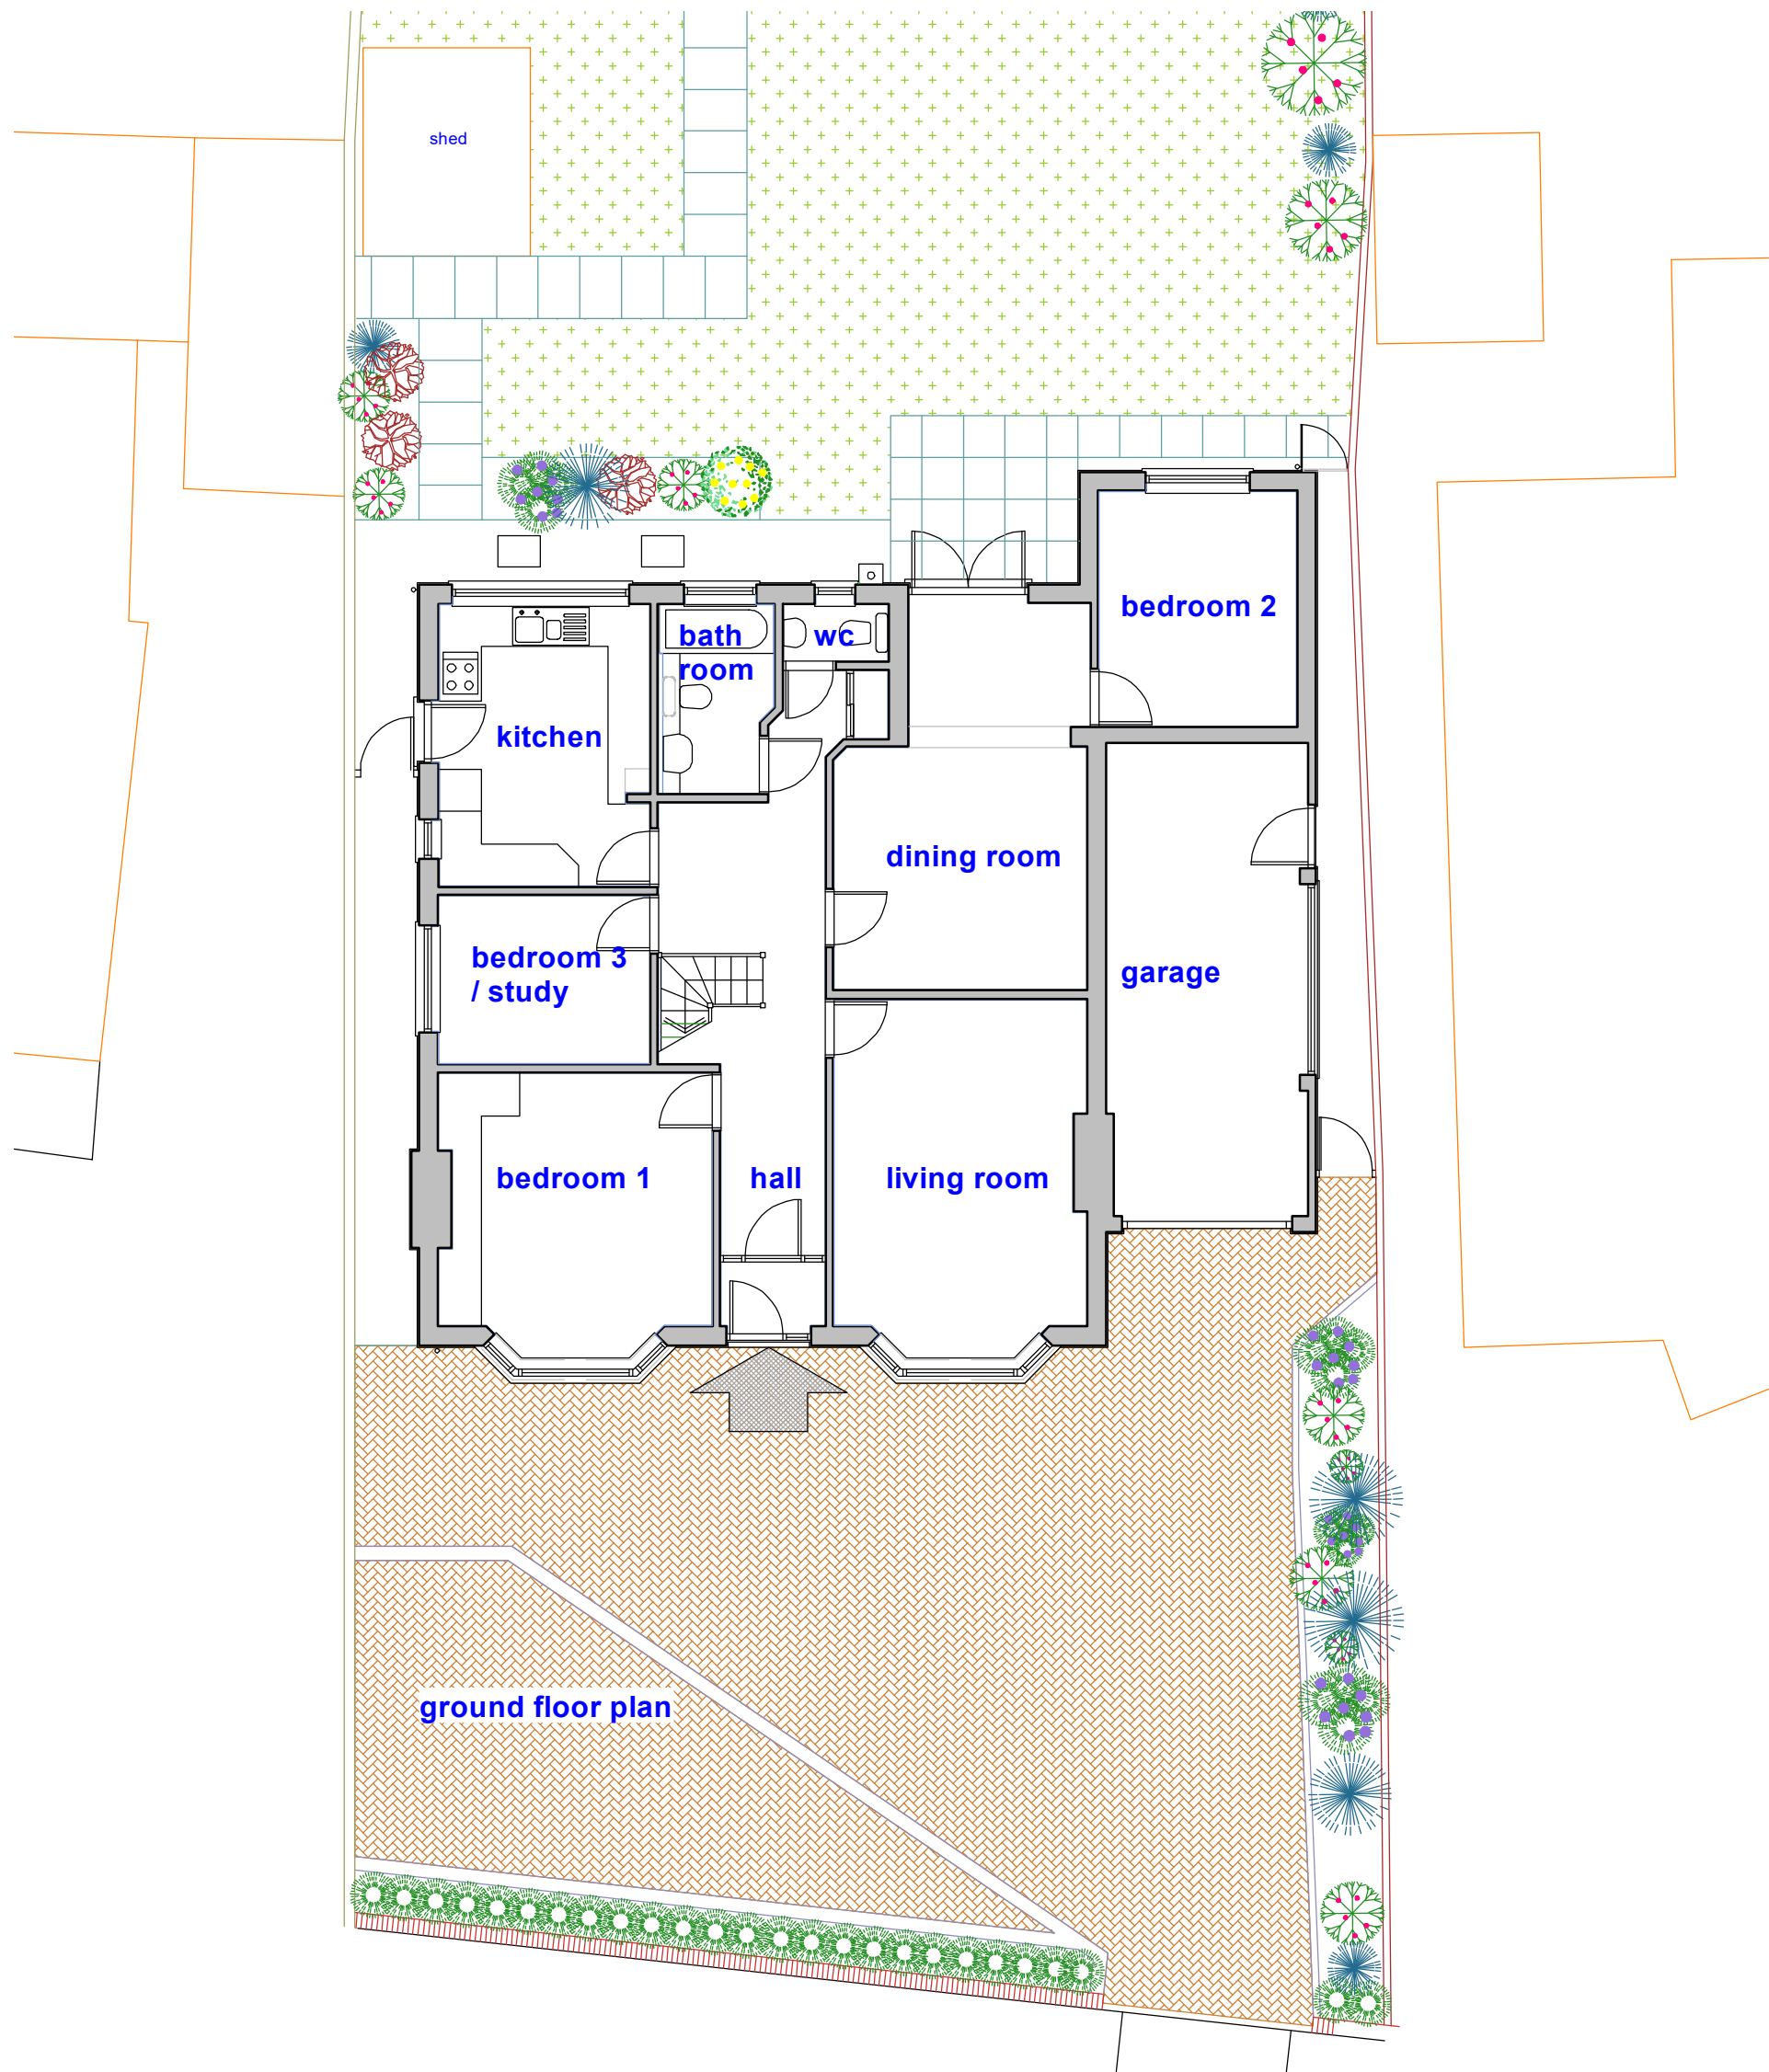


SCHEME / SHEET			101 Kings Drive, Gravesend, Kent, DA12 5BQ: Mr & Mrs D Blackman Existing Plans	
SCALE	DATE	DRAWING NUMBER	JEREMY S. ISHERWOOD B. Sc. (hons), B. Arch. (Wales), R.I.B.A. Chartered Architect 34 Chalky Bank, Gravesend, Kent, DA11 7NY Telephone / Fax: 01474-533793	
1:100	October 2023	546/03		
© This drawing remains the property of the Architect and may not be reproduced in whole or part without his written permission.				