






front (southwest) elevation

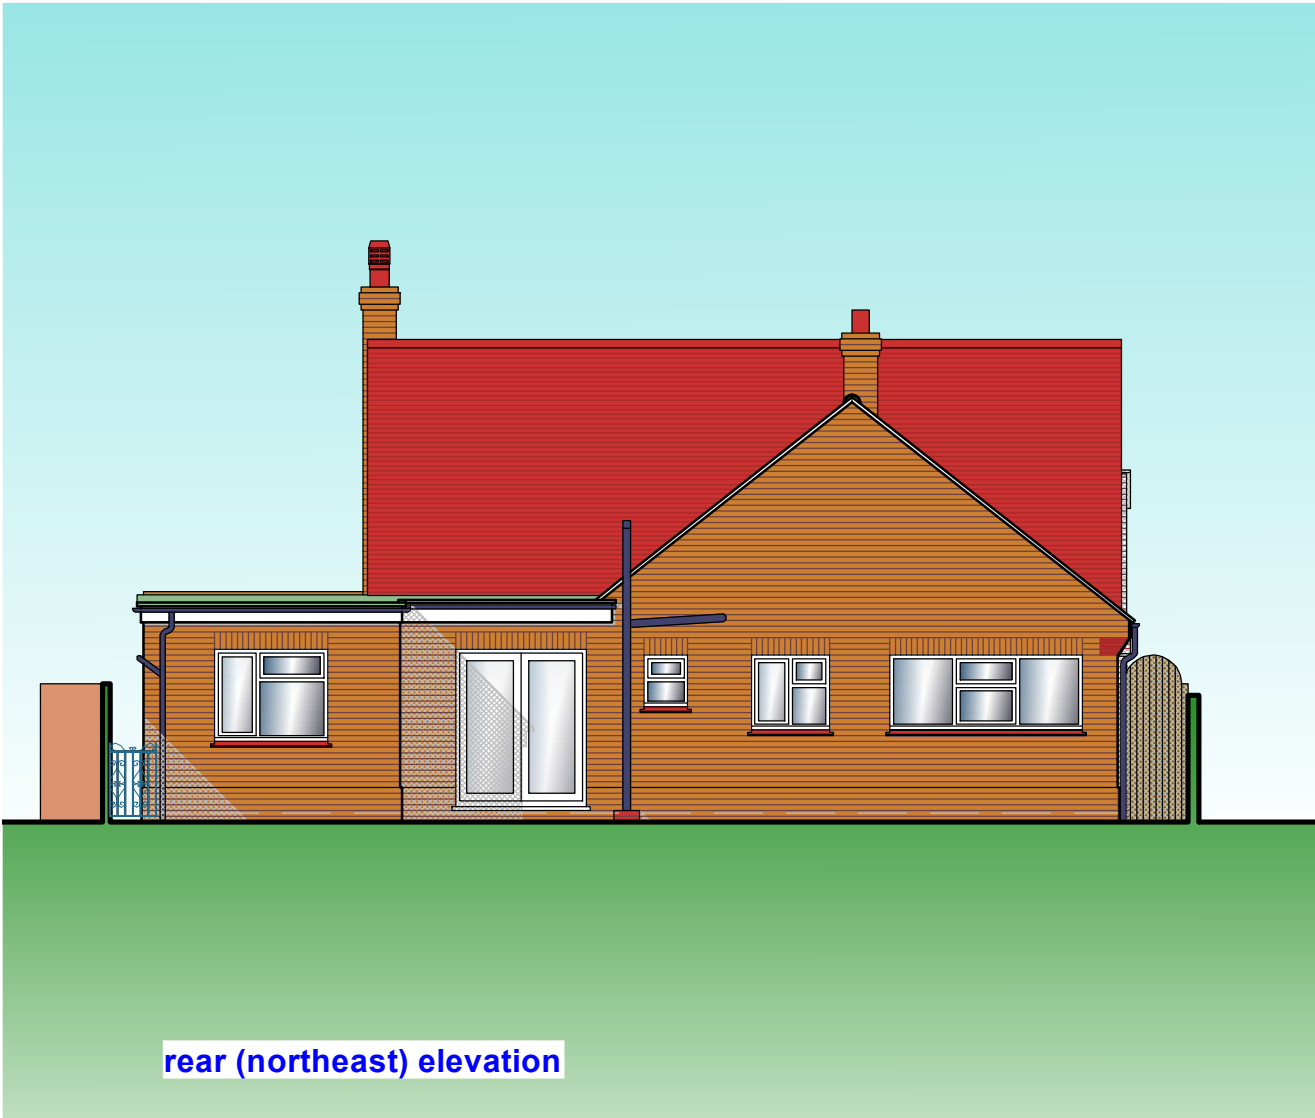


rear (northeast) elevation

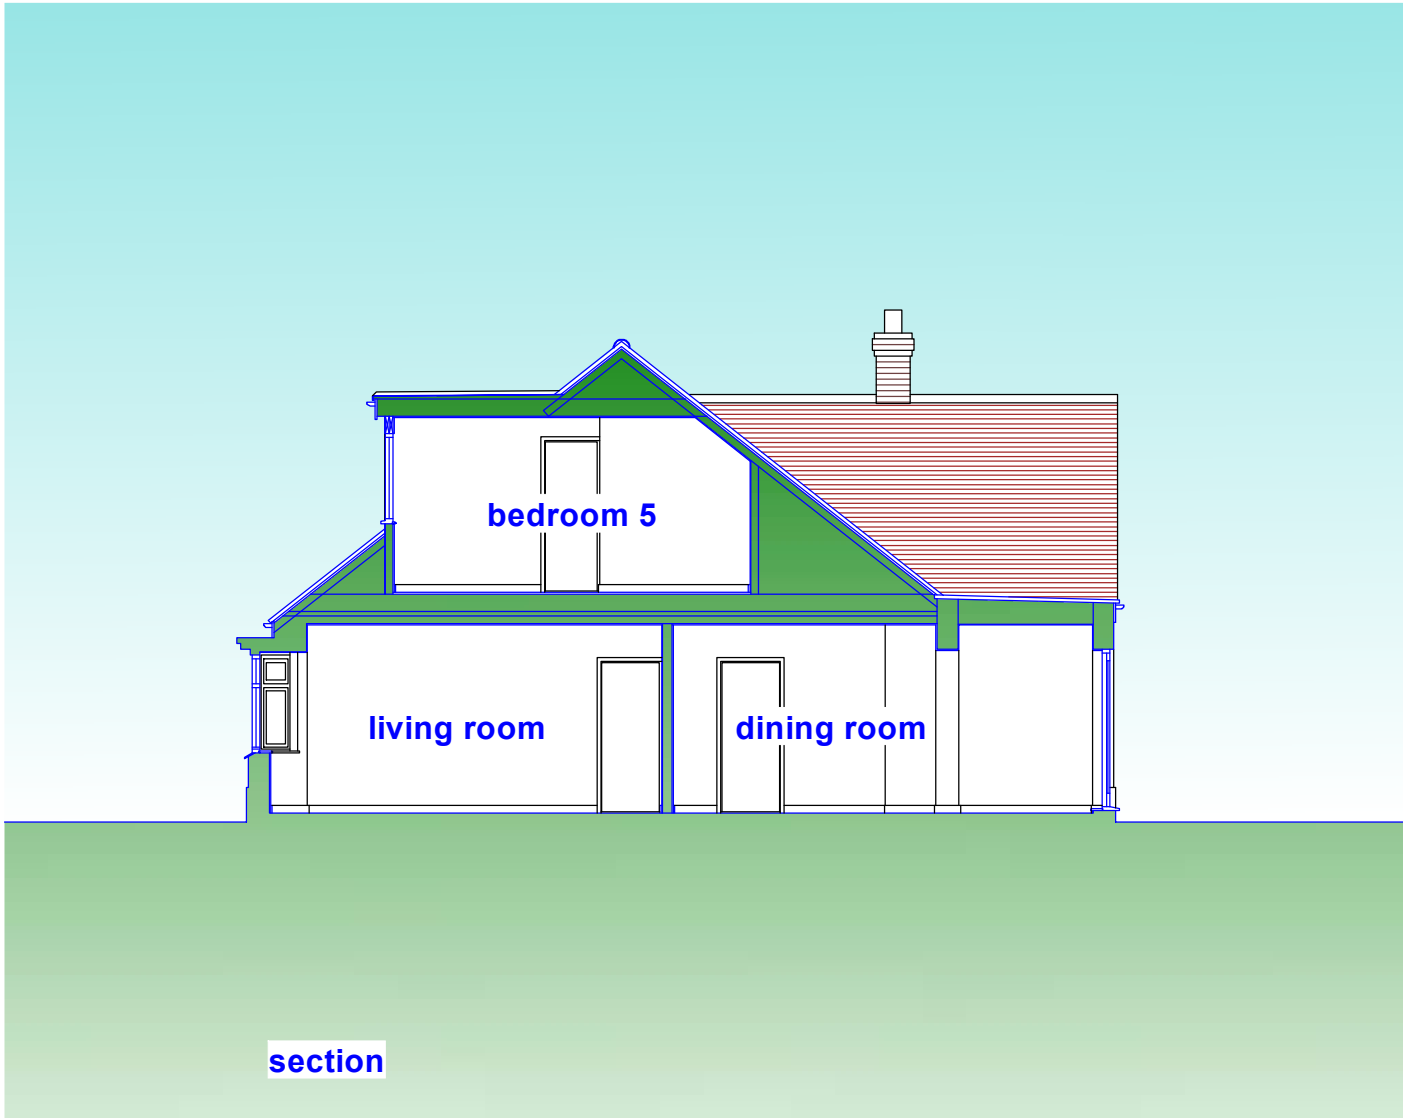


section

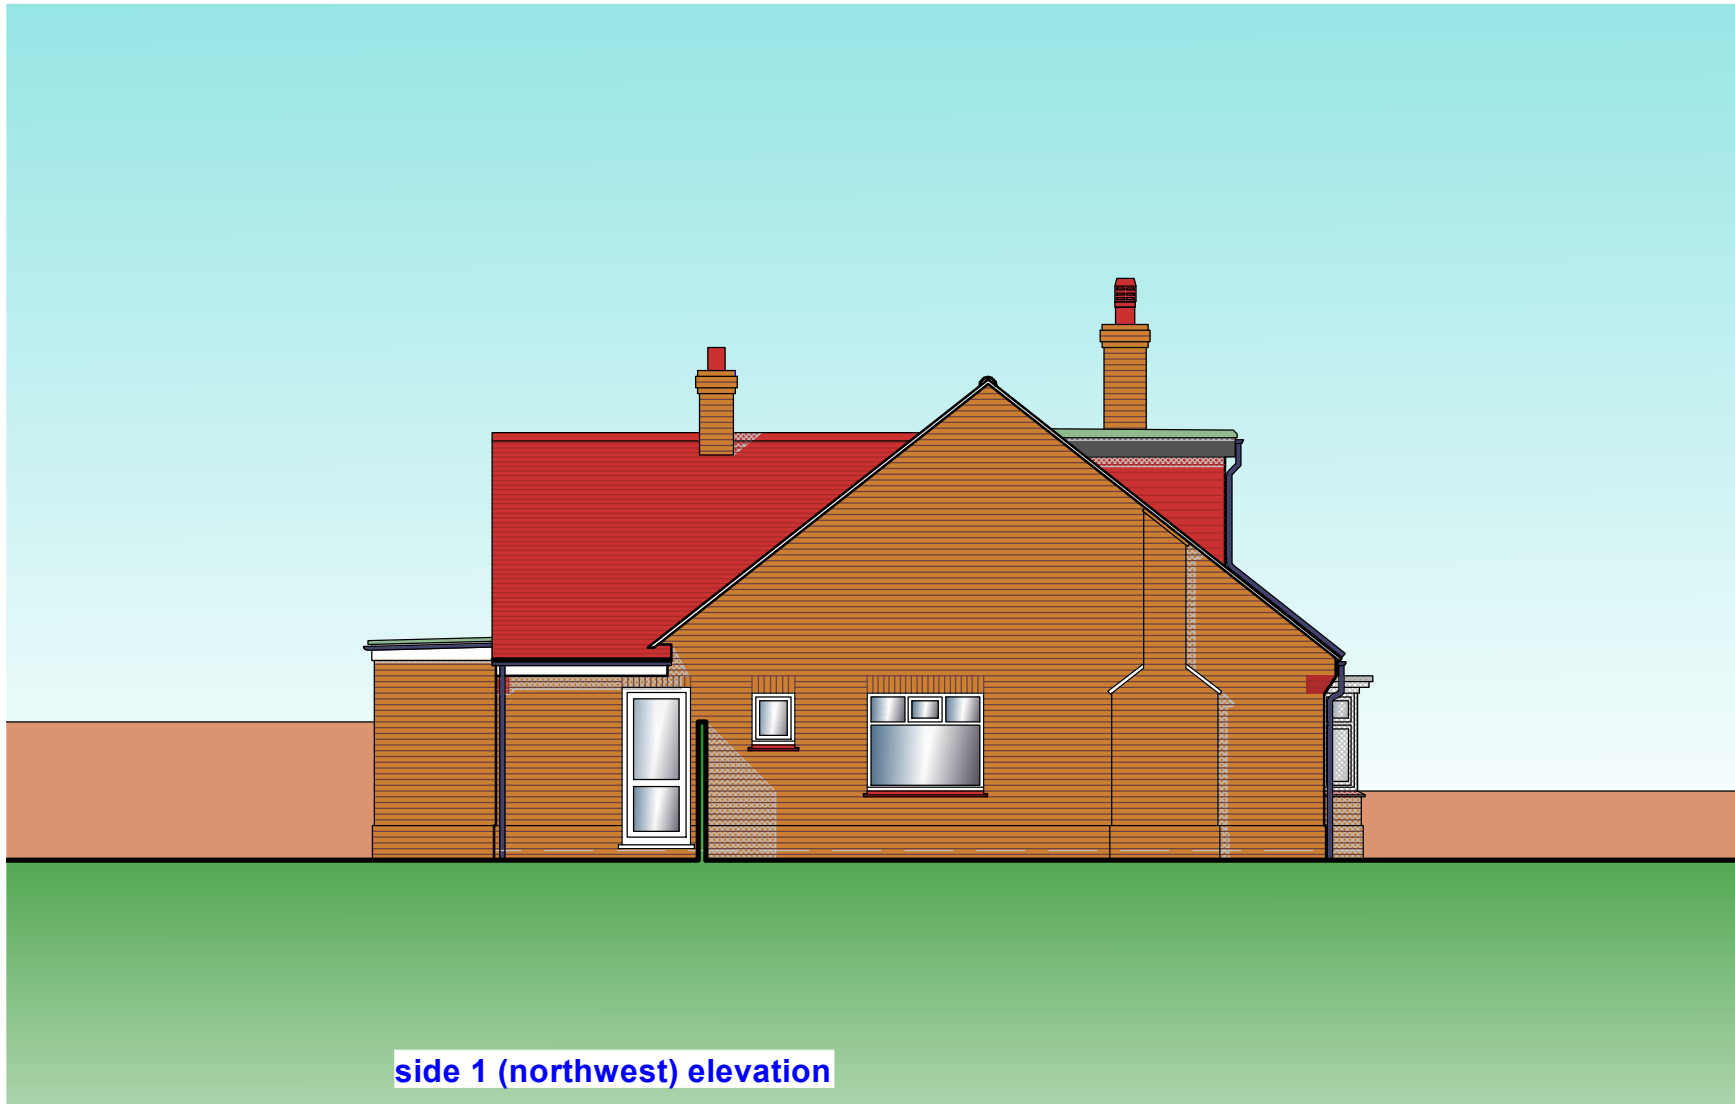

side 1 (northwest) elevation

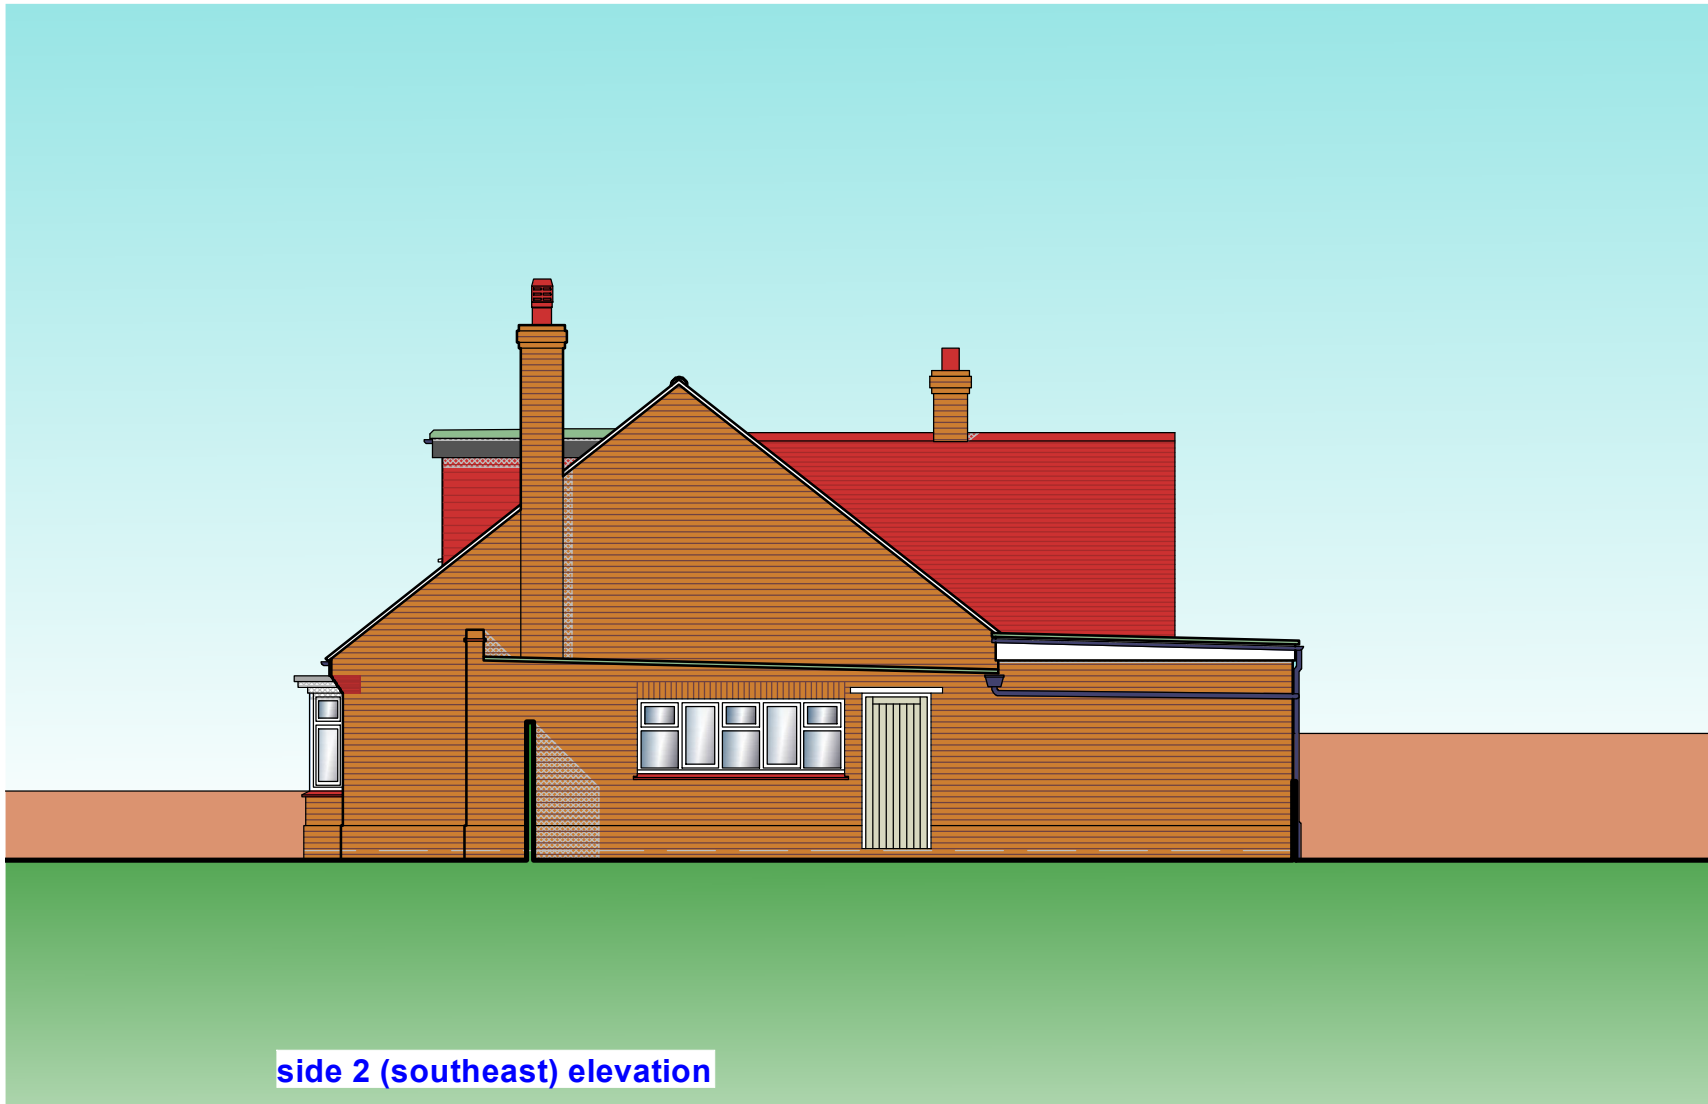

side 2 (southeast) elevation

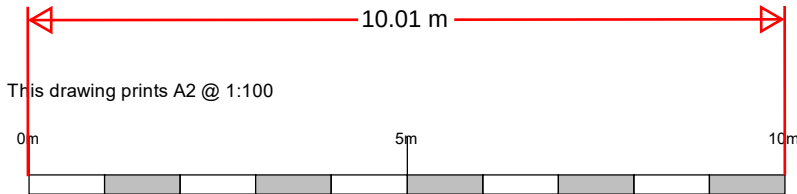

SCHEME / SHEET			
101 Kings Drive, Gravesend, Kent, DA12 5BQ: Mr & Mrs D Blackman Existing Elevations & Section			
SCALE		DATE	DRAWING NUMBER
1:100		October 2023	546/04
	This drawing remains the property of the Architect and may not be reproduced in whole or part without his written permission.		

JEREMY S. ISHERWOOD B. Sc. (hons), B. Arch. (Wales), R.I.B.A. Chartered Architect 34 Chalky Bank, Gravesend, Kent, DA11 7NY Telephone / Fax: 01474-533793	
	