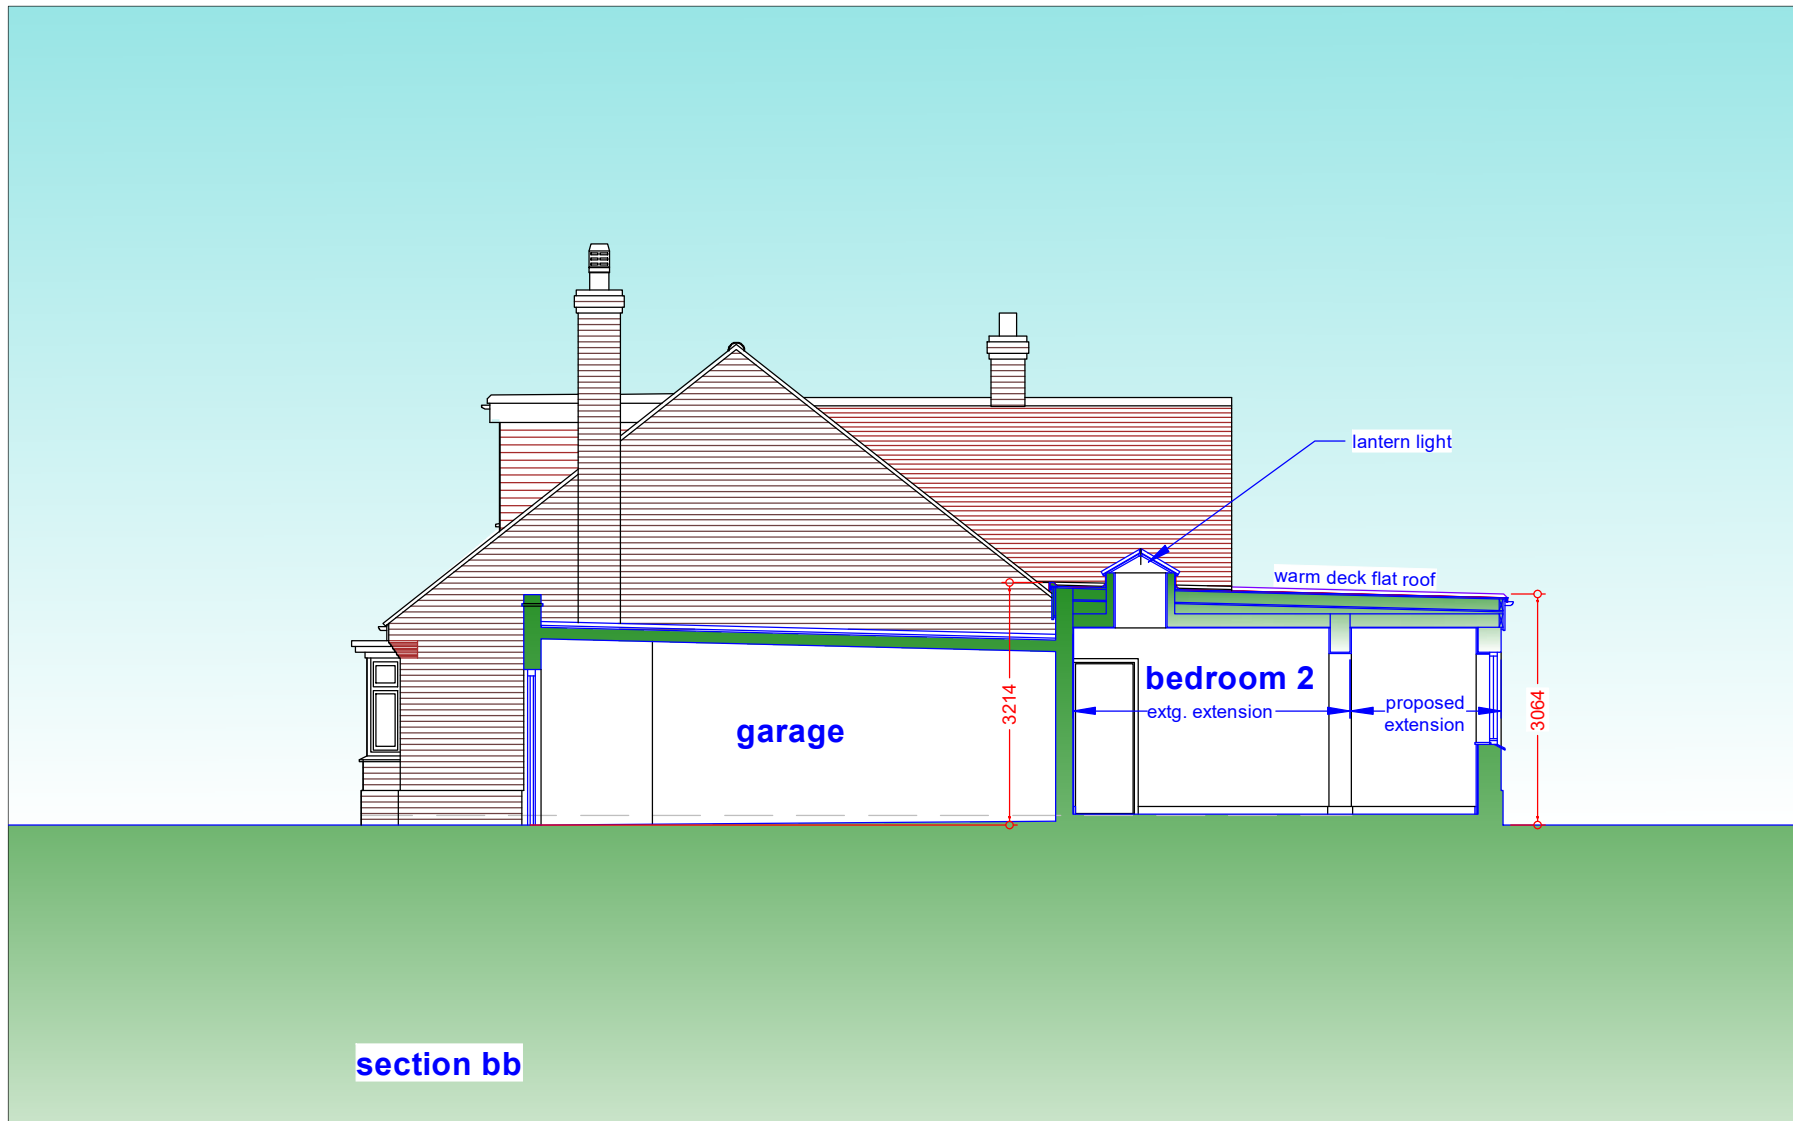
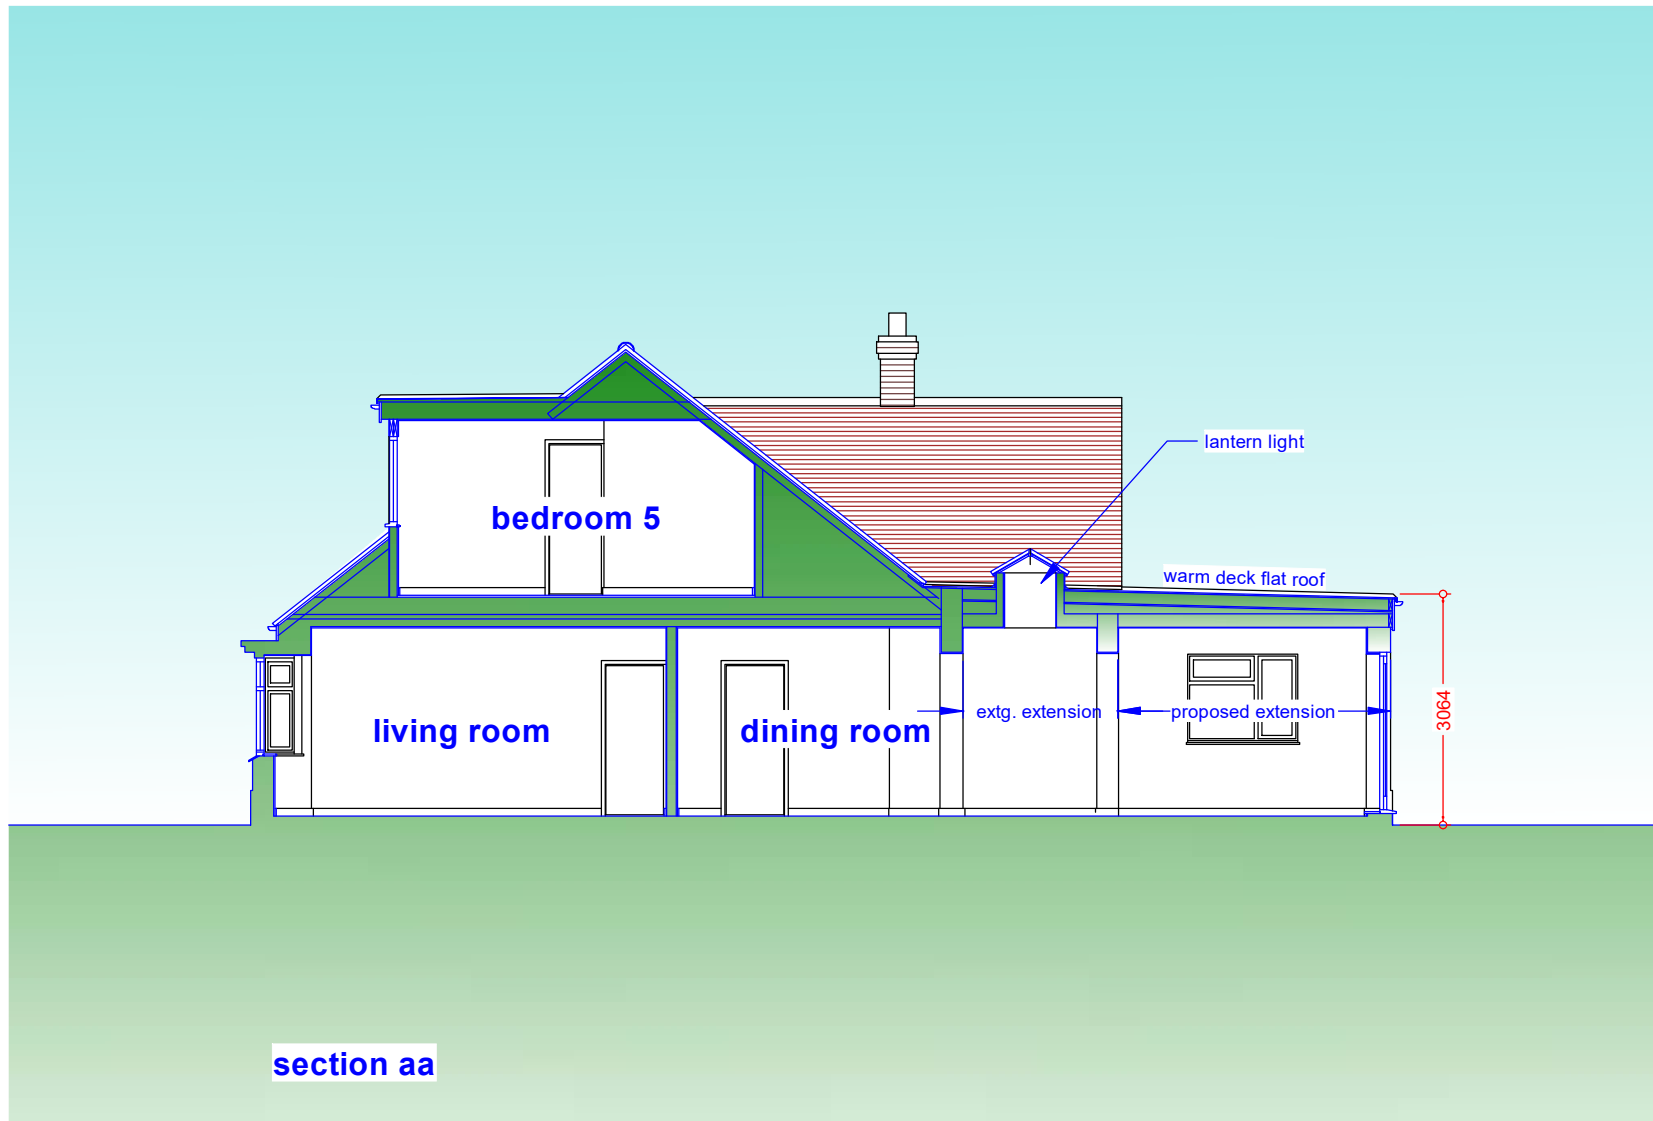


SCHEME / SHEET				
101 Kings Drive, Gravesend, Kent, DA12 5BQ: Mr & Mrs D Blackman Proposed Sections				
SCALE		DATE	DRAWING NUMBER	
1:100		November 2023	546/PL04	
©	This drawing remains the property of the Architect and may not be reproduced in whole or part without his written permission.			JEREMY S. ISHERWOOD B. Sc. (hons), B. Arch. (Wales), R.I.B.A. Chartered Architect  34 Chalky Bank, Gravesend, Kent, DA11 7NY Telephone / Fax: 01474-533793