





front (southwest) elevation

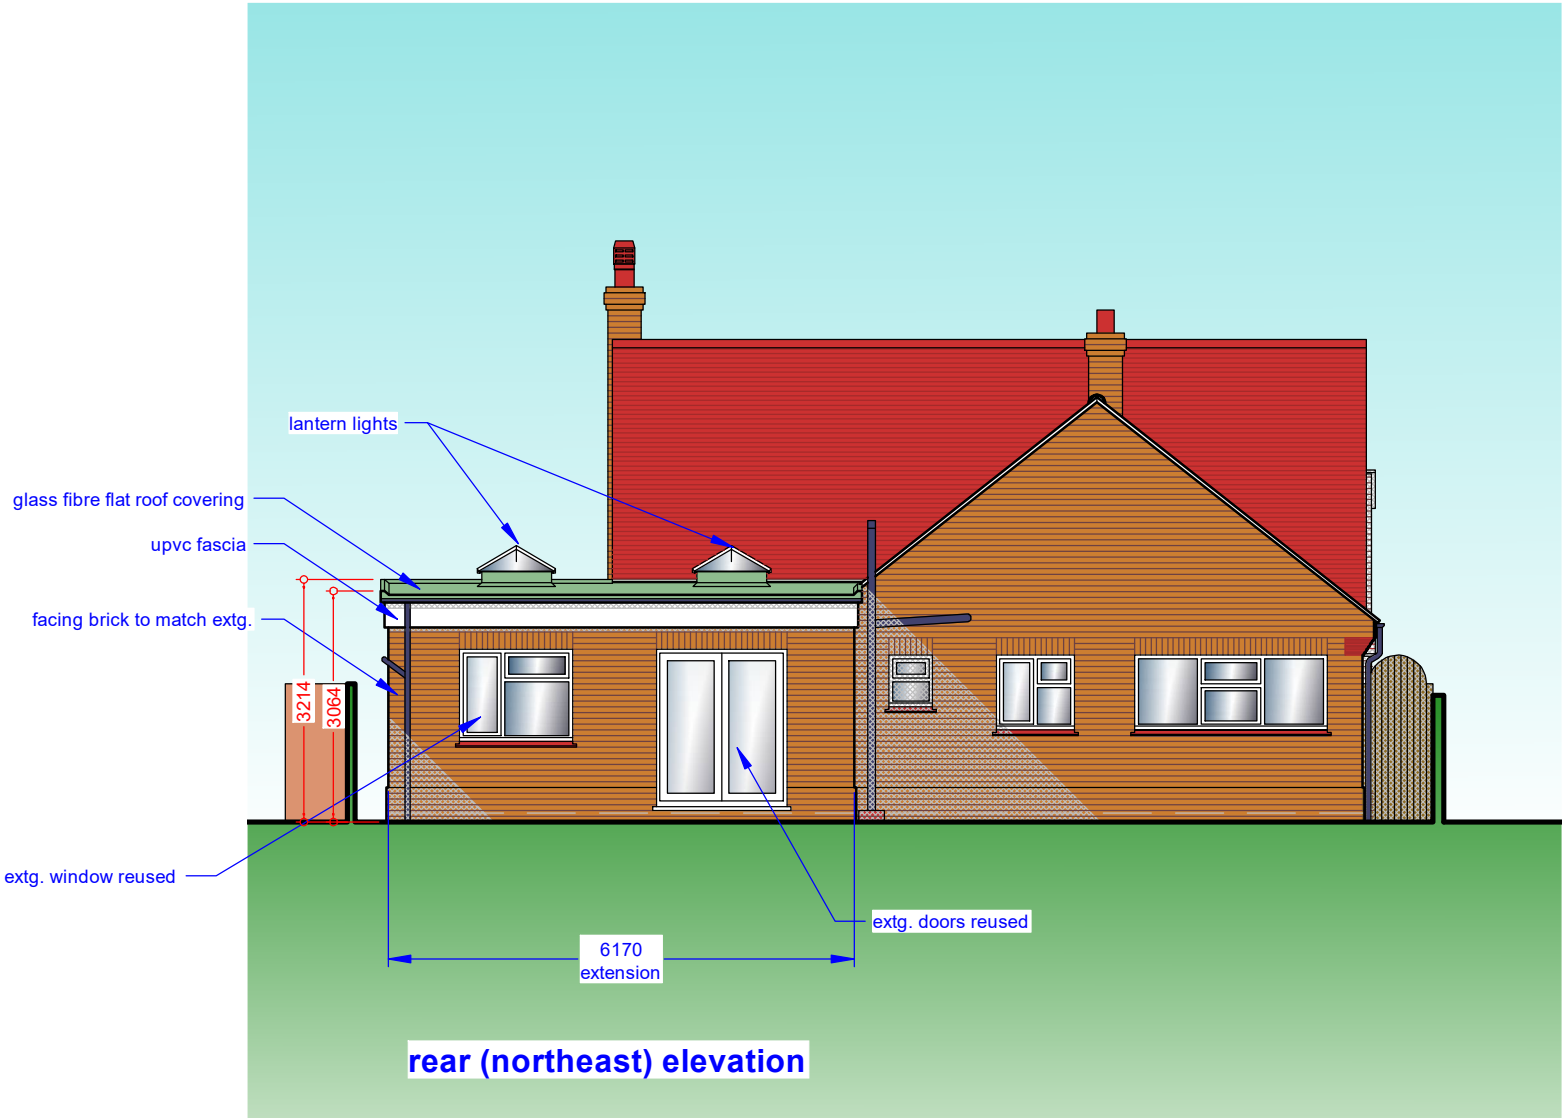


rear (northeast) elevation



side 1 (northwest) elevation

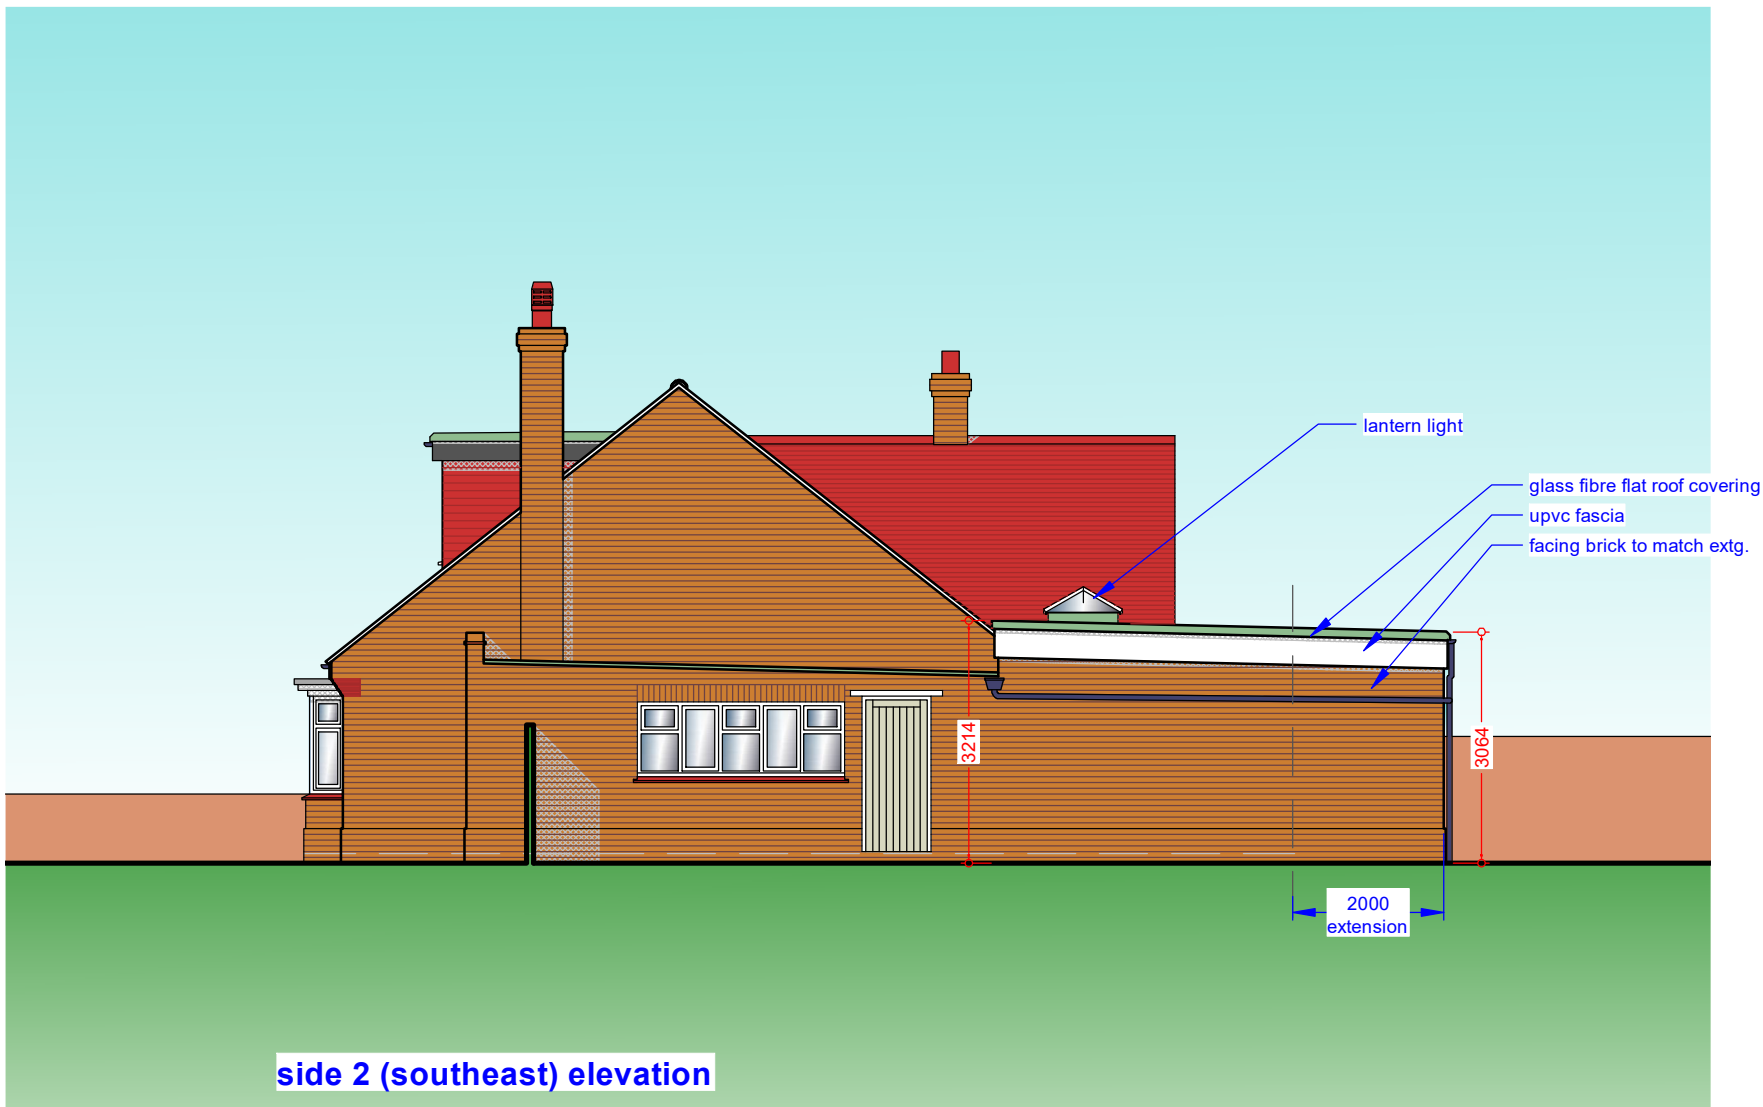

side 2 (southeast) elevation

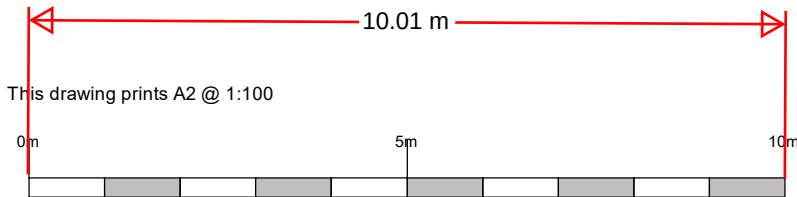

SCHEME / SHEET			
101 Kings Drive, Gravesend, Kent, DA12 5BQ: Mr & Mrs D Blackman Proposed Elevations			
SCALE	DATE	DRAWING NUMBER	JEREMY S. ISHERWOOD B. Sc. (hons), B. Arch. (Wales), R.I.B.A. Chartered Architect 34 Chalky Bank, Gravesend, Kent, DA11 7NY Telephone / Fax: 01474-533793
1:100	November 2023	546/PL03	
	This drawing remains the property of the Architect and may not be reproduced in whole or part without his written permission.		