



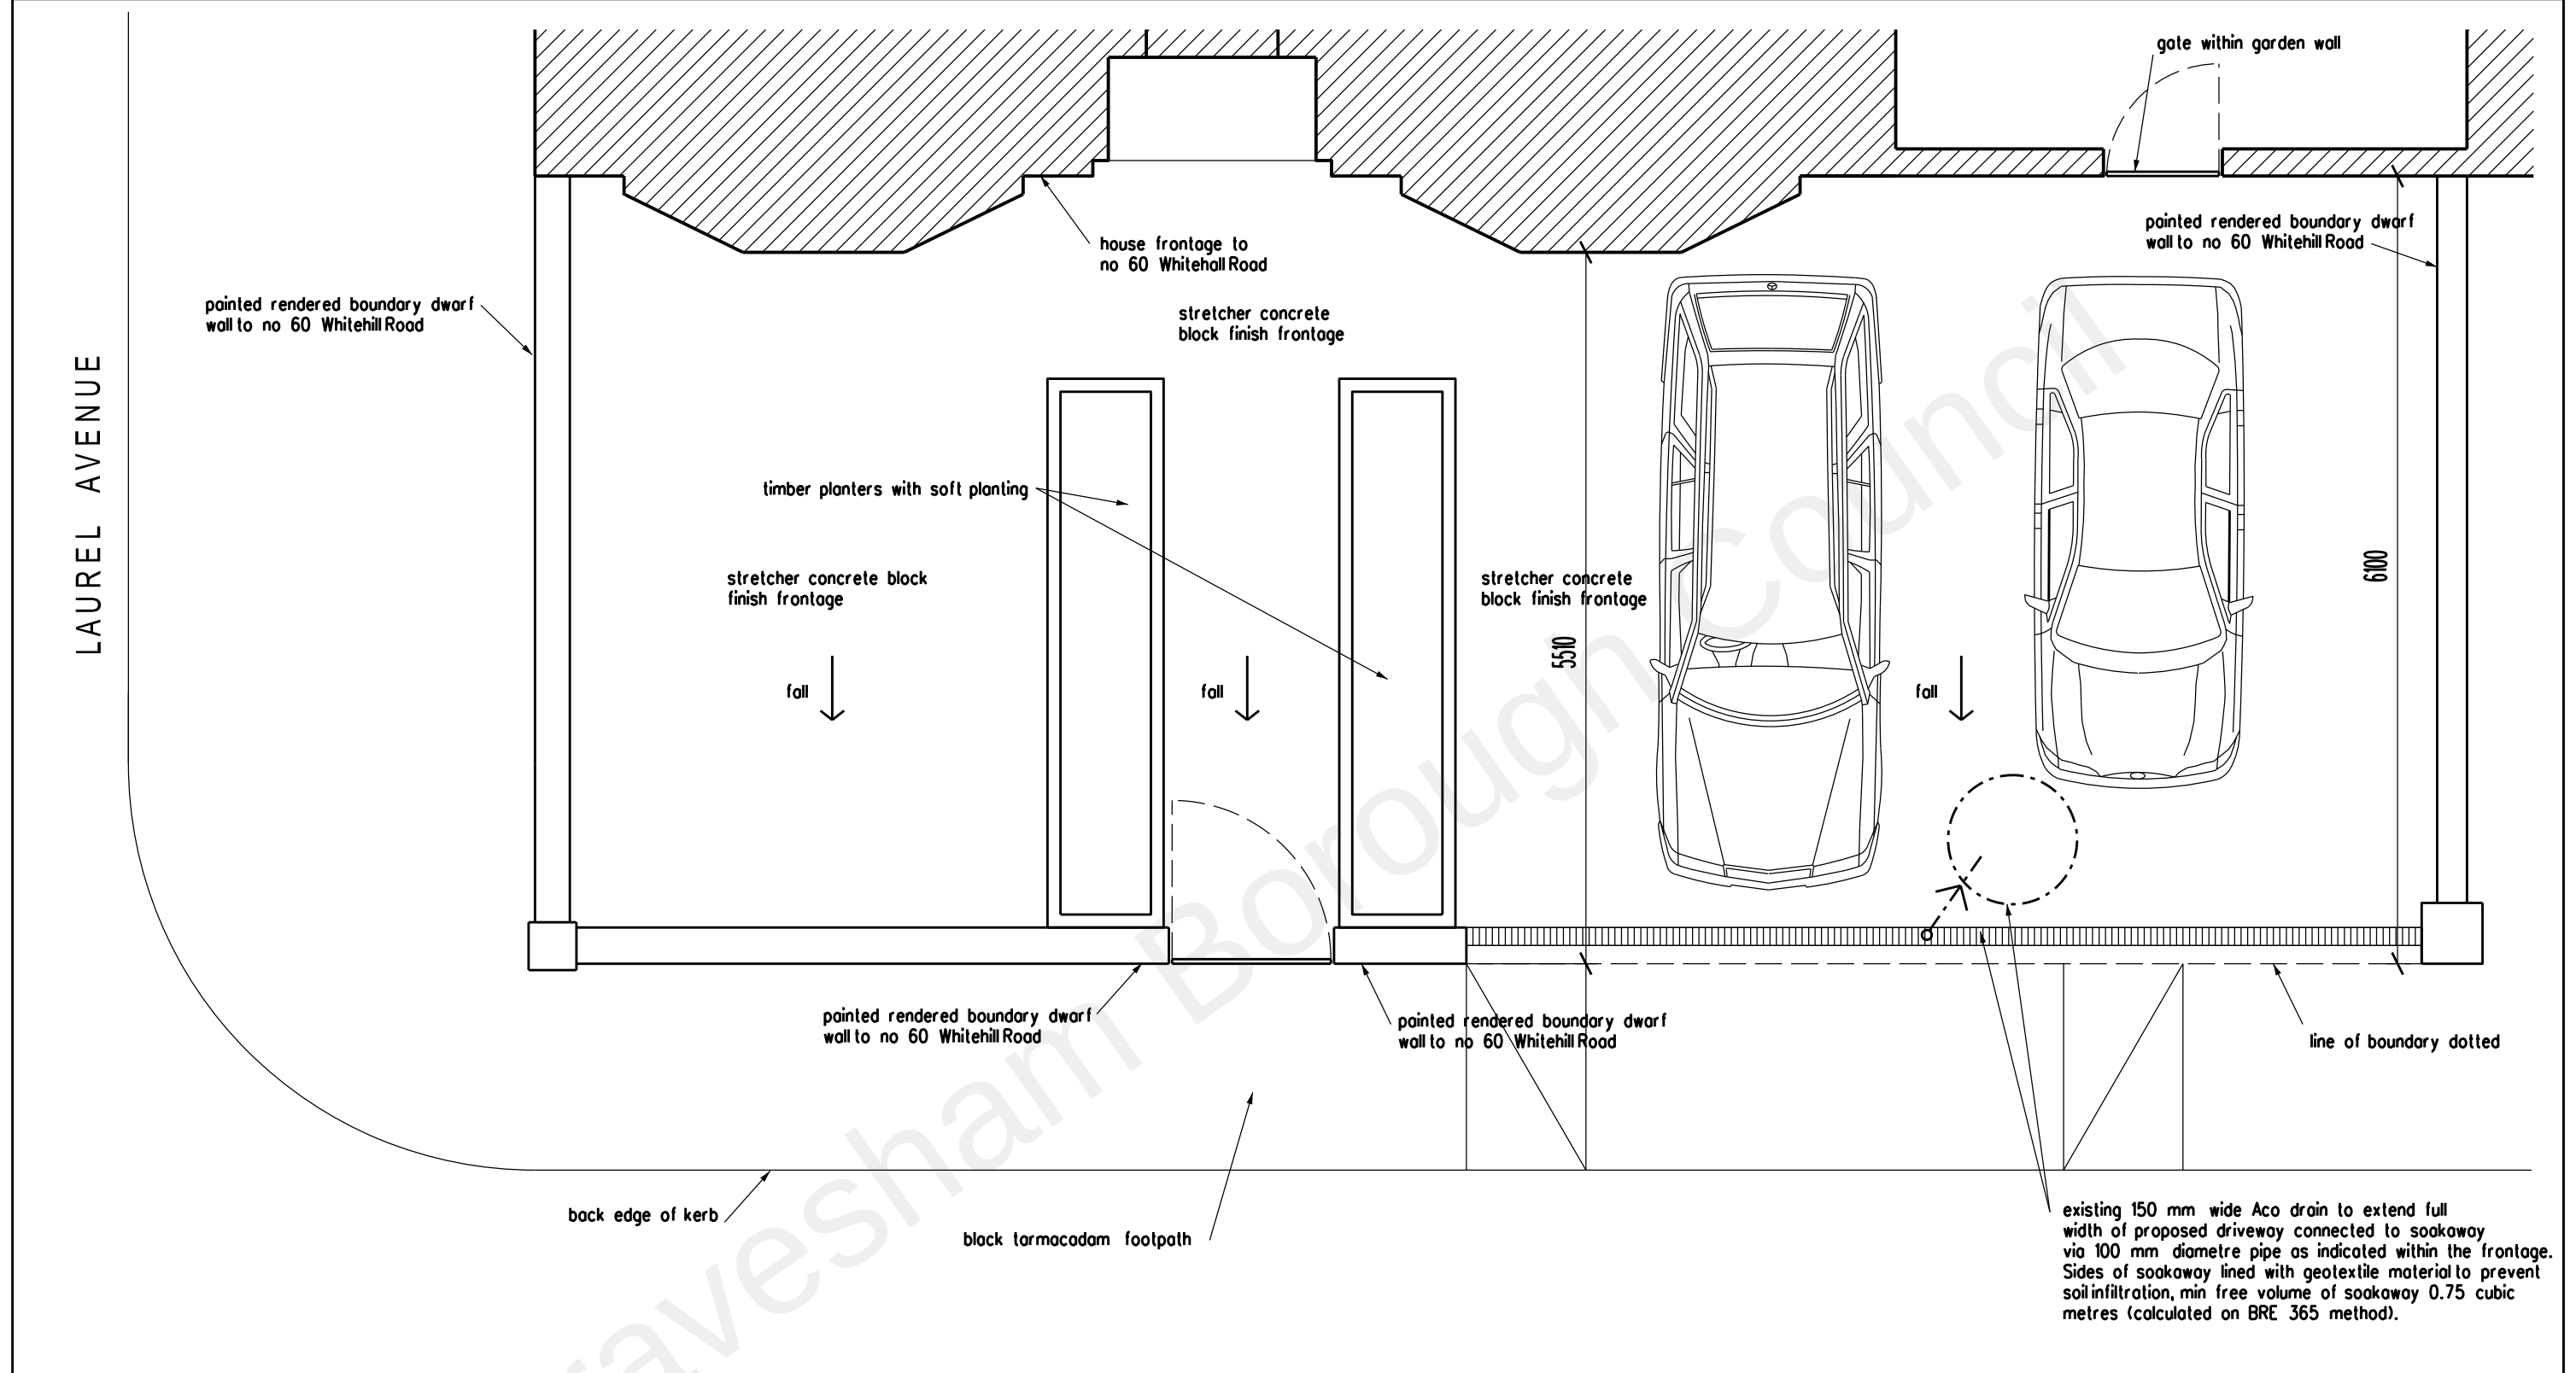

PLAN

WHITEHILL ROAD

ELEVATION

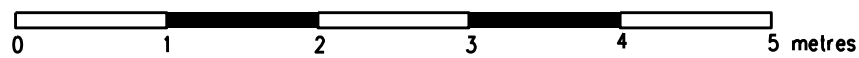

ARCHITECT TA ARCHITECTS 11 JOYDENS WOOD ROAD BEXLEY KENT DA5 2HS Tel 07905 130591 ta140256@googlemail.com	JOB CREATION OF VEHICULAR ACCESS AT 60 WHITEHILL ROAD GRAVESEND KENT DA12 5PQ	JOB EXISTING FRONTAGE PLAN AND ELEVATION	REVISION	DATE
			SCALE 1:50 AT A3	SEP 2021
			DRAWING NO. MW/02	