



NOTES

1. ALL DIMENSIONS TO BE CHECKED AND CONFIRMED ON SITE
2. ALL DISCREPANCIES ARE TO BE REPORTED TO PRIOR TO WORK STARTING
3. ALL WORK AND MATERIALS TO BE IN ACCORDANCE WITH THE BUILDING REGULATIONS AND TO COMPLY WITH RELEVANT BRITISH STANDARDS
4. COPYRIGHT RESERVED.

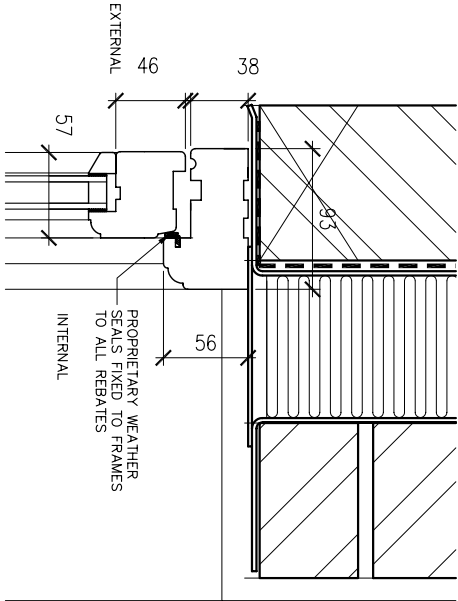


HEAD DETAIL – SECTION 1-1

SCALE 1:5 @ A3

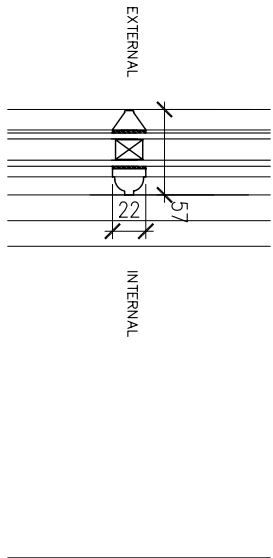


GLAZING BAR DETAIL – SECTION 1-1

SCALE 1:5 @ A3

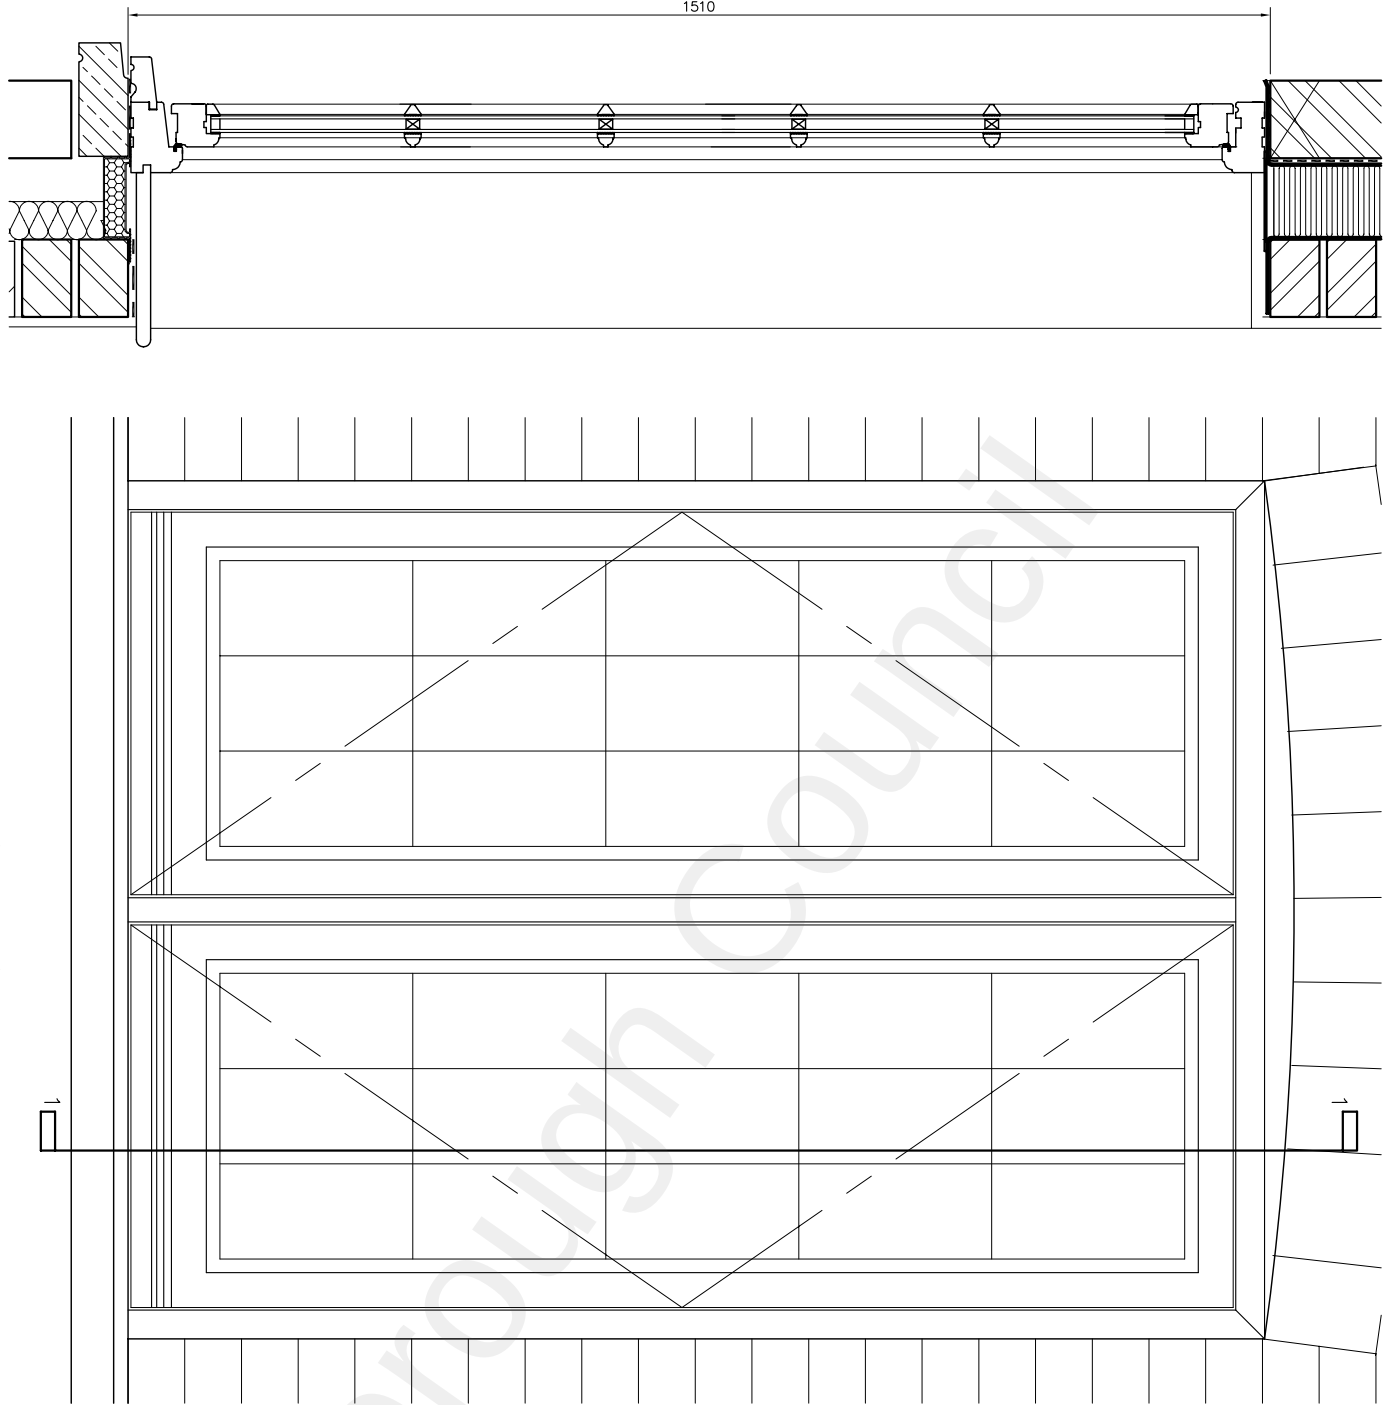


WINDOW TYPE B (CASEMENT) – SECTION 1-1

SCALE 1:10 @ A3

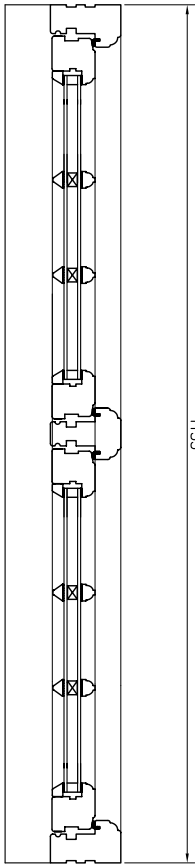


WINDOW TYPE B (CASEMENT) – PLAN

SCALE 1:10 @ A3

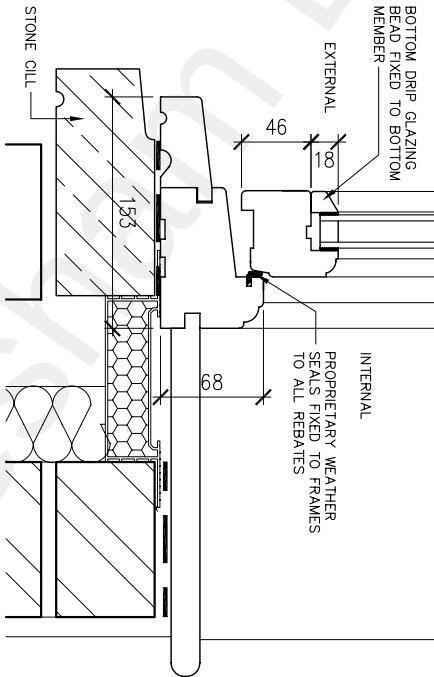


CILL DETAIL – SECTION 1-1

SCALE 1:5 @ A3

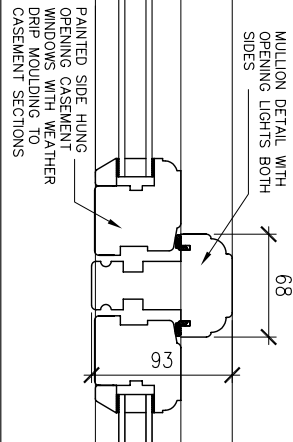


MULLION DETAIL – PLAN

SCALE 1:5 @ A3

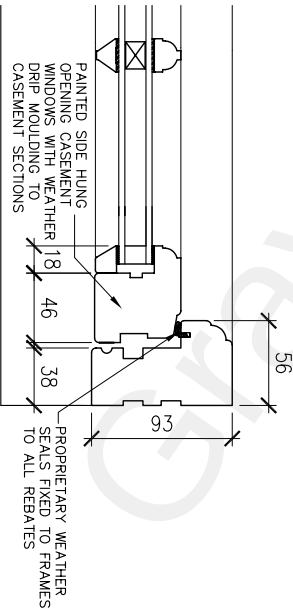

JAMB DETAIL – PLAN

SCALE 1:5 @ A3

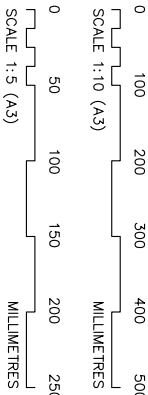

Client
MR W MILLINGTON
IVY COTTAGE, CHESTNUT CORNER,
THE RIDGEWAY, KENT DA12 3LW

Project
PROPOSED PART FIRST FLOOR
REAR EXTENSION AND REAR
CONSERVATORY

Drawing
CASEMENT WINDOW DETAILS
TYPE B
SHEET 2 OF 2

Drawn by	JPP	Date	30.12.15
Drawing No.	HPA/PL/1125/105	Revision	

Drawing Scale: AS SHOWN

PRELIMINARY