

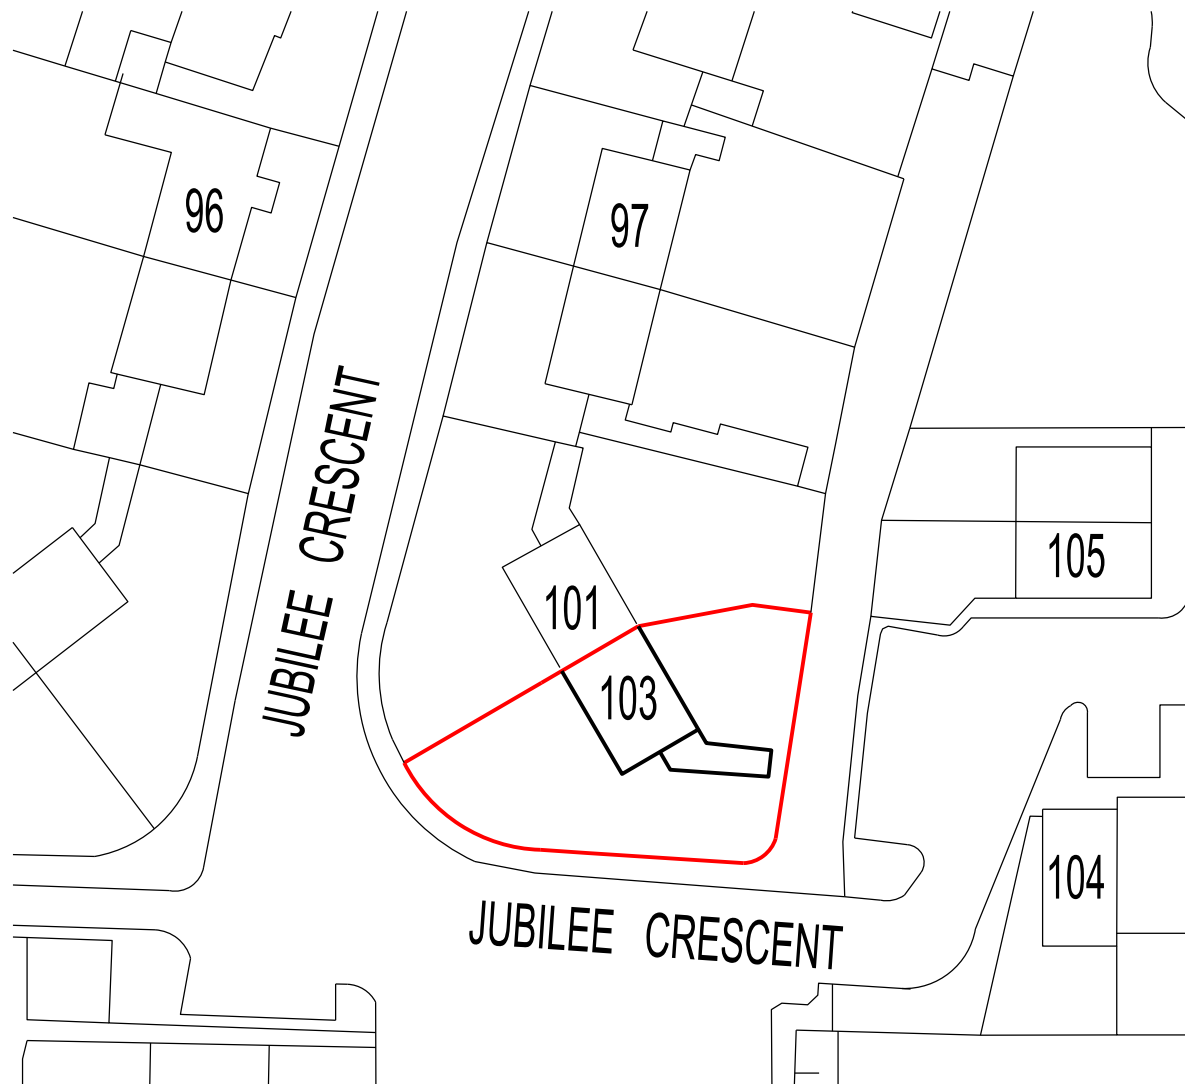


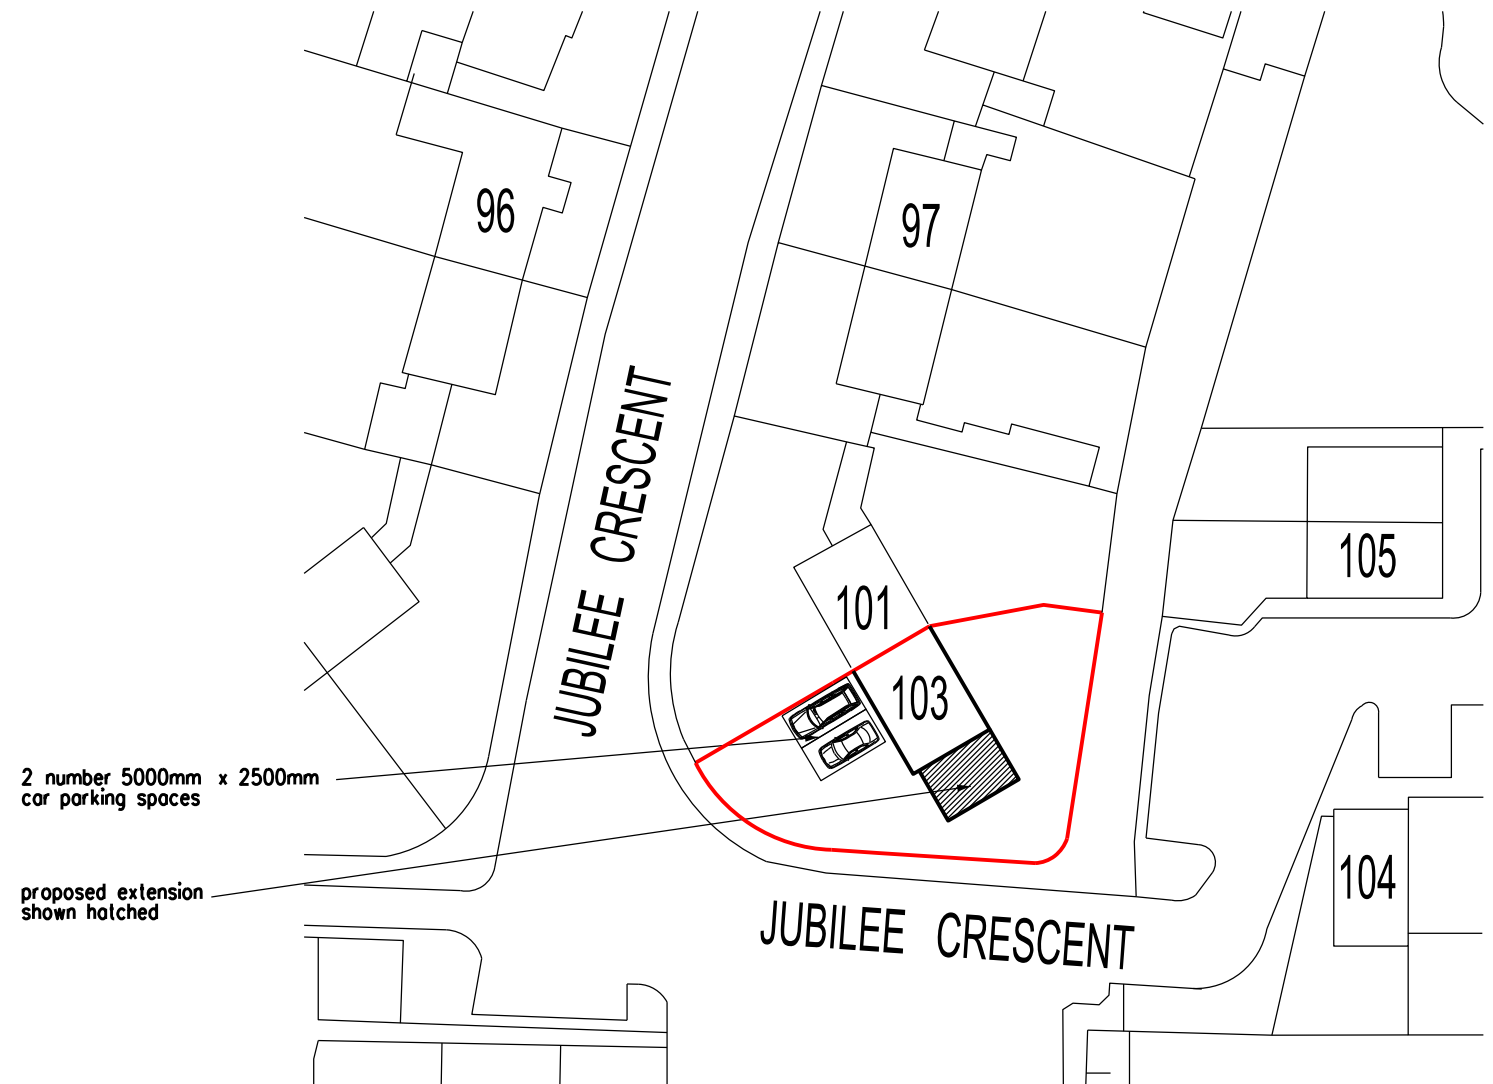


EXISTING BLOCK PLAN scale 1:500

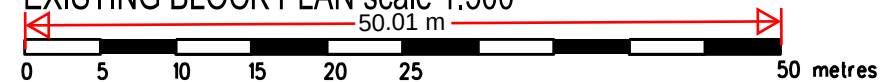

2 number 5000mm x 2500mm
car parking spaces

proposed extension
shown hatched

PROPOSED BLOCK PLAN scale 1:500

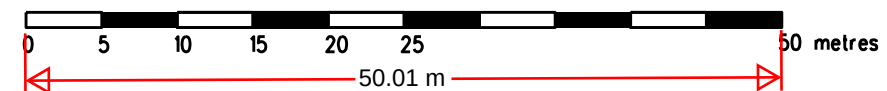

A. Redrawn

30/08/2024

REVISION

DATE

ARCHITECT

TA ARCHITECTS
11 JOYDENS WOOD ROAD BEXLEY
KENT DA5 2HS Tel 07905 130591
ta140256@googlemail.com

JOB

PROPOSED DOUBLE STOREY
SIDE EXTENSION
103 JUBILEE CRESCENT
GRAVESEND KENT DA12 4JQ

DRAWING

EXISTING & PROPOSED SITE
BLOCK PLANS

SCALE

1: 500 AT A3

DATE

MAY 2024

DRAWING NO.

SM/02 A