


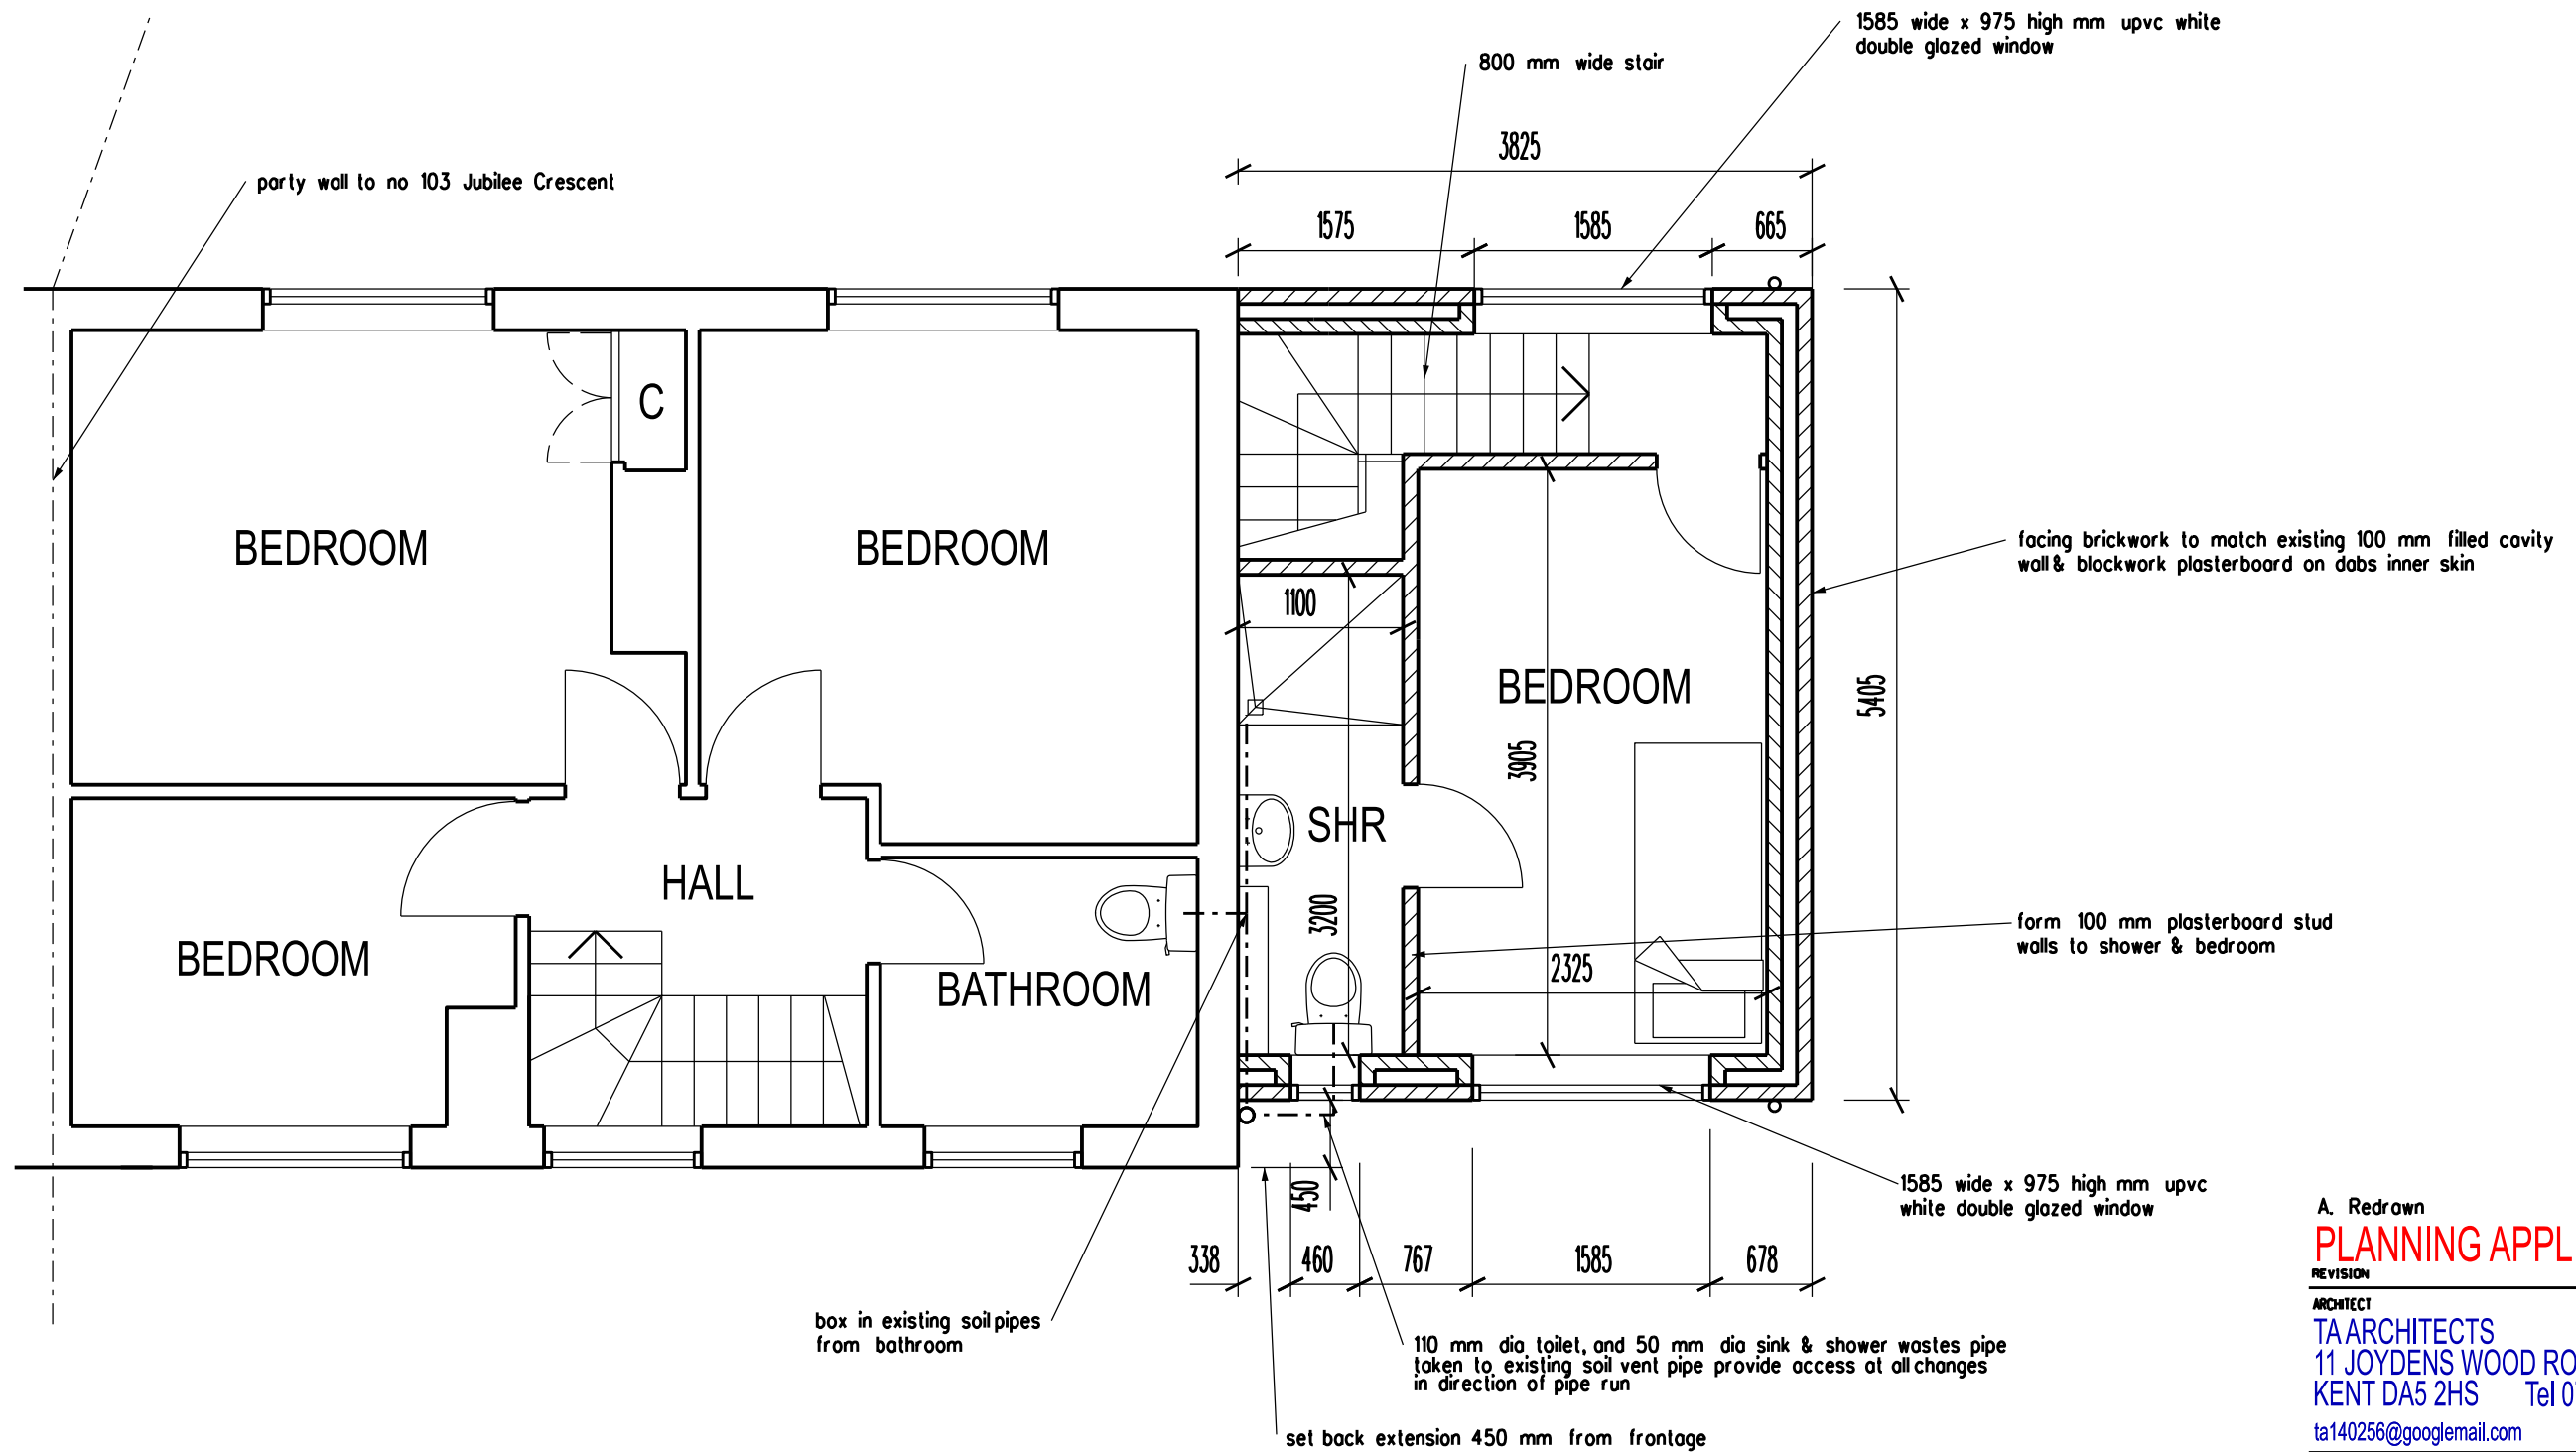

A. Redrawn 30/08/2024

PLANNING APPLICATION

ARCHITECT
TAARCHITECTS
 11 JOYDENS WOOD ROAD BEXLEY
 KENT DA5 2HS Tel 07905 130591
 ta140256@googlemail.com

JOB
**PROPOSED DOUBLE STOREY
 SIDE EXTENSION AT
 103 JUBILEE CRESCENT
 GRAVESEND KENT DA12 4JQ**

DRAWING
**PROPOSED FIRST FLOOR
 PLAN**

SCALE
 1:50 AT A3

DATE
 APRIL 2024

DRAWING NO.
 SM/05 A