


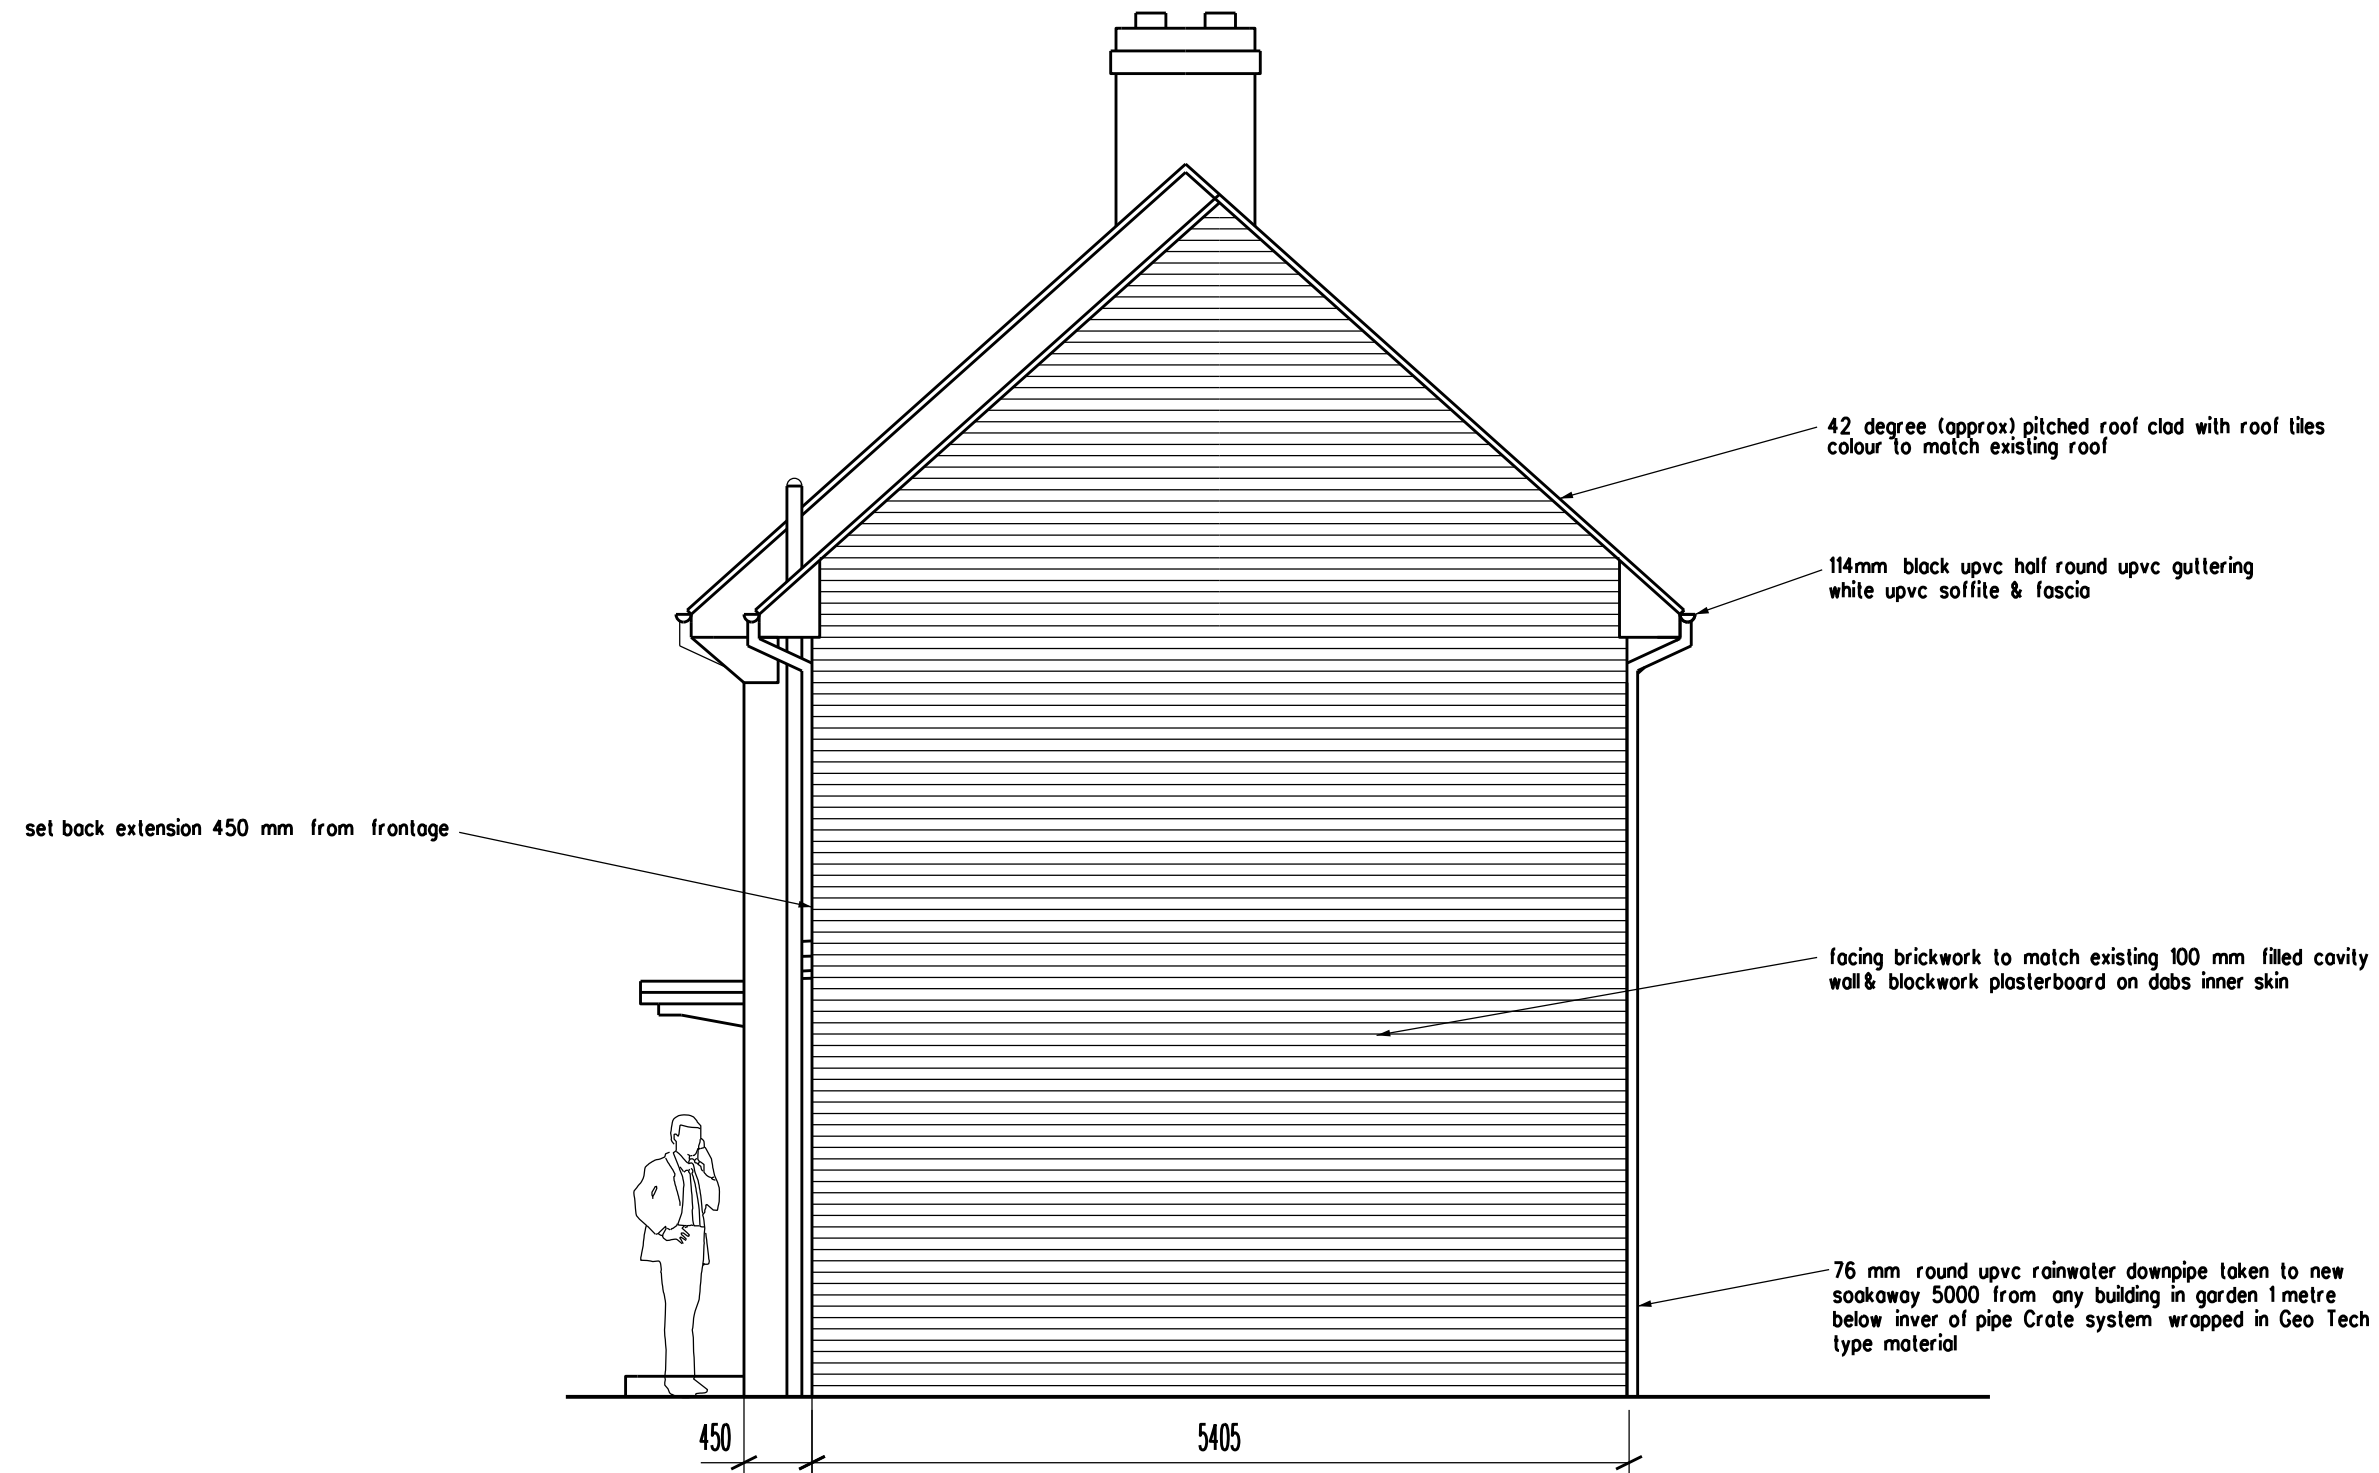

A. Amended. 30/08/2024

PLANNING APPLICATION

REVISION DATE

ARCHITECT
TAARCHITECTS
11 JOYDENS WOOD ROAD BEXLEY
KENT DA5 2HS Tel 07905 130591
ta140256@googlemail.com

JOB
PROPOSED DOUBLE STOREY
SIDE EXTENSION AT
103 JUBILEE CRESCENT
GRAVESEND KENT DA12 4JQ

DRAWING
PROPOSED SIDE ELEVATION
FACING BOUNDARY

SCALE 1:50 AT A3 DATE APRIL 2024

DRAWING NO.
SM/08 A

