



1 Key Plan - Existing Building  
1 : 1500

THE COPYRIGHT OF THIS DRAWING IS VESTED WITH CW O'BRIEN ARCHITECTS LIMITED AND MUST NOT BE COPIED OR REPRODUCED WITHOUT THE CONSENT OF THE COMPANY.

FIGURED DIMENSIONS ONLY TO BE TAKEN FROM THIS DRAWING. DO NOT SCALE.

ALL CONTRACTORS MUST VISIT THE SITE AND BE RESPONSIBLE FOR CHECKING ALL SETTING OUT DIMENSIONS AND NOTIFYING THE ARCHITECT OF ANY DISCREPANCIES PRIOR TO ANY MANUFACTURE OR CONSTRUCTION WORK.

NOTES:

DESIGN INTENT  
DRAWING

|     |          |             |           |
|-----|----------|-------------|-----------|
| 01  | 27/09/22 | First Issue | JW        |
| Rev | Date     | Description | Issued By |

Project Stage

Outline Planning Application

Client:

Northfleet Central 1 Ltd

Project:

Northfleet Central 1 Ltd  
Northfleet, UK

Drawing Title:

Key Plan - Existing Building

|             |             |                |                 |                 |
|-------------|-------------|----------------|-----------------|-----------------|
| Drawn       | Checked     | Paper Size     | Scale           | Date            |
| CWO         | CWO         | A1             | As<br>indicated | @A1<br>27/09/22 |
| Project No. | Drawing No. | Classification | Revision        |                 |
| PE22040     | 0100        |                | 01              |                 |

File Name  
PE22040-ZZ-ZZ-CWO-DR-0100  
Purpose Code

Acceptance Code



S2 - Suitable for Information



No.1 Sarsfield Quay, Dublin 7, D07 R9FH  
t: 01 518 0170 e: admin@cwoarchitects.ie  
Dublin | Cork | Galway | London | UK & Europe +  
www.cwoarchitects.ie

Please consider the environment before printing this sheet

BUILDING 01

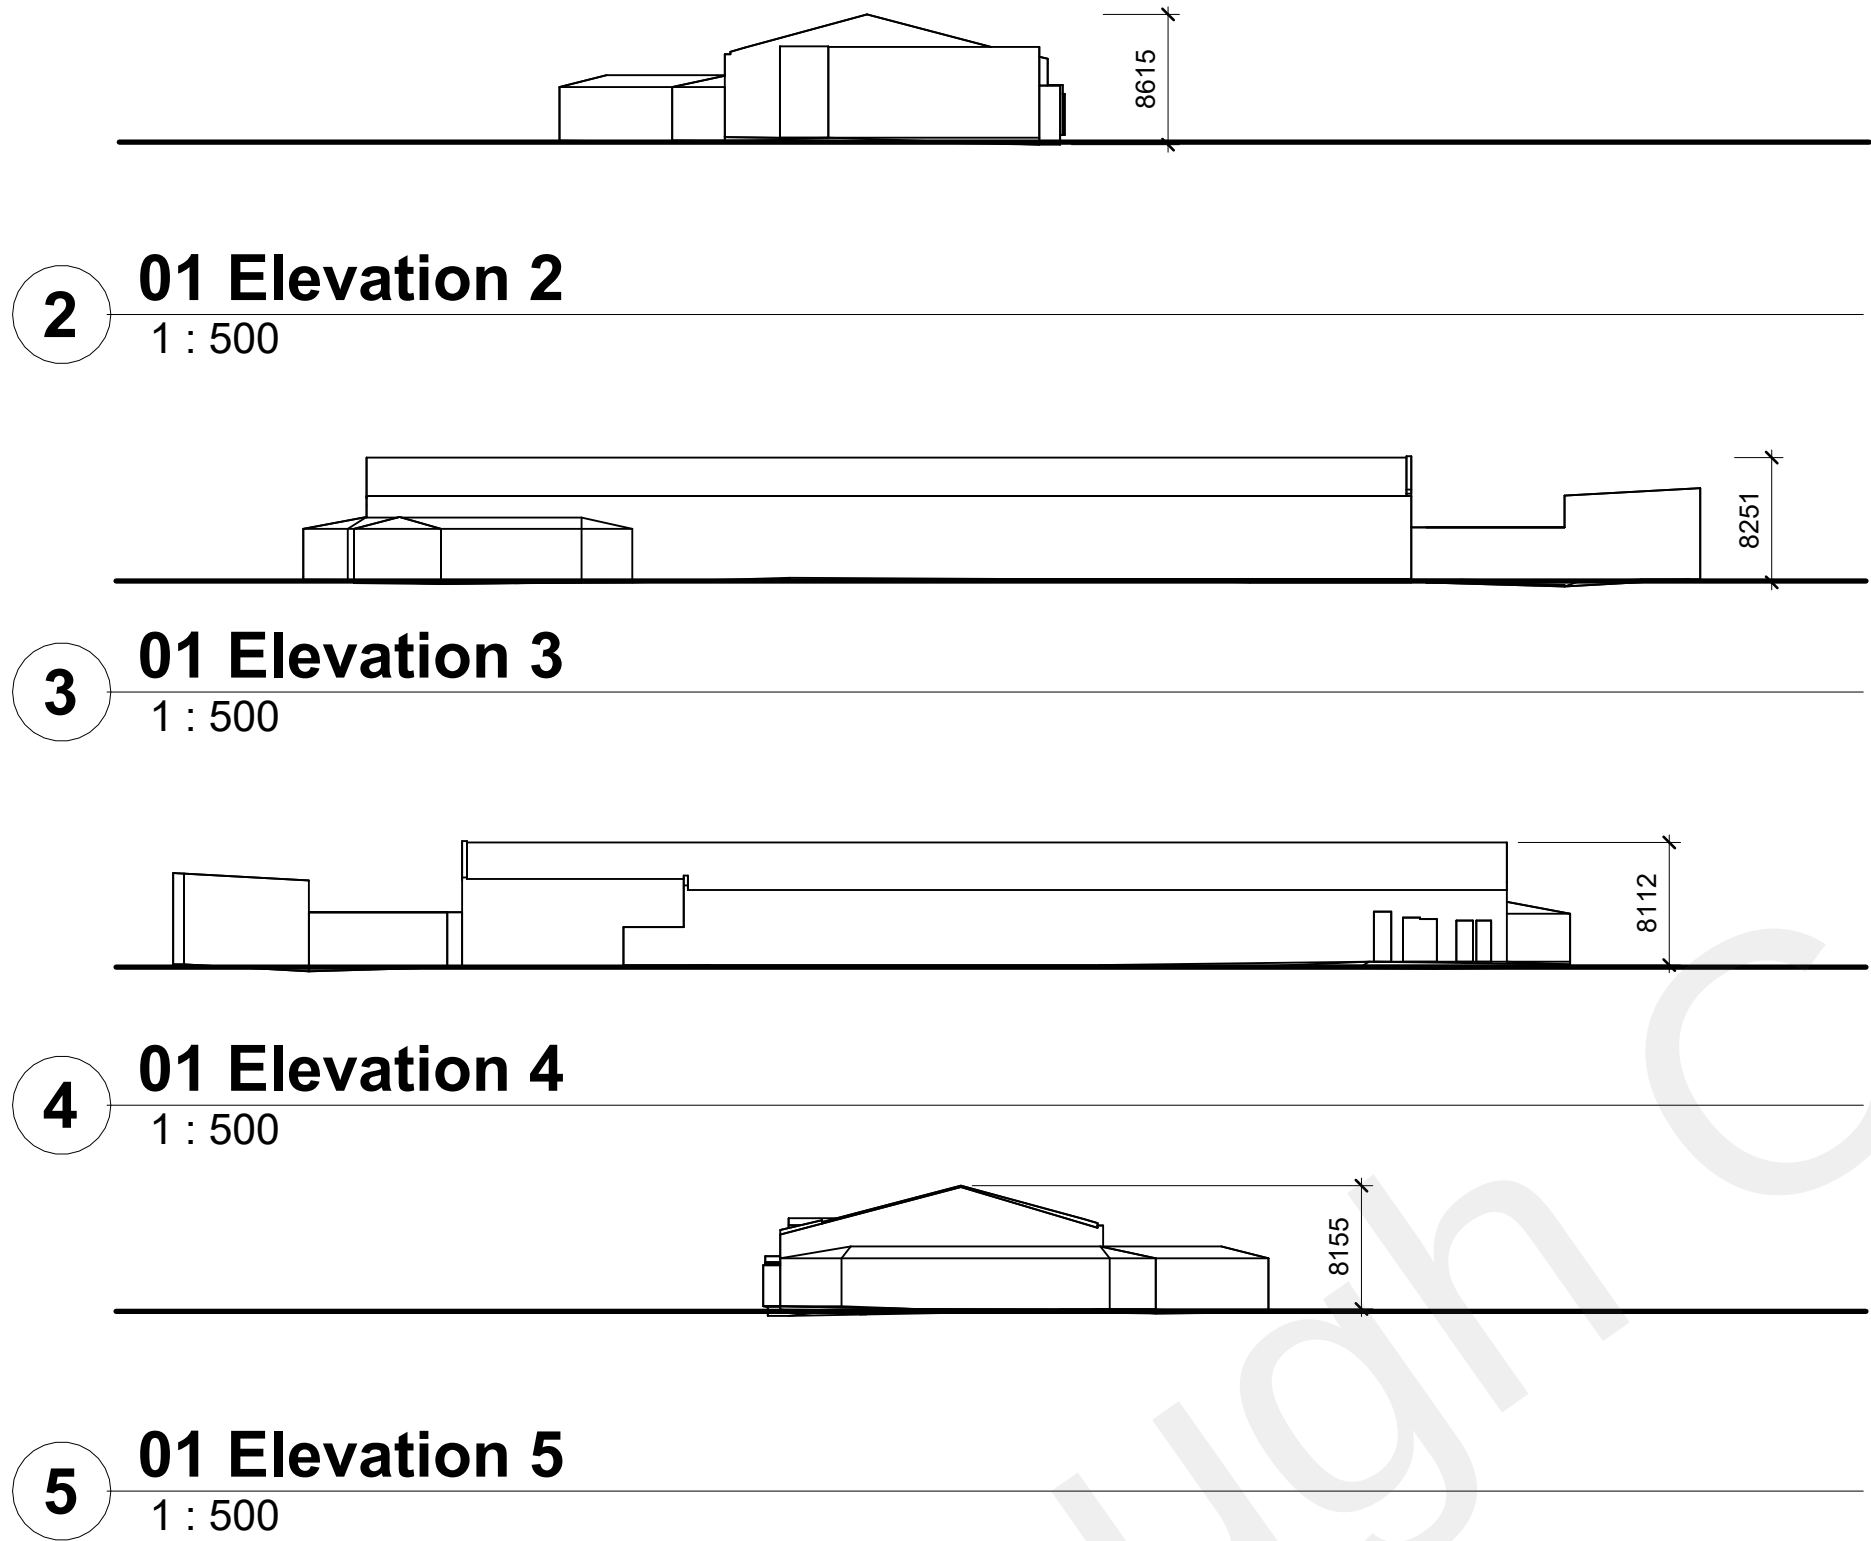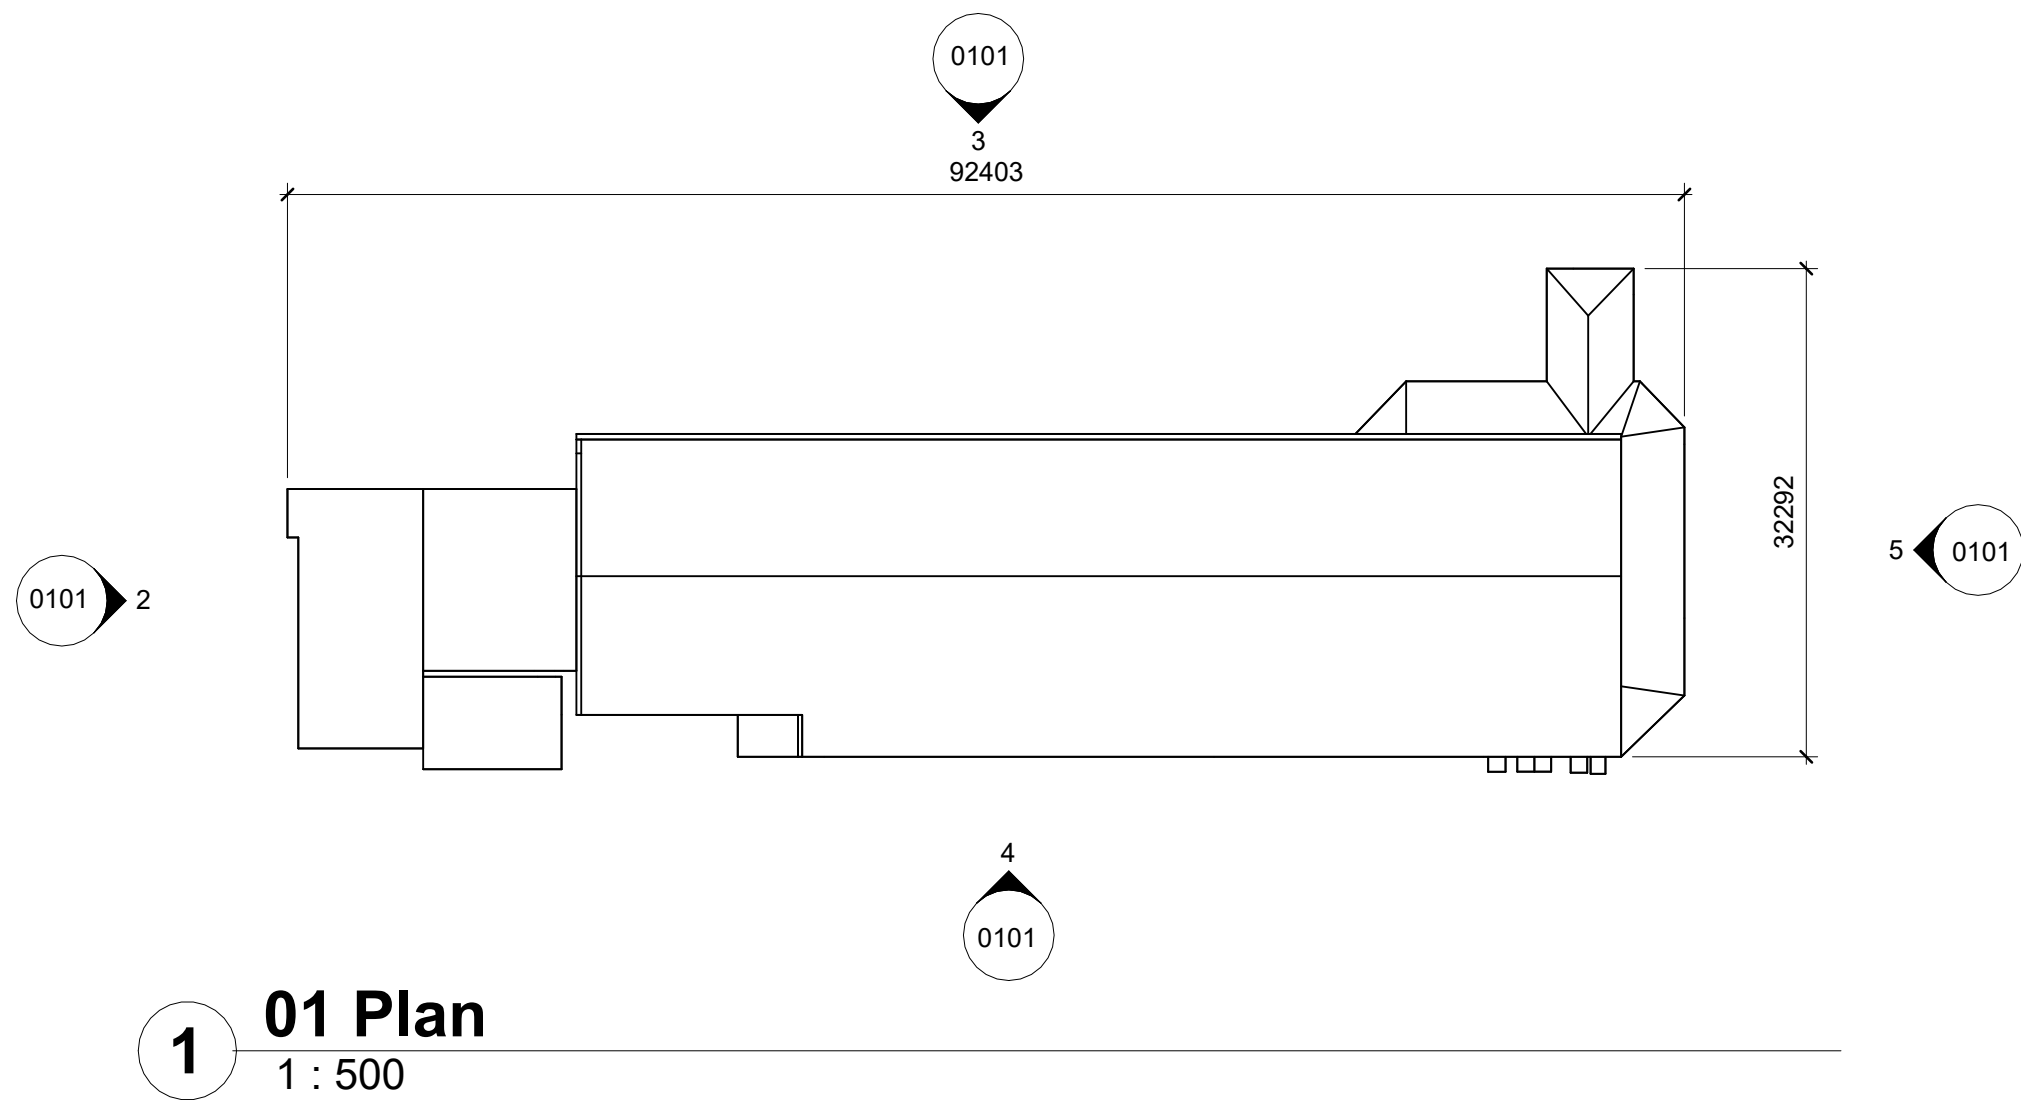

KEY PLAN  
NTS

THE COPYRIGHT OF THIS DRAWING IS VESTED WITH CW O'BRIEN ARCHITECTS LIMITED AND MUST NOT BE COPIED OR REPRODUCED WITHOUT THE CONSENT OF THE COMPANY.


FIGURED DIMENSIONS ONLY TO BE TAKEN FROM THIS DRAWING. DO NOT SCALE.

ALL CONTRACTORS MUST VISIT THE SITE AND BE RESPONSIBLE FOR CHECKING ALL SETTING OUT DIMENSIONS AND NOTIFYING THE ARCHITECT OF ANY DISCREPANCIES PRIOR TO ANY MANUFACTURE OR CONSTRUCTION WORK.


NOTES:

DESIGN INTENT  
DRAWING


BUILDING 02

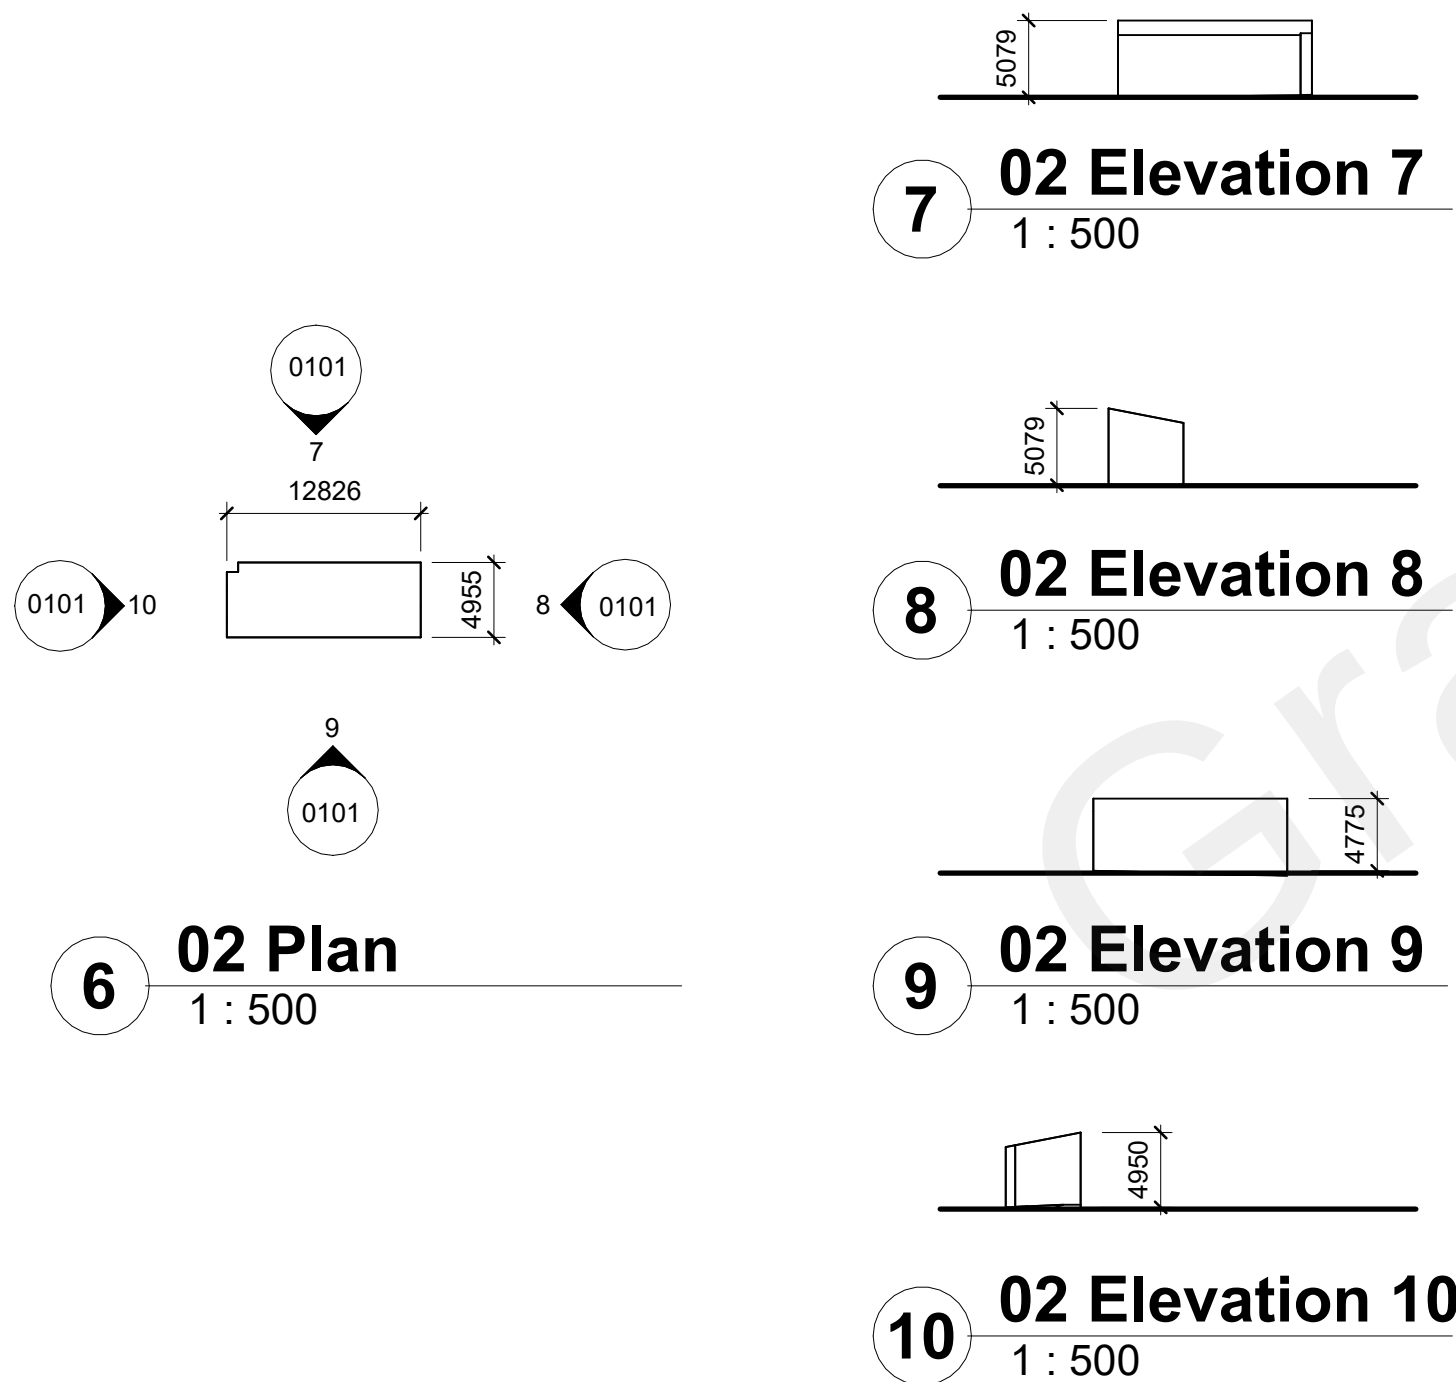

BUILDINGS 03

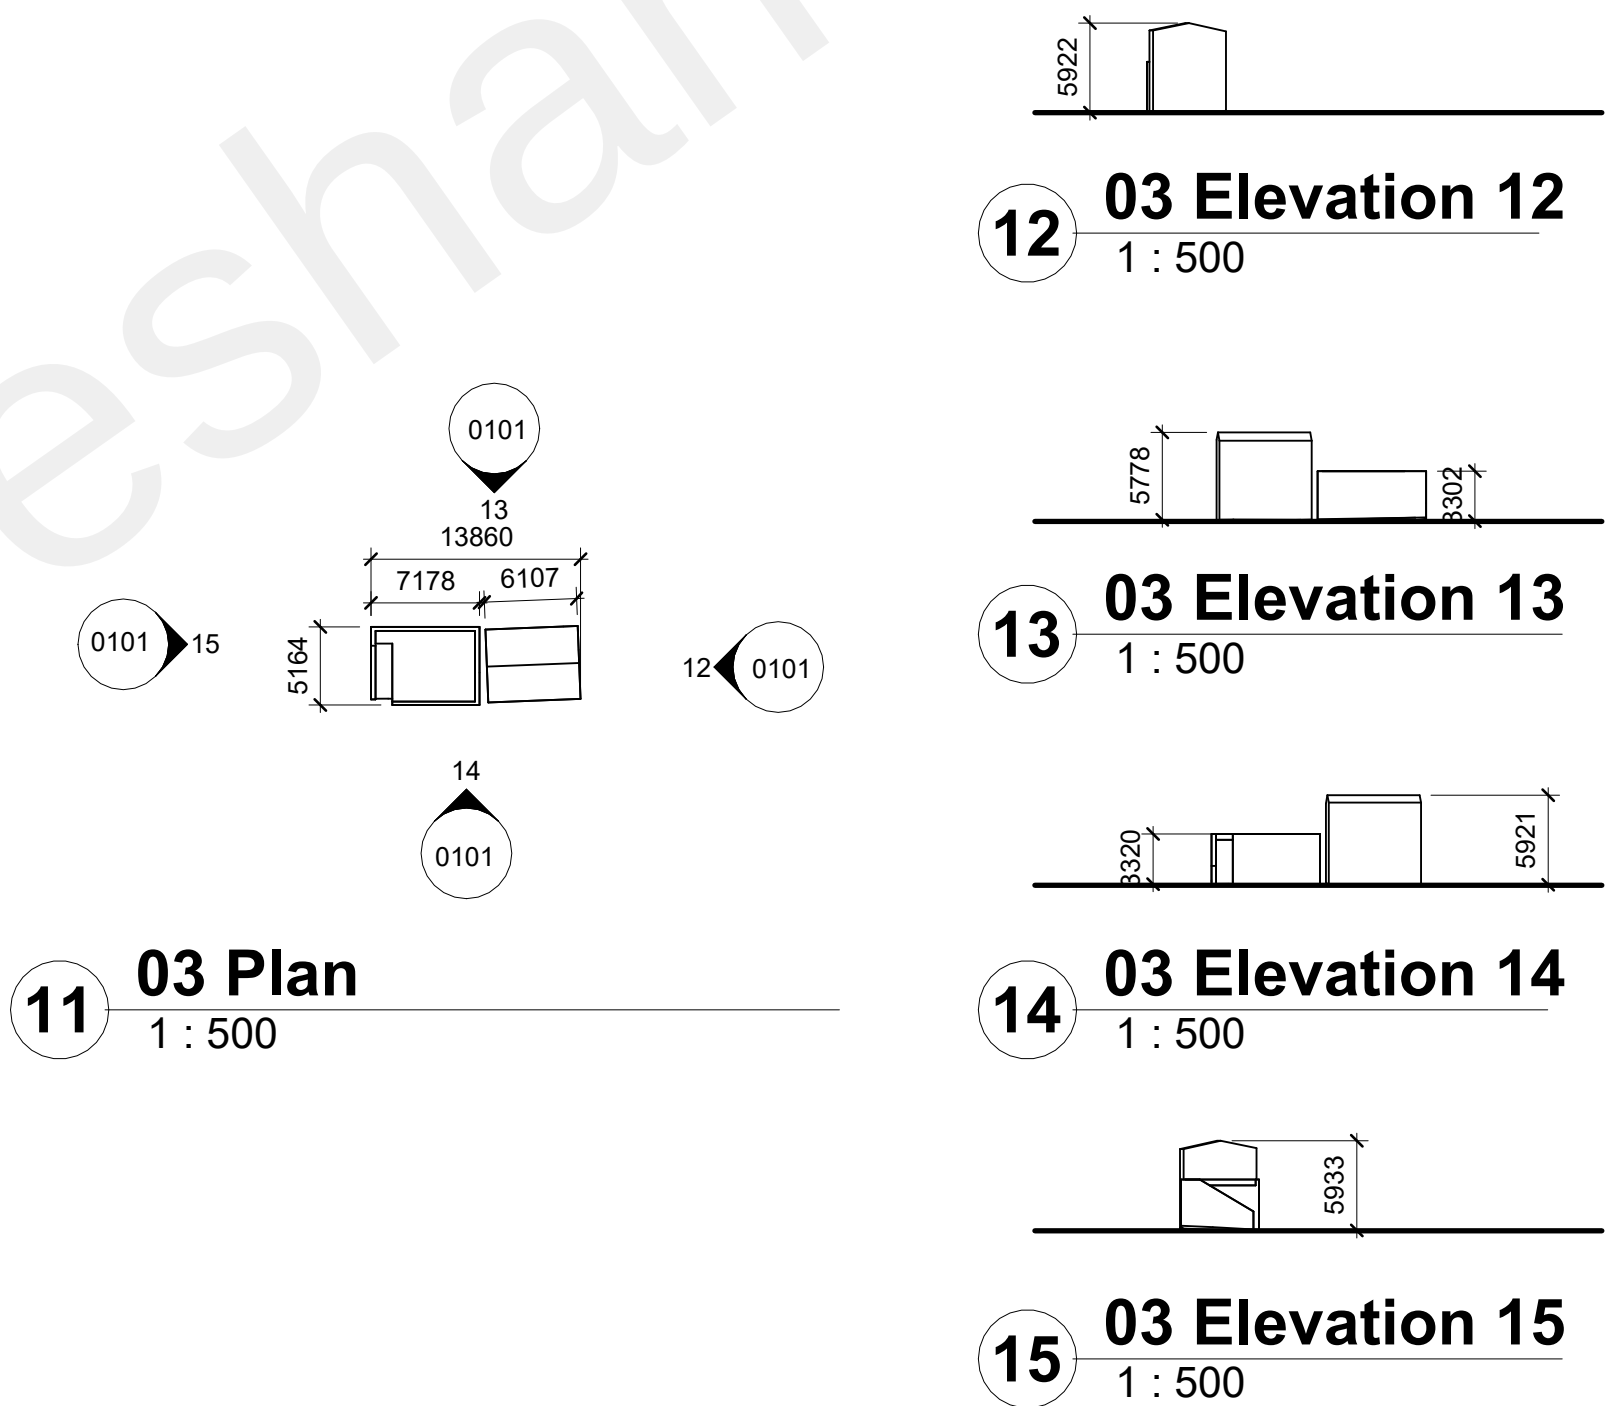

BUILDINGS 04

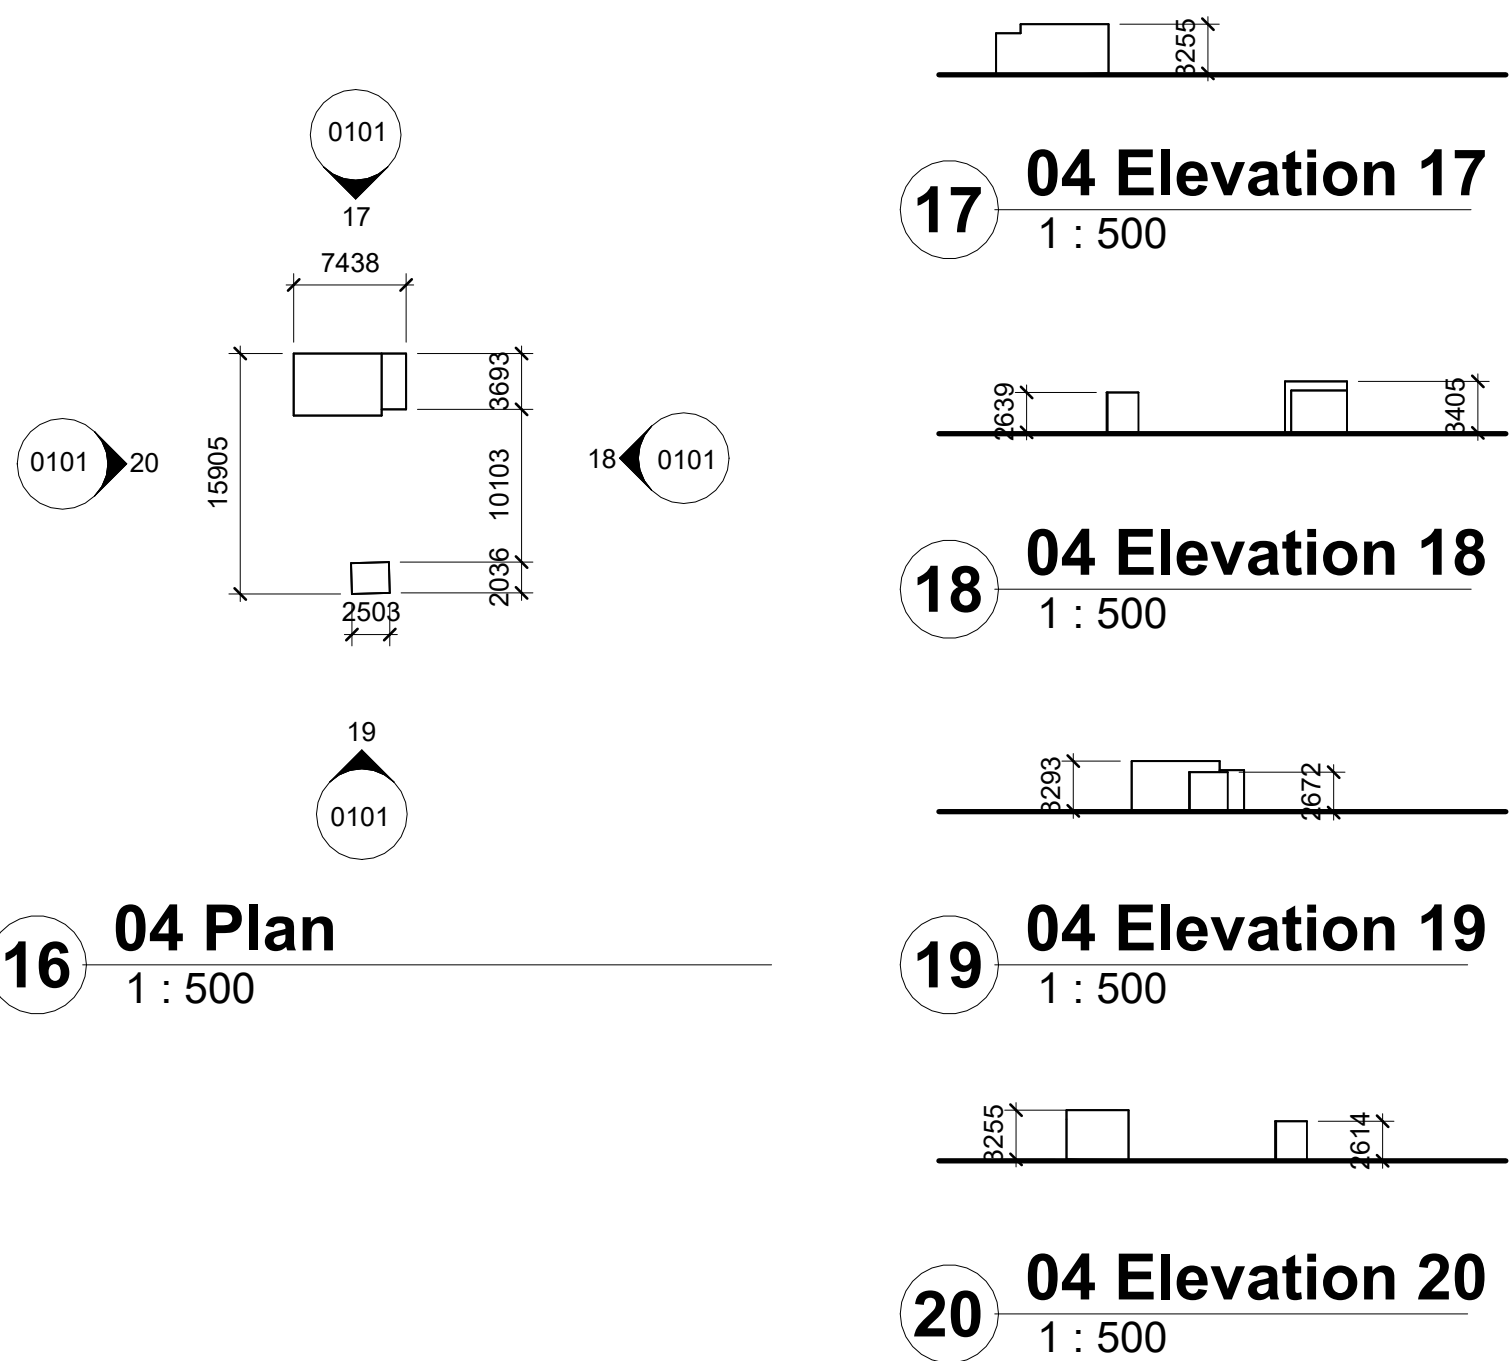

| 1   | 29/09/2022 | FIRST ISSUE | CWO       |
|-----|------------|-------------|-----------|
| Rev | Date       | Description | Issued By |

Project Stage  
OUTLINE PLANNING  
APPLICATION

Client:  
Northfleet Central 1 Ltd

Project:  
Northfleet Harbourside  
Northfleet UK

Drawing Title:  
Existing Buildings - 01 to 04

| Drawn       | Checked     | Paper Size     | Scale      | Date       |
|-------------|-------------|----------------|------------|------------|
| CWO         | CWO         | A1             | 1 : 500@A1 | 29/09/2022 |
| Project No. | Drawing No. | Classification | Revision   |            |
| 22040       | 0101        |                | 1          |            |

File Name  
PE22040-CWO-ZZ-ZZ-DR-A-0101



Status:  
S2 - Suitable for Information

C+W O'BRIEN  
ARCHITECTS

No.1 Sarsfield Quay, Dublin 7, D07 R9FH  
t: 01 518 0170 e: admin@cw architects.ie  
Dublin | Cork | Galway | London | UK & Europe +  
www.cwoarchitects.ie

Please consider the environment before printing this sheet

BUILDING 05

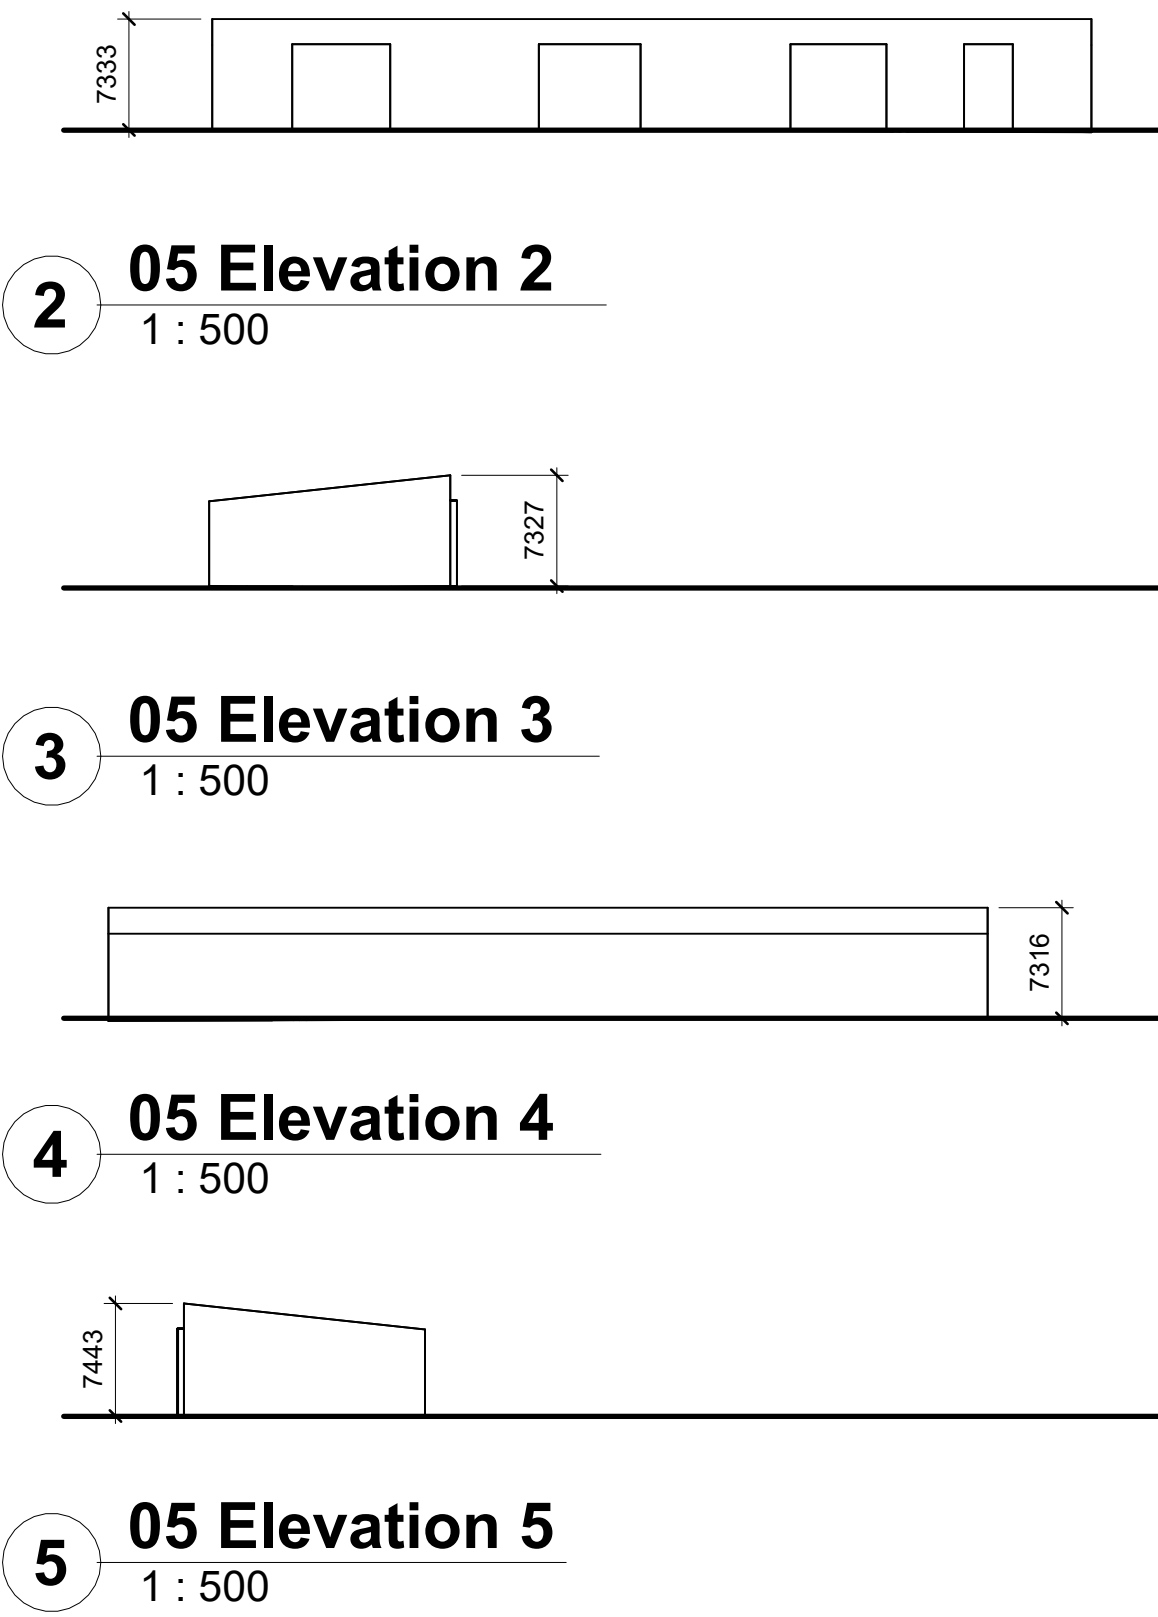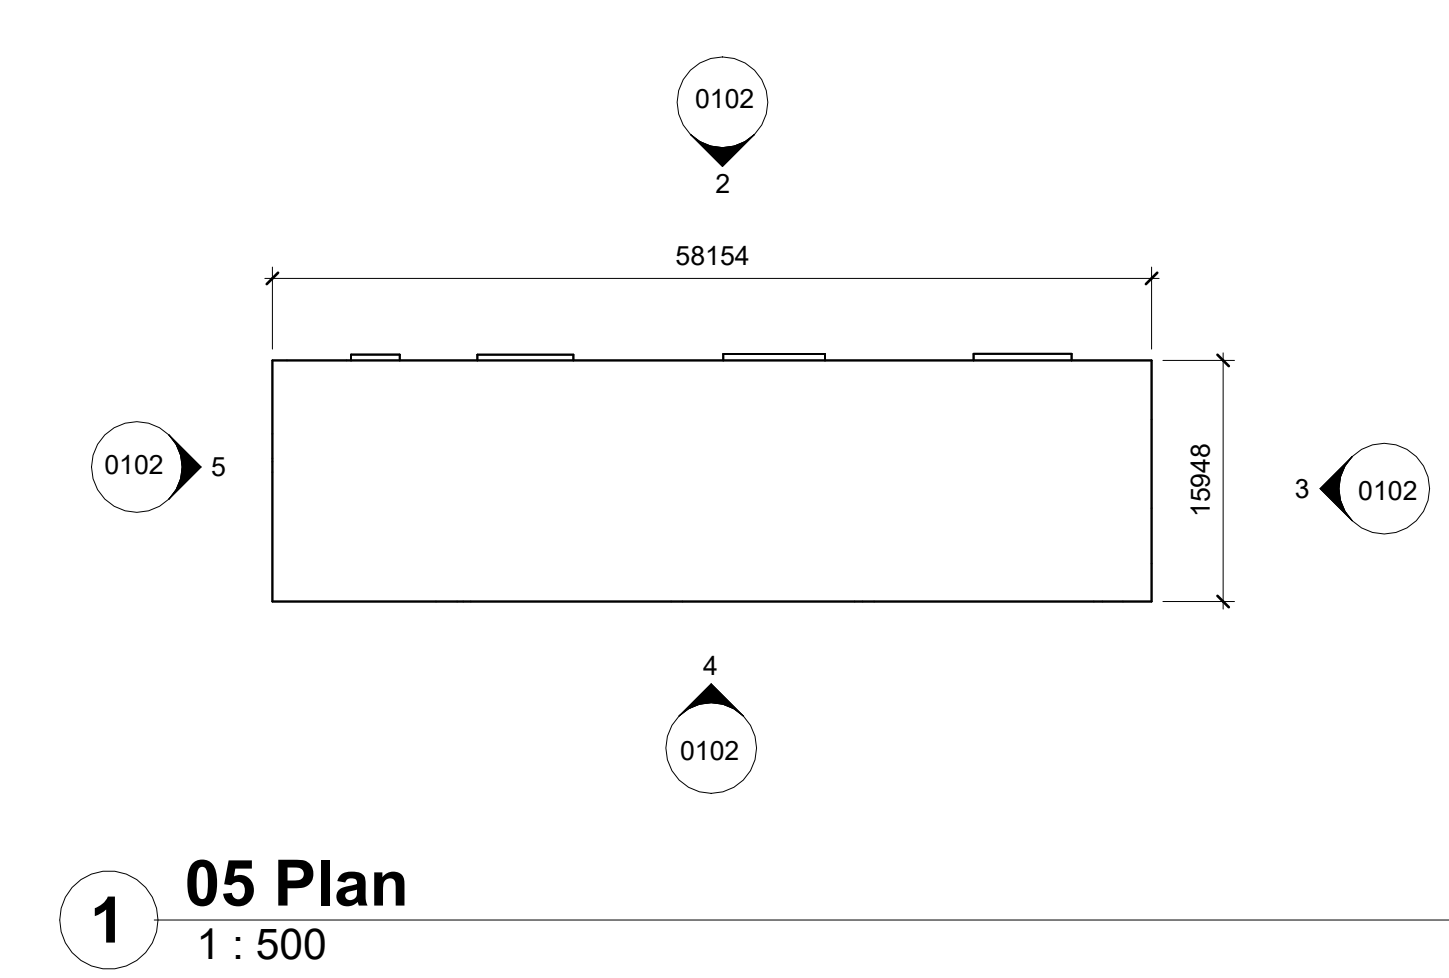

THE COPYRIGHT OF THIS DRAWING IS VESTED WITH CW O'BRIEN ARCHITECTS LIMITED AND MUST NOT BE COPIED OR REPRODUCED WITHOUT THE CONSENT OF THE COMPANY.

FIGURED DIMENSIONS ONLY TO BE TAKEN FROM THIS DRAWING. DO NOT SCALE.



ALL CONTRACTORS MUST VISIT THE SITE AND BE RESPONSIBLE FOR CHECKING ALL SETTING OUT DIMENSIONS AND NOTIFYING THE ARCHITECT OF ANY DISCREPANCIES PRIOR TO ANY MANUFACTURE OR CONSTRUCTION WORK.

NOTES:



DESIGN INTENT  
DRAWING



BUILDING 06

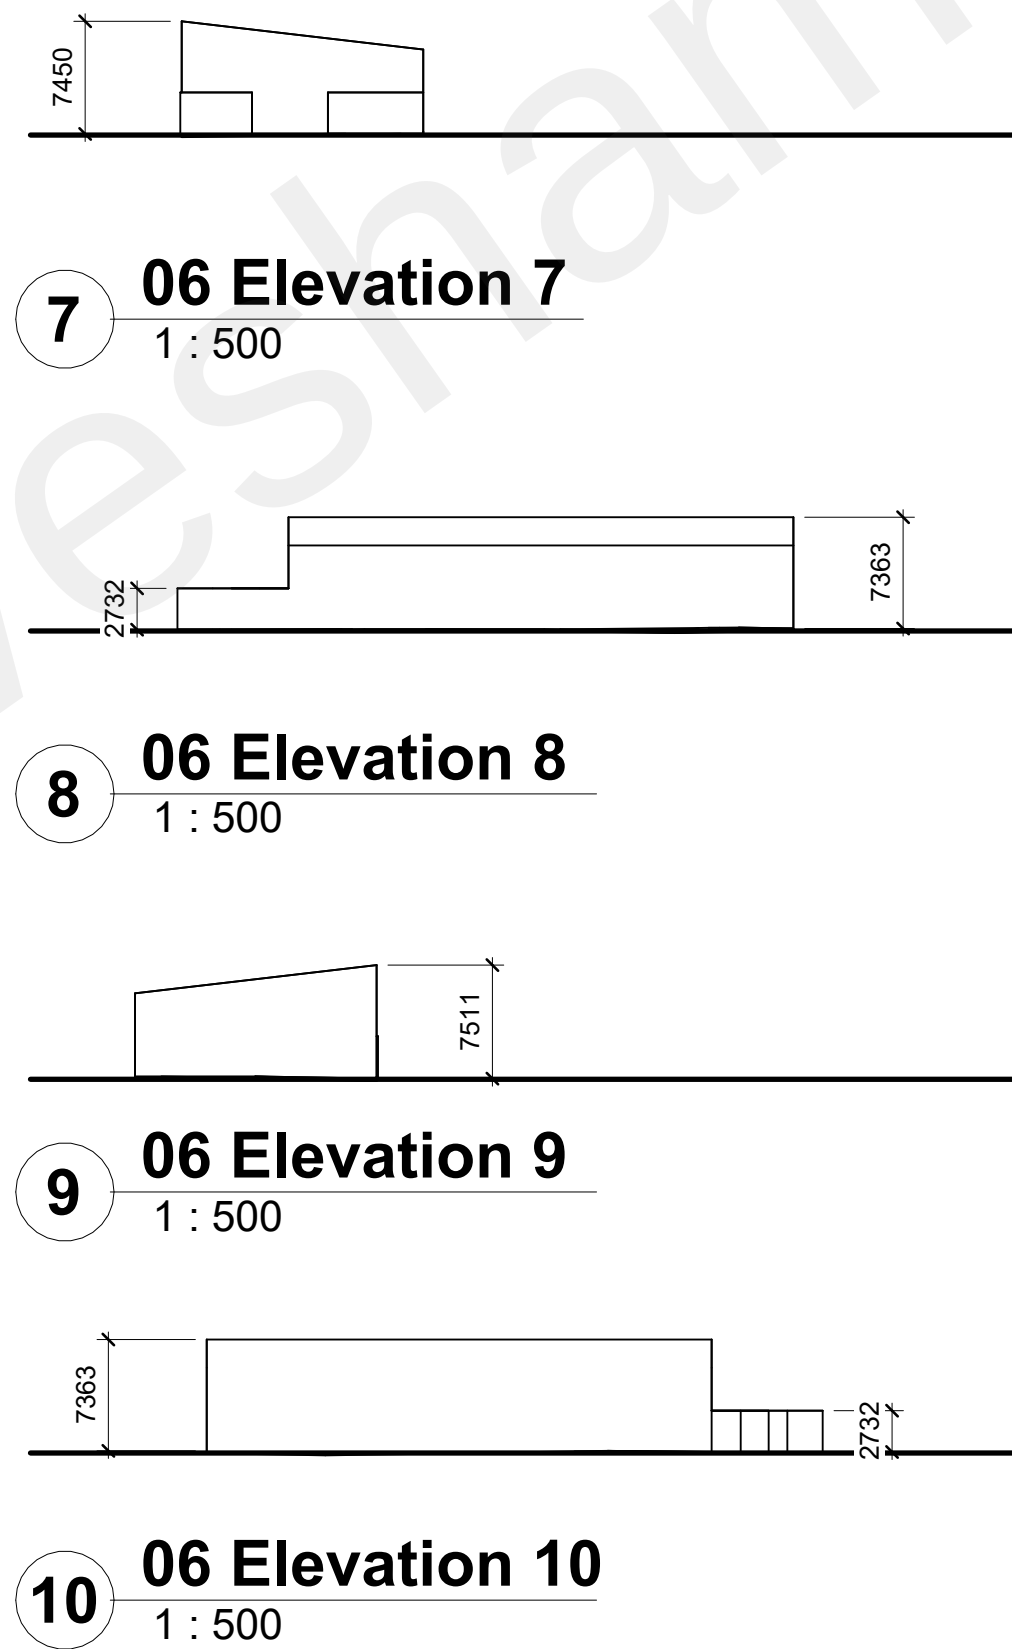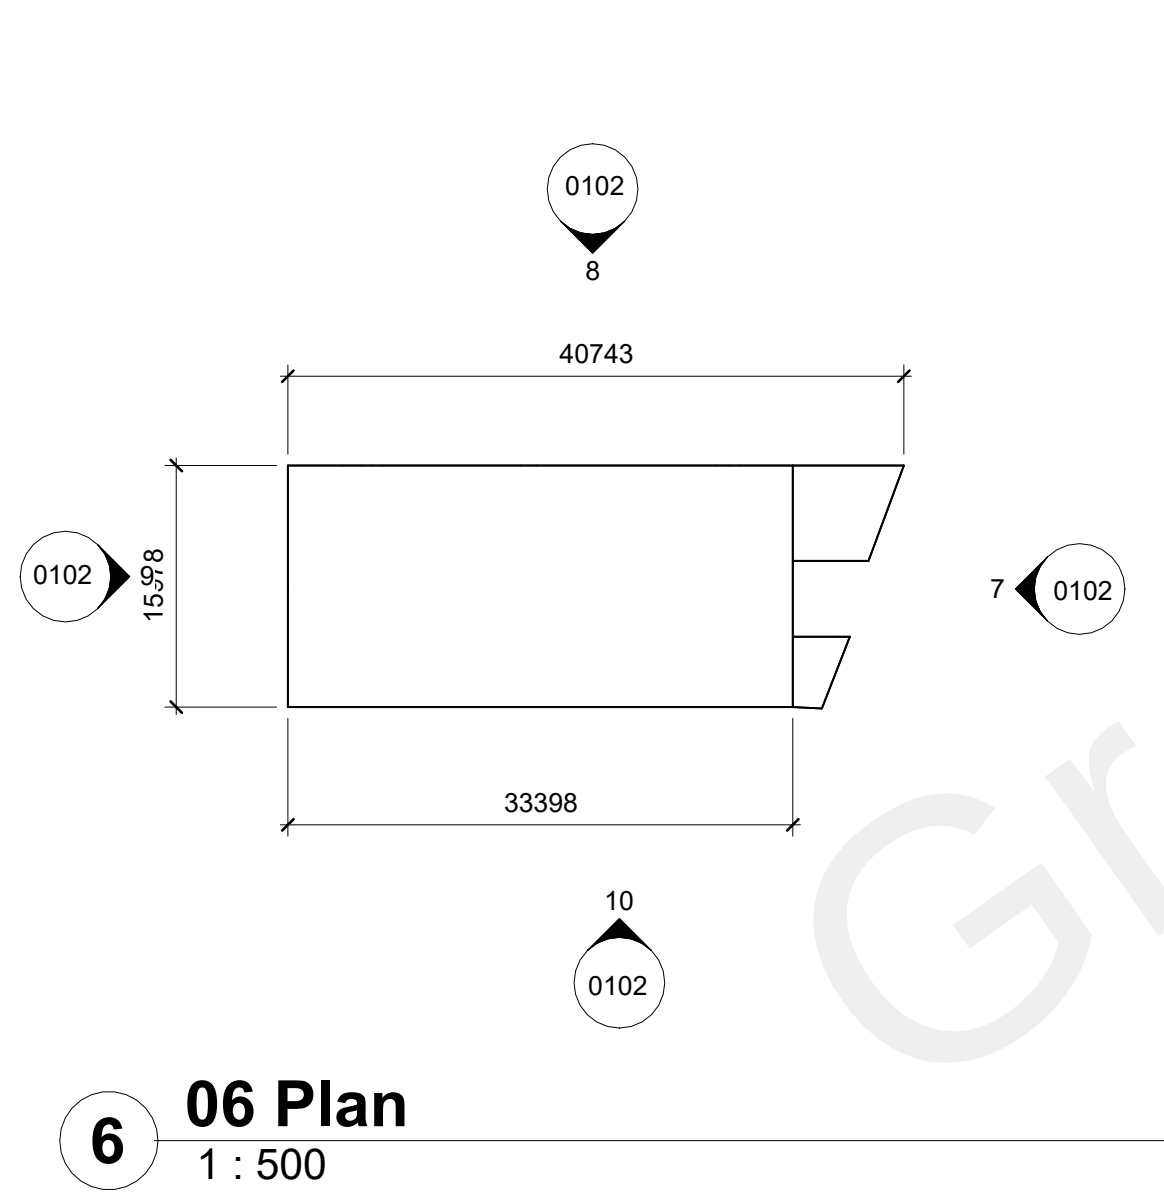

BUILDING 07

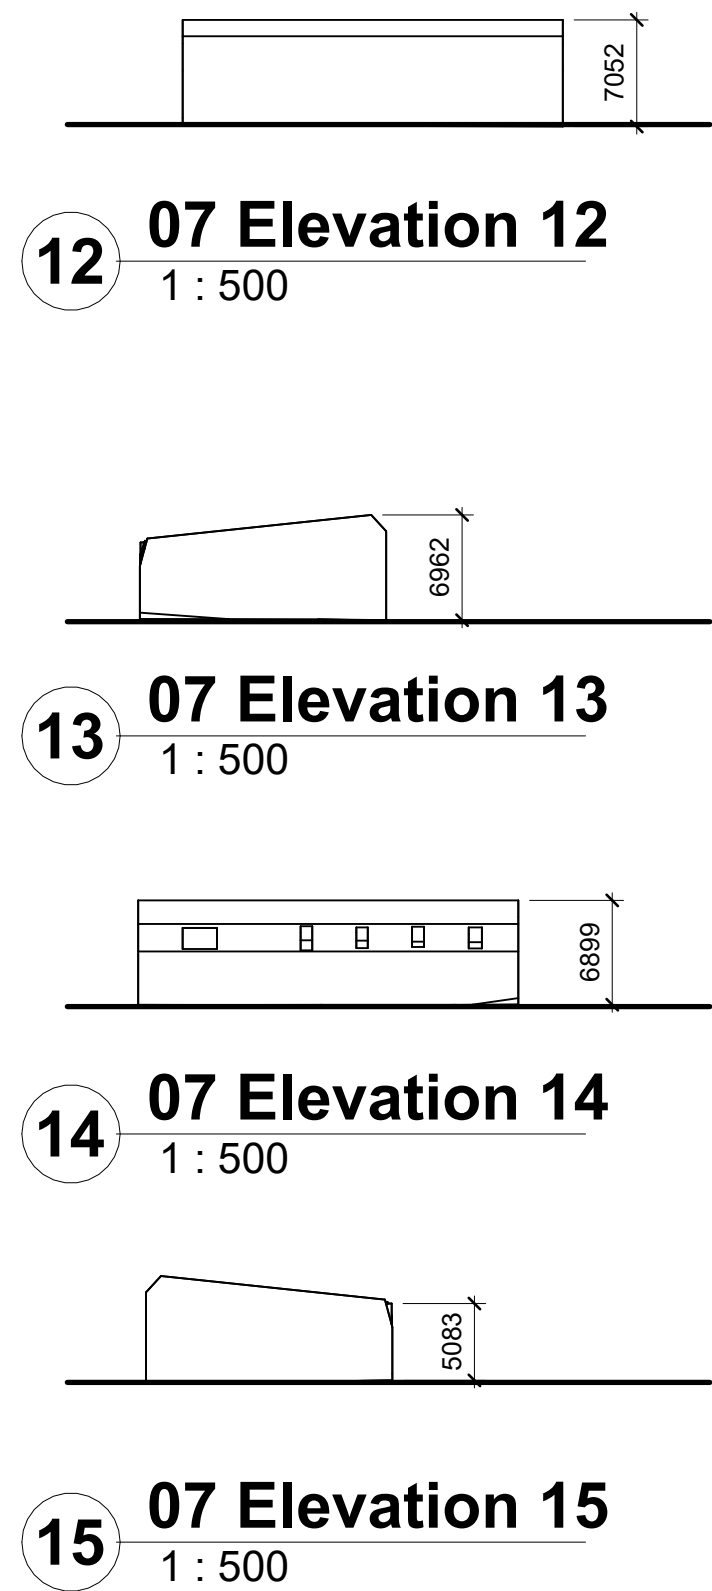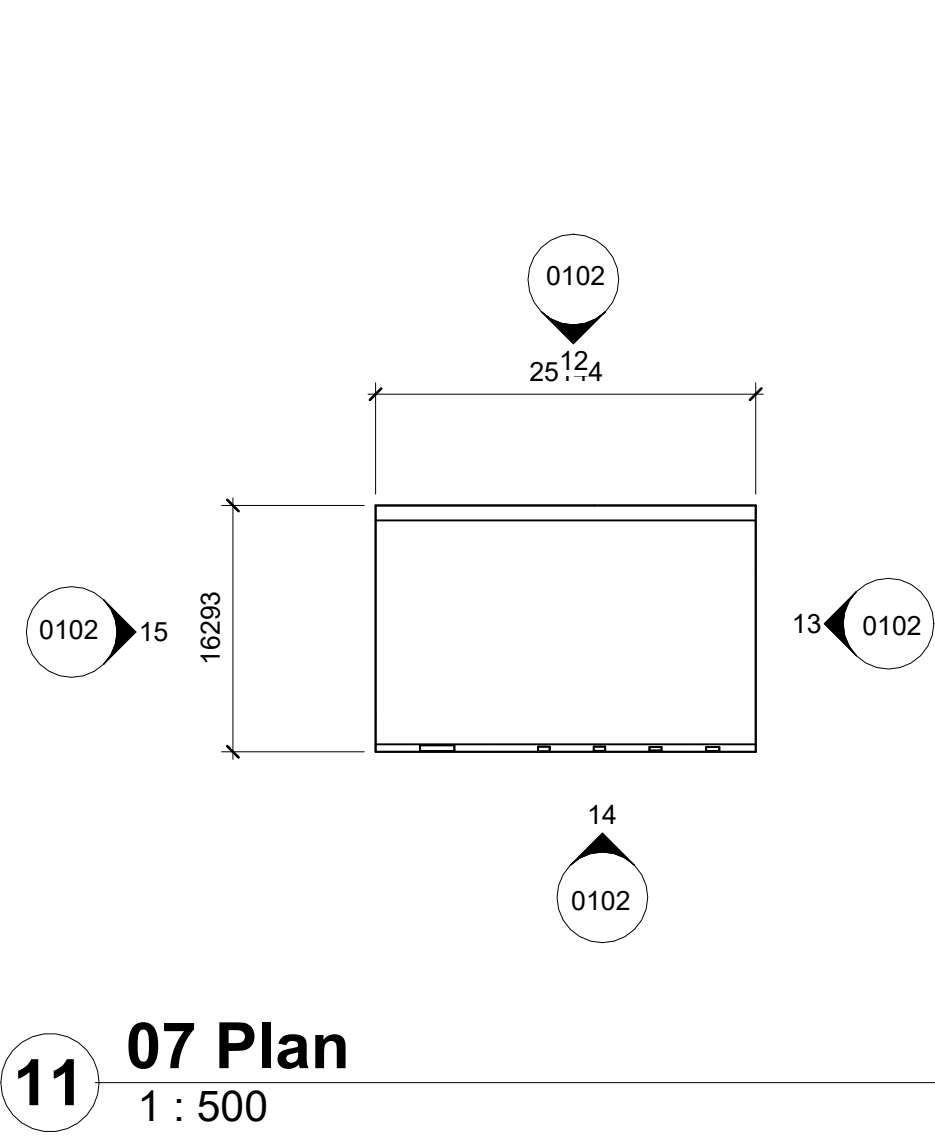

| 1   | 29/09/2022 | FIRST ISSUE | CWO       |
|-----|------------|-------------|-----------|
| Rev | Date       | Description | Issued By |

Project Stage

OUTLINE PLANNING  
APPLICATION

Client:  
Northfleet Central 1 Ltd

Project:  
Northfleet Harbourside  
Northfleet, UK

Drawing Title:  
Existing Buildings - 05 to 07

| Drawn       | Checked     | Paper Size     | Scale      | Date       |
|-------------|-------------|----------------|------------|------------|
| CWO         | CWO         | A1             | 1 : 500@A1 | 29/09/2022 |
| Project No. | Drawing No. | Classification | Revision   |            |
| 22040       | 0102        |                | 1          |            |

File Name  
PE22040-CWO-ZZ-ZZ-DR-A-0102

Status:  
S2 - Suitable for Information


C+W O'BRIEN  
ARCHITECTS

No.1 Sarsfield Quay, Dublin 7, D07 R9FH  
t: 01 518 0170 e: admin@cw architects.ie  
Dublin | Cork | Galway | London | UK & Europe +  
www.cw architects.ie


Please consider the environment before printing this sheet

## DESIGN INTENT DRAWING


### BUILDING 08

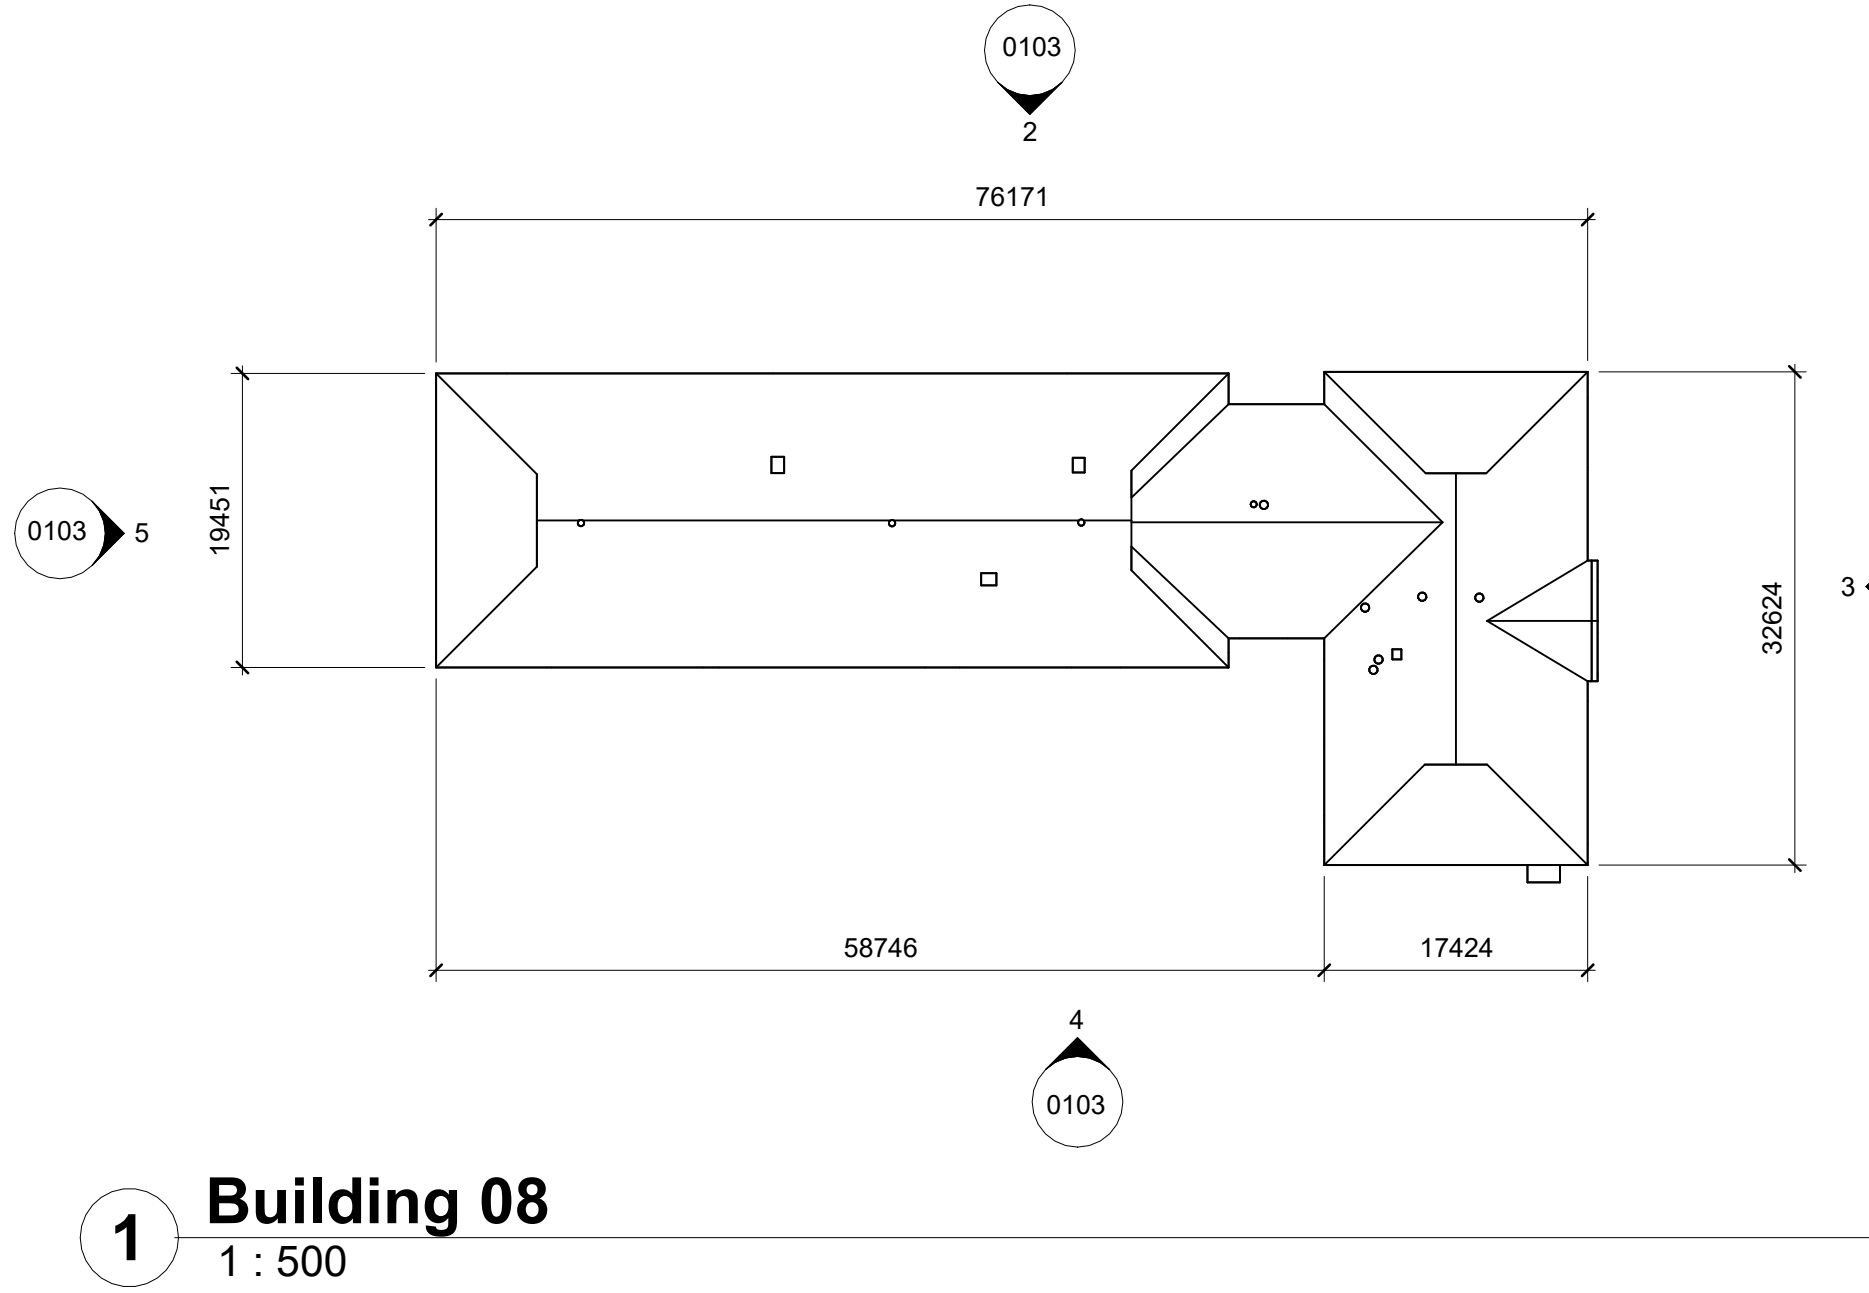


**2 08 Elevation 1**  
1 : 500

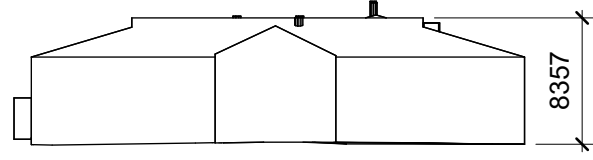

**3 08 Elevation 2**  
1 : 500

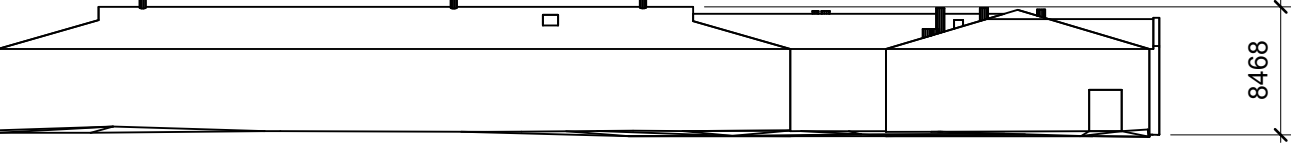

**4 08 Elevation 3**  
1 : 500

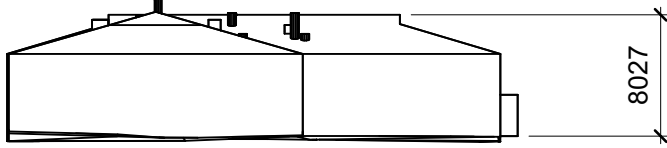


**5 08 Elevation 4**  
1 : 500




KEY PLAN  
NTS

### BUILDING 09

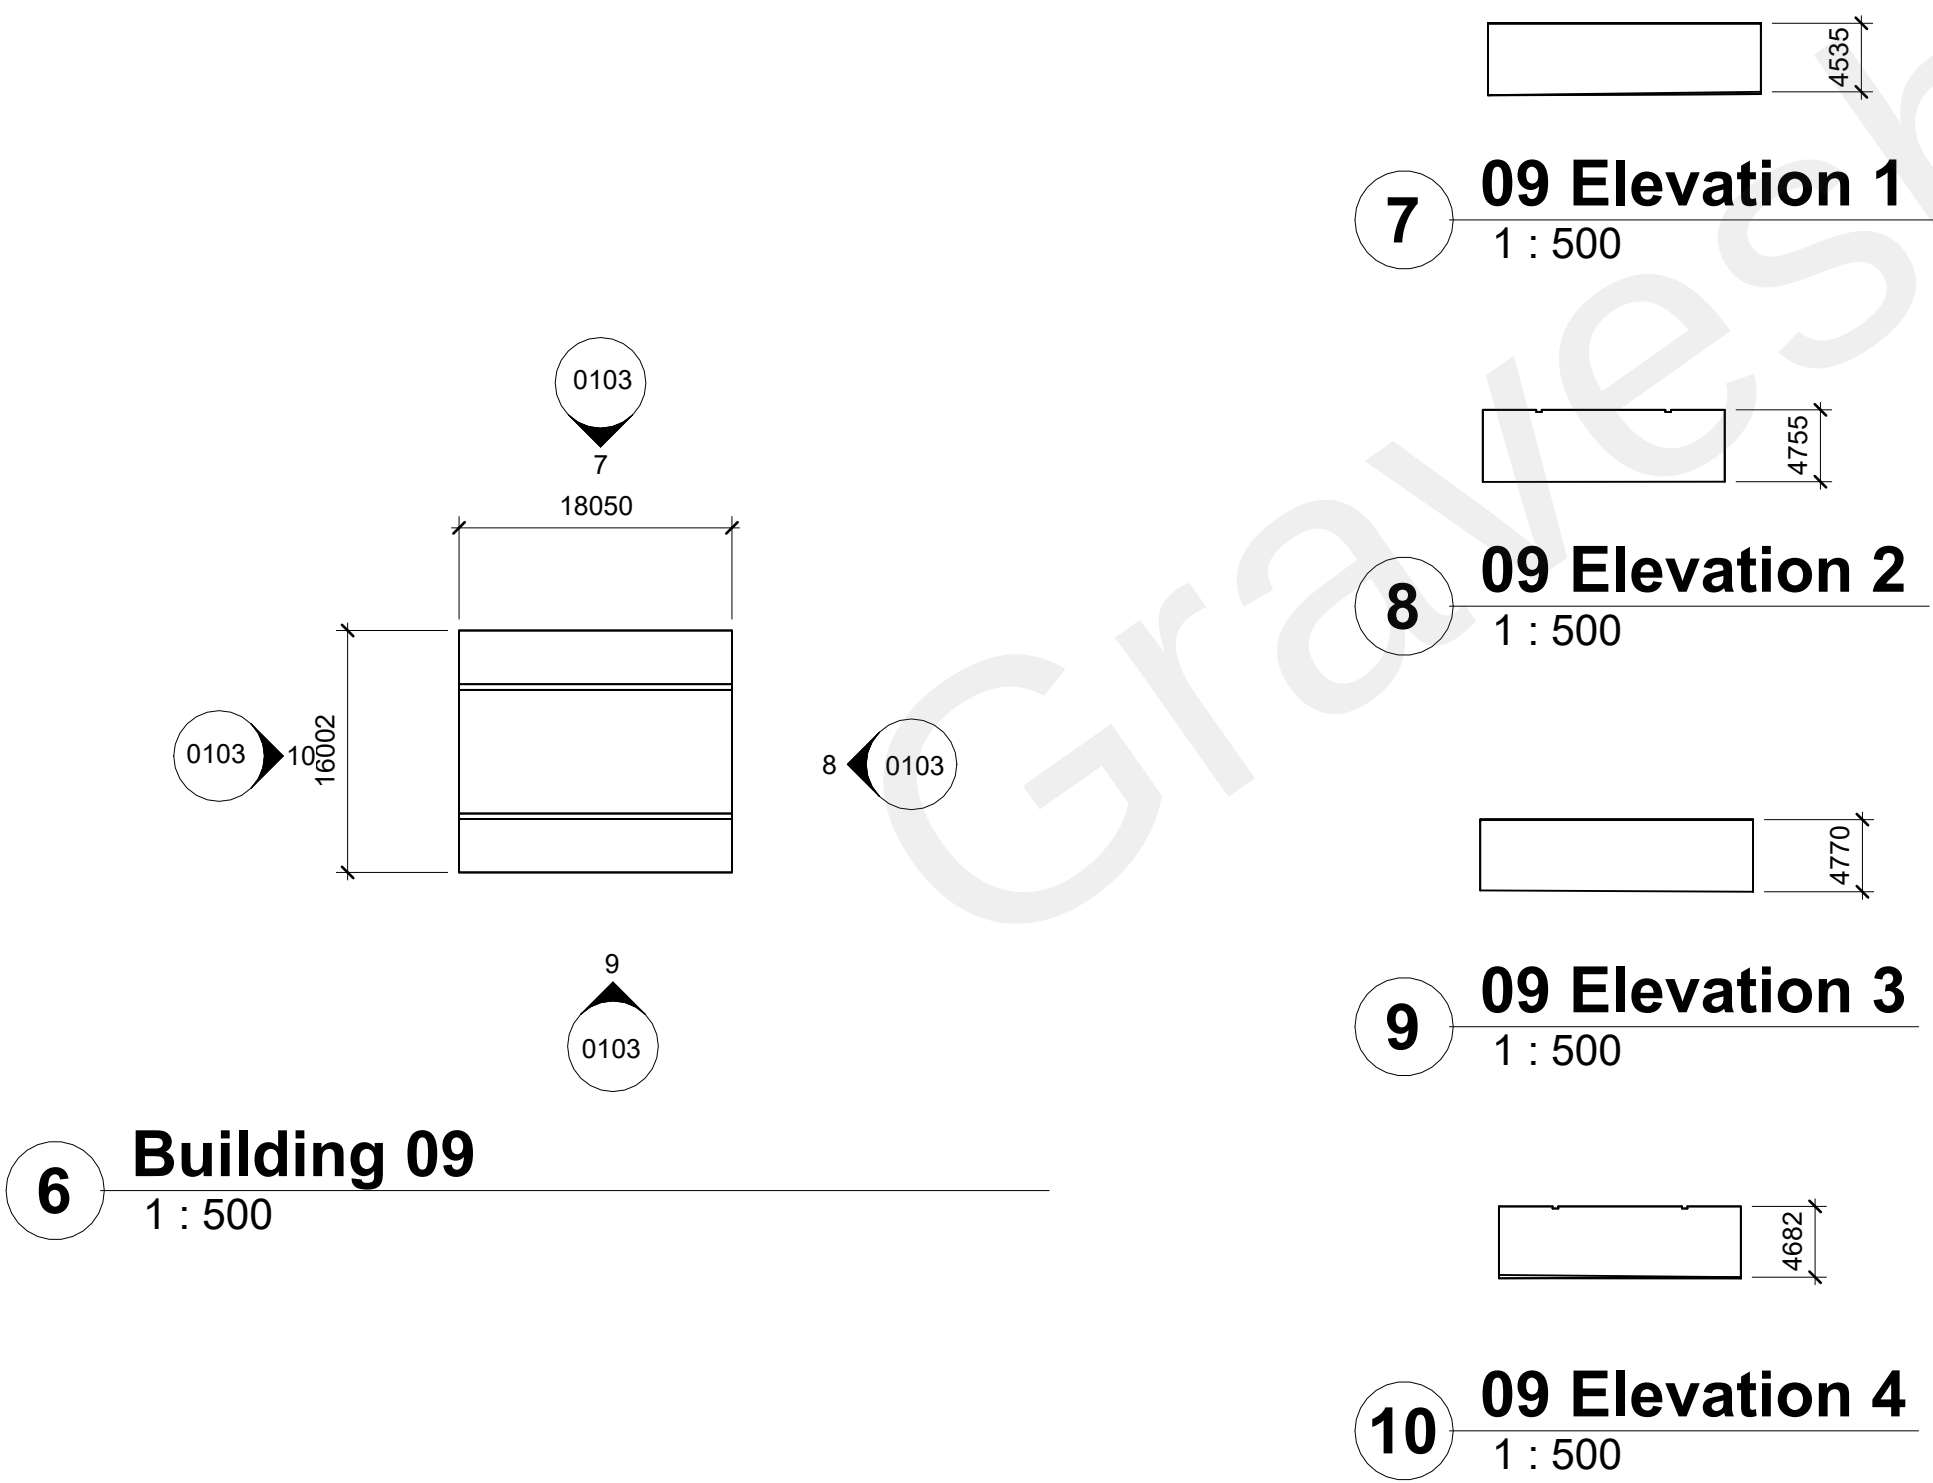

### BUILDING 10

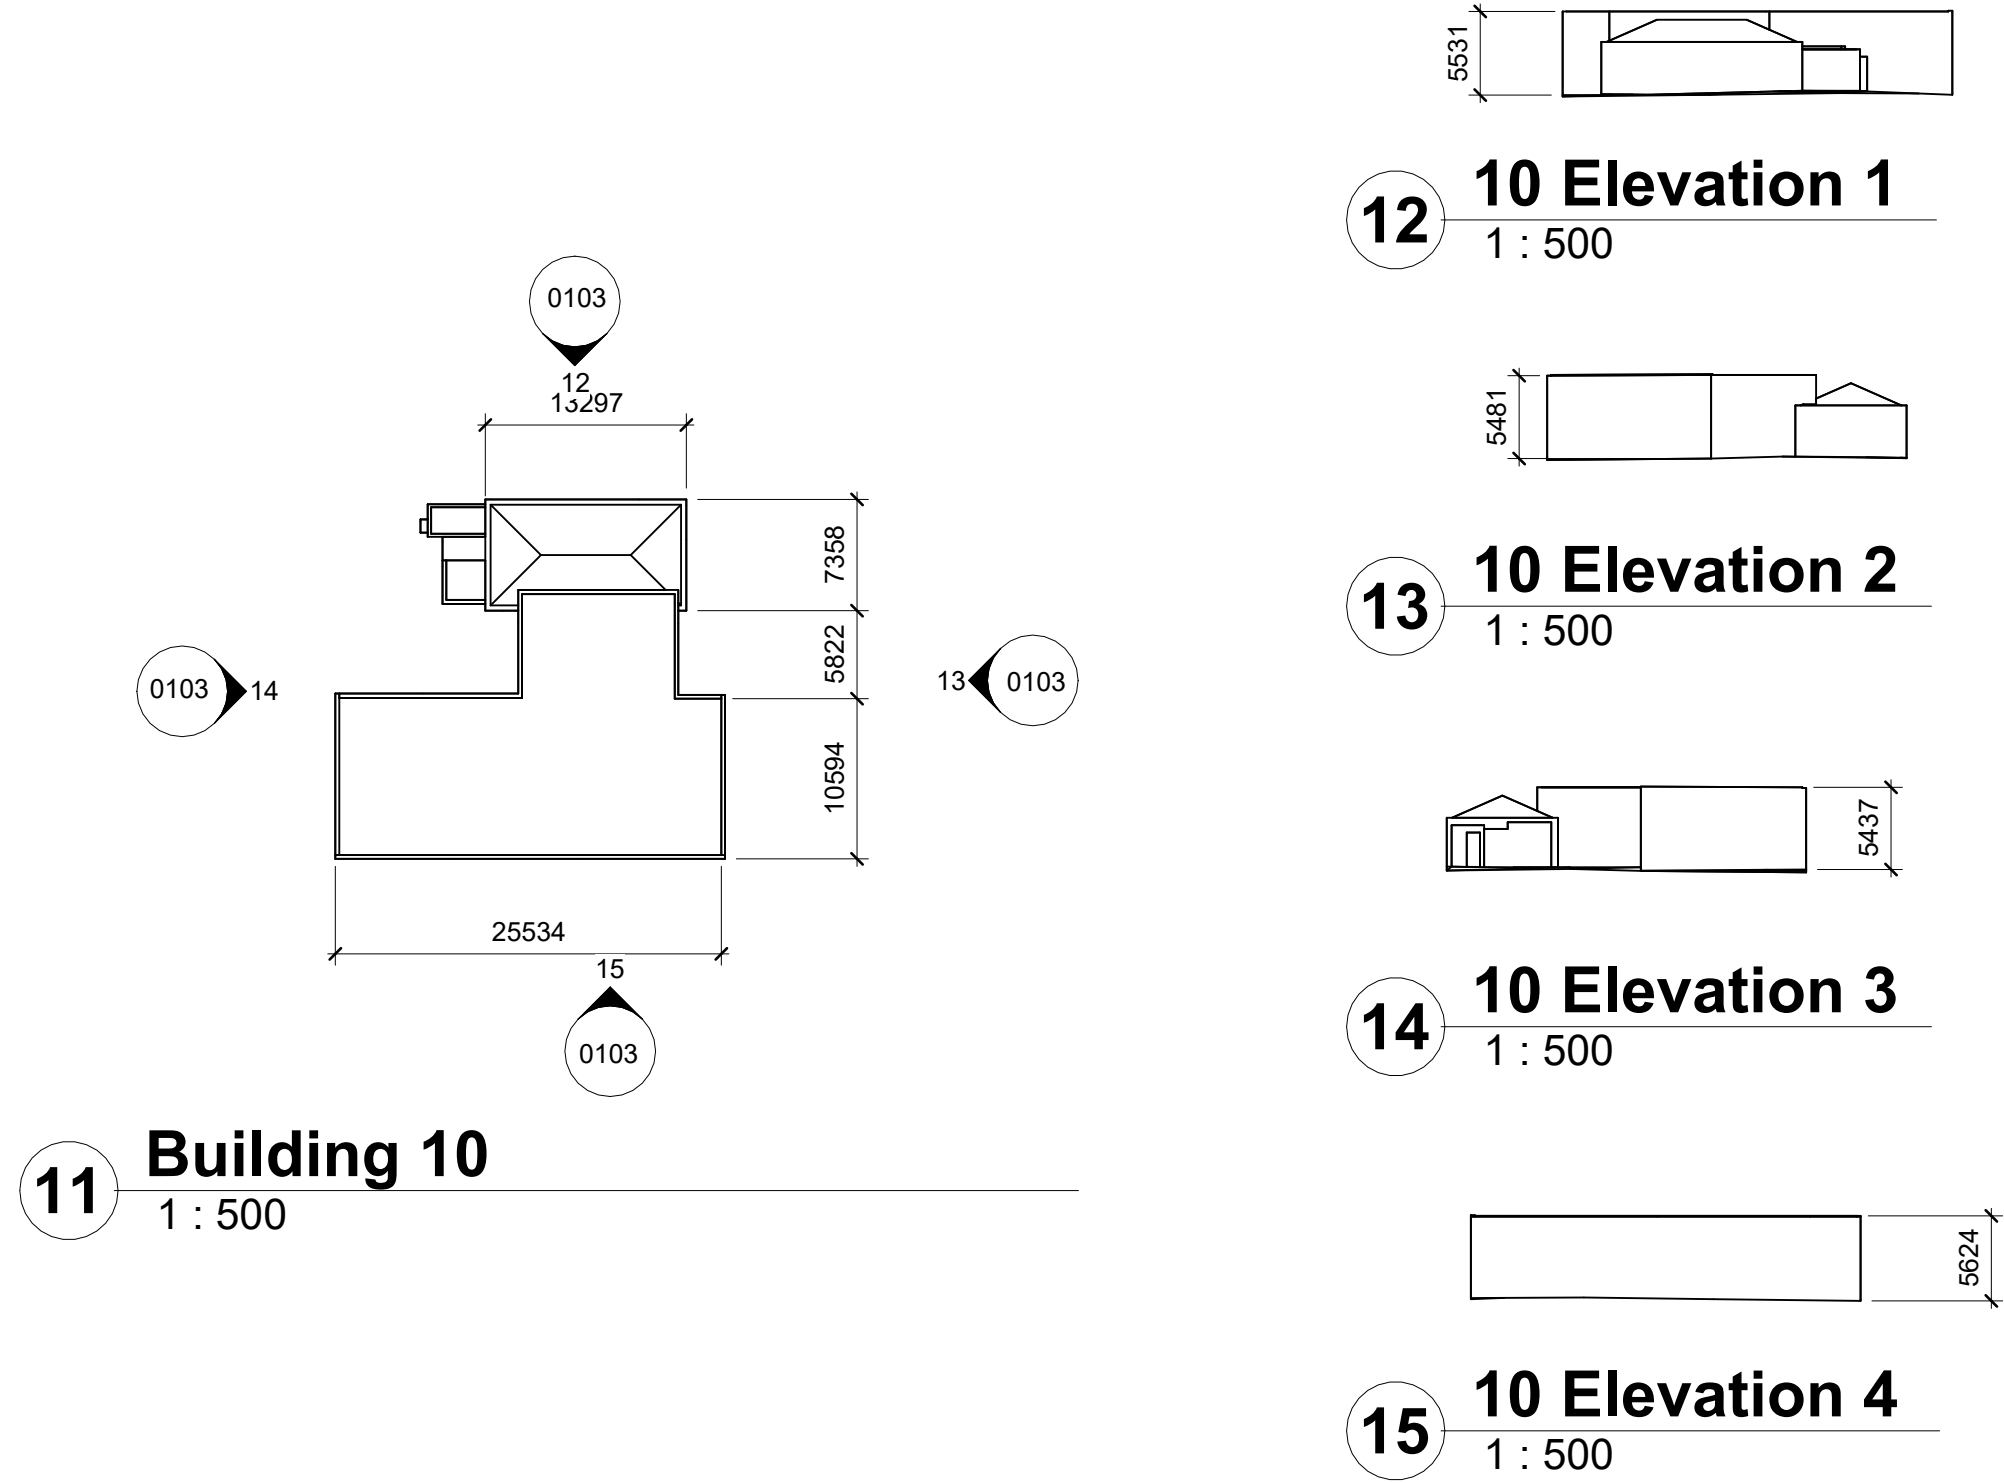

| 1   | 29/09/2022 | FIRST ISSUE | CWO       |
|-----|------------|-------------|-----------|
| Rev | Date       | Description | Issued By |

Project Stage

## OUTLINE PLANNING APPLICATION

Client:  
Northfleet Central 1 Ltd

Project:  
Northfleet Harbourside  
Northfleet UK

Drawing Title:  
Existing Buildings - 08 to 10

| Drawn       | Checked     | Paper Size     | Scale      | Date       |
|-------------|-------------|----------------|------------|------------|
| CWO         | CWO         | A1             | 1 : 500@A1 | 29/09/2022 |
| Project No. | Drawing No. | Classification | Revision   |            |
| 22040       | 0103        |                | 1          |            |

File Name:  
PE22040-CWO-ZZ-ZZ-DR-A-0103


Status:  
**S2 - Suitable for Information**

**C+W O'BRIEN**  
ARCHITECTS


No.1 Sarsfield Quay, Dublin 7, D07 R9FH  
t: 01 518 0170 e: admin@cwoarchitects.ie  
Dublin | Cork | Galway | London | UK & Europe +  
www.cwoarchitects.ie

Please consider the environment before printing this sheet

BUILDING 11

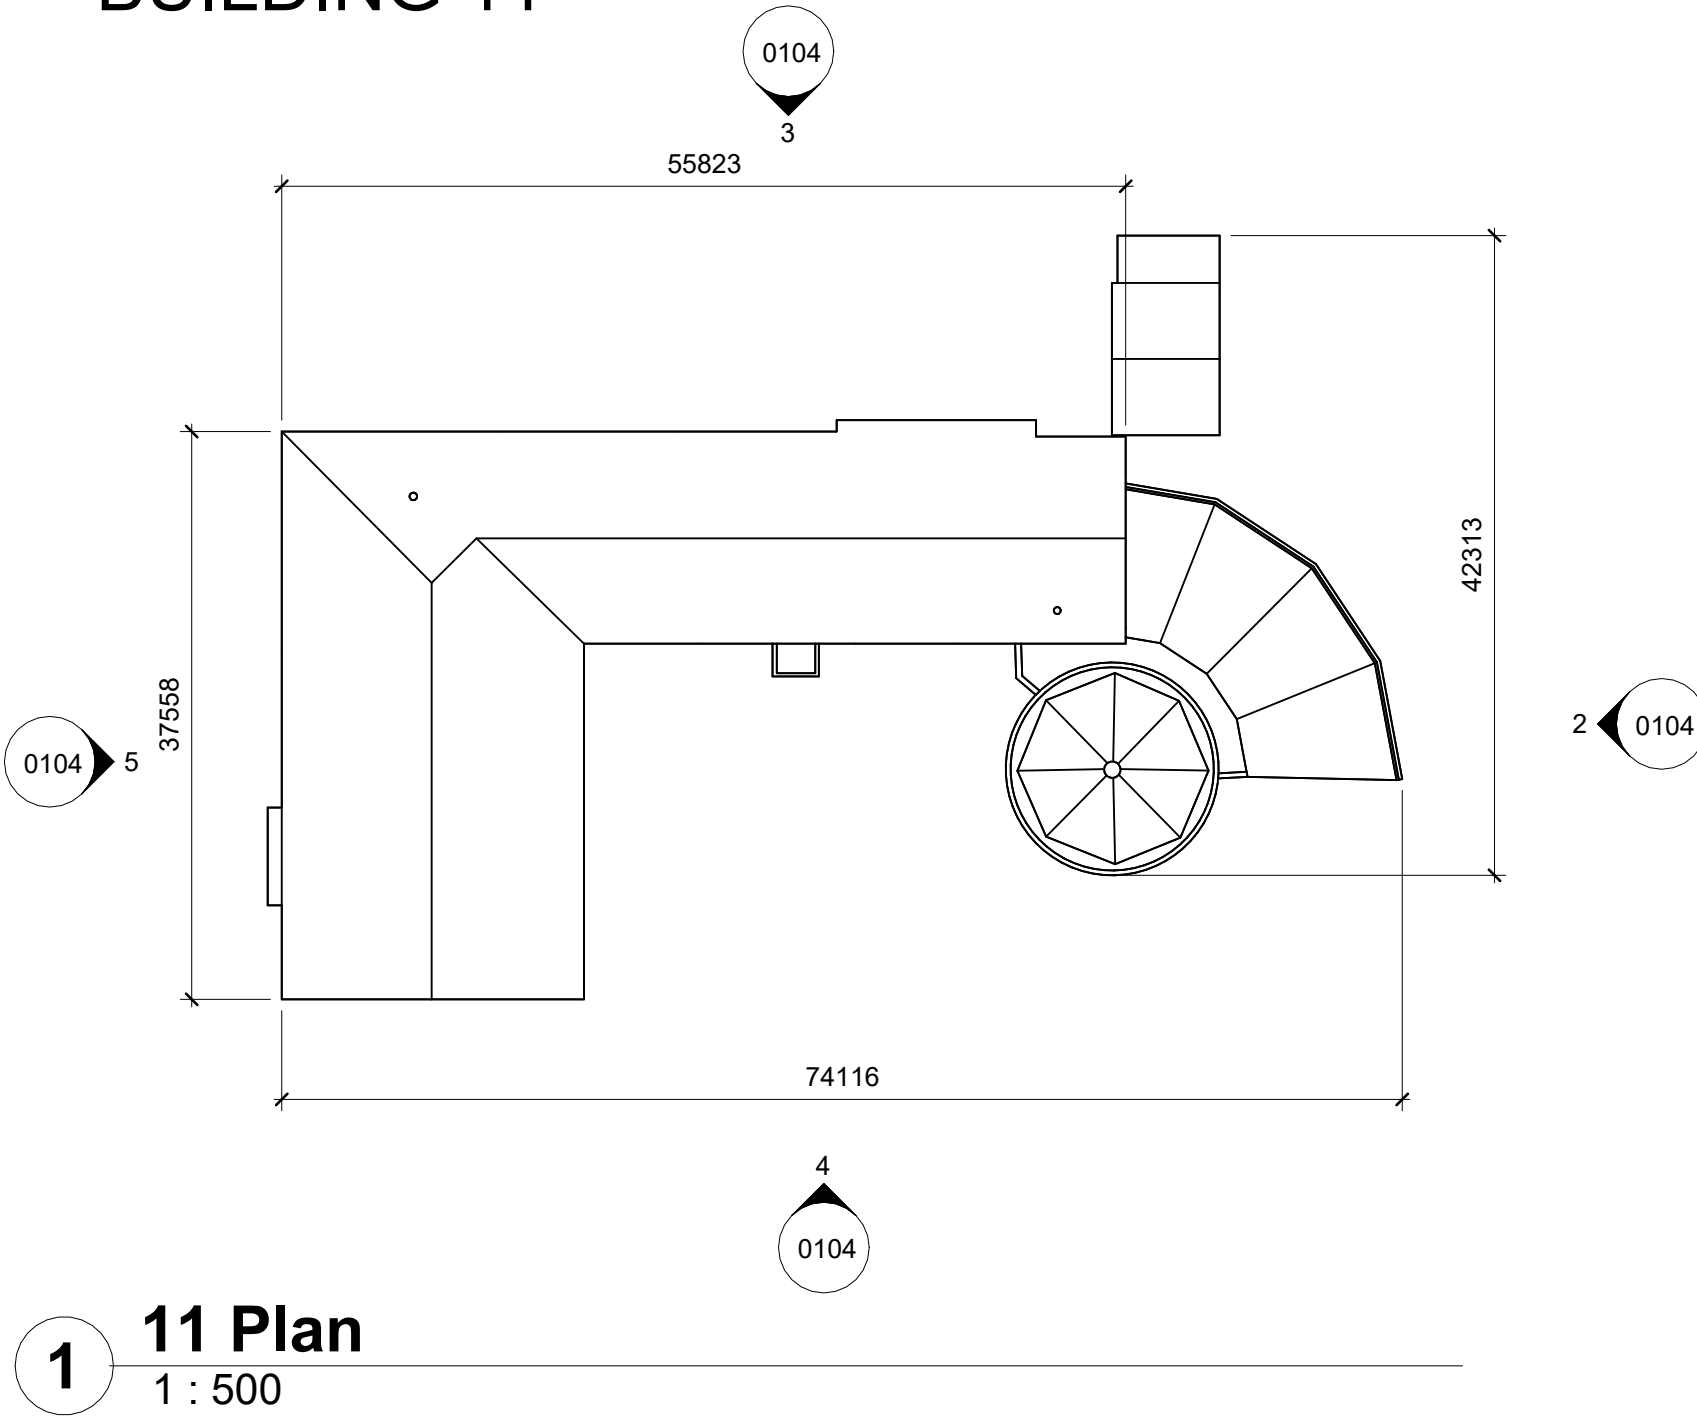

1 11 Plan  
1 : 500

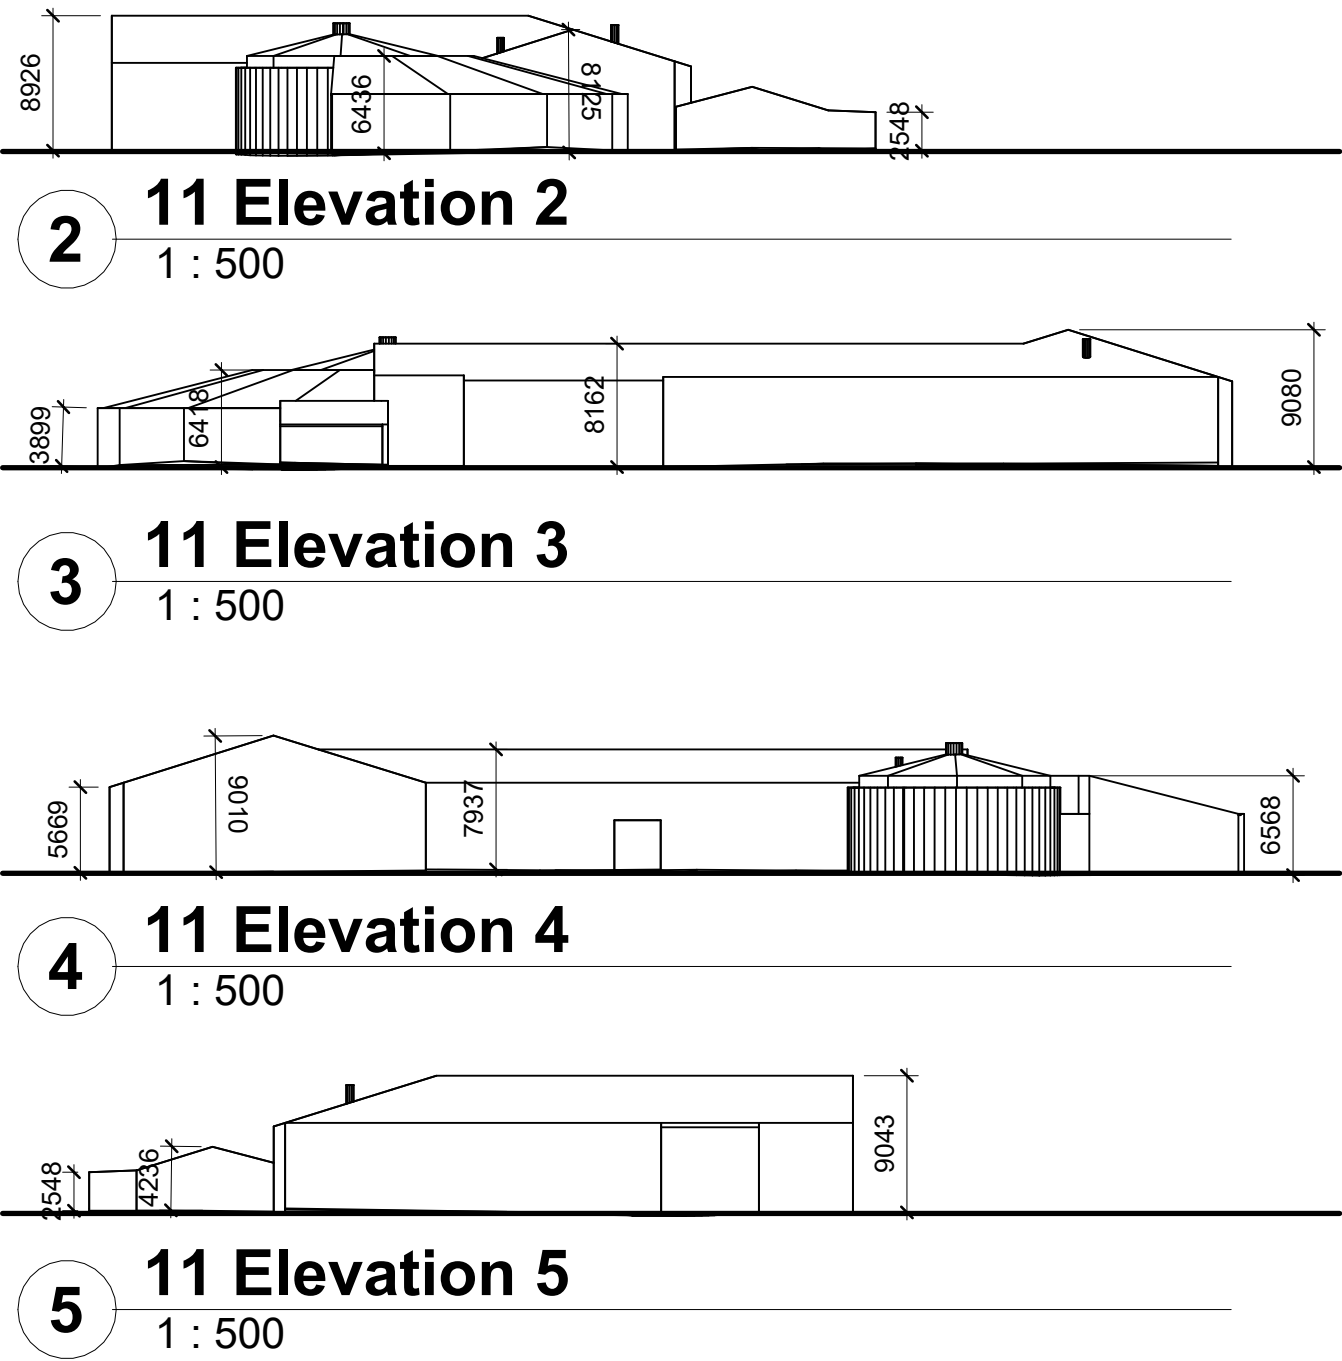


2 11 Elevation 2  
1 : 500

3 11 Elevation 3  
1 : 500

4 11 Elevation 4  
1 : 500

5 11 Elevation 5  
1 : 500

BUILDINGS 12

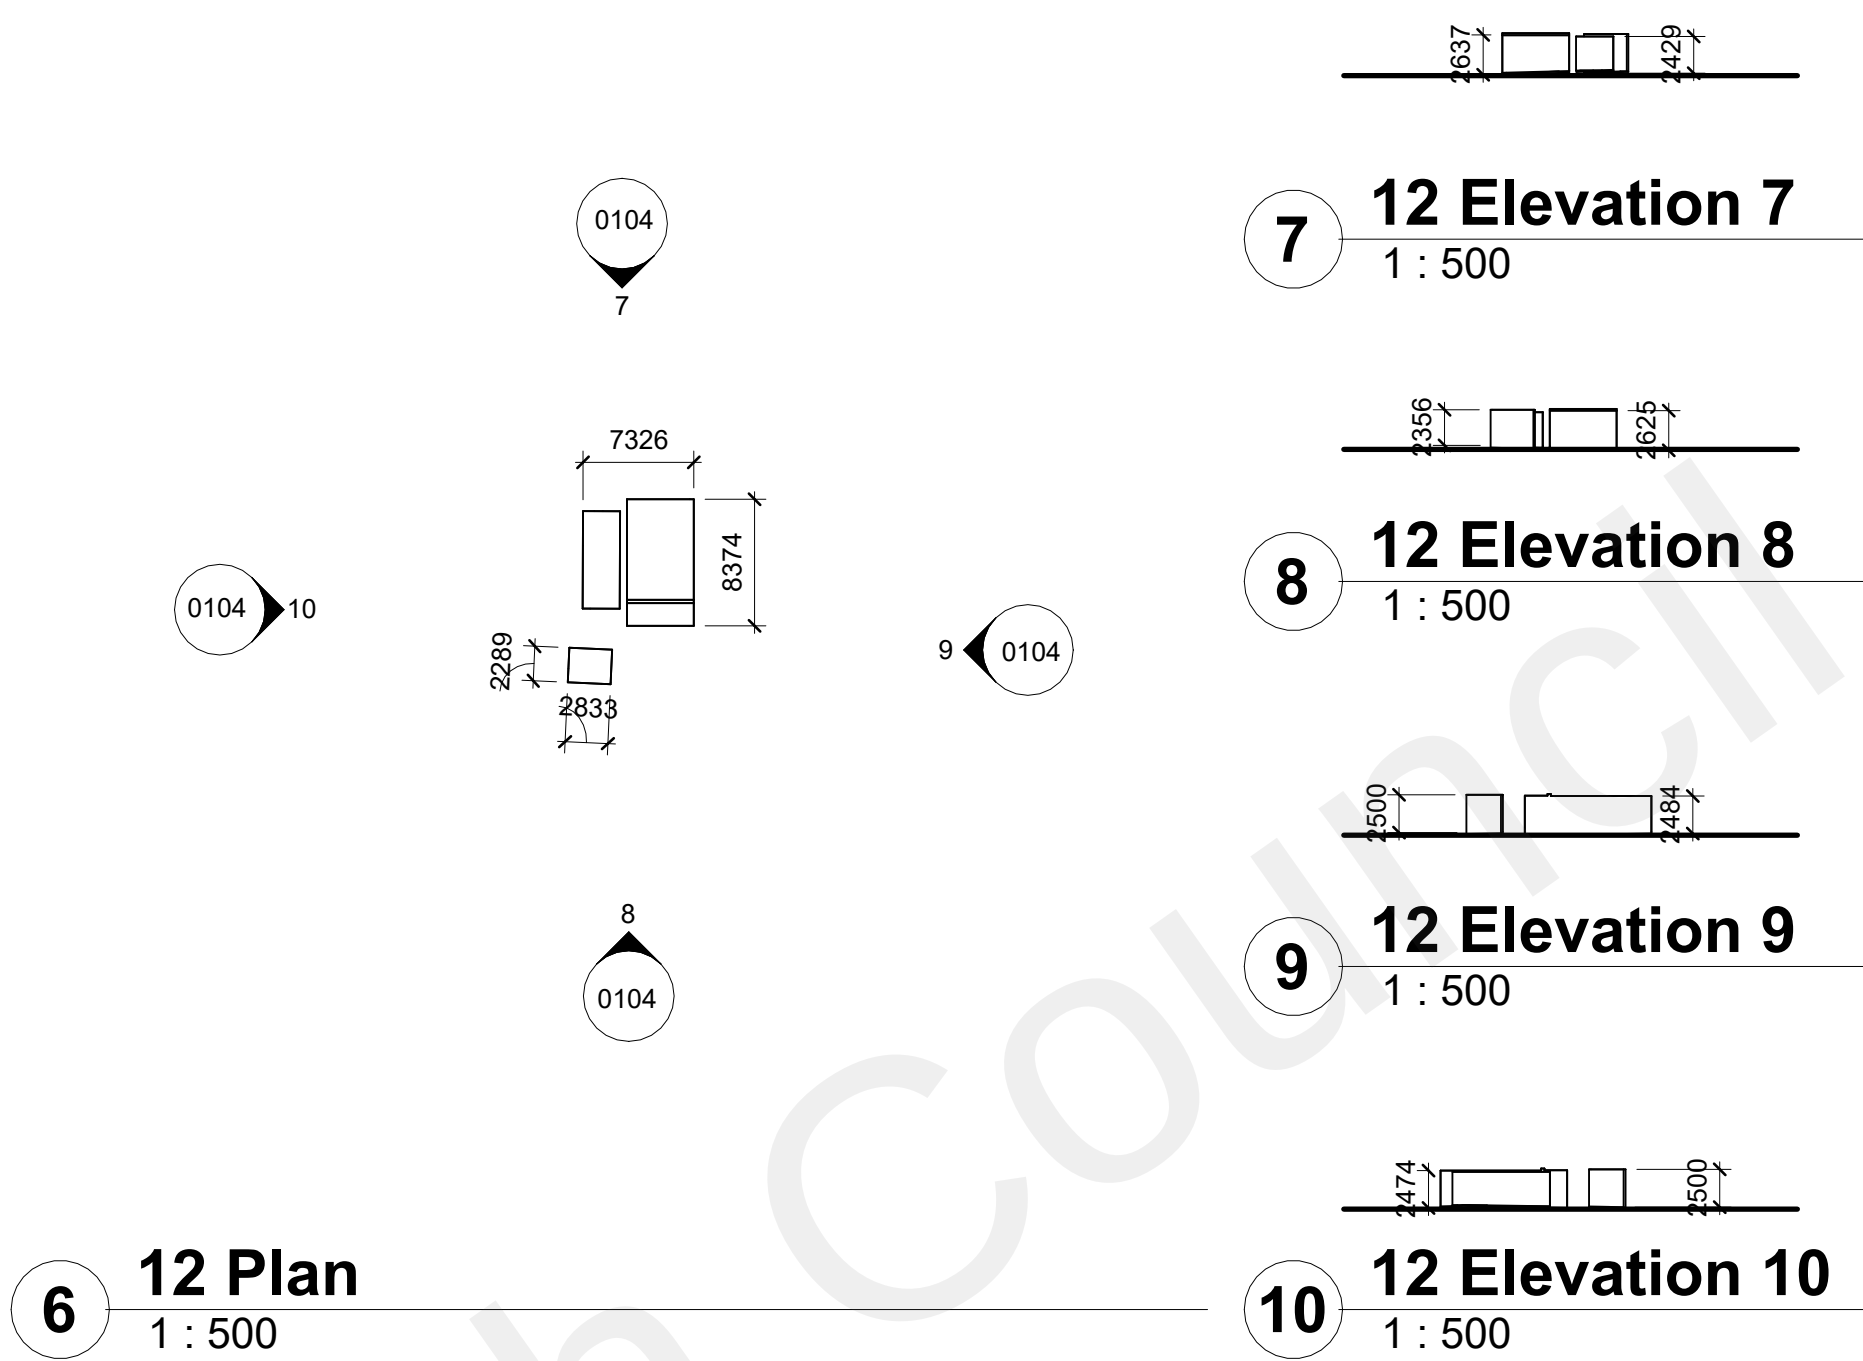

6 12 Plan  
1 : 500

7 12 Elevation 7  
1 : 500

8 12 Elevation 8  
1 : 500

9 12 Elevation 9  
1 : 500

10 12 Elevation 10  
1 : 500

THE COPYRIGHT OF THIS DRAWING IS VESTED WITH CW O'BRIEN ARCHITECTS LIMITED AND MUST NOT BE COPIED OR REPRODUCED WITHOUT THE CONSENT OF THE COMPANY.

FIGURED DIMENSIONS ONLY TO BE TAKEN FROM THIS DRAWING. DO NOT SCALE.

ALL CONTRACTORS MUST VISIT THE SITE AND BE RESPONSIBLE FOR CHECKING ALL SETTING OUT DIMENSIONS AND NOTIFYING THE ARCHITECT OF ANY DISCREPANCIES PRIOR TO ANY MANUFACTURE OR CONSTRUCTION WORK.


NOTES:

DESIGN INTENT  
DRAWING




KEY PLAN  
NTS

BUILDING 13

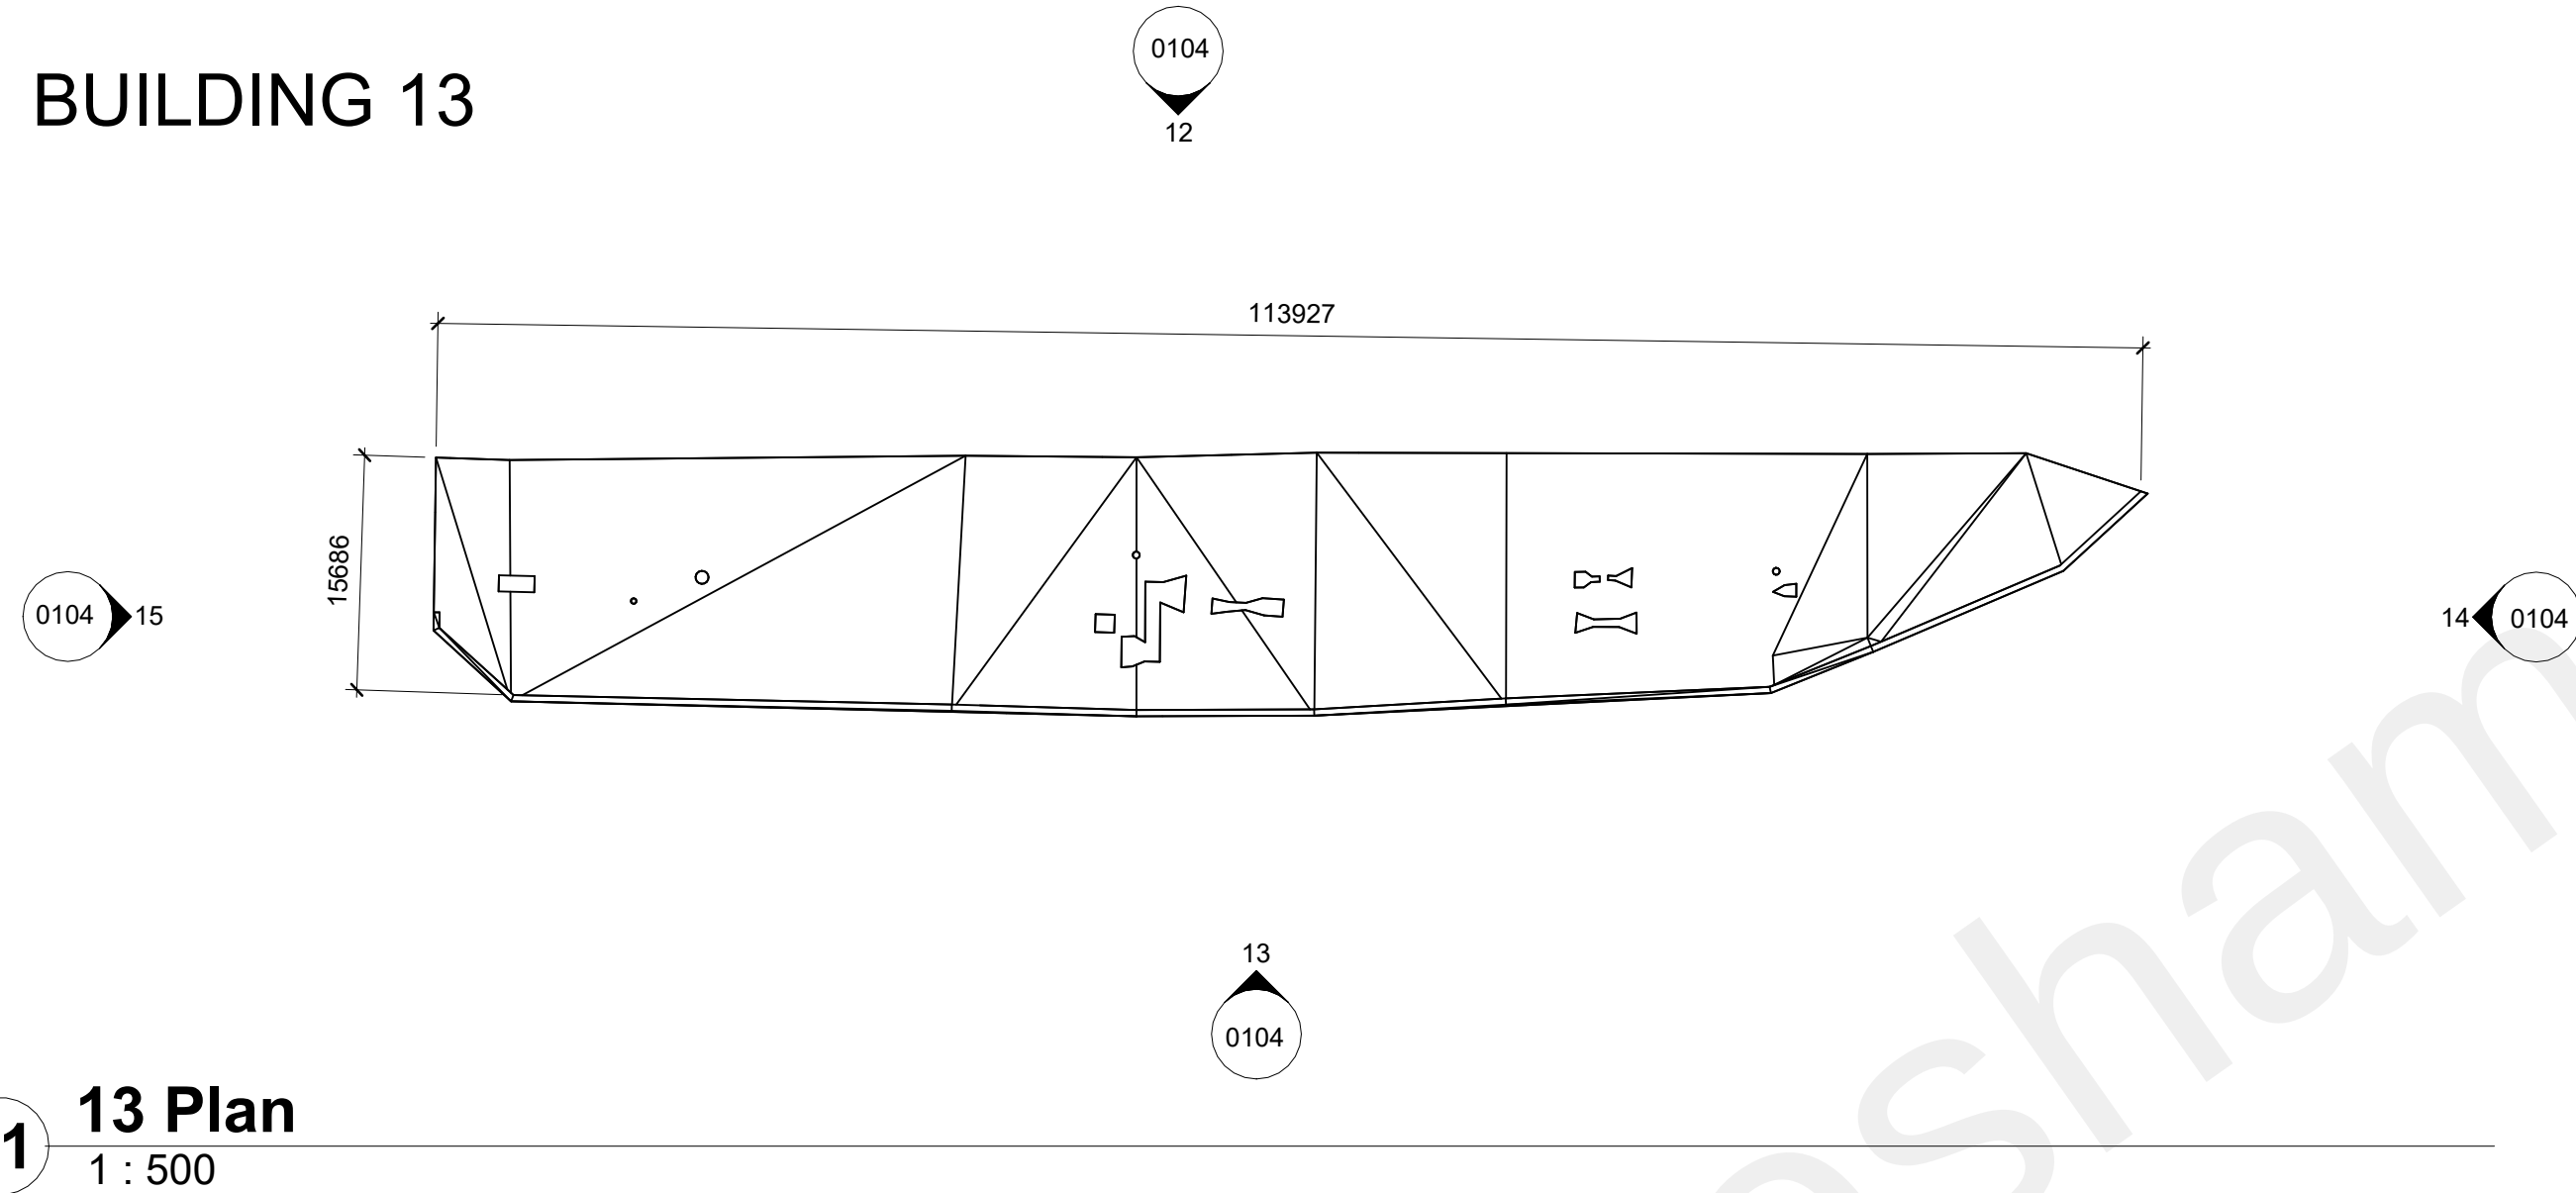


11 13 Plan  
1 : 500

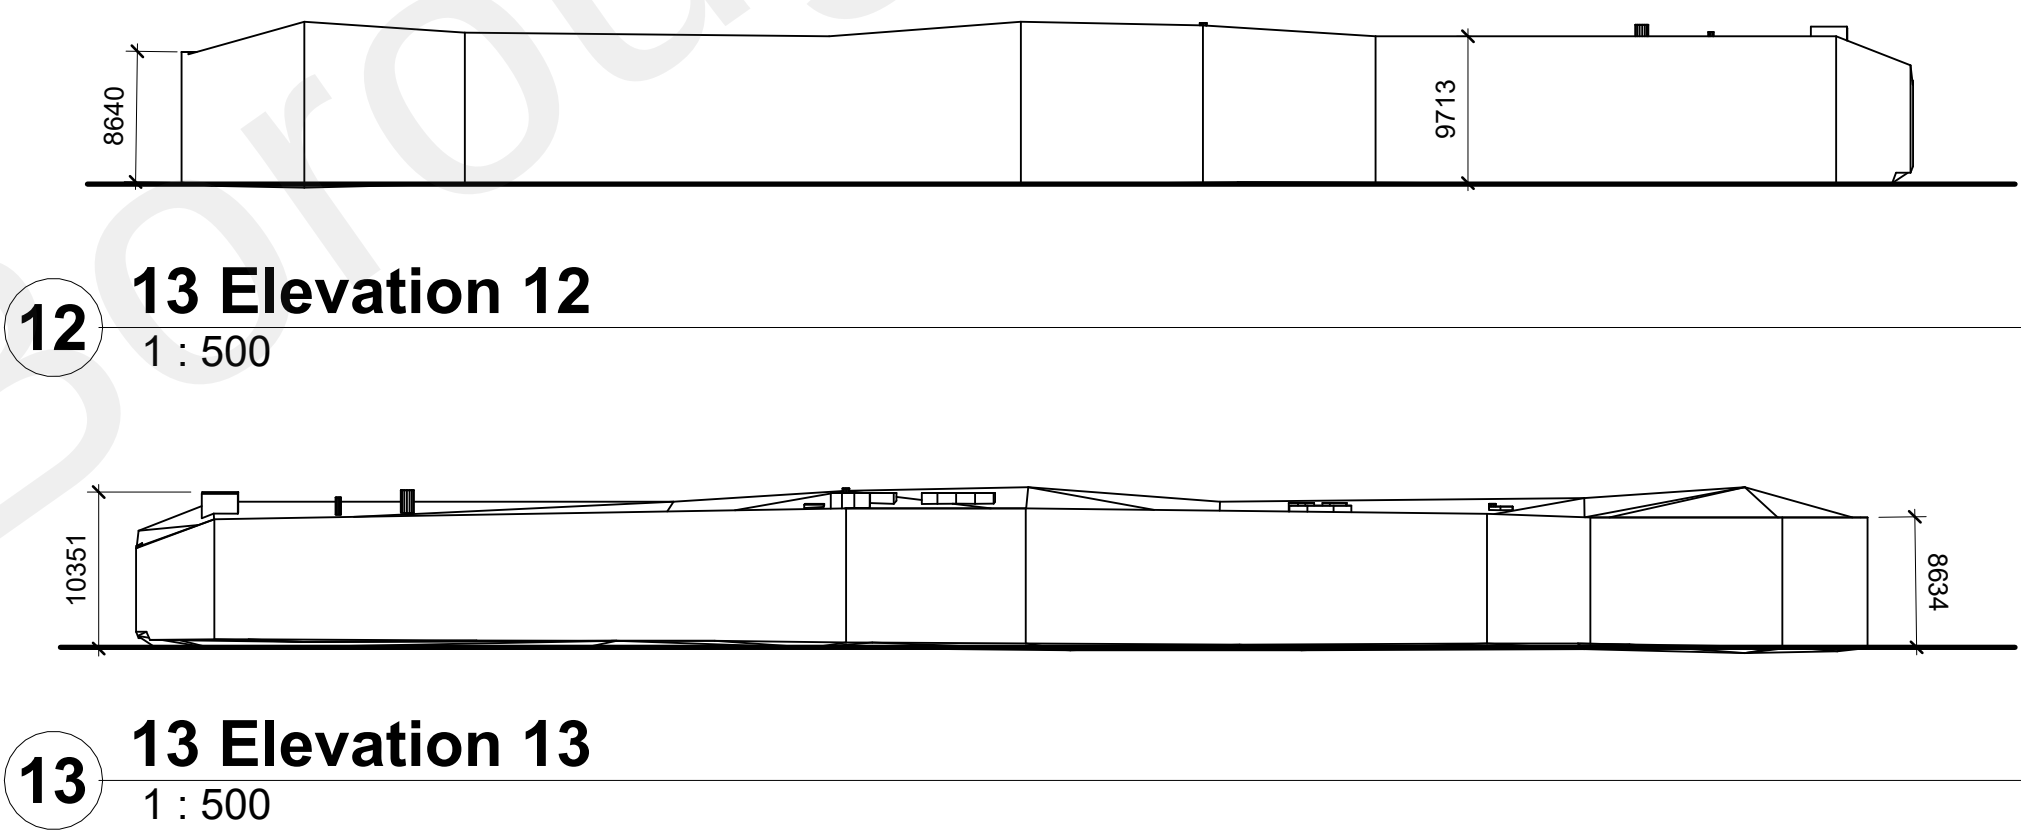


12 13 Elevation 12  
1 : 500

13 13 Elevation 13  
1 : 500

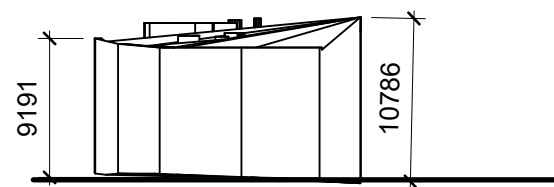


14 13 Elevation 14  
1 : 500

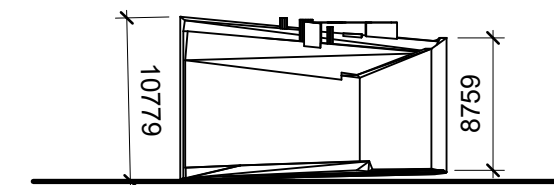

15 13 Elevation 15  
1 : 500

BUILDING 14

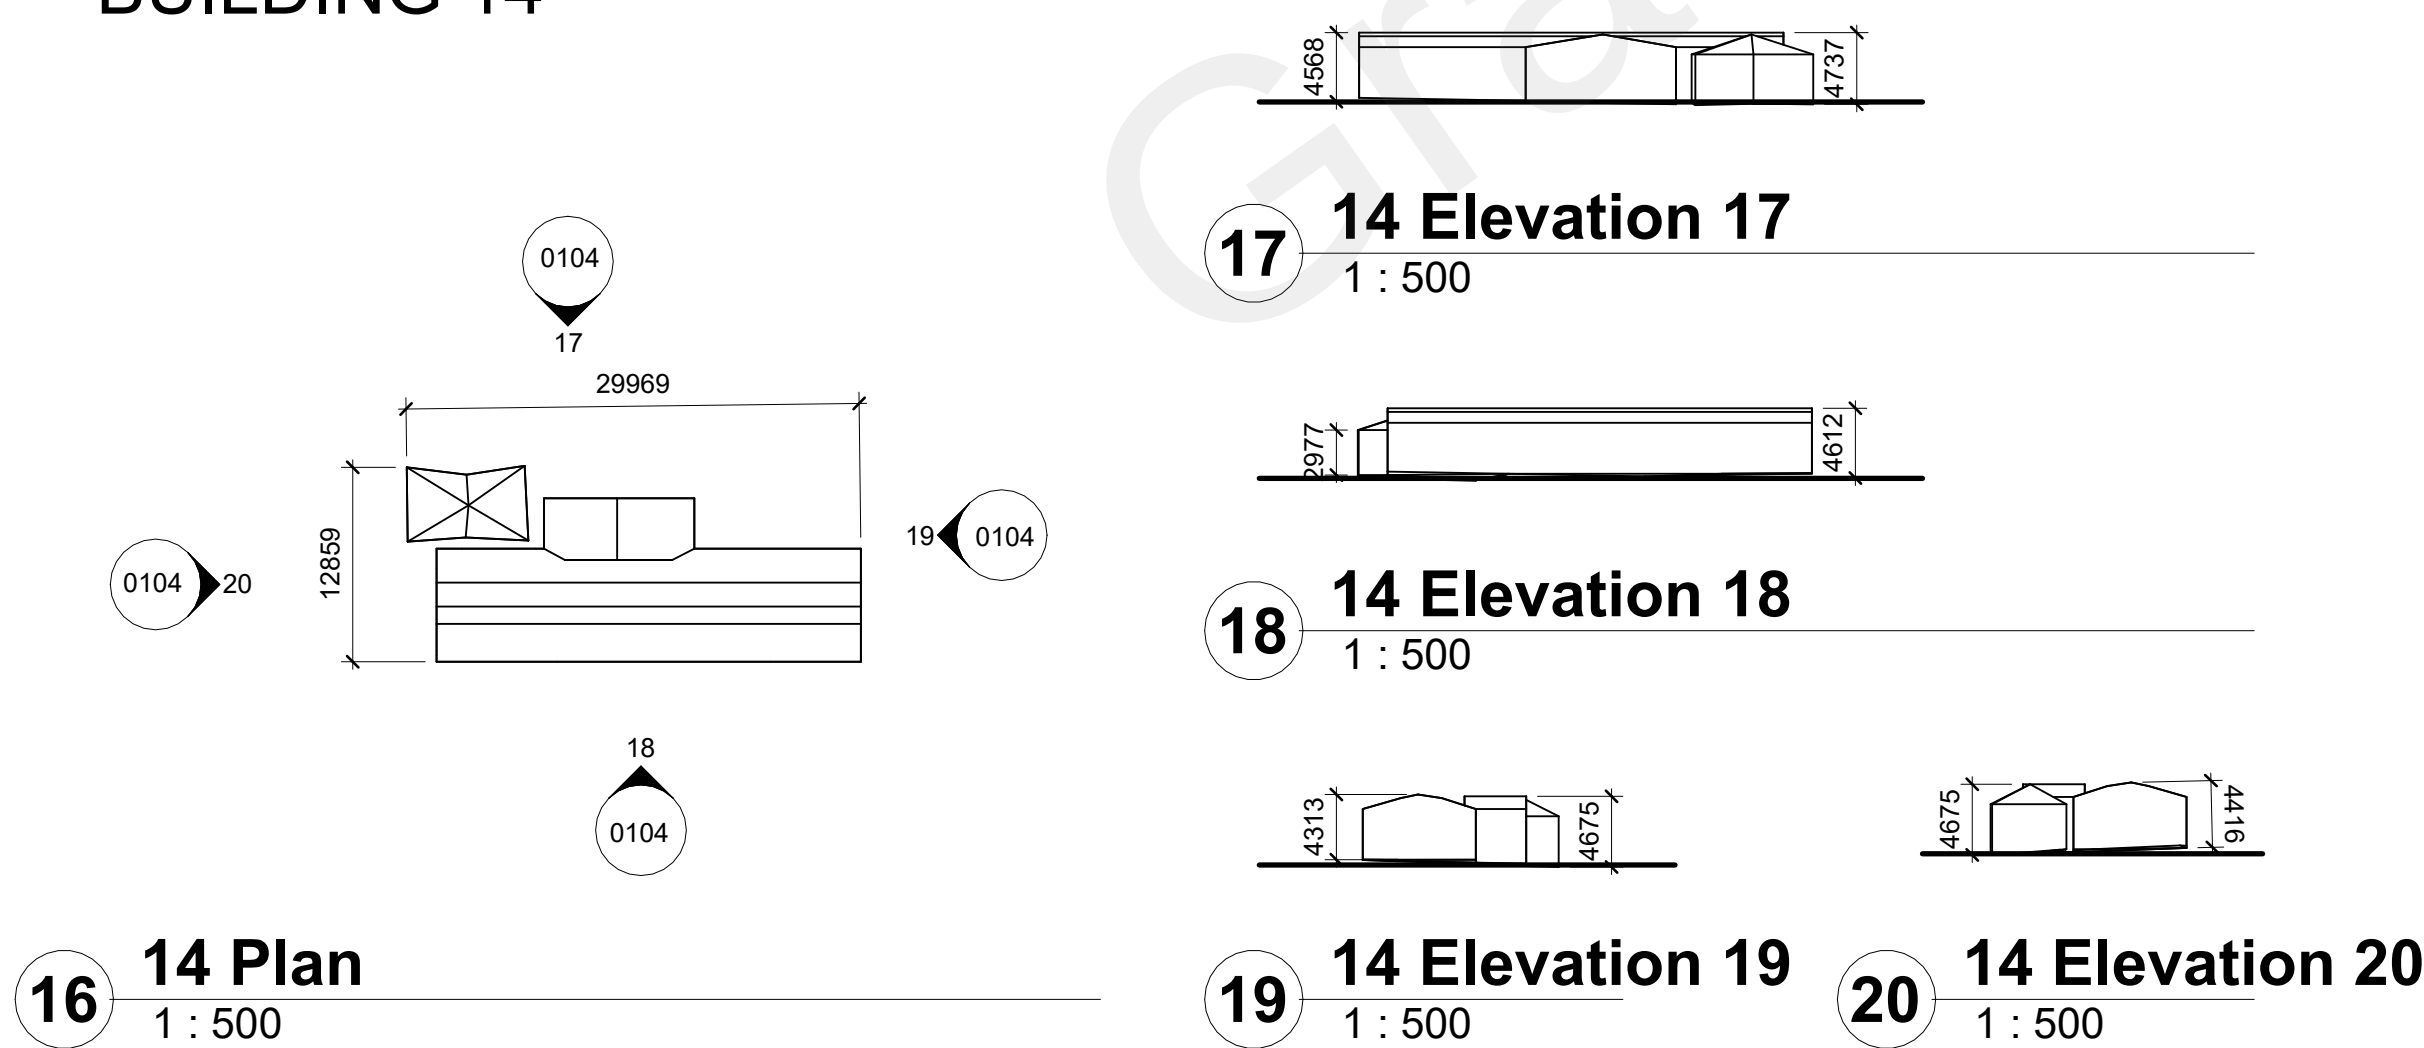

16 14 Plan  
1 : 500


17 14 Elevation 17  
1 : 500

18 14 Elevation 18  
1 : 500

19 14 Elevation 19  
1 : 500

20 14 Elevation 20  
1 : 500

BUILDINGS 15

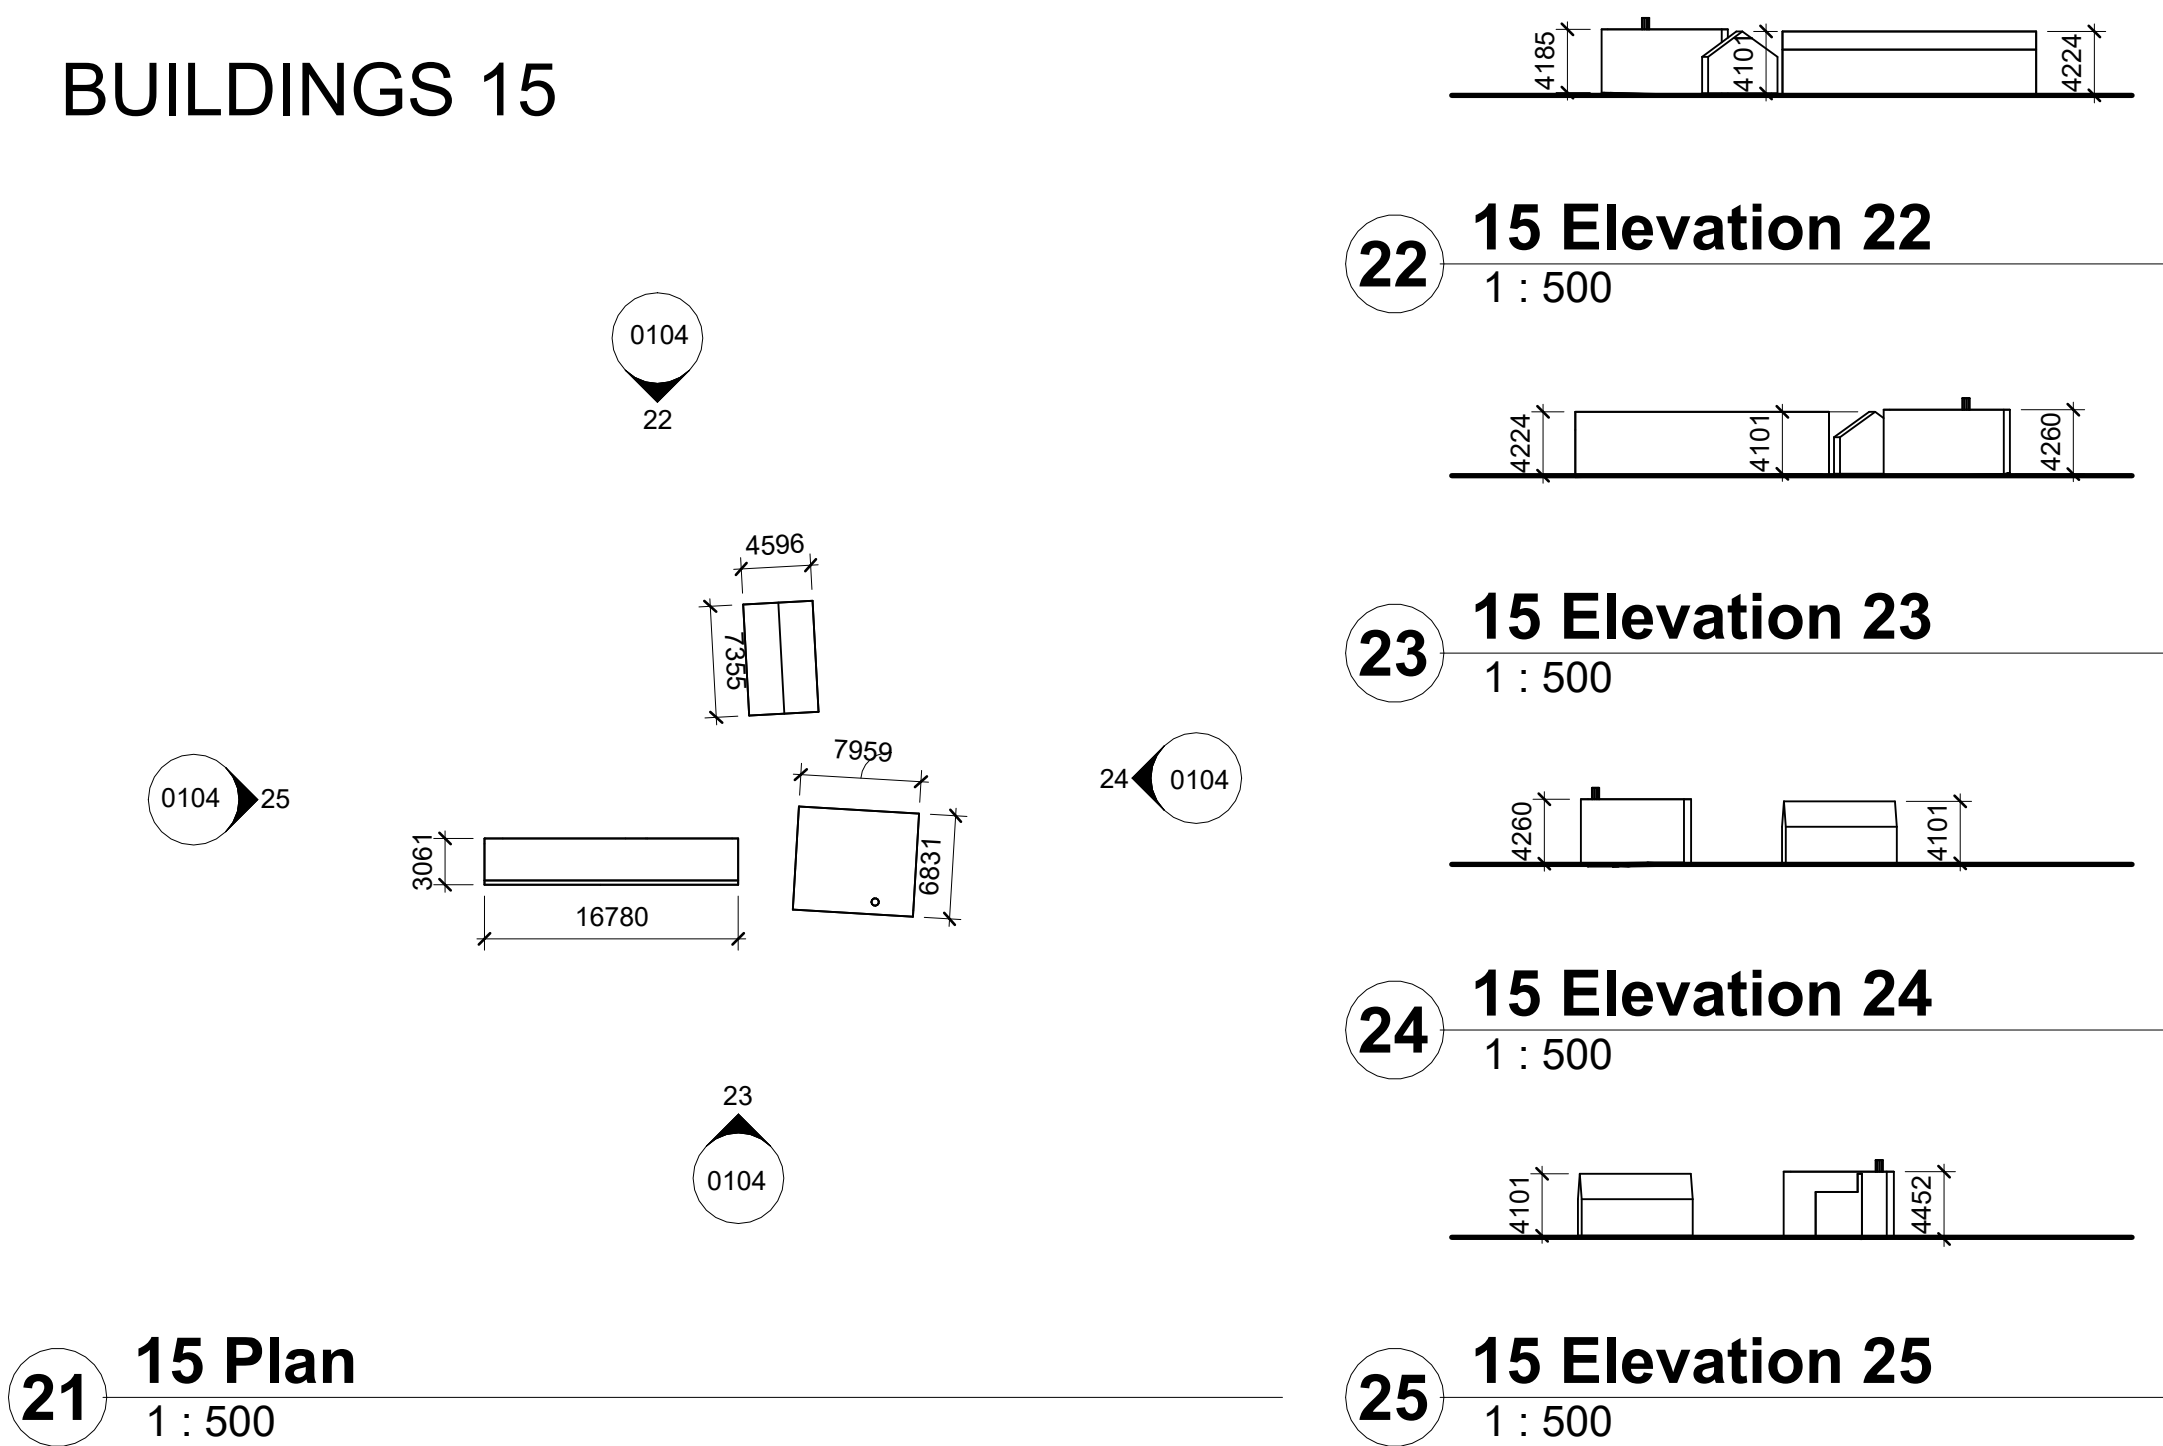

21 15 Plan  
1 : 500

22 15 Elevation 22  
1 : 500

23 15 Elevation 23  
1 : 500

24 15 Elevation 24  
1 : 500

25 15 Elevation 25  
1 : 500

| 1   | 29/09/2022 | FIRST ISSUE | CWO       |
|-----|------------|-------------|-----------|
| Rev | Date       | Description | Issued By |

Project Stage

OUTLINE PLANNING  
APPLICATION

Client:  
Northfleet Central 1 Ltd

Project:  
Northfleet Harbourside  
Northfleet, UK

Drawing Title:  
Existing Buildings - 11 to 15

| Drawn       | Checked     | Paper Size     | Scale      | Date       |
|-------------|-------------|----------------|------------|------------|
| CWO         | CWO         | A1             | 1 : 500@A1 | 29/09/2022 |
| Project No. | Drawing No. | Classification | Revision   |            |
| 22040       | 0104        |                | 1          |            |

File Name  
PE22040-CWO-ZZ-ZZ-DR-A-0104


Status:  
S2 - Suitable for information

C+W O'BRIEN  
ARCHITECTS

No.1 Sarsfield Quay, Dublin 7, D07 R9FH  
t: 01 518 0170 e: admin@cwoarchitects.ie  
Dublin | Cork | Galway | London | UK & Europe +  
www.cwoarchitects.ie

Please consider the environment before printing this sheet

BUILDING 16

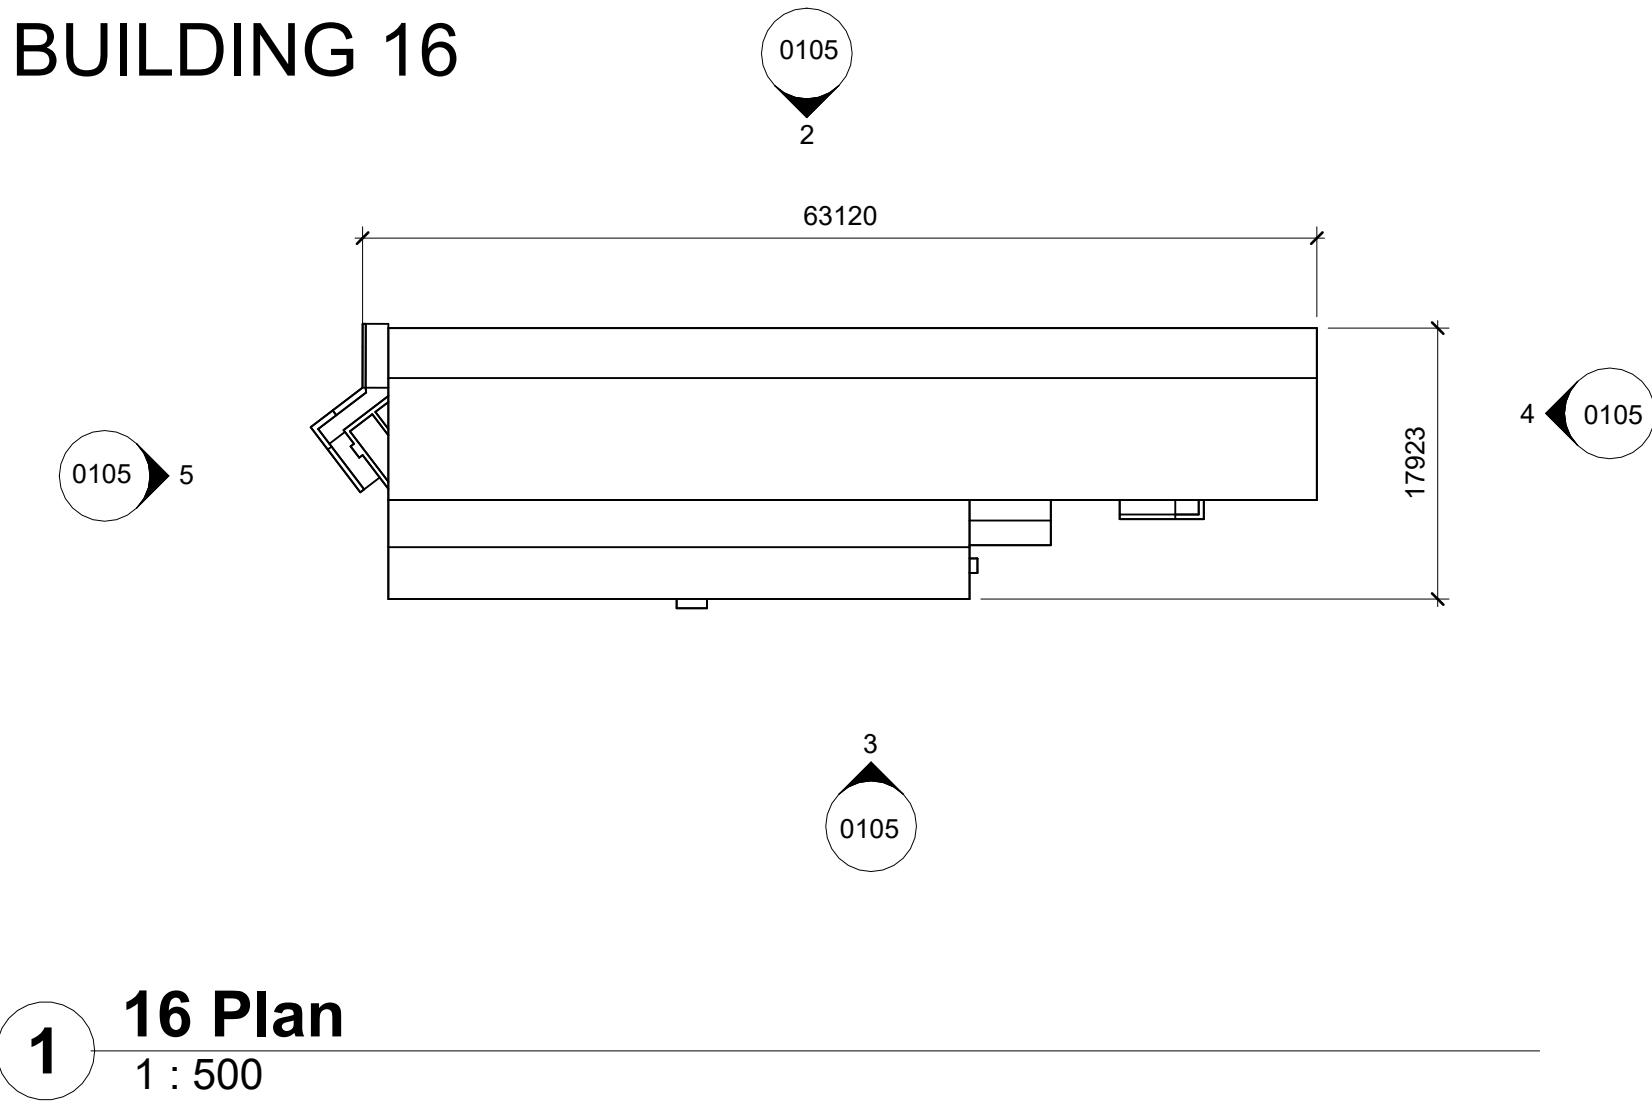


2 16 Elevation 2  
1 : 500

3 16 Elevation 3  
1 : 500

4 16 Elevation 4  
1 : 500

5 16 Elevation 5  
1 : 500

BUILDINGS 17

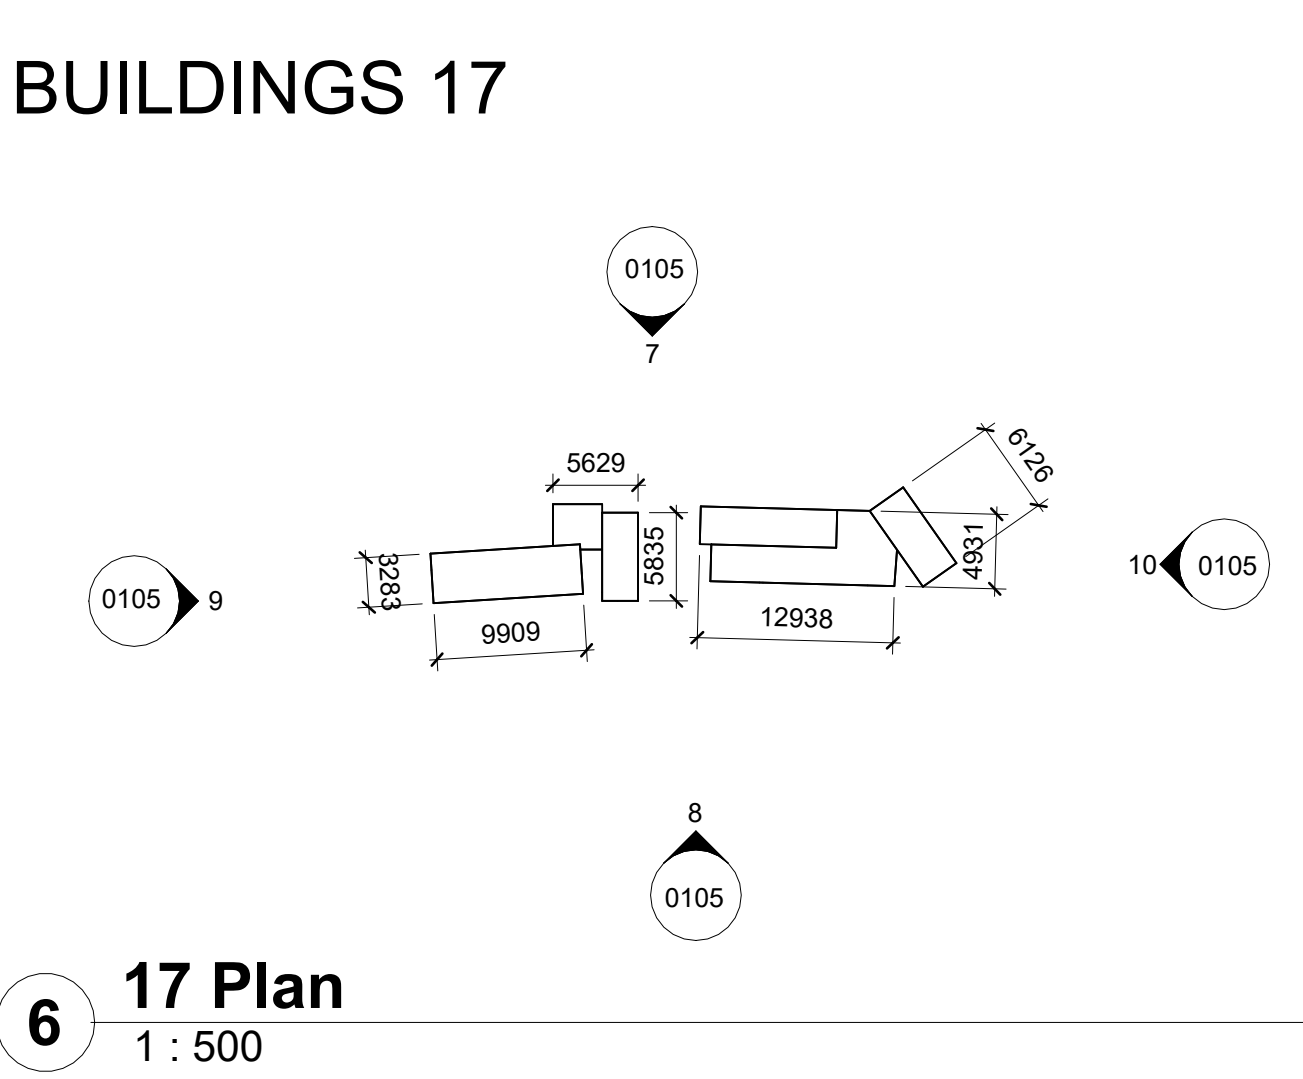


7 17 Elevation 7  
1 : 500

8 17 Elevation 8  
1 : 500

9 17 Elevation 9  
1 : 500

10 17 Elevation 10  
1 : 500

BUILDING 19

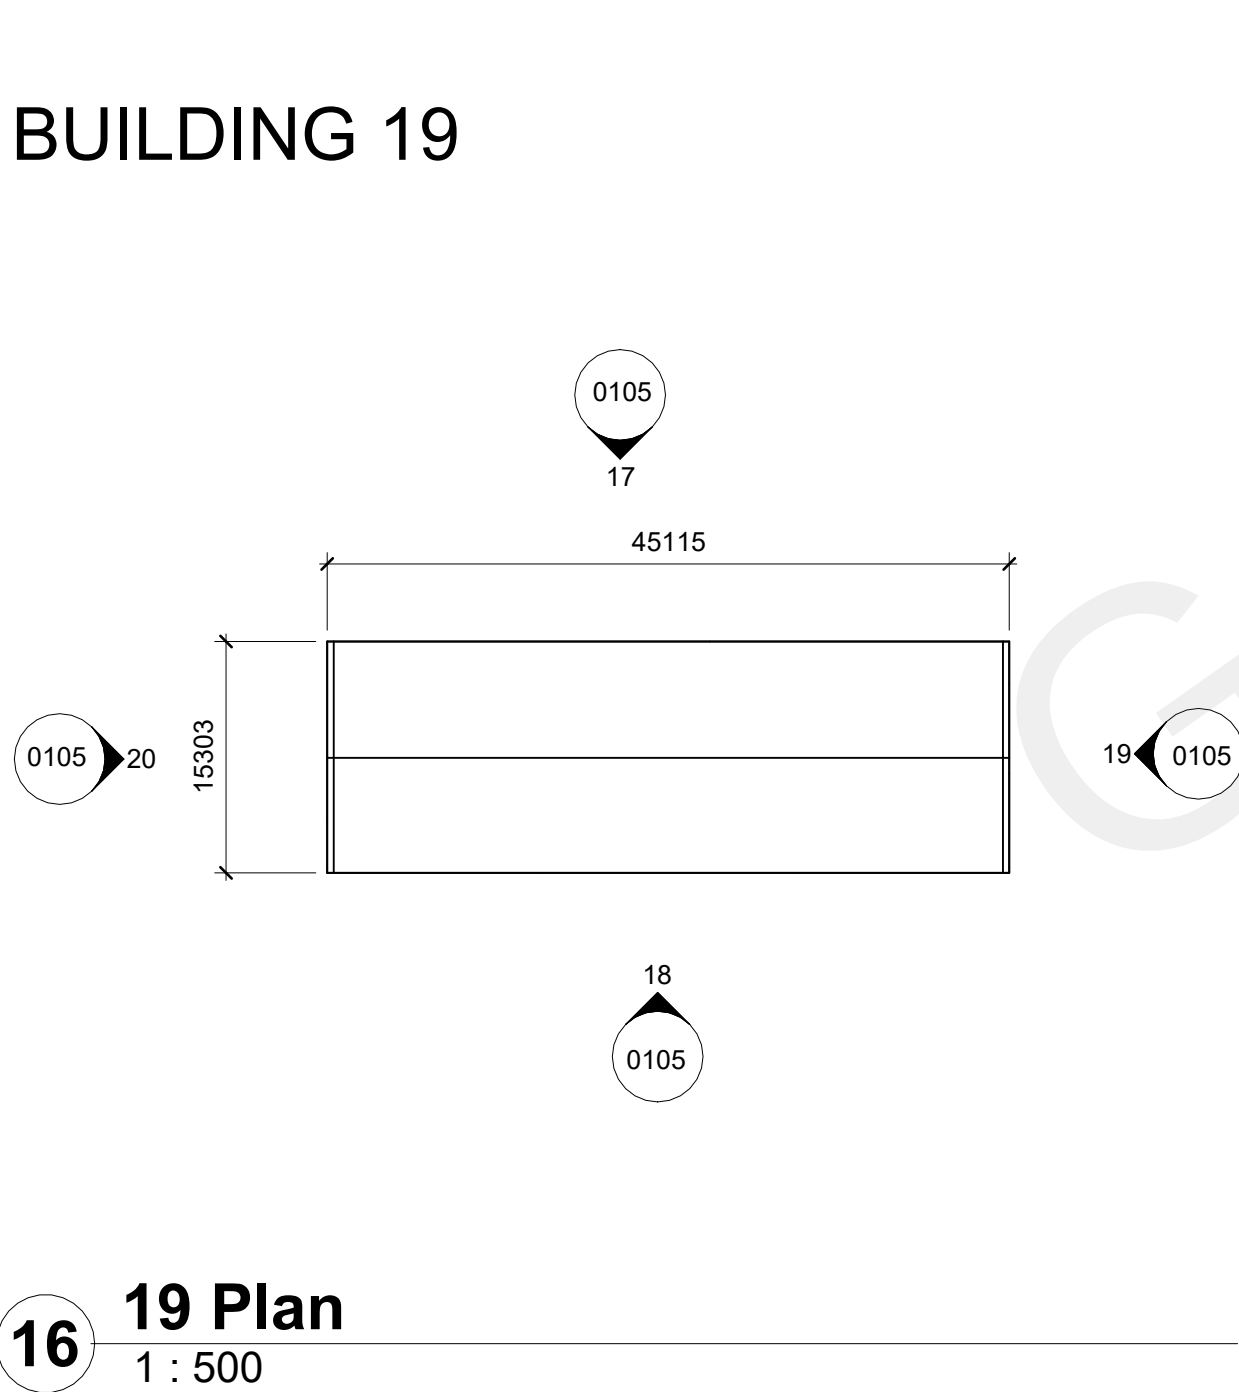


17 19 Elevation 17  
1 : 500

18 19 Elevation 18  
1 : 500

19 19 Elevation 19  
1 : 500

20 19 Elevation 20  
1 : 500

BUILDINGS 18

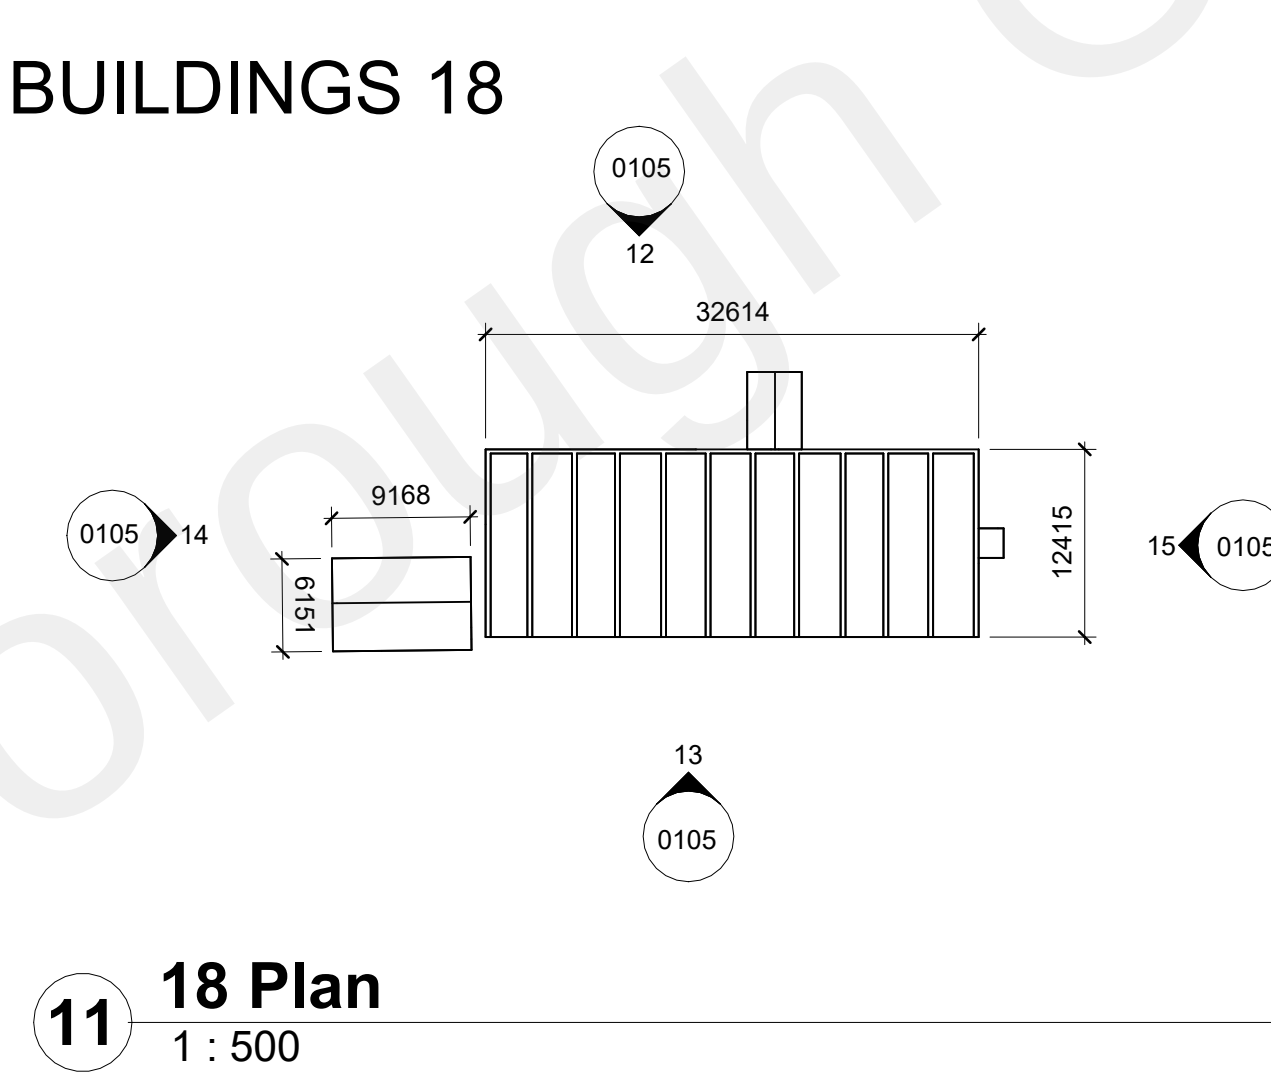

11 18 Plan  
1 : 500


12 18 Elevation 12  
1 : 500

13 18 Elevation 13  
1 : 500

14 18 Elevation 14  
1 : 500

15 18 Elevation 15  
1 : 500

BUILDING 20

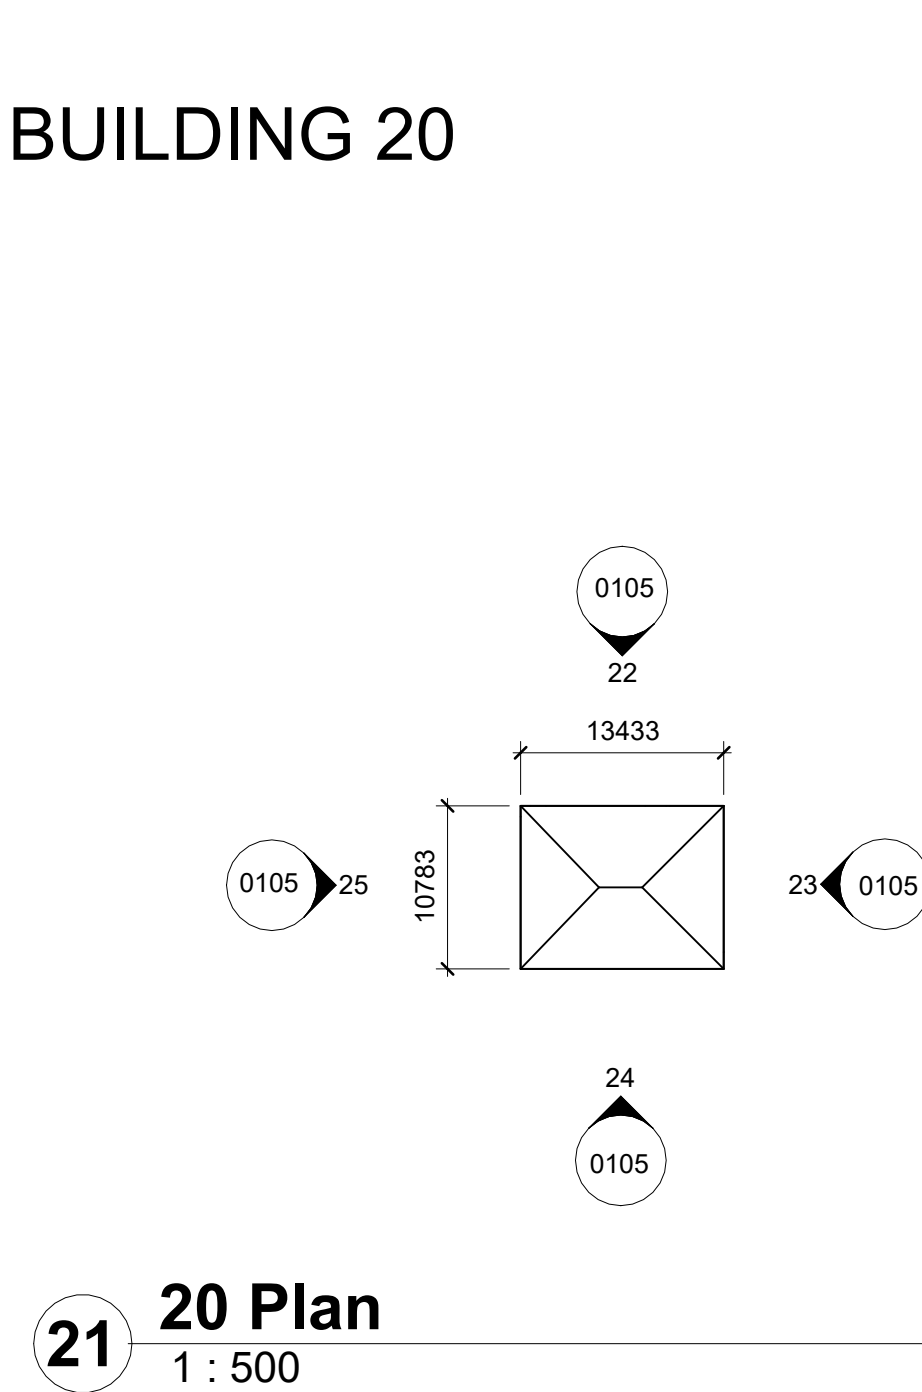

21 20 Plan  
1 : 500

22 20 Elevation 22  
1 : 500

23 20 Elevation 23  
1 : 500

24 20 Elevation 24  
1 : 500

25 20 Elevation 25  
1 : 500

KEY PLAN  
NTS



THE COPYRIGHT OF THIS DRAWING IS VESTED WITH CW O'BRIEN ARCHITECTS LIMITED AND MUST NOT BE COPIED OR REPRODUCED WITHOUT THE CONSENT OF THE COMPANY.

FIGURED DIMENSIONS ONLY TO BE TAKEN FROM THIS DRAWING. DO NOT SCALE.

ALL CONTRACTORS MUST VISIT THE SITE AND BE RESPONSIBLE FOR CHECKING ALL SETTING OUT DIMENSIONS AND NOTIFYING THE ARCHITECT OF ANY DISCREPANCIES PRIOR TO ANY MANUFACTURE OR CONSTRUCTION WORK.

NOTES:

DESIGN INTENT  
DRAWING

|     |            |             |           |
|-----|------------|-------------|-----------|
| 1   | 29/09/2022 | FIRST ISSUE | CWO       |
| Rev | Date       | Description | Issued By |

Project Stage

OUTLINE PLANNING  
APPLICATION

Client:

Northfleet Central 1 Ltd

Project:

Northfleet Harbourside  
Northfleet, UK

Drawing Title:

Existing Buildings - 16 to 20

|       |         |            |            |            |
|-------|---------|------------|------------|------------|
| Drawn | Checked | Paper Size | Scale      | Date       |
| CWO   | CWO     | A1         | 1 : 500@A1 | 29/09/2022 |

|             |             |                |          |
|-------------|-------------|----------------|----------|
| Project No. | Drawing No. | Classification | Revision |
| 22040       | 0105        |                | 1        |

File Name

PE22040-CWO-ZZ-ZZ-DR-A-0105

Status:


S2 - Suitable for information

C+W O'BRIEN  
ARCHITECTS


No.1 Sarsfield Quay, Dublin 7, D07 R9FH  
t: 01 518 0170 e: admin@cwoarchitects.ie  
Dublin | Cork | Galway | London | UK & Europe +  
www.cwoarchitects.ie

Please consider the environment before printing this sheet


BUILDING 21

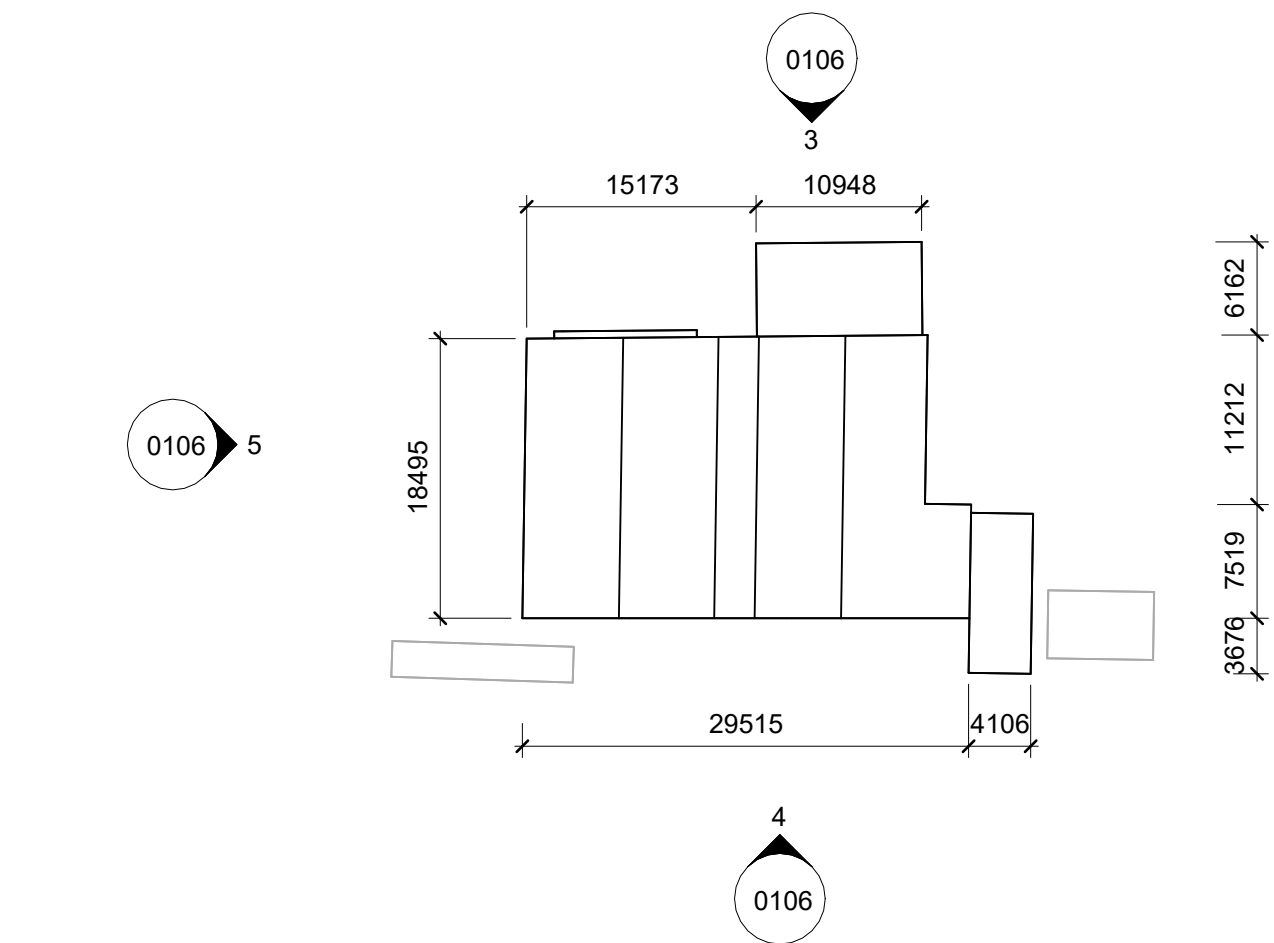


1 21 Plan  
1 : 500

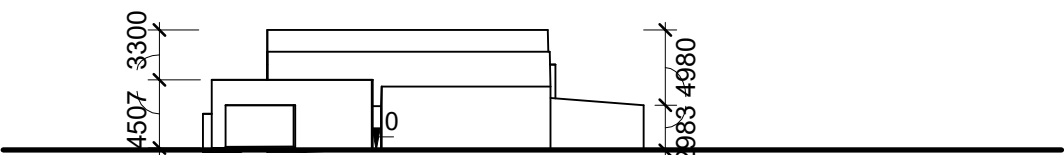


2 21 Elevation 2  
1 : 500

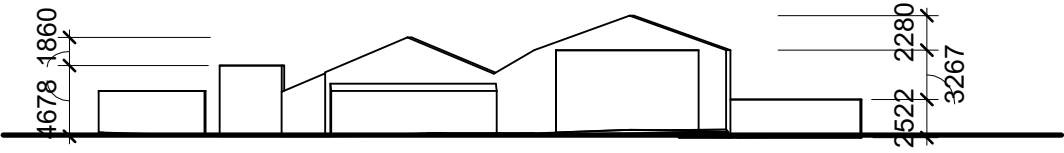

3 21 Elevation 3  
1 : 500

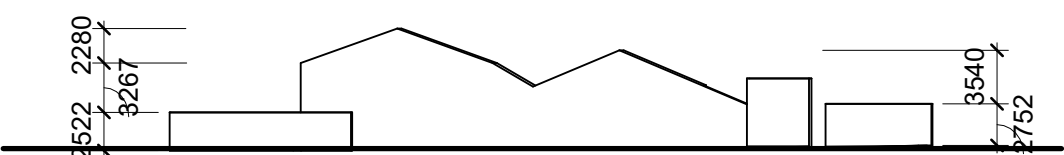


4 21 Elevation 4  
1 : 500

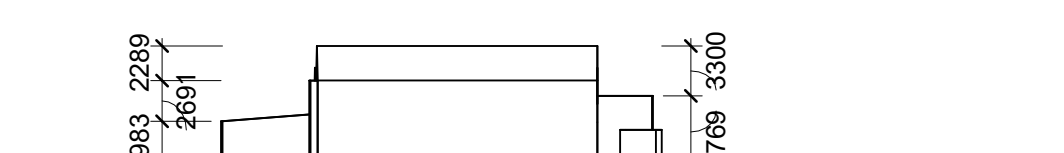


5 21 Elevation 5  
1 : 500

BUILDINGS 23

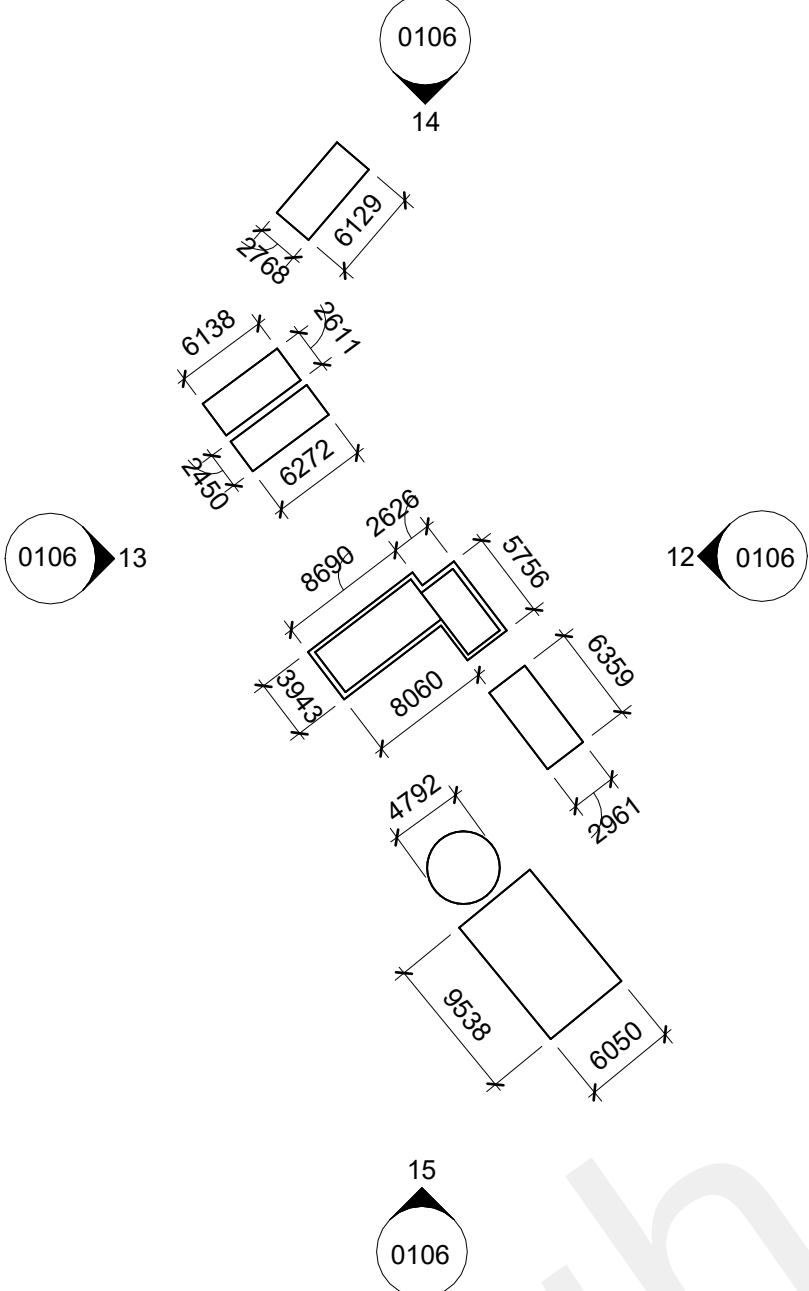


11 23 Plan  
1 : 500

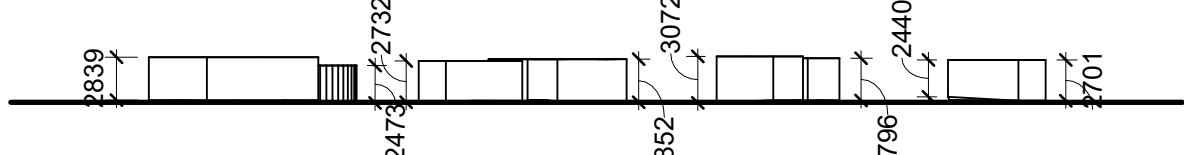


12 23 Elevation 12  
1 : 500



13 23 Elevation 13  
1 : 500

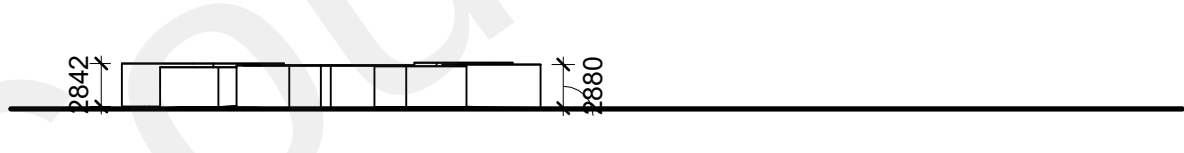


14 23 Elevation 14  
1 : 500

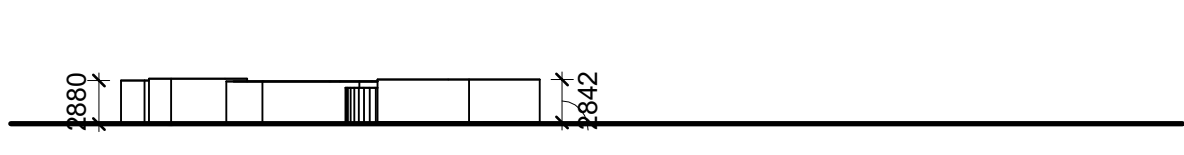


15 23 Elevation 15  
1 : 500


BUILDING 22

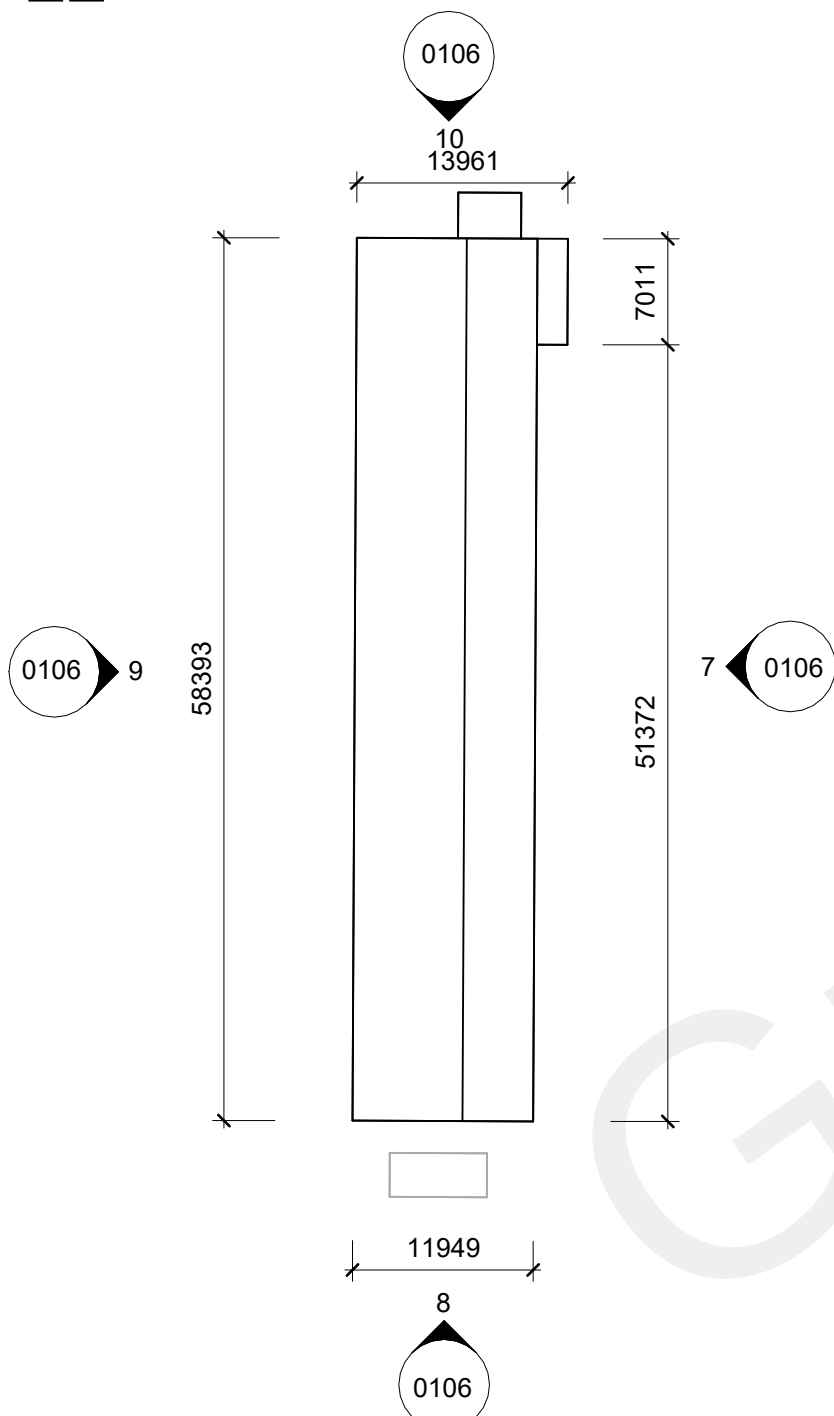


6 22 Plan  
1 : 500

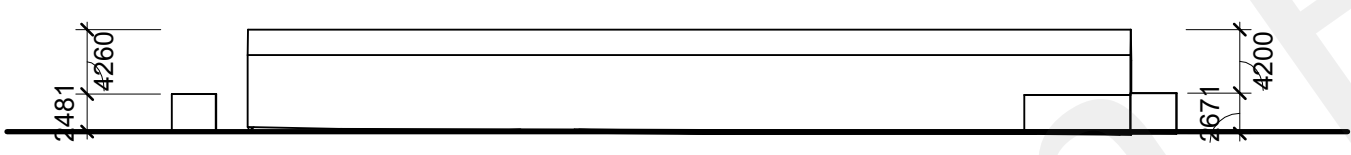


7 22 Elevation 7  
1 : 500

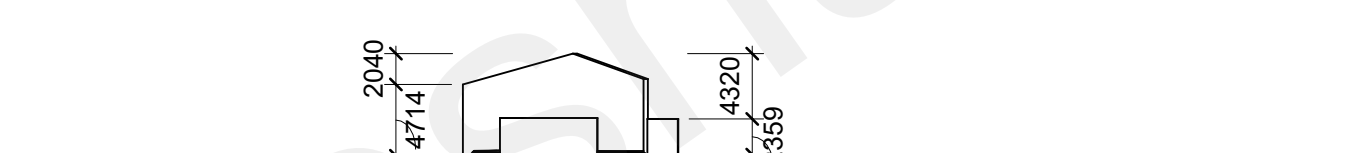

8 22 Elevation 8  
1 : 500

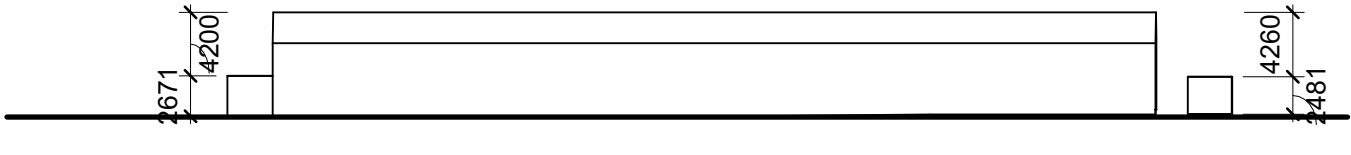


9 22 Elevation 9  
1 : 500

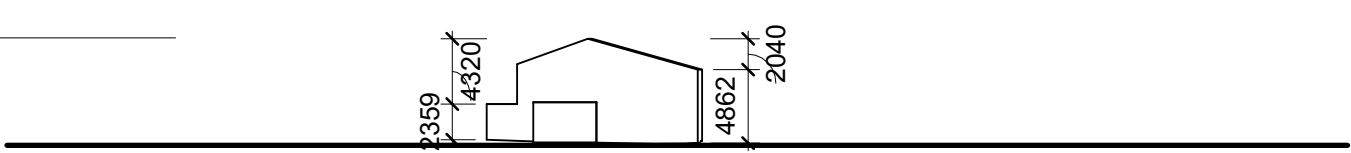


10 22 Elevation 10  
1 : 500


BUILDING 24

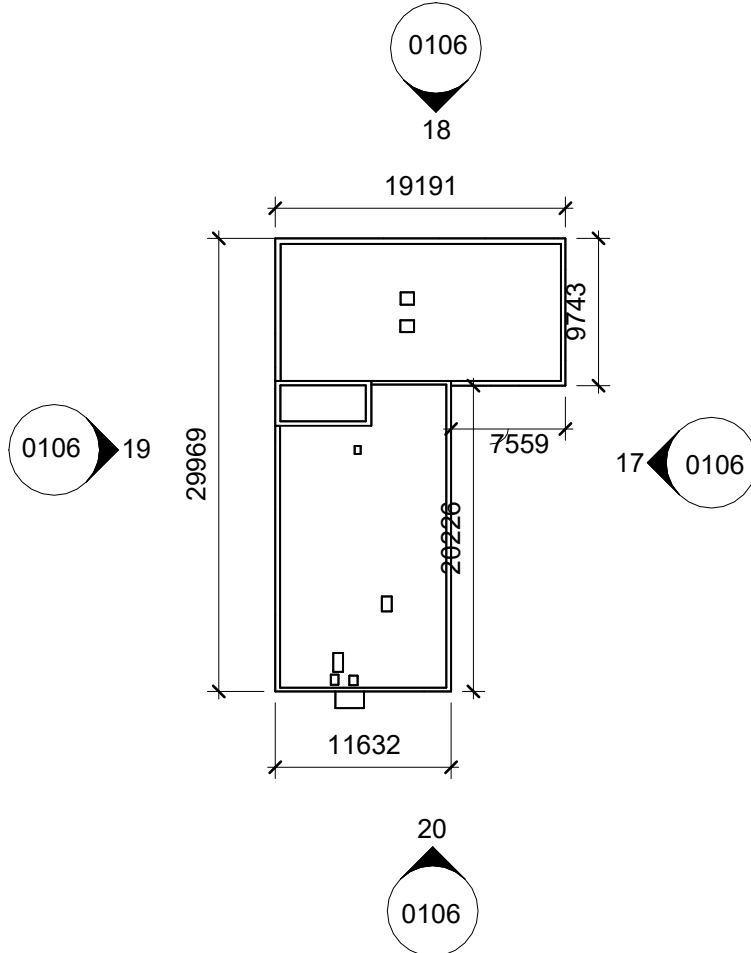


16 24 Plan  
1 : 500

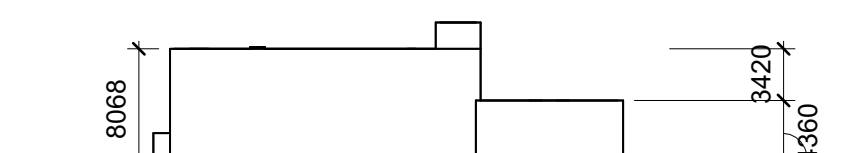


17 24 Elevation 17  
1 : 500

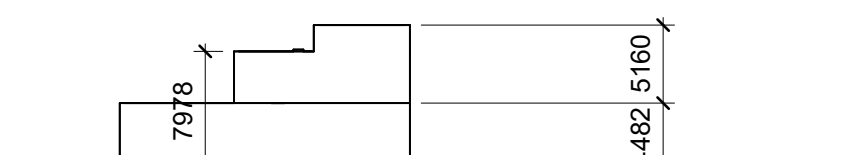

18 24 Elevation 18  
1 : 500

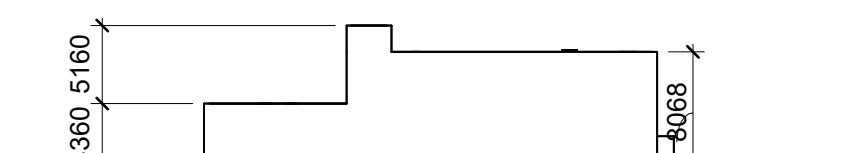

19 24 Elevation 19  
1 : 500

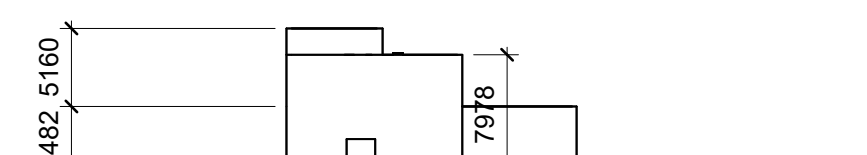

20 24 Elevation 20  
1 : 500

THE COPYRIGHT OF THIS DRAWING IS VESTED WITH CW O'BRIEN ARCHITECTS LIMITED AND MUST NOT BE COPIED OR REPRODUCED WITHOUT THE CONSENT OF THE COMPANY.

FIGURED DIMENSIONS ONLY TO BE TAKEN FROM THIS DRAWING. DO NOT SCALE.

ALL CONTRACTORS MUST VISIT THE SITE AND BE RESPONSIBLE FOR CHECKING ALL SETTING OUT DIMENSIONS AND NOTIFYING THE ARCHITECT OF ANY DISCREPANCIES PRIOR TO ANY MANUFACTURE OR CONSTRUCTION WORK.

NOTES:

DESIGN INTENT  
DRAWING



KEY PLAN  
NTS

|     |            |             |           |
|-----|------------|-------------|-----------|
| 1   | 29/09/2022 | FIRST ISSUE | CWO       |
| Rev | Date       | Description | Issued By |

Project Stage  
Outline Planning  
Application

Client:  
Northfleet Central 1 Ltd

Project:  
Northfleet Harbourside  
Northfleet, UK

Drawing Title:  
Existing Buildings - 21 to 24

|       |         |            |            |            |
|-------|---------|------------|------------|------------|
| Drawn | Checked | Paper Size | Scale      | Date       |
| CWO   | CWO     | A1         | 1 : 500@A1 | 29/09/2022 |

|             |             |                |          |
|-------------|-------------|----------------|----------|
| Project No. | Drawing No. | Classification | Revision |
| 22040       | 0106        |                | 1        |

File Name  
PE22040-CWO-ZZ-ZZ-DR-A-0106

Status:  
S2 - Suitable for information

C+W O'BRIEN  
ARCHITECTS

No.1 Sarsfield Quay, Dublin 7, D07 R9FH  
t: 01 518 0170 e: admin@cw architects.ie  
Dublin | Cork | Galway | London | UK & Europe +  
www.cwoarchitects.ie


Please consider the environment before printing this sheet

## DESIGN INTENT DRAWING




### KEY PLAN NTS


### BUILDING 25

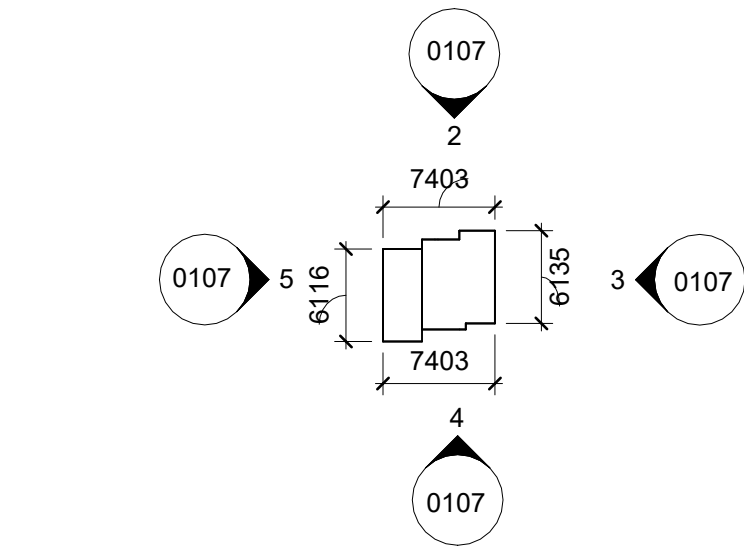


**1 25 Plan**  
1 : 500

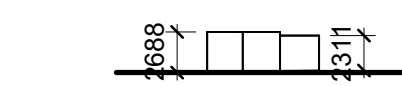


**2 25 Elevation 2**  
1 : 500

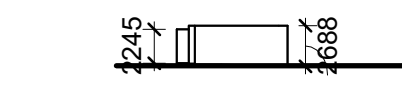

**3 25 Elevation 3**  
1 : 500

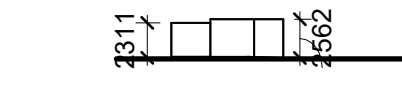


**4 25 Elevation 4**  
1 : 500

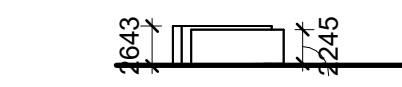


**5 25 Elevation 5**  
1 : 500


### BUILDING 27

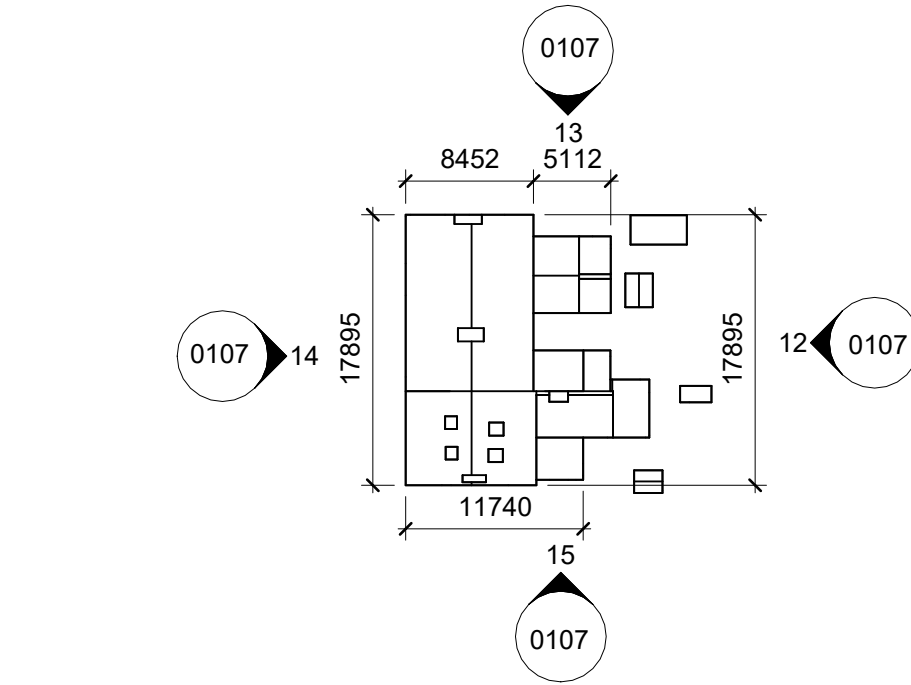


**11 27 Plan**  
1 : 500

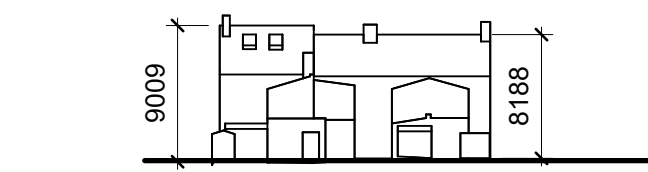


**12 27 Elevation 12**  
1 : 500

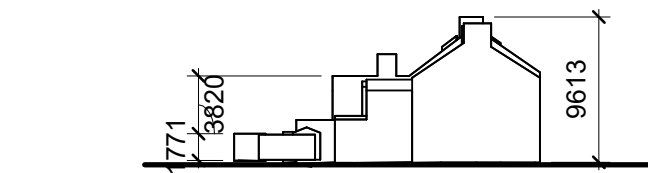

**13 27 Elevation 13**  
1 : 500

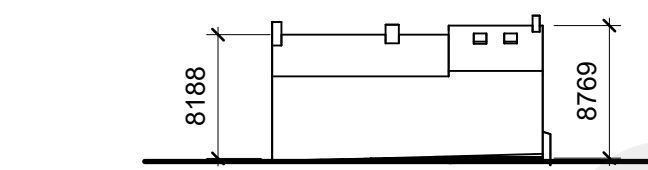


**14 27 Elevation 14**  
1 : 500

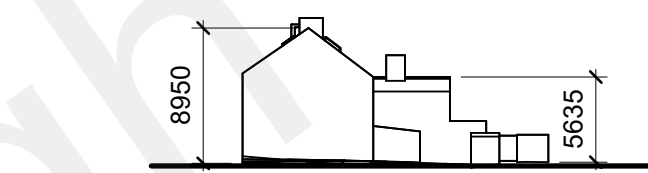


**15 27 Elevation 15**  
1 : 500


### BUILDINGS 26

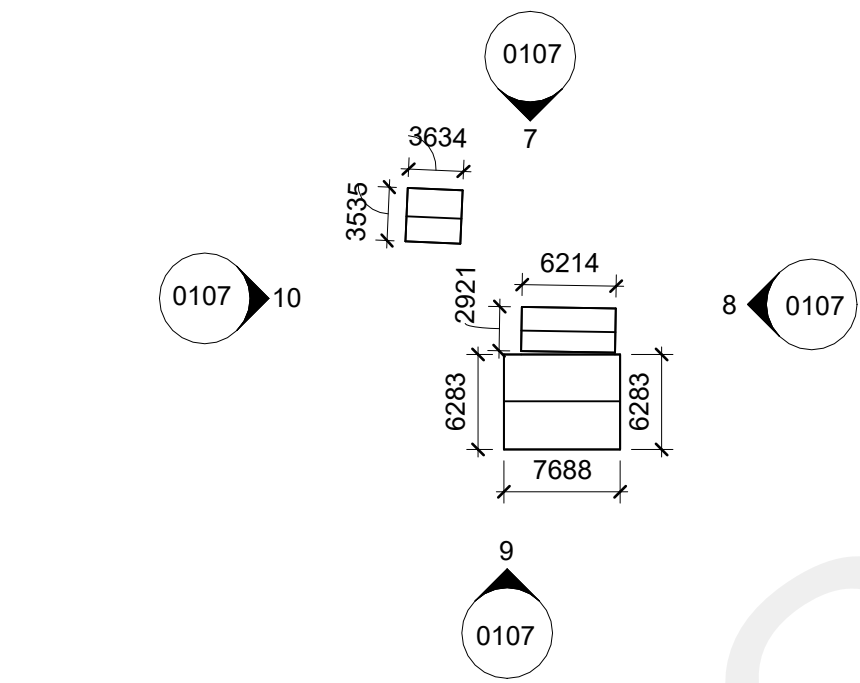

**6 26 Plan**  
1 : 500

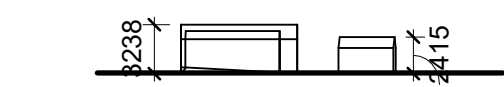

**7 26 Elevation 7**  
1 : 500

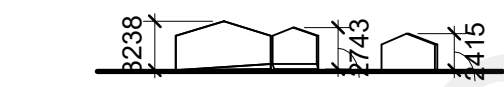

**8 26 Elevation 8**  
1 : 500




**9 26 Elevation 9**  
1 : 500



**10 26 Elevation 10**  
1 : 500


### BUILDINGS 28

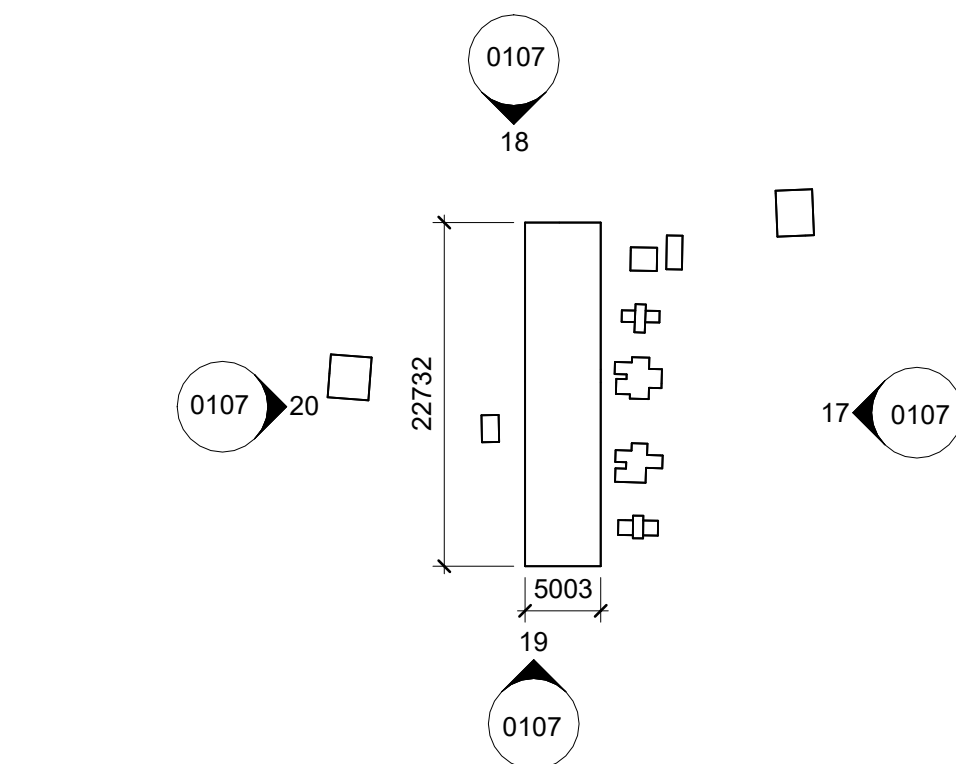

**16 28 Plan**  
1 : 500



**17 28 Elevation 17**  
1 : 500

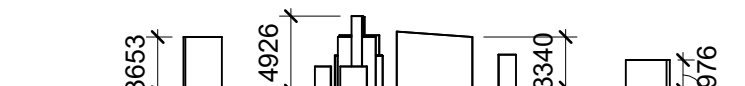

**18 28 Elevation 18**  
1 : 500



**19 28 Elevation 19**  
1 : 500



**20 28 Elevation 20**  
1 : 500

| 1   | 29/09/2022 | FIRST ISSUE | CWO       |
|-----|------------|-------------|-----------|
| Rev | Date       | Description | Issued By |

#### Project Stage

### Outline Planning Application

Client:  
Northfleet Central 1 Ltd

Project:  
Northfleet Harbourside  
Northfleet, UK

Drawing Title:  
Existing Buildings - 25 to 28

| Drawn | Checked | Paper Size | Scale      | Date       |
|-------|---------|------------|------------|------------|
| CWO   | CWO     | A1         | 1 : 500@A1 | 29/09/2022 |

| Project No. | Drawing No. | Classification | Revision |
|-------------|-------------|----------------|----------|
| 22040       | 0107        |                | 1        |

File Name:  
PE22040-CWO-ZZ-ZZ-DR-A-0107

Status:  
**S2 - Suitable for information**



No.1 Sarsfield Quay, Dublin 7, D07 R9FH  
t: 01 518 0170 e: admin@cw architects.ie  
Dublin | Cork | Galway | London | UK & Europe +  
www.cwoarchitects.ie


Please consider the environment before printing this sheet

## DESIGN INTENT DRAWING




### KEY PLAN NTS


### BUILDING 29

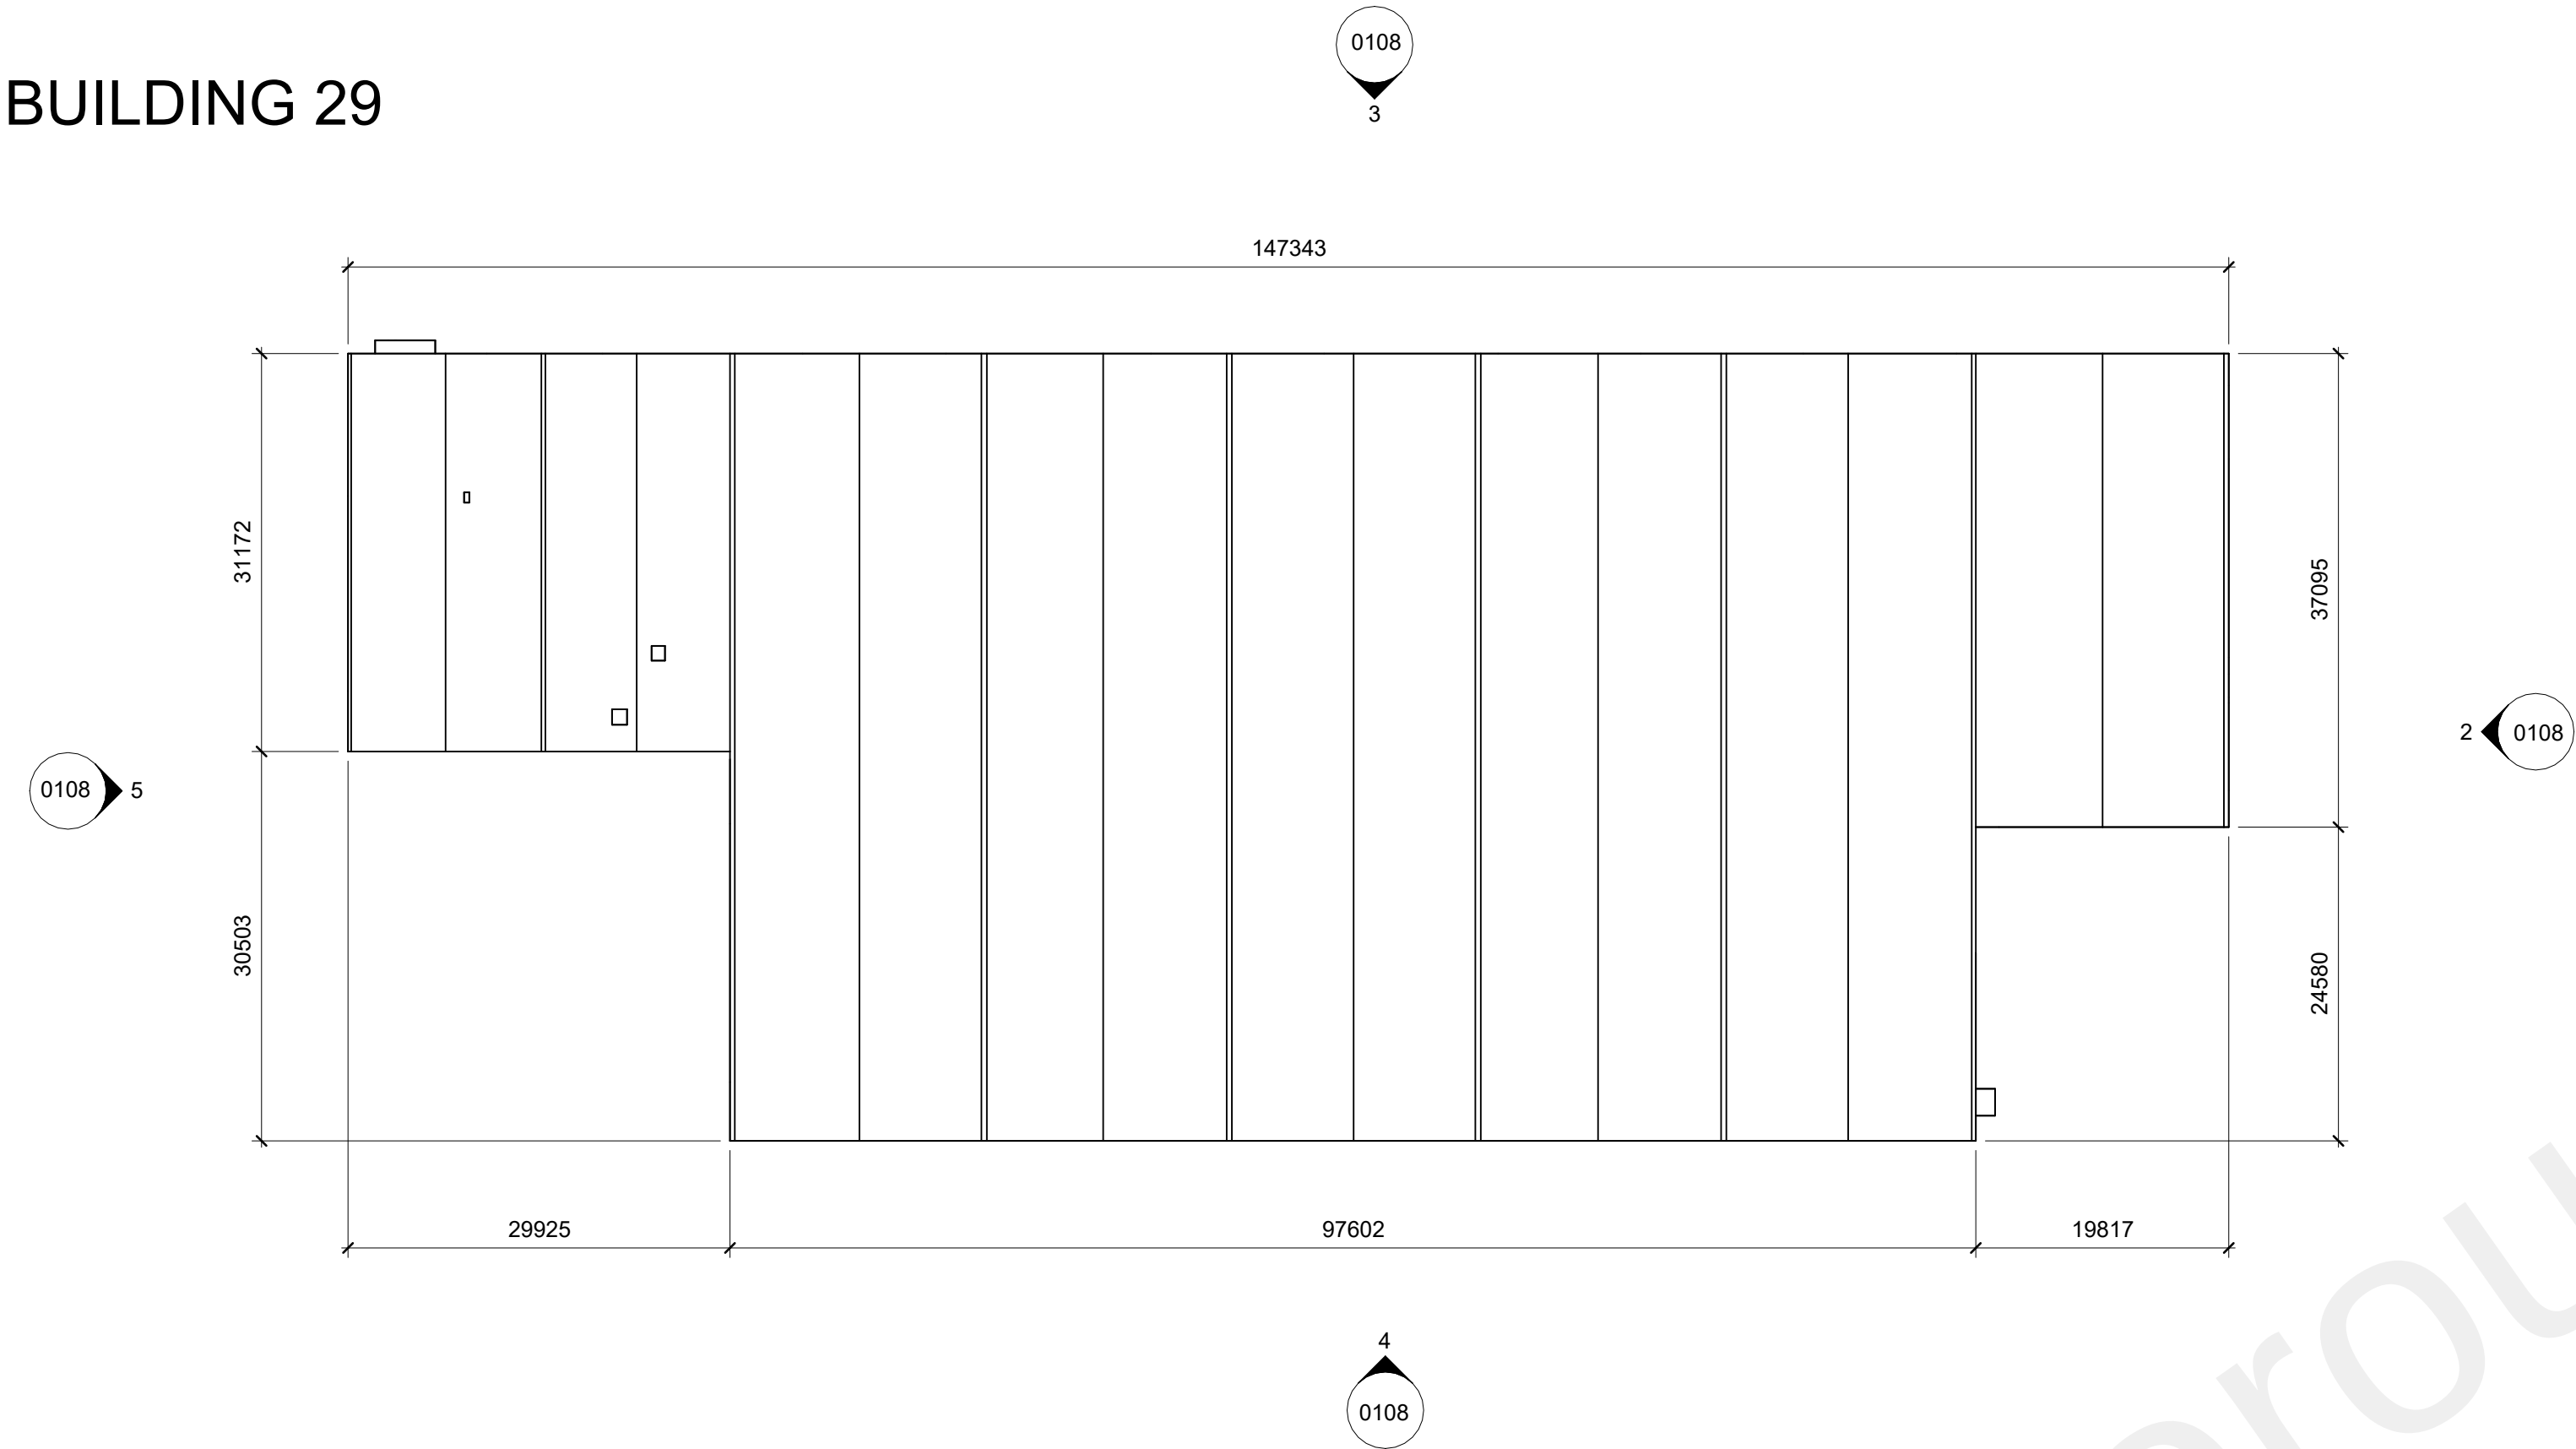

1 **29 Plan**  
1 : 500

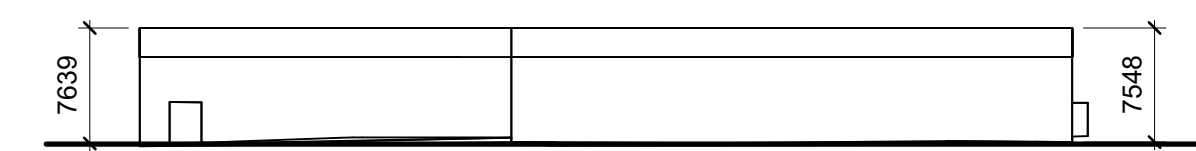


2 **29 Elevation 2**  
1 : 500

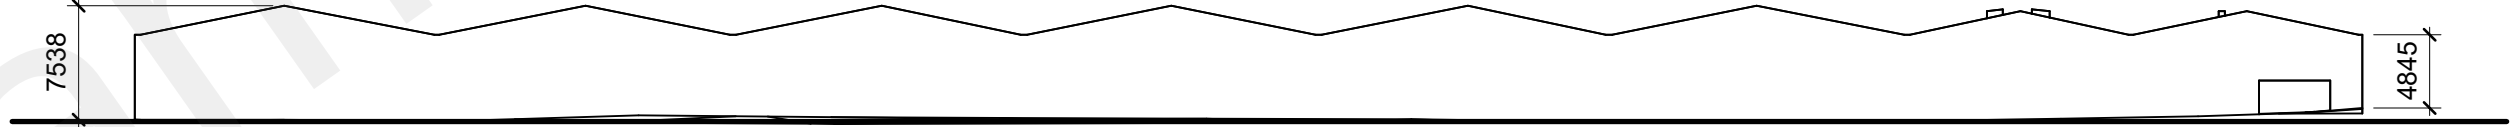

3 **29 Elevation 3**  
1 : 500



4 **29 Elevation 4**  
1 : 500

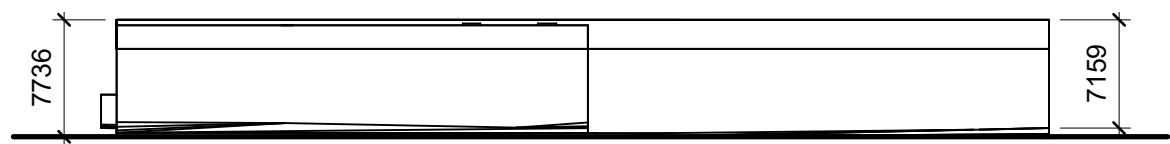

5 **29 Elevation 5**  
1 : 500

| 1   | 29/09/2022 | FIRST ISSUE | CWO       |
|-----|------------|-------------|-----------|
| Rev | Date       | Description | Issued By |

Project Stage  
**Outline Planning  
Application**

Client:  
**Northfleet Central 1 Ltd**

Project:  
**Northfleet Harbourside  
Northfleet, UK**

Drawing Title:  
**Existing Building - 29**

| Drawn | Checked | Paper Size | Scale      | Date       |
|-------|---------|------------|------------|------------|
| CWO   | CWO     | A1         | 1 : 500@A1 | 29/09/2022 |

| Project No. | Drawing No. | Classification | Revision |
|-------------|-------------|----------------|----------|
| 22040       | 0108        |                | 1        |

File Name  
**PE22040-CWO-ZZ-ZZ-DR-A-0108**

Status:  
**S2 - Suitable for information**


**C+W O'BRIEN**  
**ARCHITECTS**

No.1 Sarsfield Quay, Dublin 7, D07 R9FH  
t: 01 518 0170 e: admin@cw architects.ie  
Dublin | Cork | Galway | London | UK & Europe +  
www.cw architects.ie

Please consider the environment before printing this sheet


DESIGN INTENT  
DRAWING

BUILDING 30

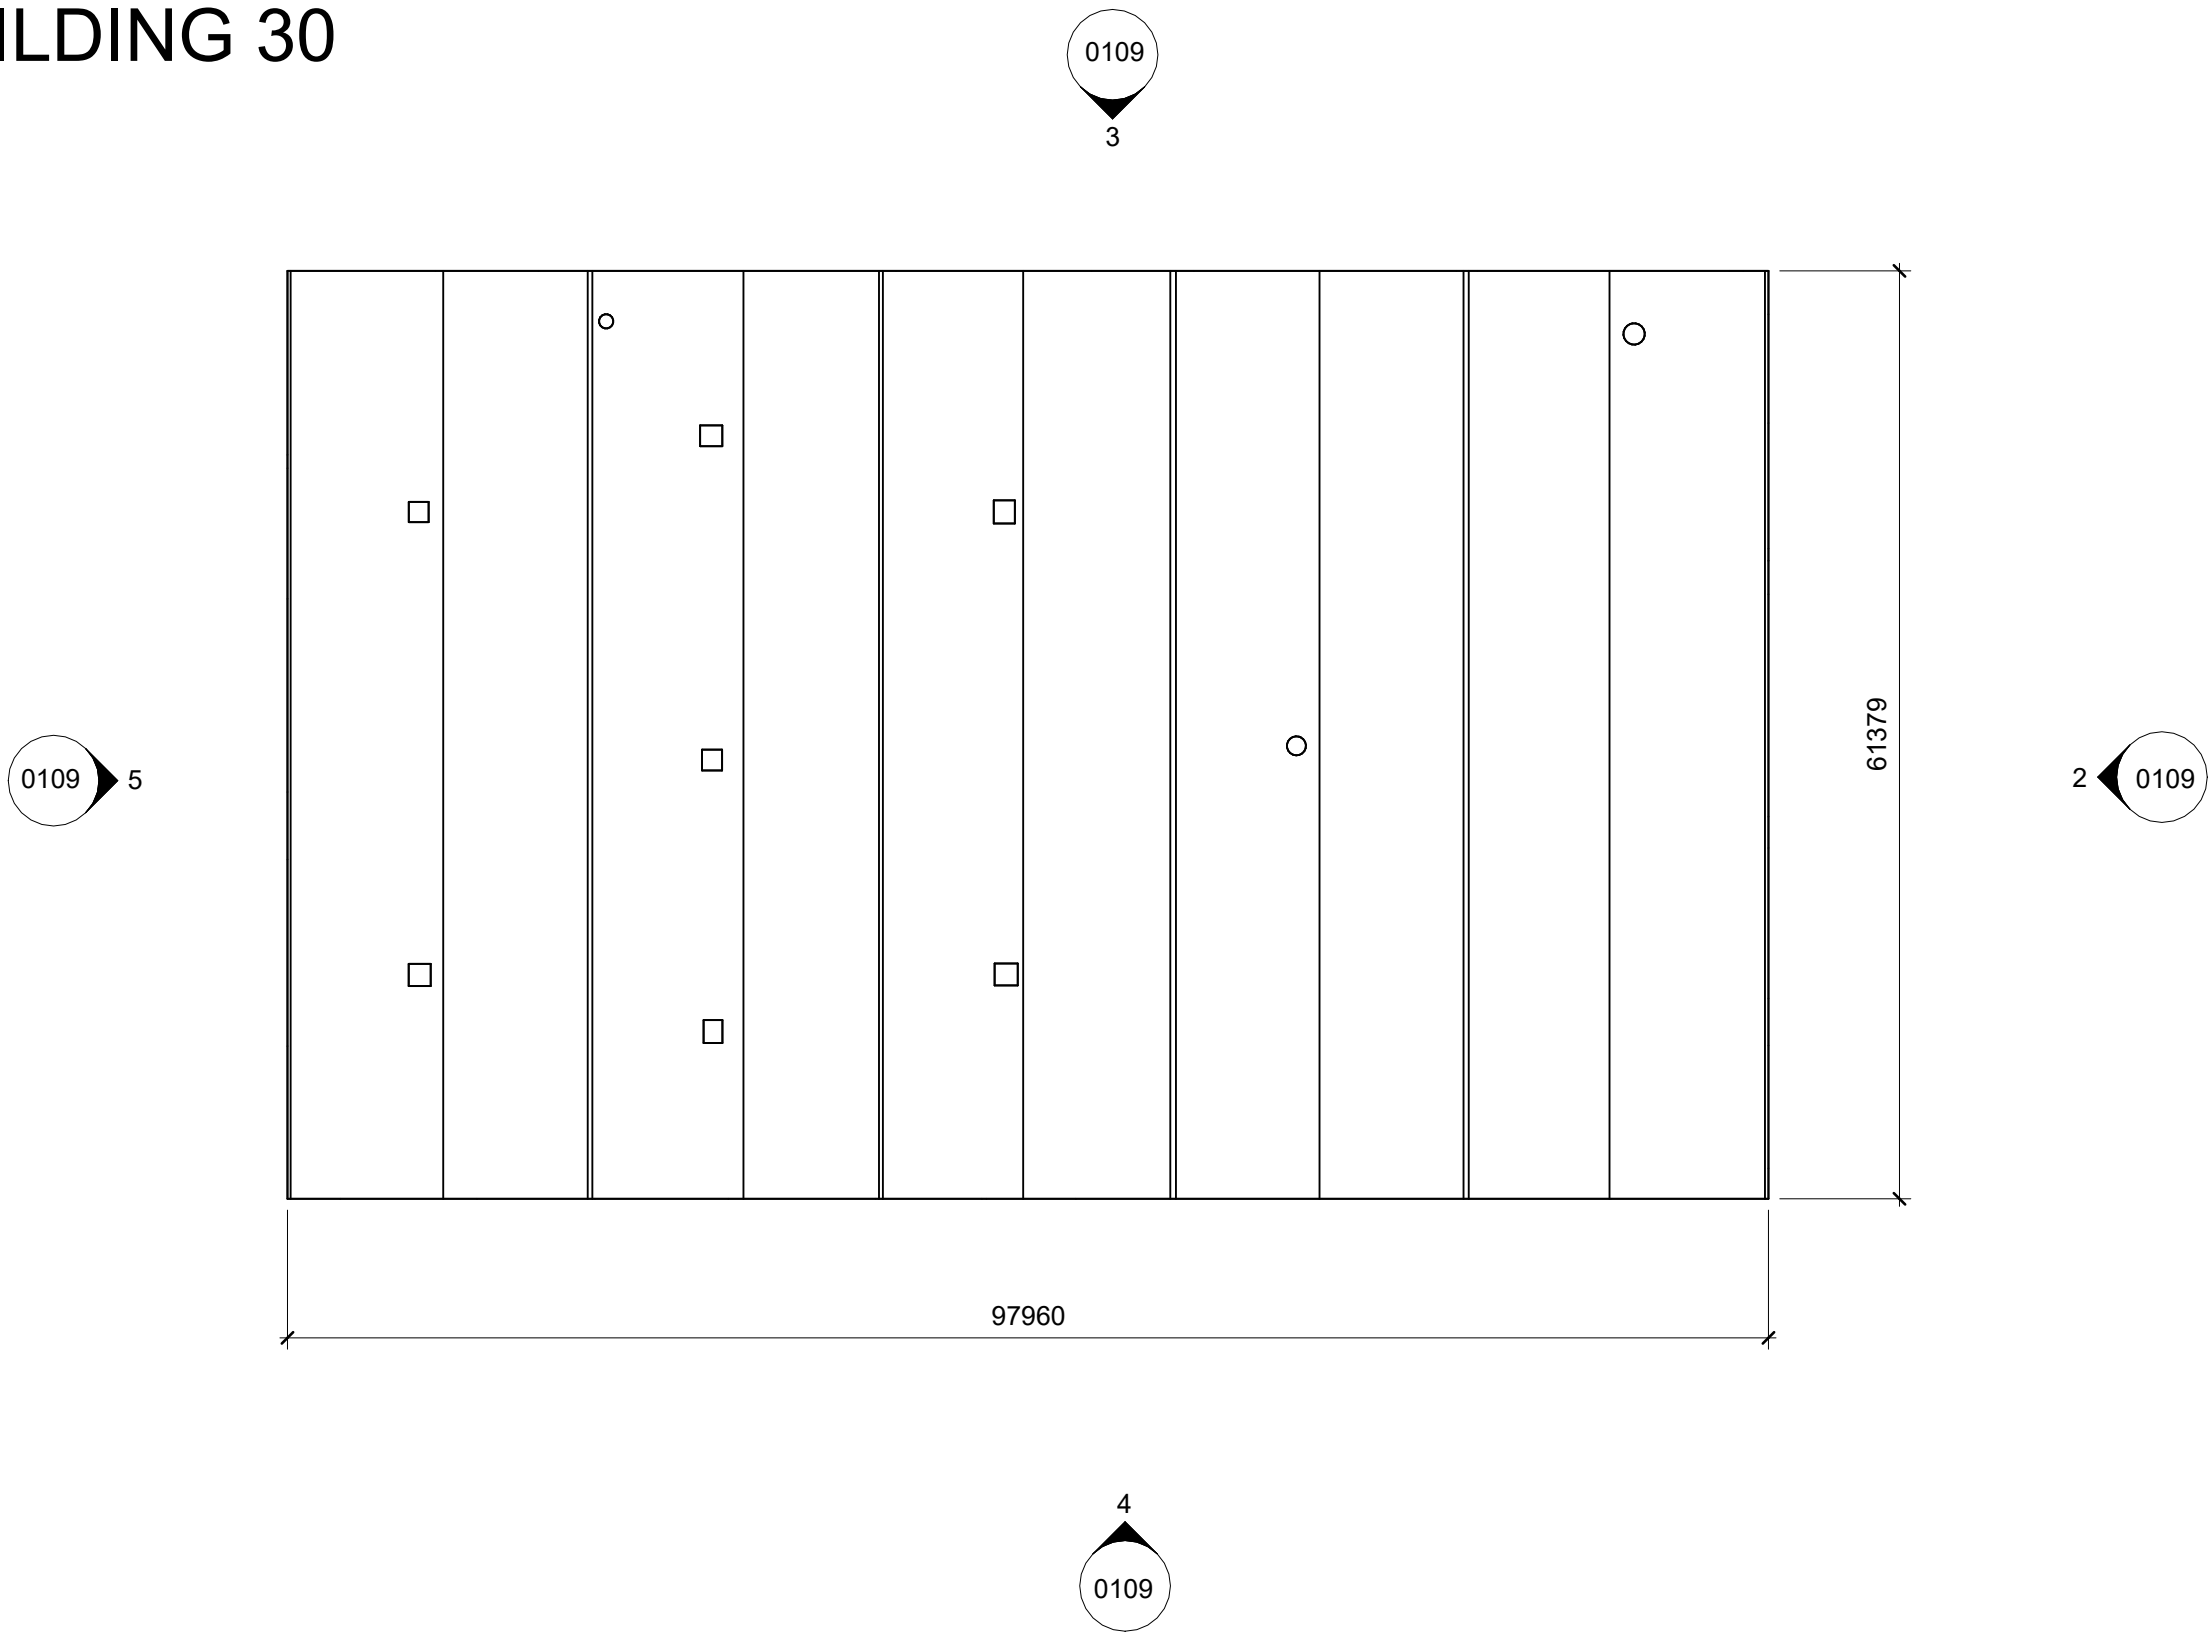



KEY PLAN  
NTS

1 30 Plan  
1 : 500

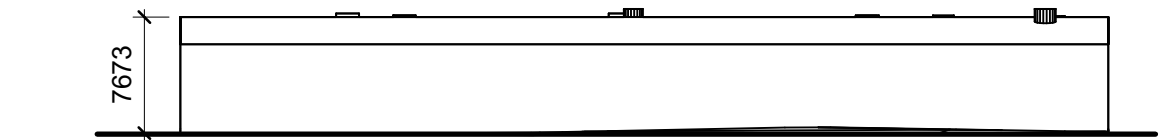


2 30 Elevation 2  
1 : 500

3 30 Elevation 3  
1 : 500

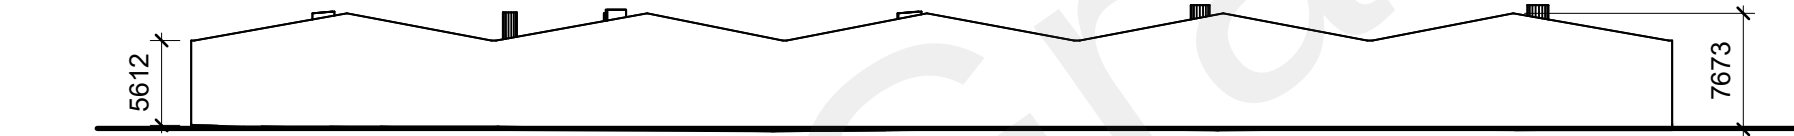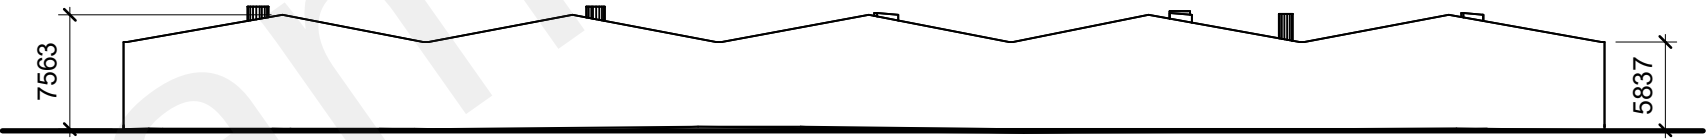

4 30 Elevation 4  
1 : 500

5 30 Elevation 5  
1 : 500

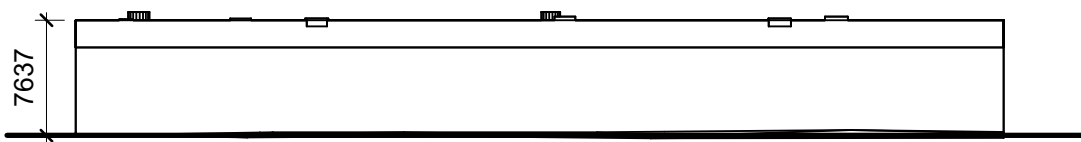

| 1   | 29/09/2022 | FIRST ISSUE | CWO       |
|-----|------------|-------------|-----------|
| Rev | Date       | Description | Issued By |

Project Stage  
Outline Planning  
Application

Client:  
Northfleet Central 1 Ltd

Project:  
Northfleet Harbourside  
Northfleet, UK

Drawing Title:  
Existing Building - 30

| Drawn | Checked | Paper Size | Scale      | Date       |
|-------|---------|------------|------------|------------|
| CWO   | CWO     | A1         | 1 : 500@A1 | 29/09/2022 |

| Project No. | Drawing No. | Classification | Revision |
|-------------|-------------|----------------|----------|
| 22040       | 0109        |                | 1        |


File Name  
PE22040-CWO-ZZ-ZZ-DR-A-0109

Status:  
S2 - Suitable for information


C+W O'BRIEN  
ARCHITECTS

No.1 Sarsfield Quay, Dublin 7, D07 R9FH  
t: 01 518 0170 e: admin@cwoarchitects.ie  
Dublin | Cork | Galway | London | UK & Europe +  
www.cwoarchitects.ie


BUILDING 31

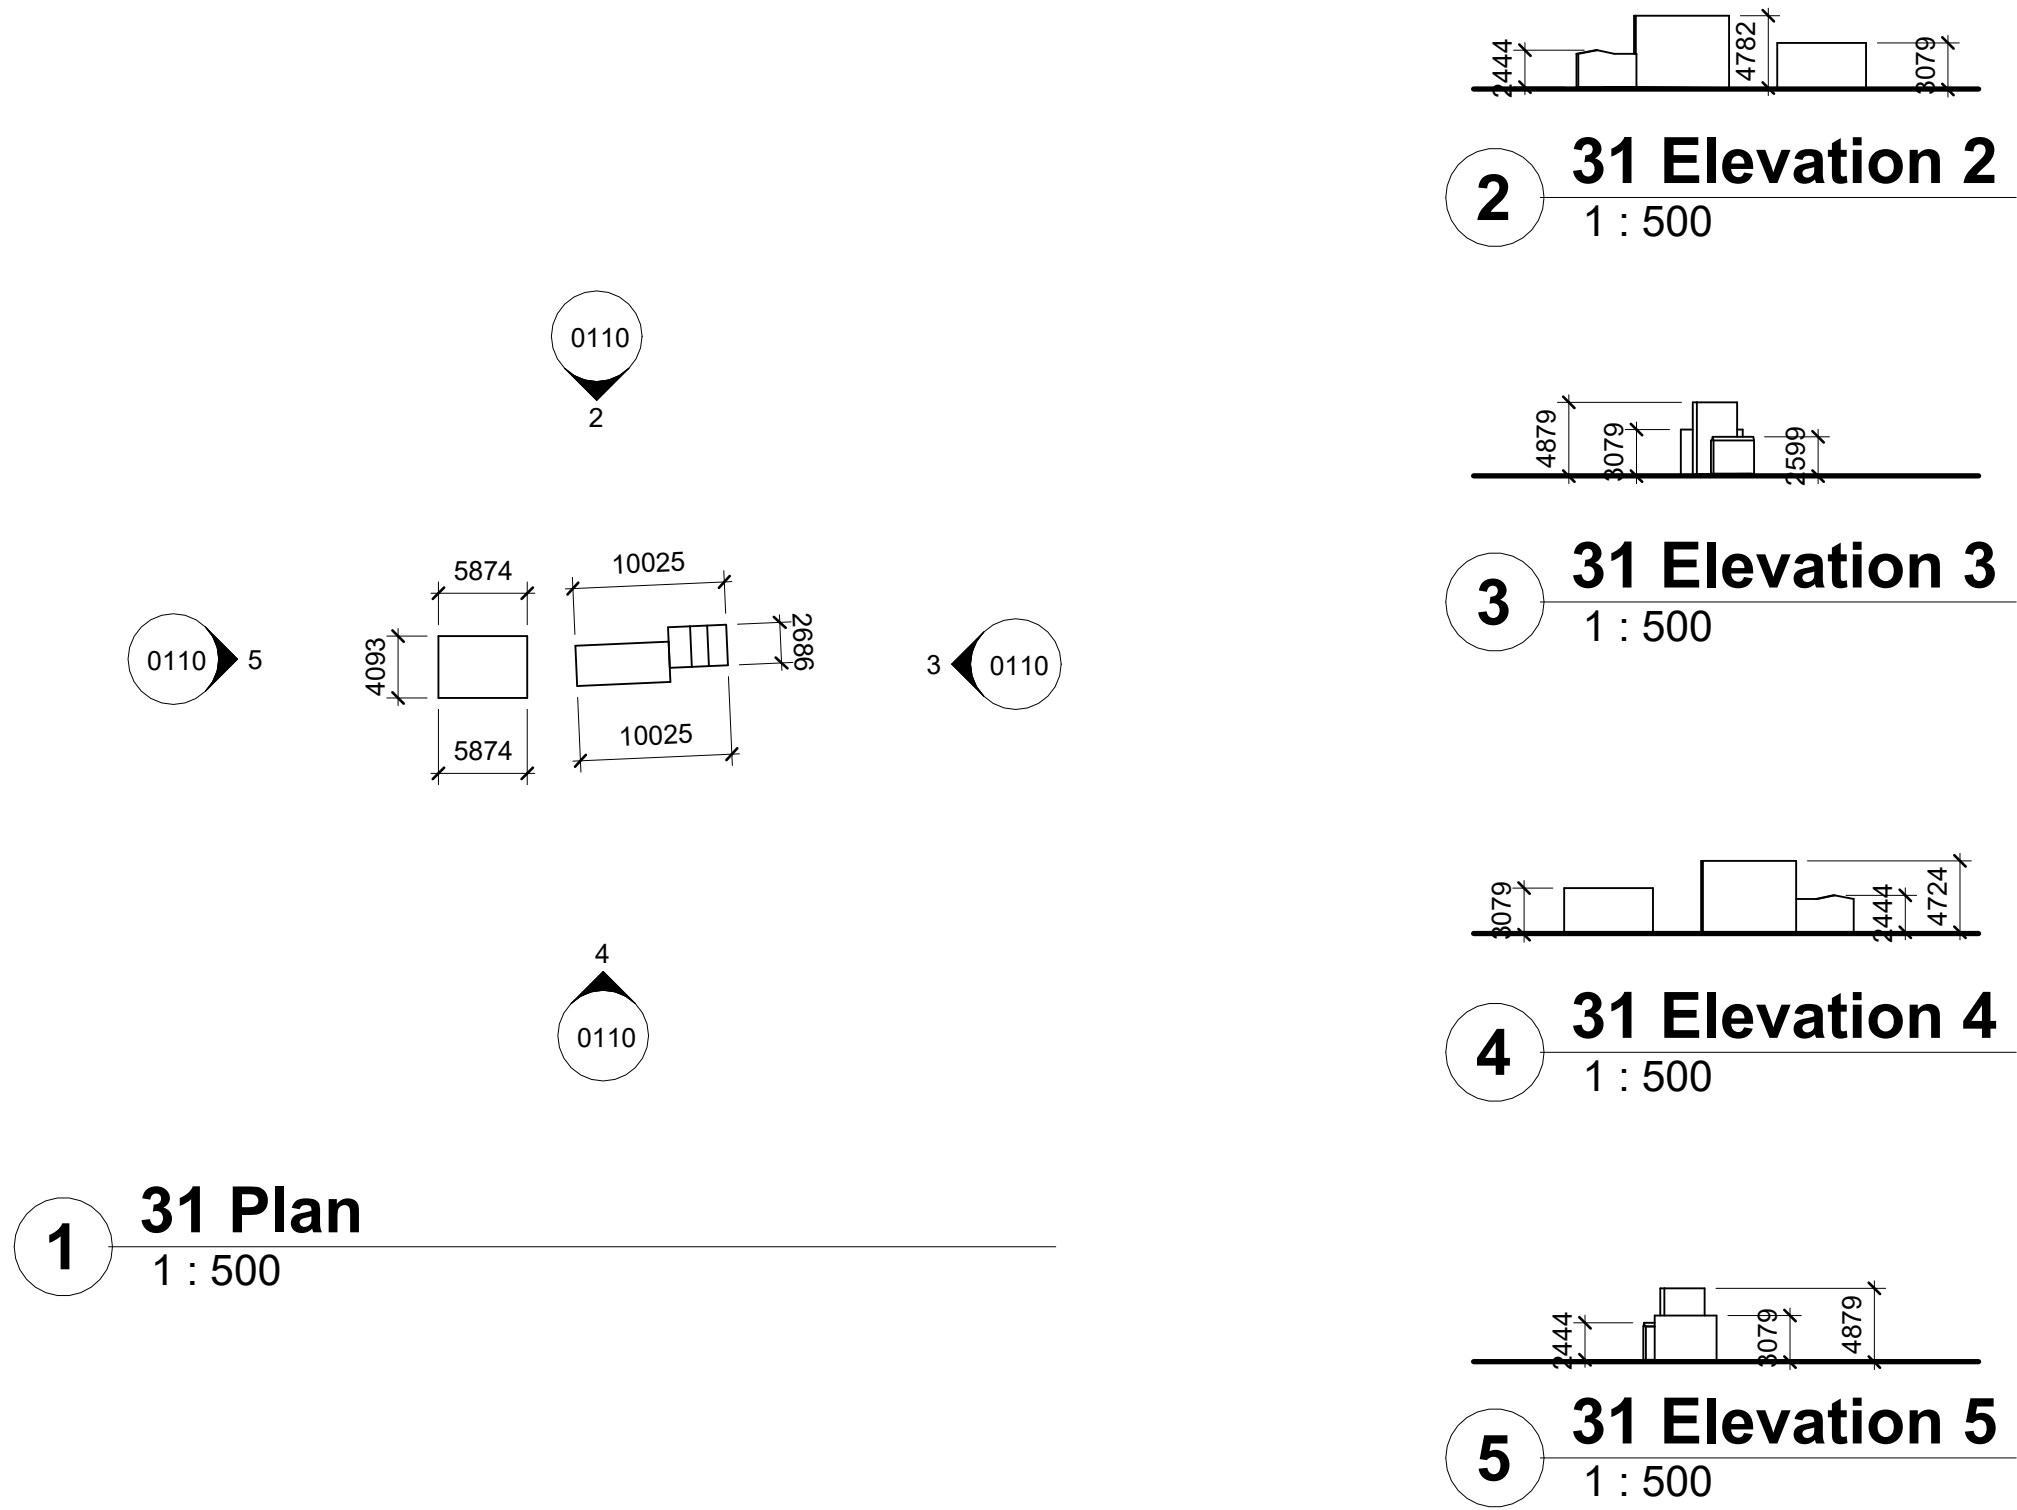


BUILDING 32

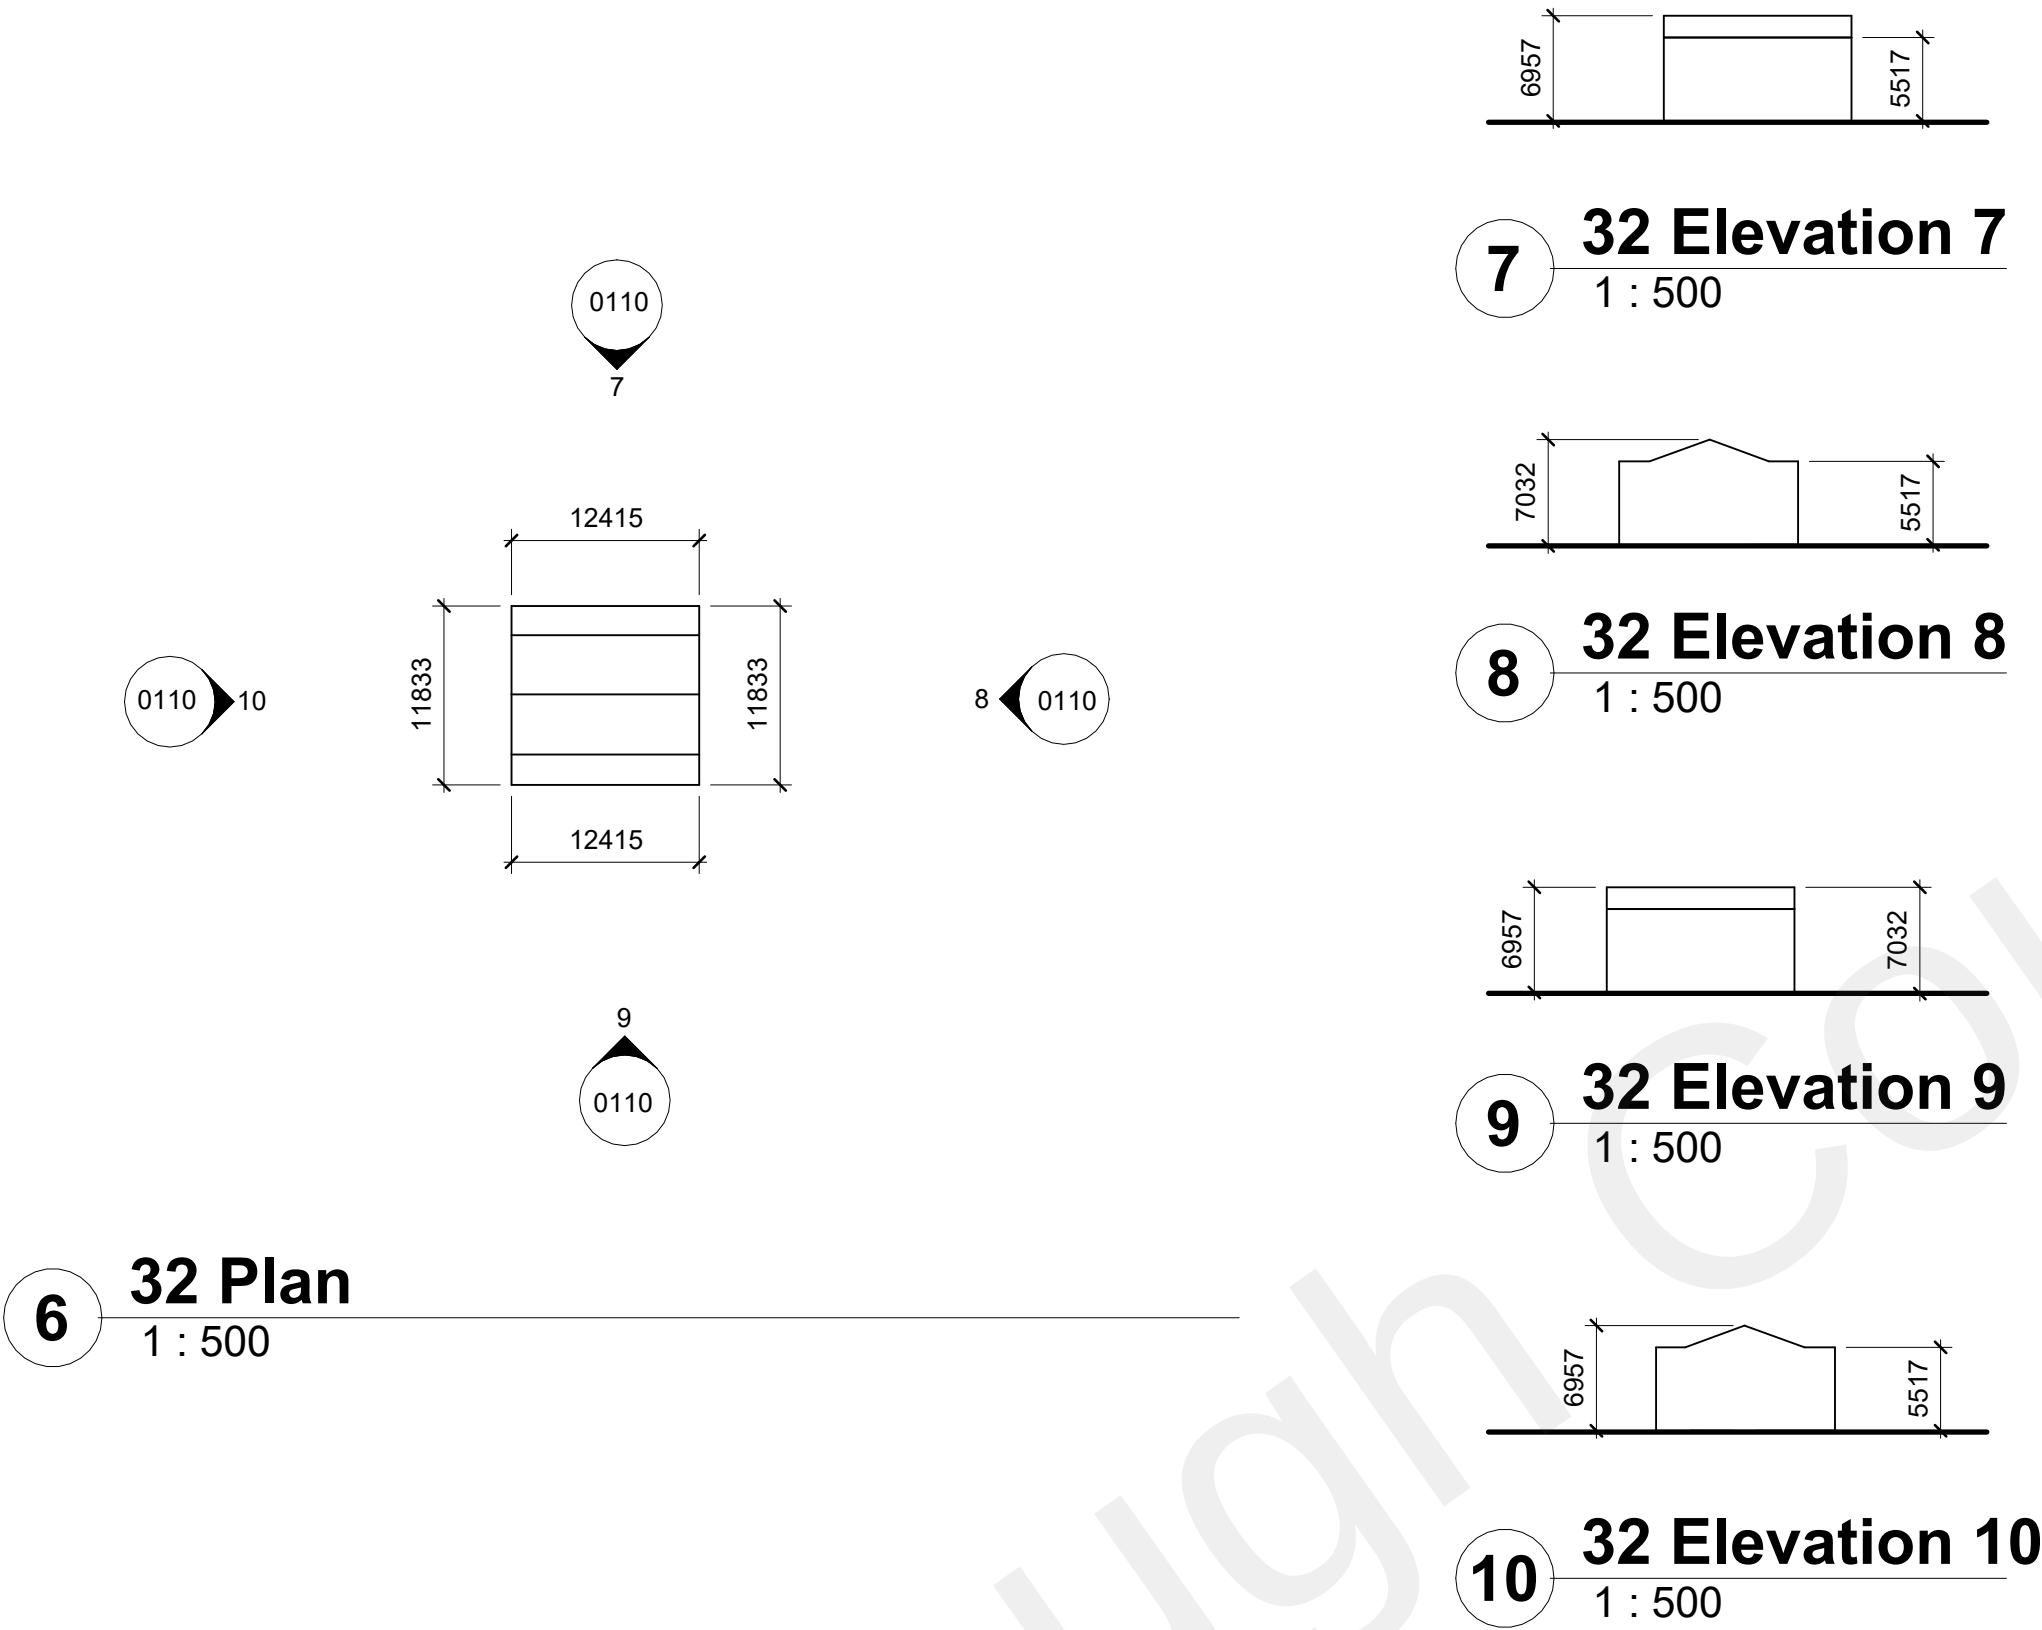

BUILDING 33

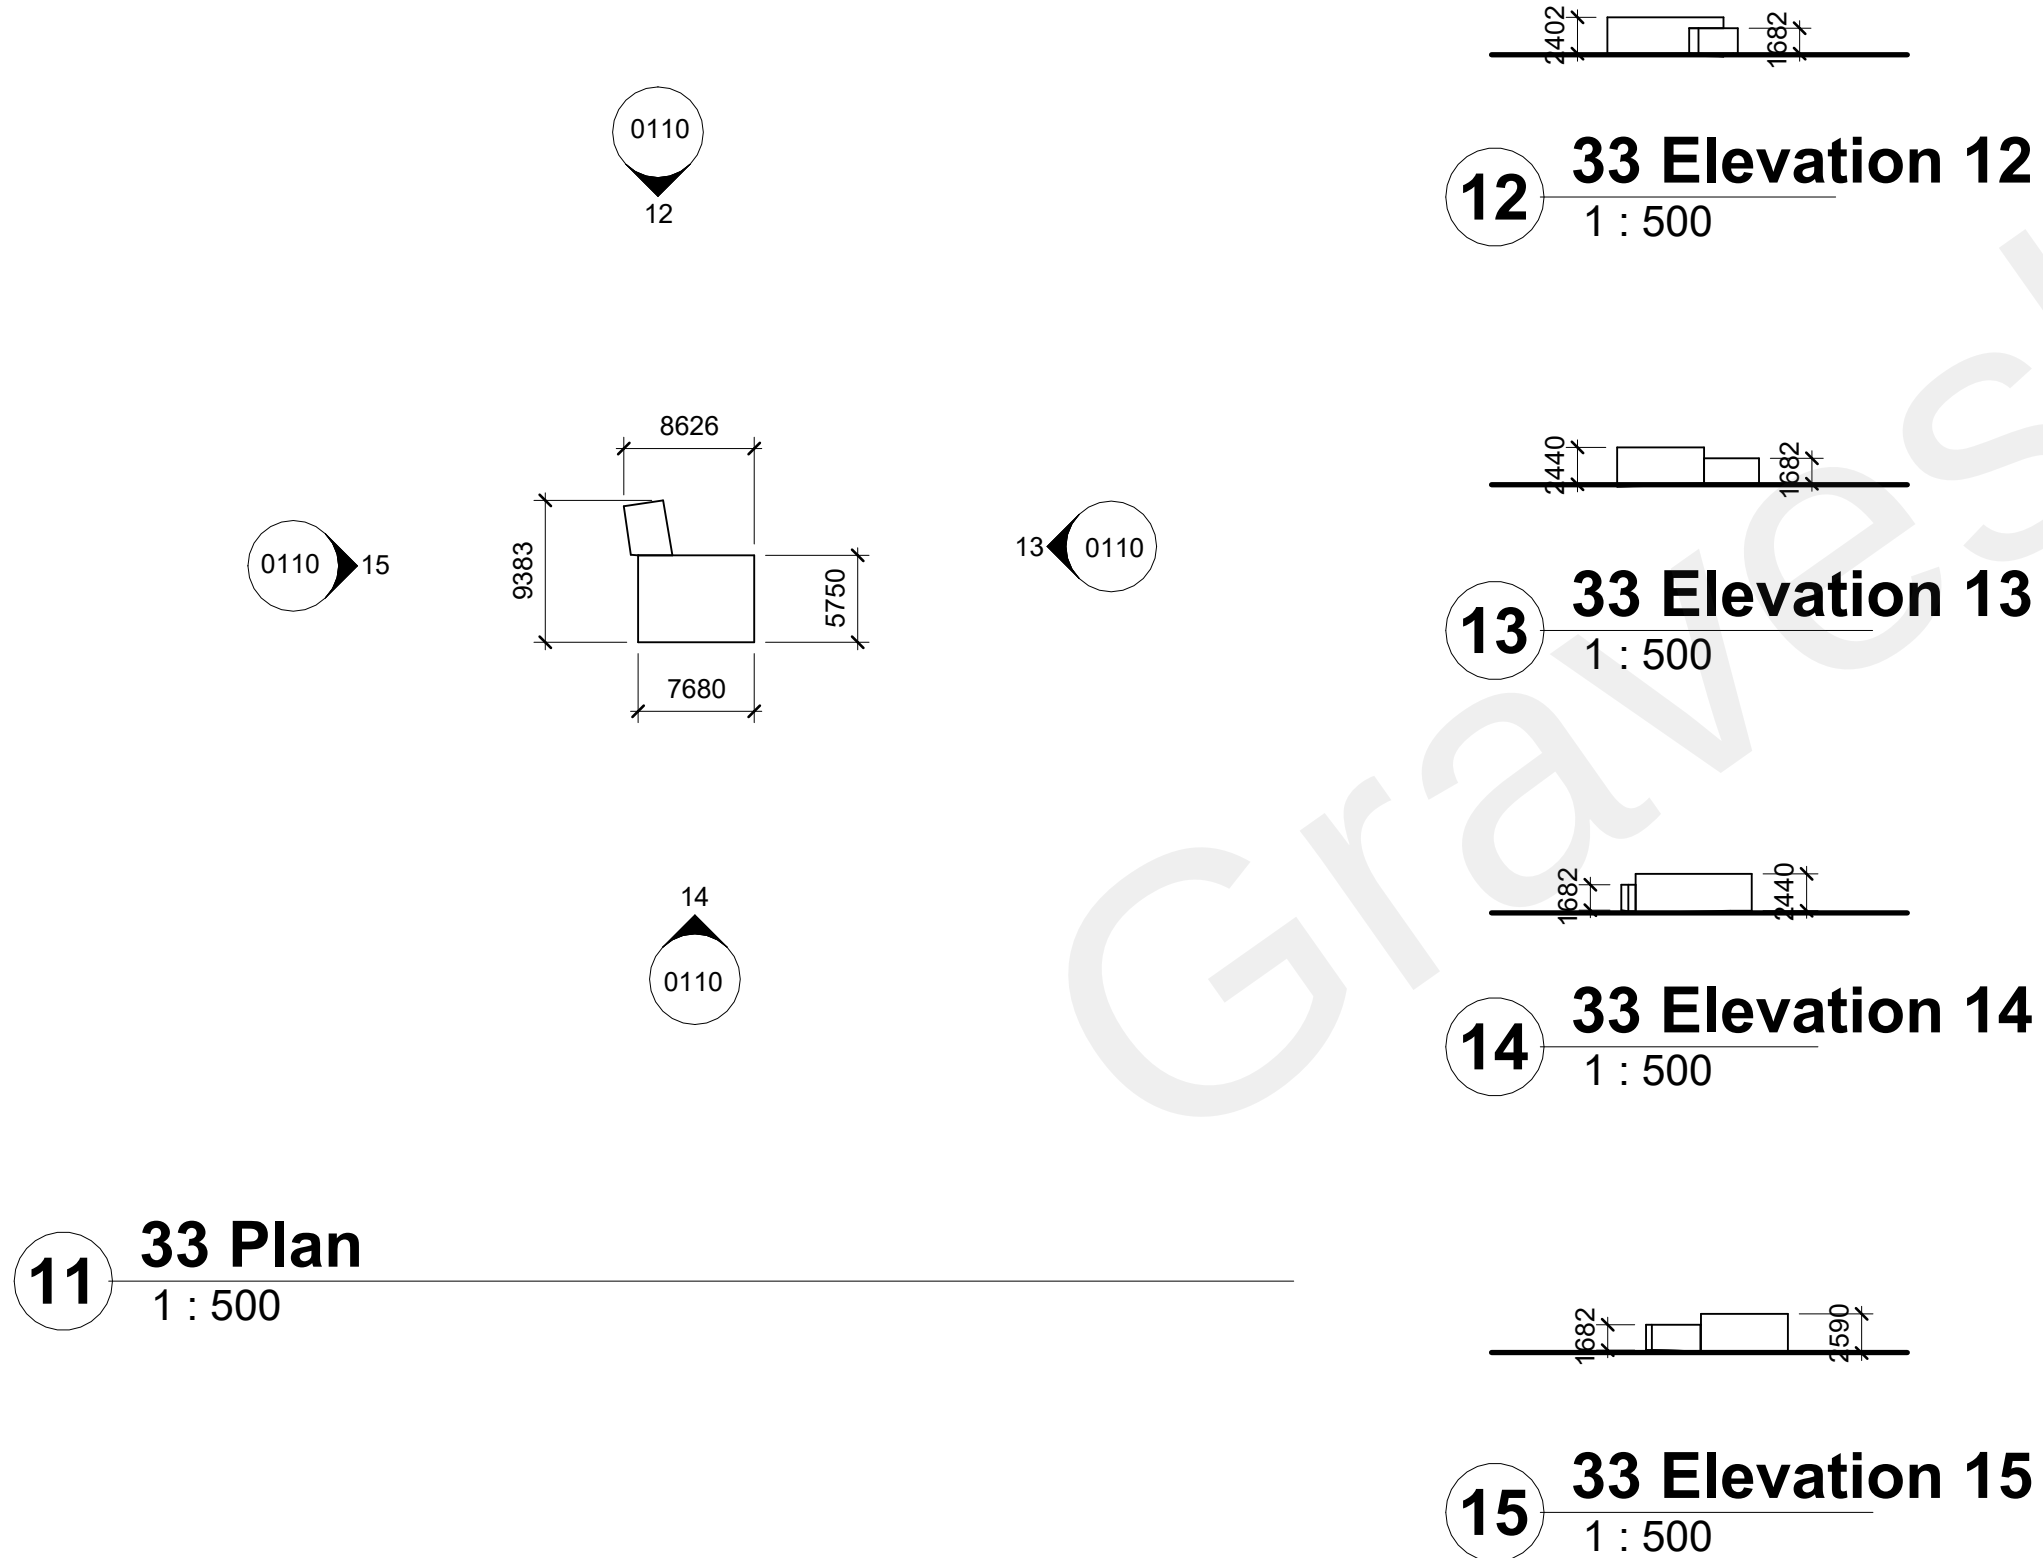

BUILDING 34

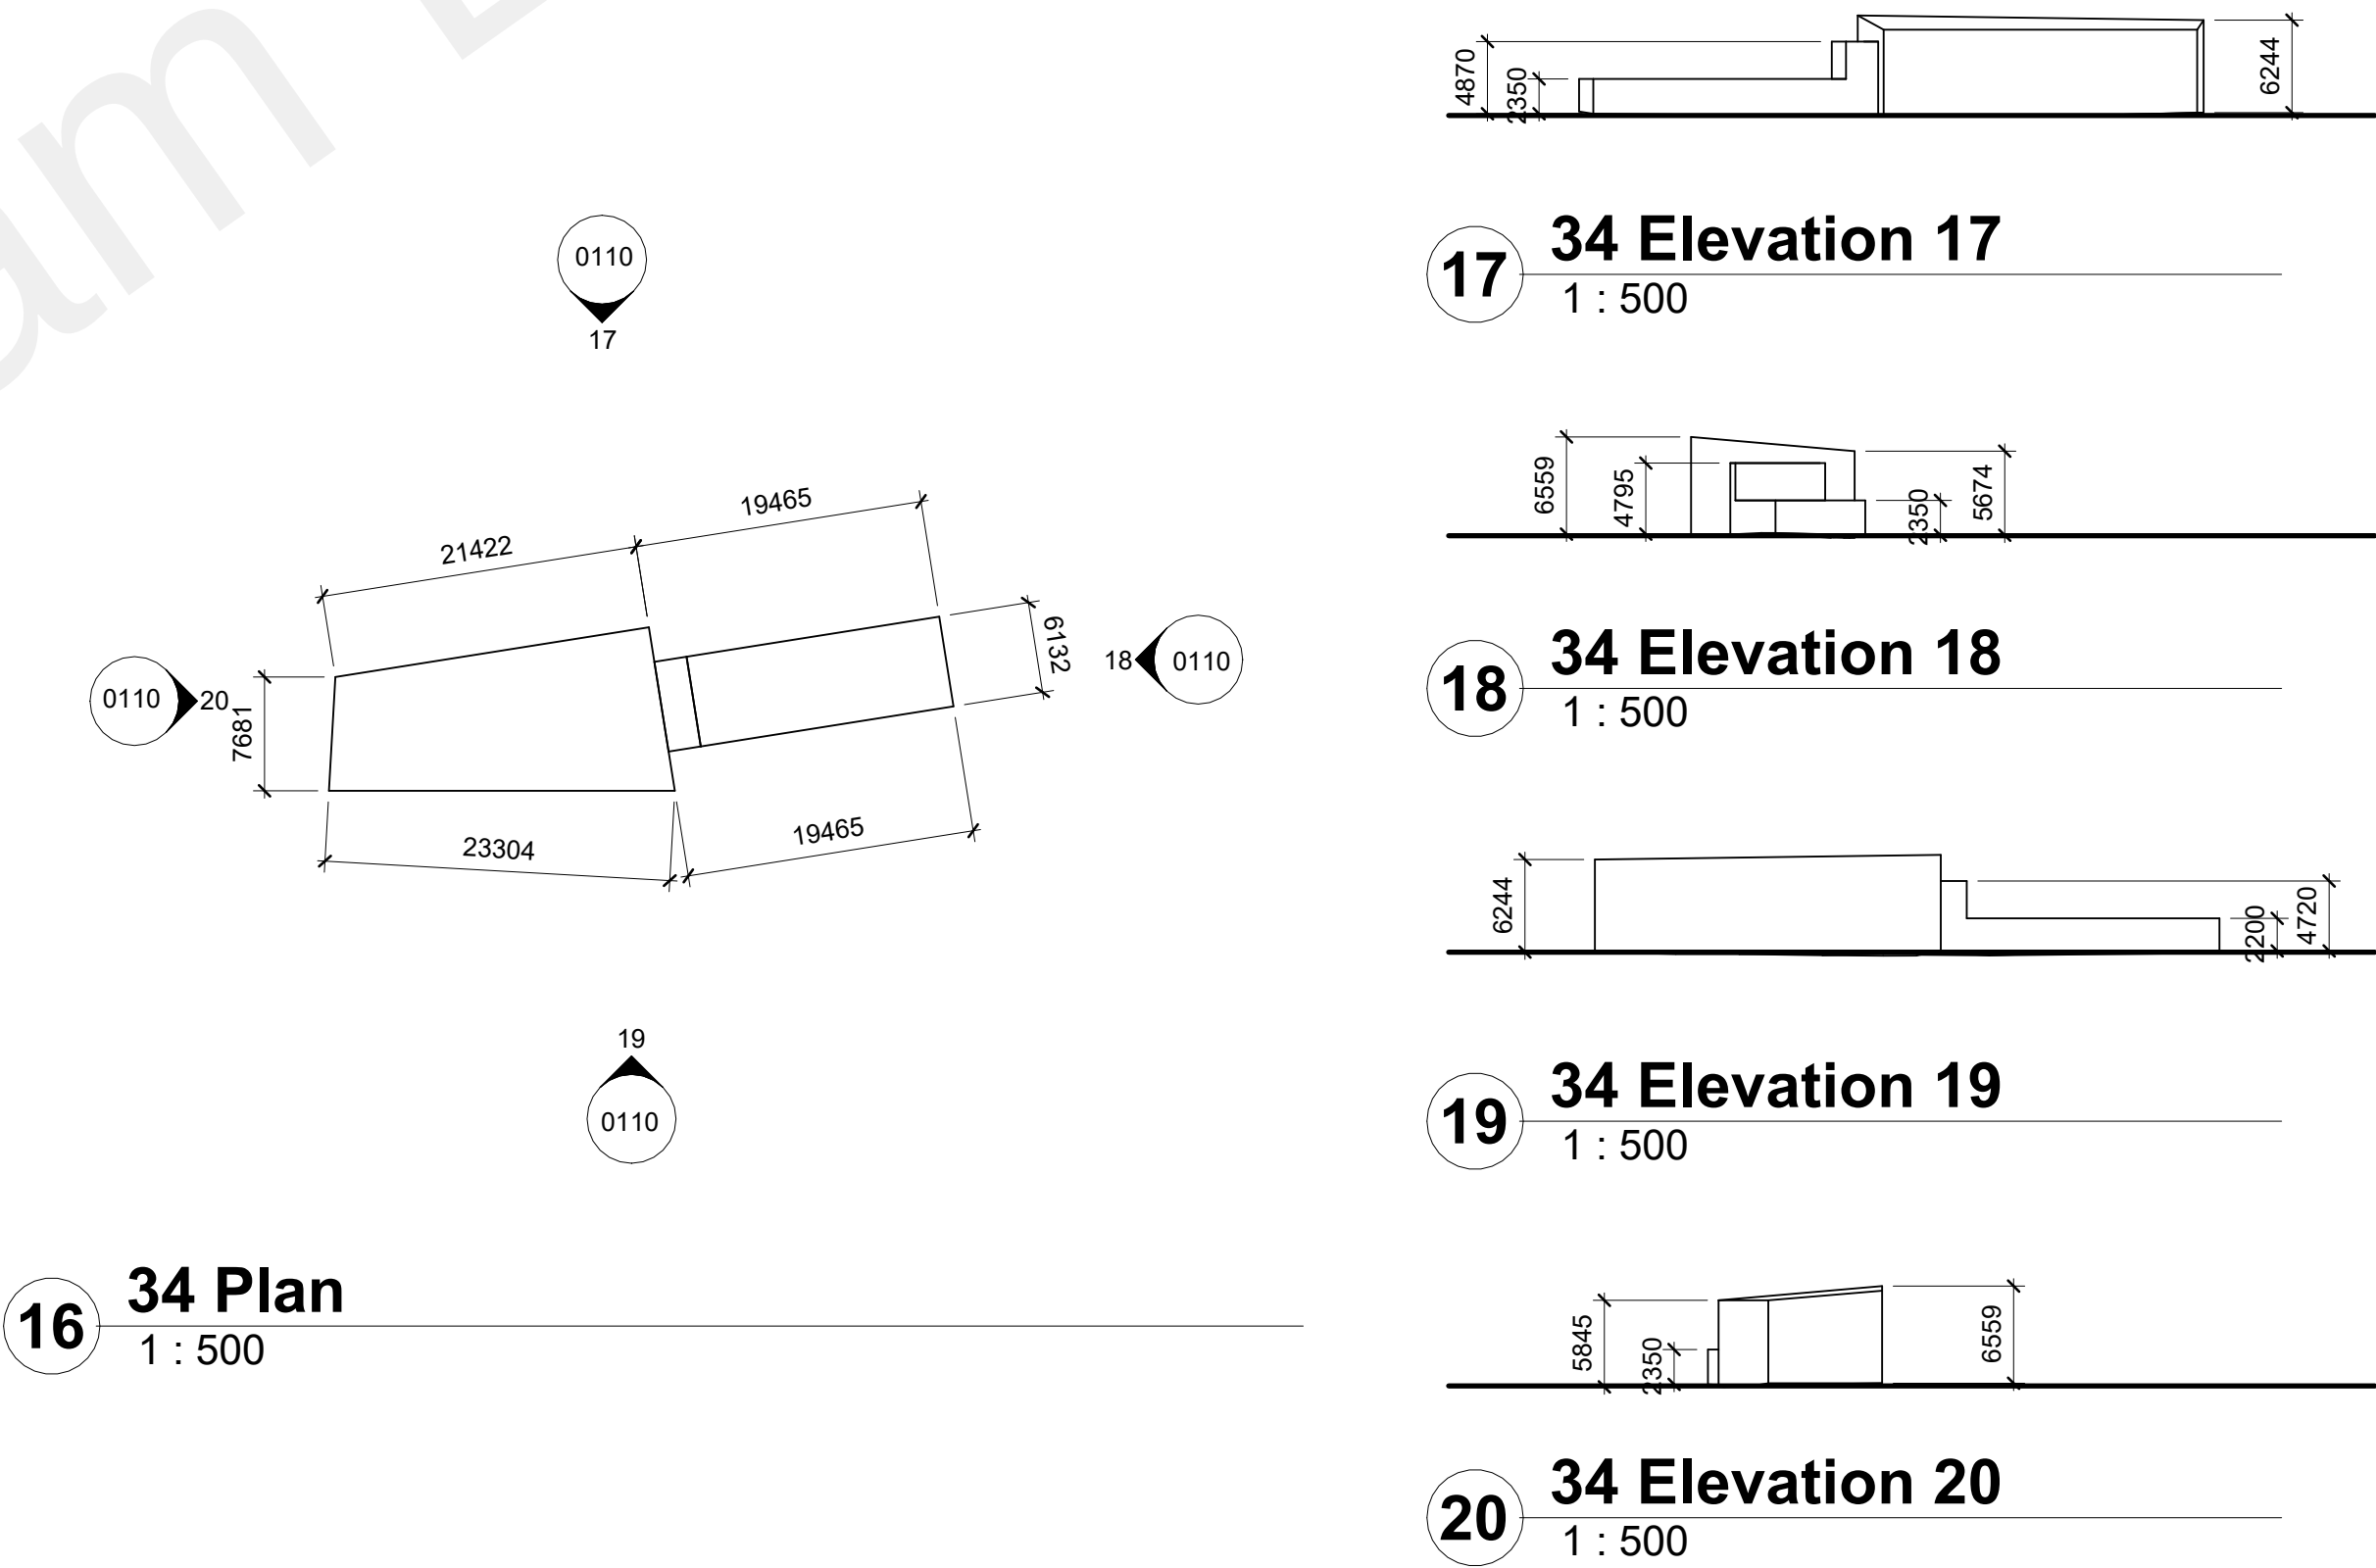

THE COPYRIGHT OF THIS DRAWING IS VESTED WITH CW O'BRIEN ARCHITECTS LIMITED AND MUST NOT BE COPIED OR REPRODUCED WITHOUT THE CONSENT OF THE COMPANY.

FIGURED DIMENSIONS ONLY TO BE TAKEN FROM THIS DRAWING. DO NOT SCALE.

ALL CONTRACTORS MUST VISIT THE SITE AND BE RESPONSIBLE FOR CHECKING ALL SETTING OUT DIMENSIONS AND NOTIFYING THE ARCHITECT OF ANY DISCREPANCIES PRIOR TO ANY MANUFACTURE OR CONSTRUCTION WORK.

NOTES:

DESIGN INTENT  
DRAWING



KEY PLAN  
NTS

|     |            |             |           |
|-----|------------|-------------|-----------|
| 1   | 29/09/2022 | FRIST ISSUE | CWO       |
| Rev | Date       | Description | Issued By |

Project Stage  
**OUTLINE PLANNING  
APPLICATION**

Client:  
Northfleet Central 1 Ltd

Project:  
Northfleet Harboursite  
Northfleet, UK

Drawing Title:  
Existing Buildings - 31 to 34

|             |             |                |            |            |
|-------------|-------------|----------------|------------|------------|
| Drawn       | Checked     | Paper Size     | Scale      | Date       |
| CWO         | CWO         | A1             | 1 : 500@A1 | 29/09/2022 |
| Project No. | Drawing No. | Classification | Revision   |            |
| 22040       | 0110        |                | 1          |            |

File Name  
PE22040-CWO-ZZ-ZZ-DR-A-0110


Status:  
**S2 - Suitable for information**

**C+W O'BRIEN**  
ARCHITECTS


No.1 Sarsfield Quay, Dublin 7, D07 R9FH  
t: 01 518 0170 e: admin@cw architects.ie  
Dublin | Cork | Galway | London | UK & Europe +  
www.cw architects.ie

Please consider the environment before printing this sheet

BUILDING 35

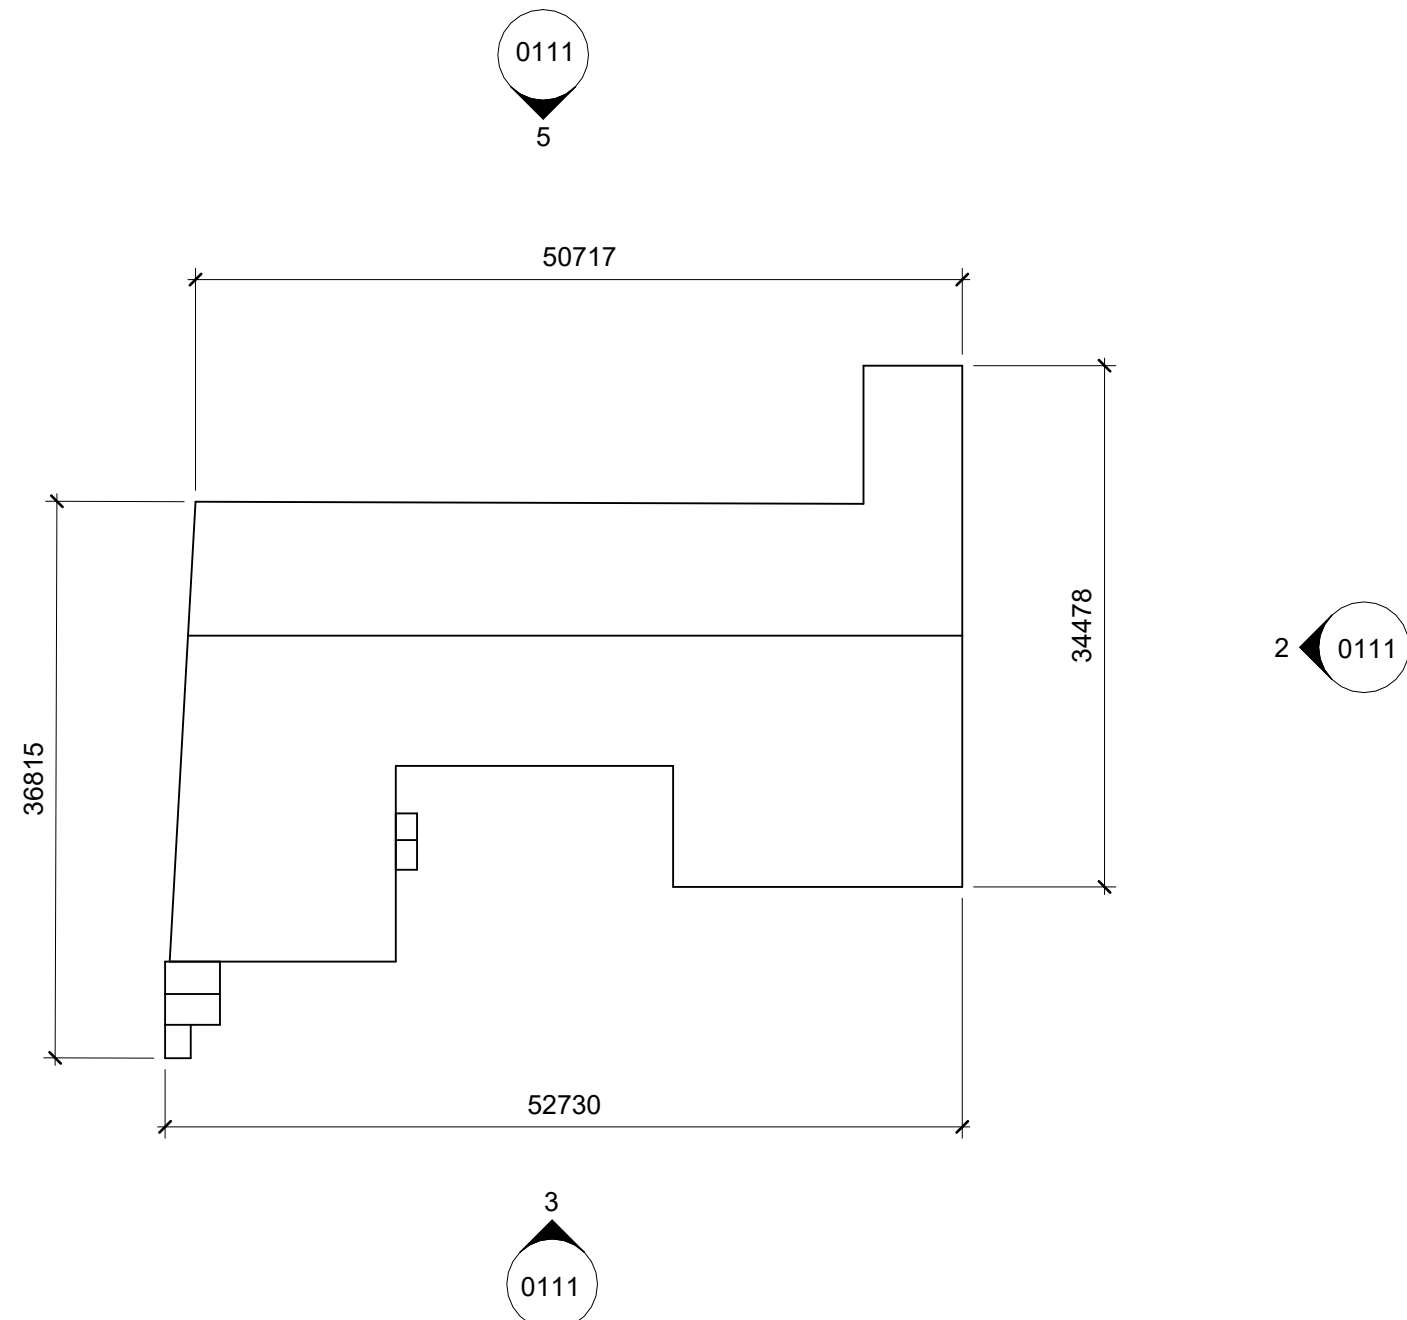


1 35 Plan  
1 : 500

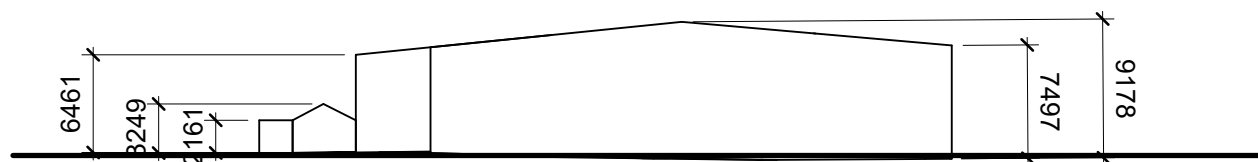


2 35 Elevation 2  
1 : 500



3 35 Elevation 3  
1 : 500

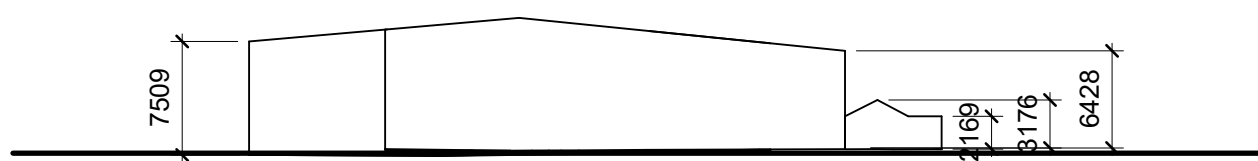

4 35 Elevation 4  
1 : 500

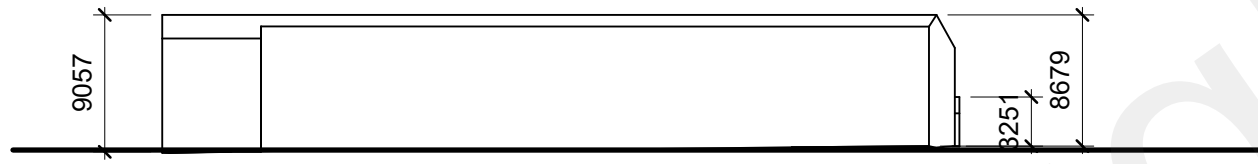

5 35 Elevation 5  
1 : 500

THE COPYRIGHT OF THIS DRAWING IS VESTED WITH CW O'BRIEN ARCHITECTS LIMITED AND MUST NOT BE COPIED OR REPRODUCED WITHOUT THE CONSENT OF THE COMPANY.

FIGURED DIMENSIONS ONLY TO BE TAKEN FROM THIS DRAWING. DO NOT SCALE.

ALL CONTRACTORS MUST VISIT THE SITE AND BE RESPONSIBLE FOR CHECKING ALL SETTING OUT DIMENSIONS AND NOTIFYING THE ARCHITECT OF ANY DISCREPANCIES PRIOR TO ANY MANUFACTURE OR CONSTRUCTION WORK.


NOTES:

DESIGN INTENT  
DRAWING




KEY PLAN  
NTS

BUILDING 36

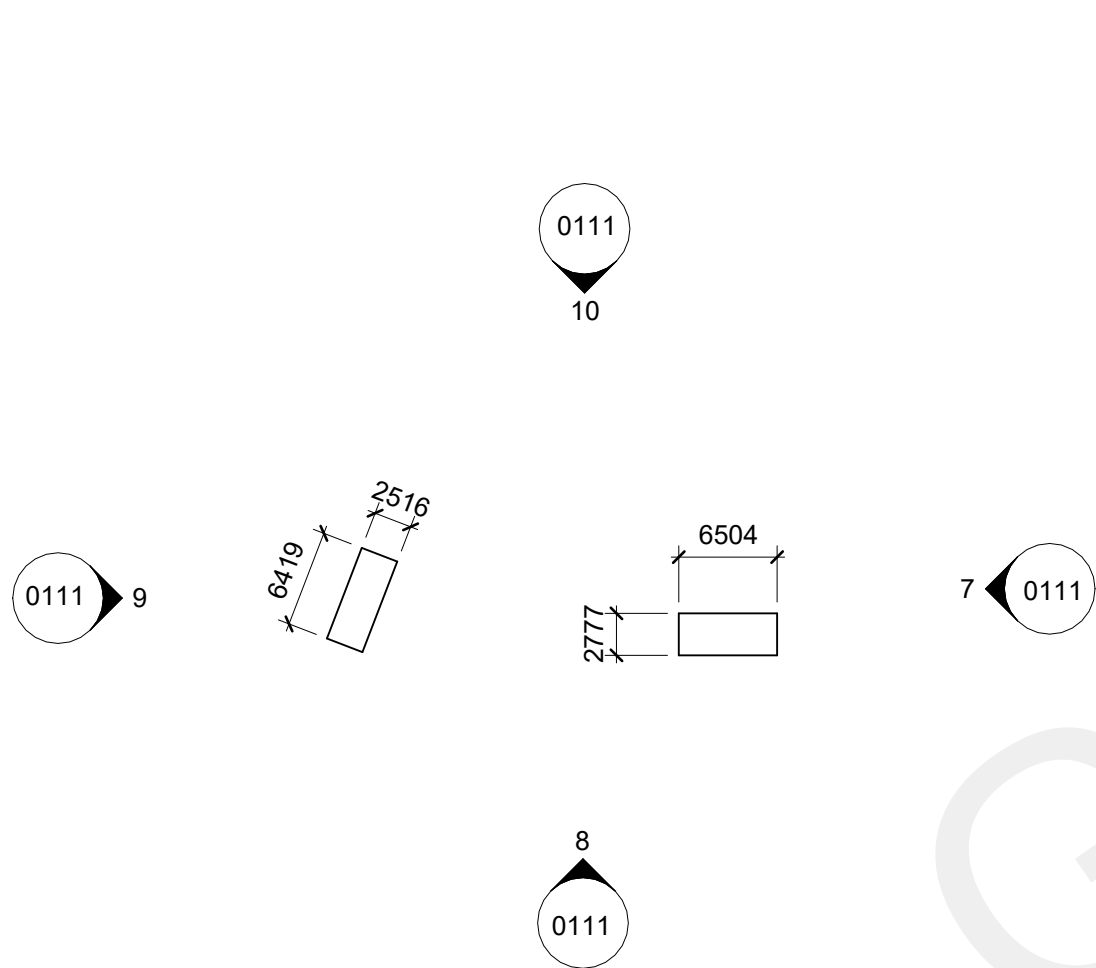


6 36 Plan  
1 : 500

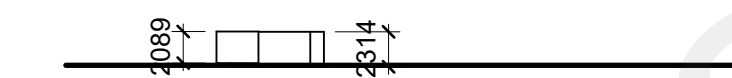

7 36 Elevation 7  
1 : 500



8 36 Elevation 8  
1 : 500

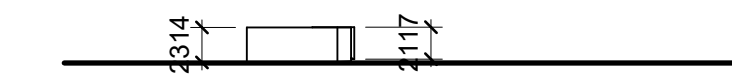


9 36 Elevation 9  
1 : 500




10 36 Elevation 10  
1 : 500


BUILDING 37

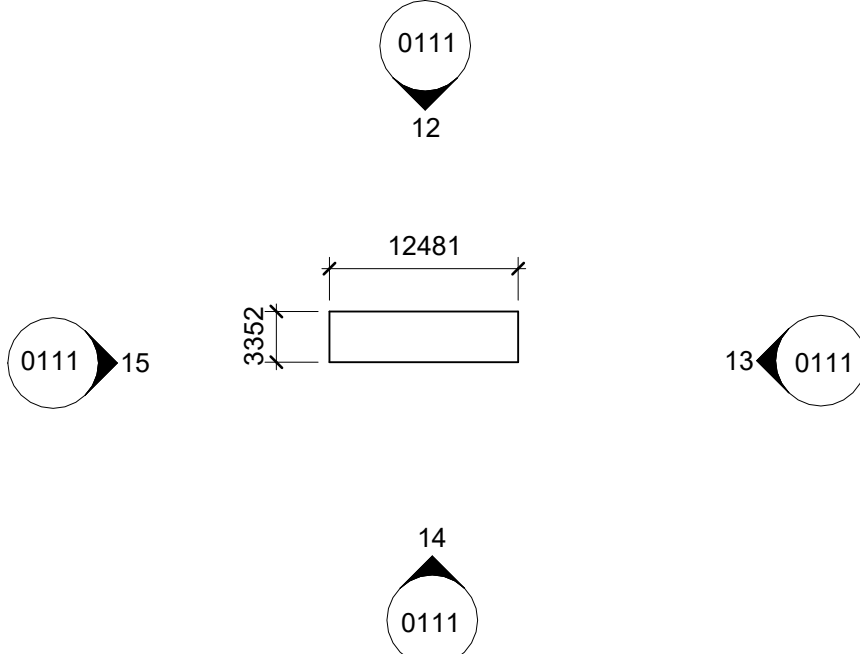


11 37 Plan  
1 : 500

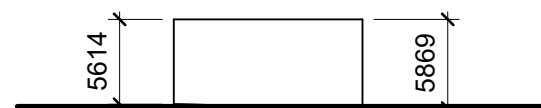

12 37 Elevation 12  
1 : 500

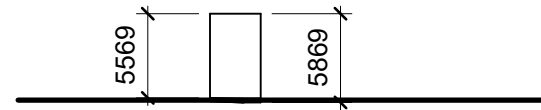

13 37 Elevation 13  
1 : 500

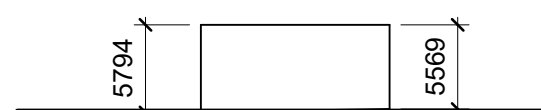

14 37 Elevation 14  
1 : 500



15 37 Elevation 15  
1 : 500

|     |            |             |           |
|-----|------------|-------------|-----------|
| 1   | 29/09/2022 | FRIST ISSUE | CWO       |
| Rev | Date       | Description | Issued By |

Project Stage  
OUTLINE PLANNING  
APPLICATION

Client:  
Northfleet Central 1 Ltd

Project:  
Northfleet Harboursite  
Northfleet, UK

Drawing Title:  
Existing Buildings - 35 to 37

|       |         |            |            |            |
|-------|---------|------------|------------|------------|
| Drawn | Checked | Paper Size | Scale      | Date       |
| CWO   | CWO     | A1         | 1 : 500@A1 | 29/09/2022 |

|             |             |                |          |
|-------------|-------------|----------------|----------|
| Project No. | Drawing No. | Classification | Revision |
| 22040       | 0111        |                | 1        |

File Name  
PE22040-CWO-ZZ-ZZ-DR-A-0111


Status:  
S2 - Suitable for information

C+W O'BRIEN  
ARCHITECTS


No.1 Sarsfield Quay, Dublin 7, D07 R9FH  
t: 01 518 0170 e: admin@cwoarchitects.ie  
Dublin | Cork | Galway | London | UK & Europe +  
www.cwoarchitects.ie

Please consider the environment before printing this sheet


BUILDING 38

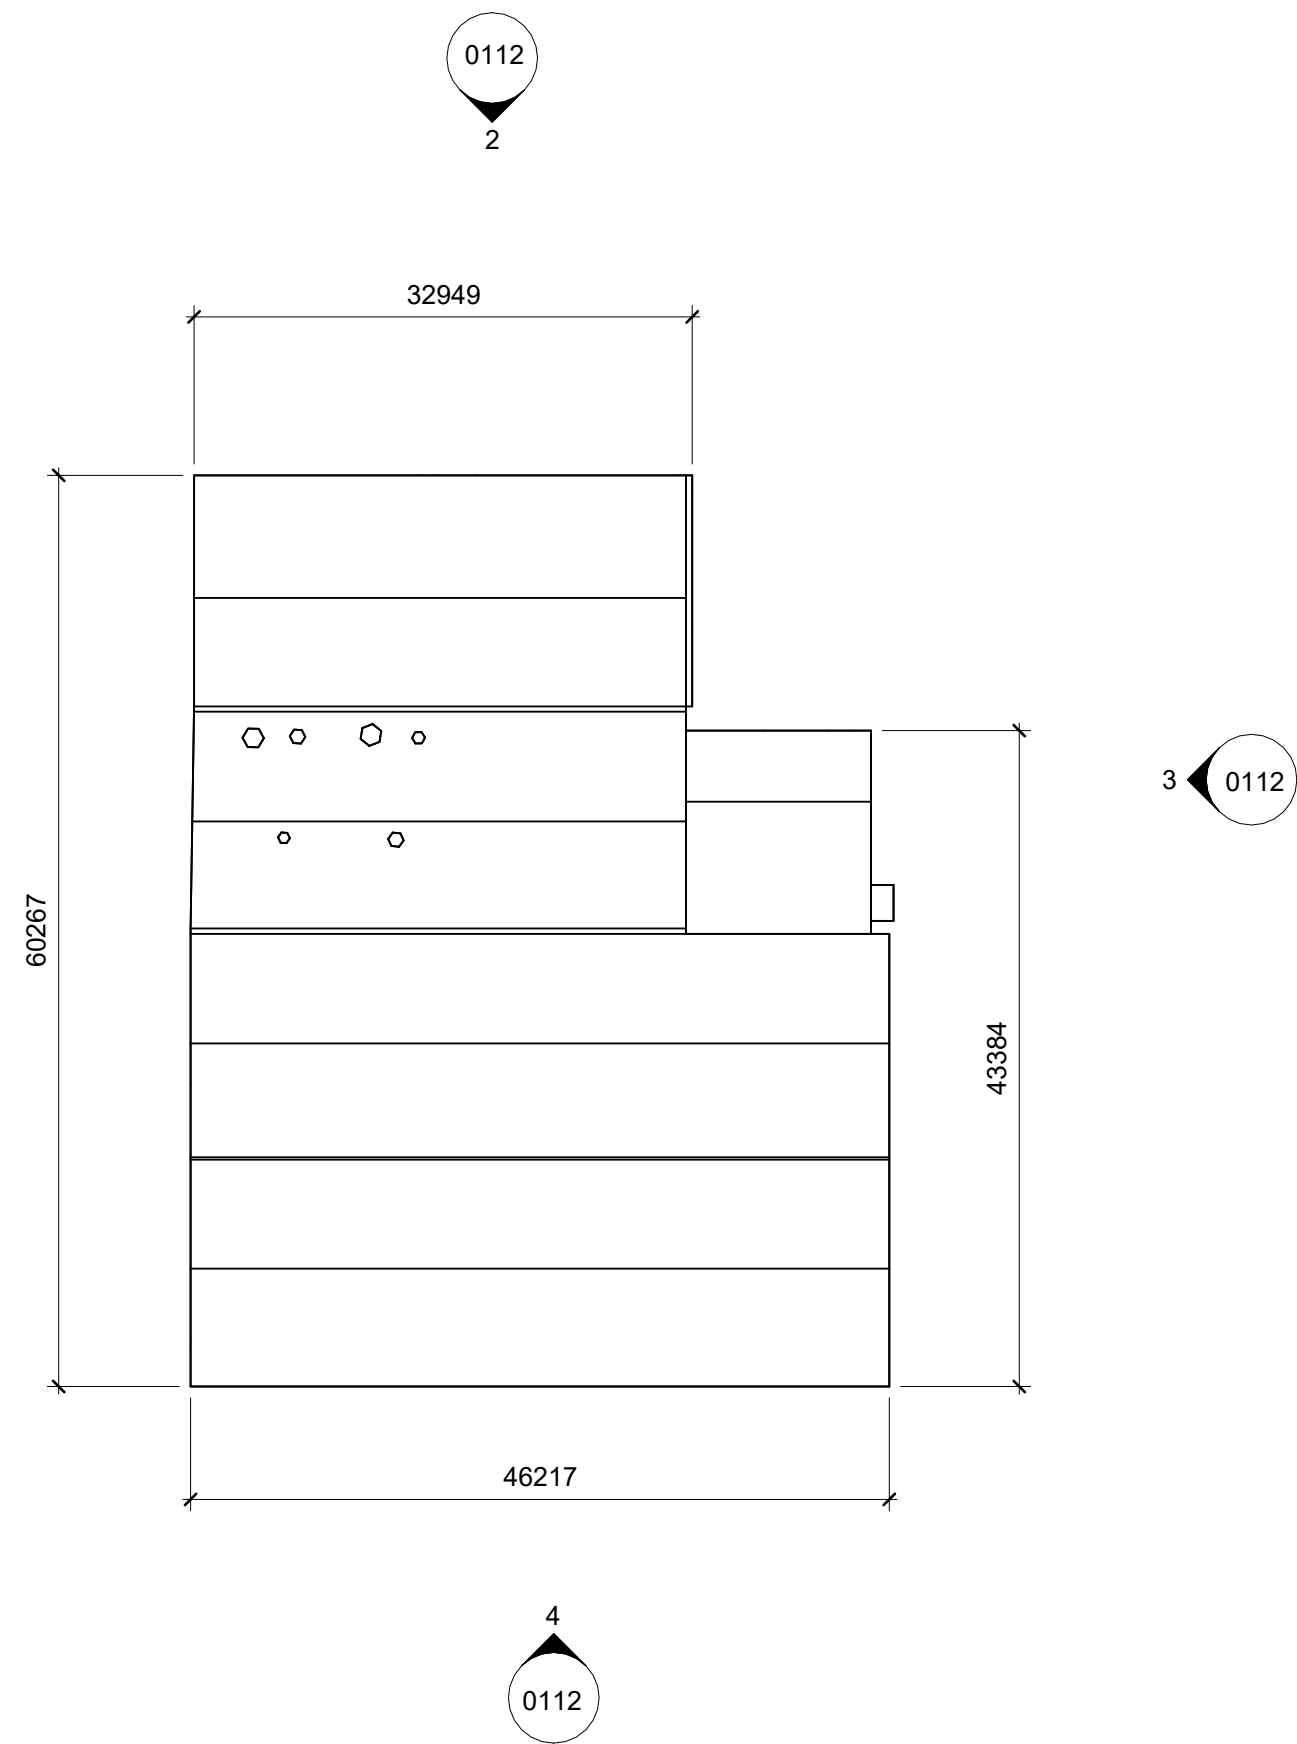


1 38 Plan  
1 : 500

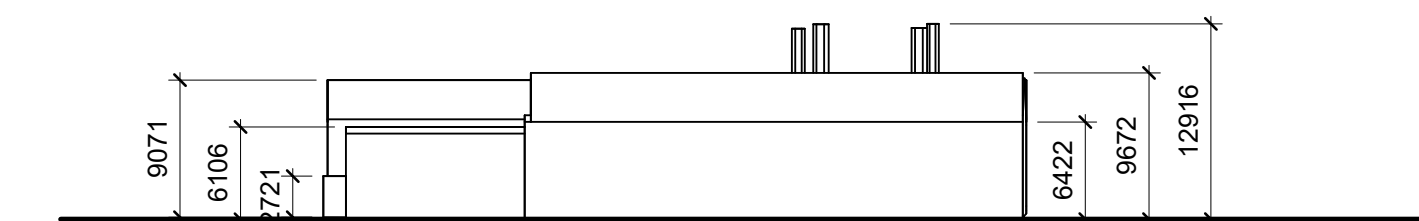


2 38 Elevation 2  
1 : 500

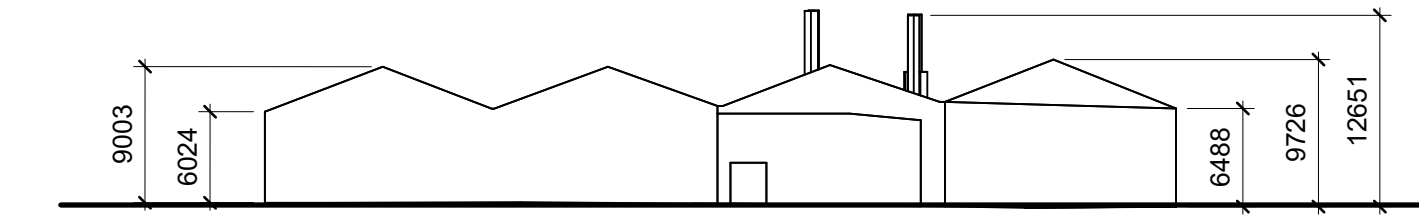

3 38 Elevation 3  
1 : 500

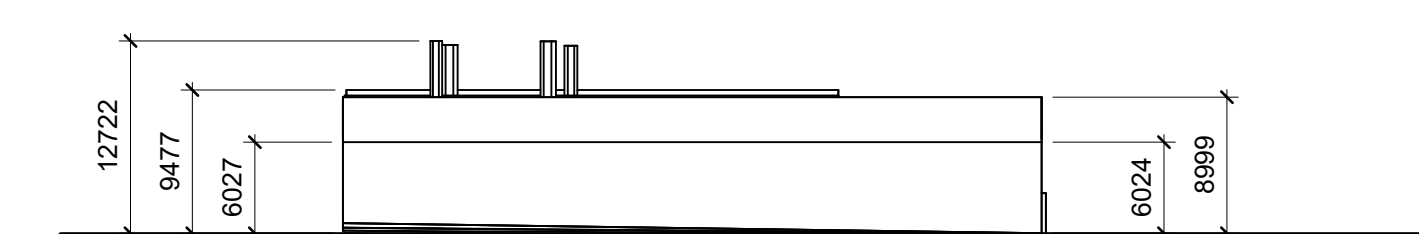

4 38 Elevation 4  
1 : 500

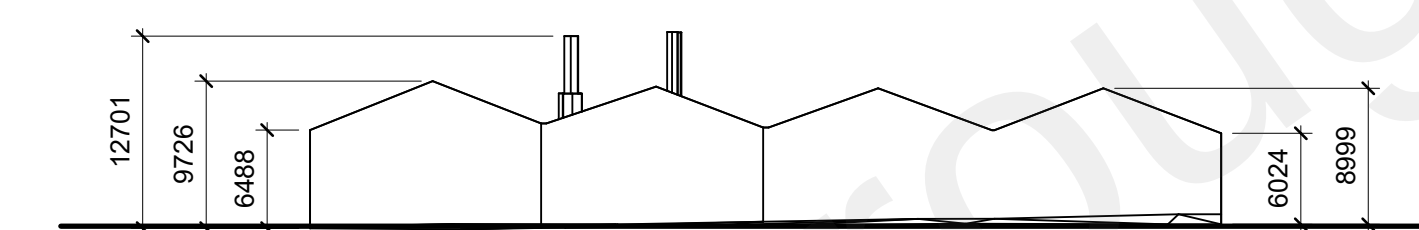

5 38 Elevation 5  
1 : 500

THE COPYRIGHT OF THIS DRAWING IS VESTED WITH CW O'BRIEN ARCHITECTS LIMITED AND MUST NOT BE COPIED OR REPRODUCED WITHOUT THE CONSENT OF THE COMPANY.

FIGURED DIMENSIONS ONLY TO BE TAKEN FROM THIS DRAWING. DO NOT SCALE.

ALL CONTRACTORS MUST VISIT THE SITE AND BE RESPONSIBLE FOR CHECKING ALL SETTING OUT DIMENSIONS AND NOTIFYING THE ARCHITECT OF ANY DISCREPANCIES PRIOR TO ANY MANUFACTURE OR CONSTRUCTION WORK.


NOTES:

DESIGN INTENT  
DRAWING



KEY PLAN  
NTS


BUILDING 39

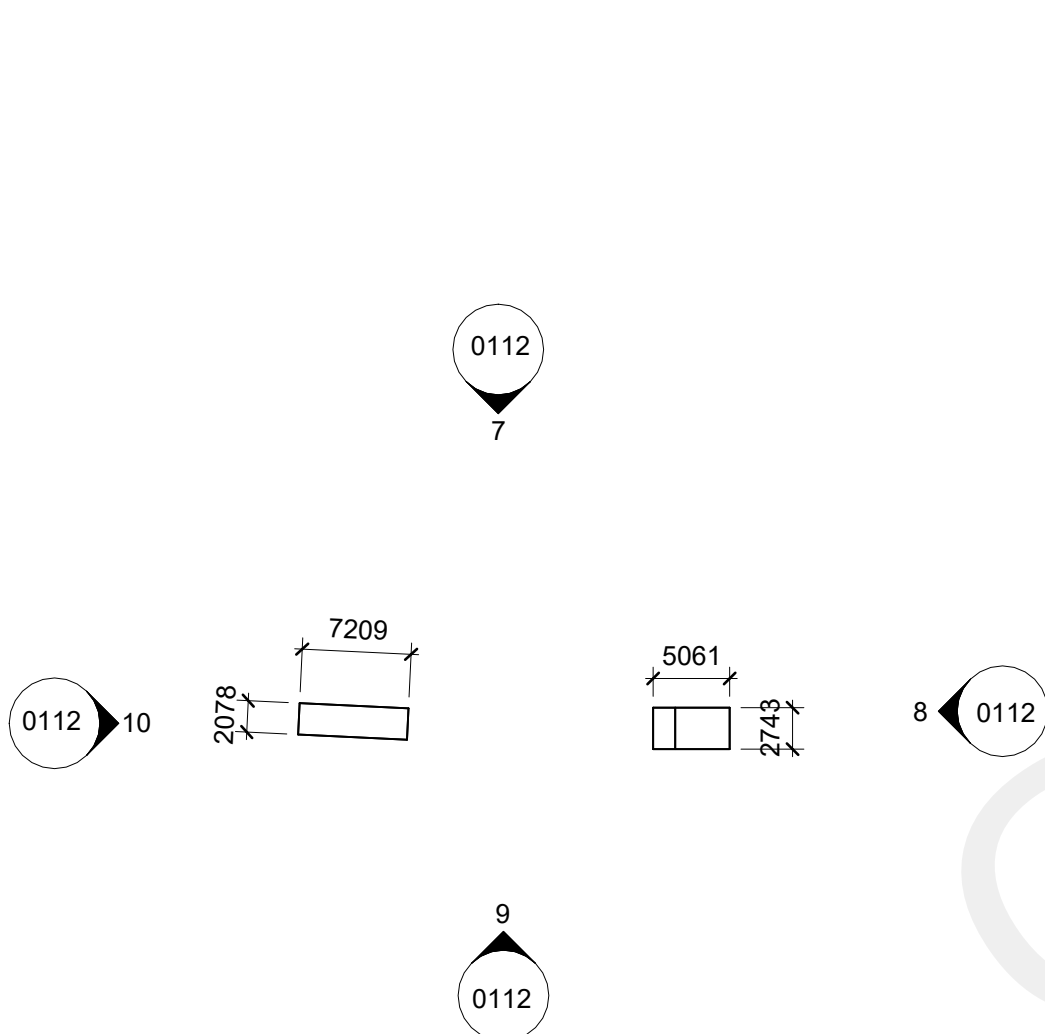


6 39 Plan  
1 : 500




7 39 Elevation 7  
1 : 500

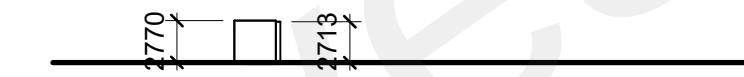

8 39 Elevation 8  
1 : 500

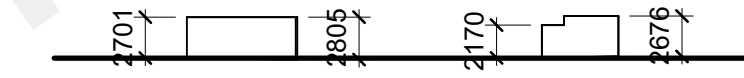


9 39 Elevation 9  
1 : 500

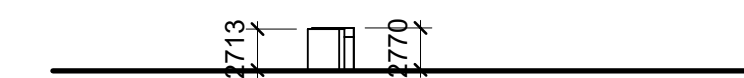


10 39 Elevation 10  
1 : 500


BUILDING 40

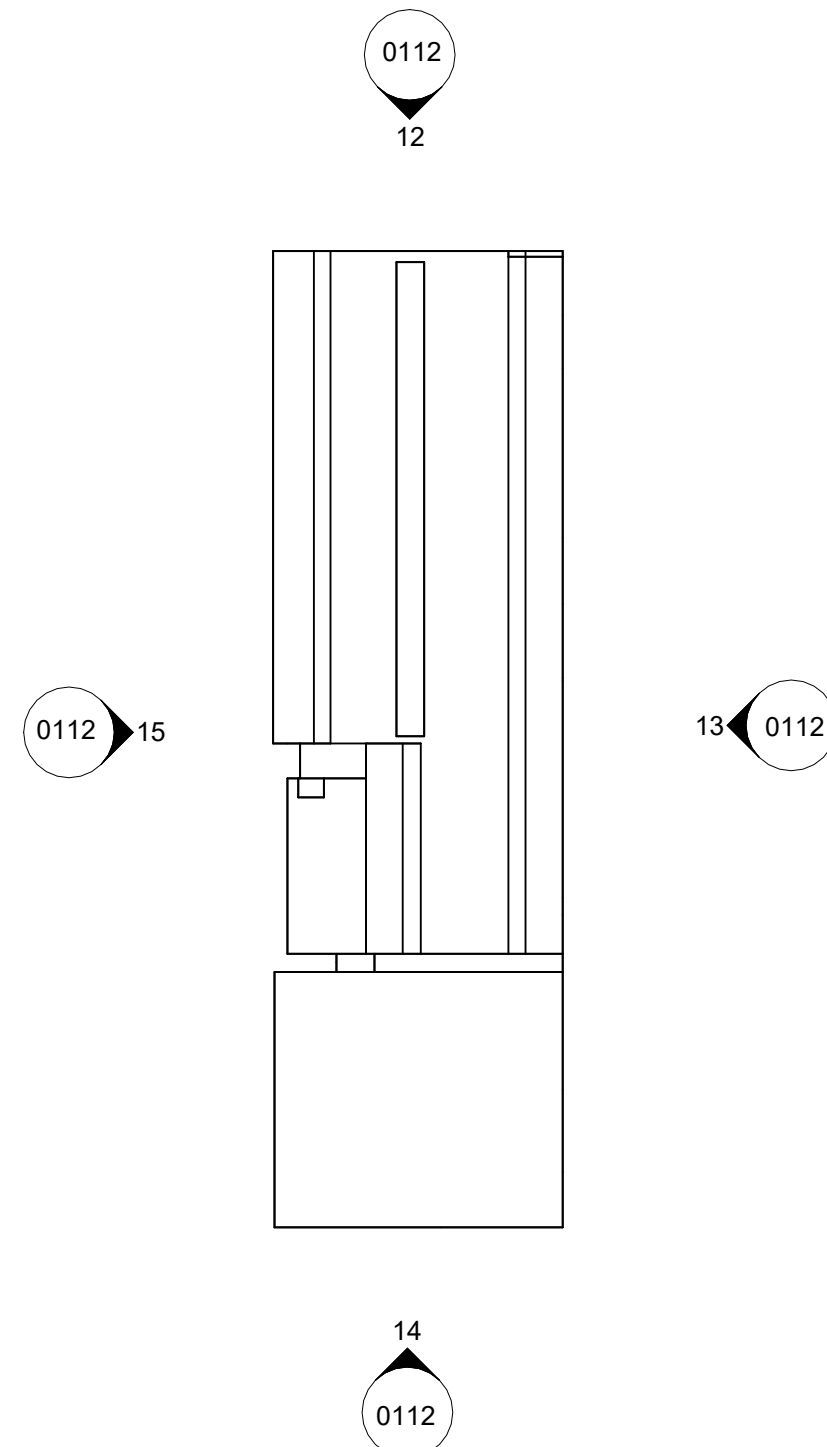


11 40 Plan  
1 : 500

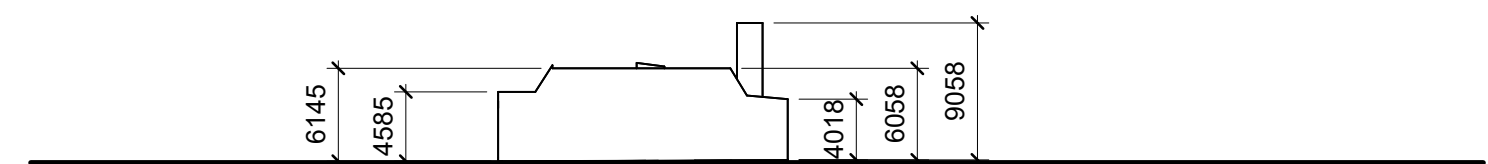


12 40 Elevation 12  
1 : 500

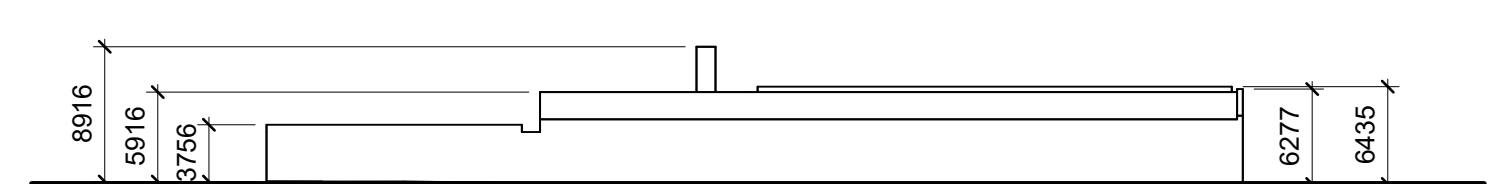

13 40 Elevation 13  
1 : 500

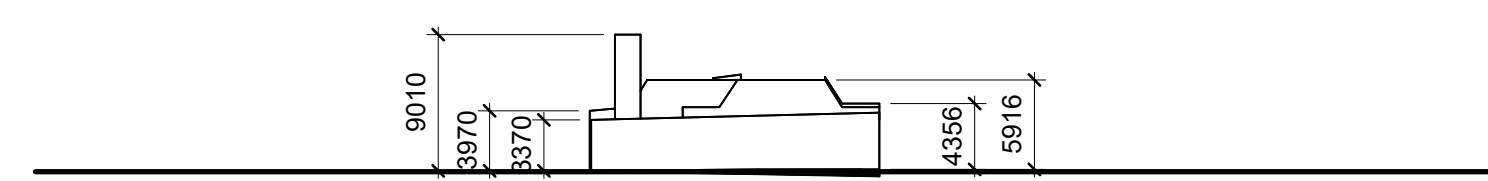

14 40 Elevation 14  
1 : 500

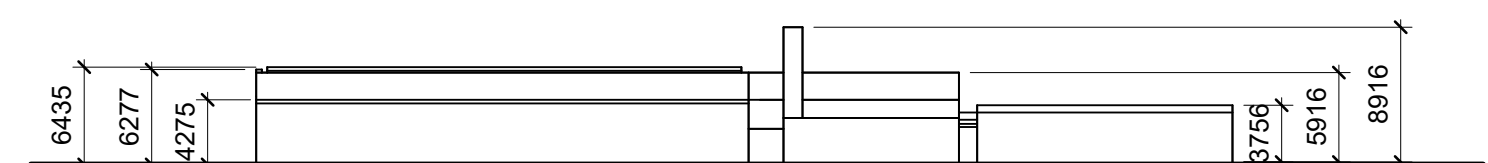

15 40 Elevation 15  
1 : 500

| 1   | 29/09/2022 | FRIST ISSUE | CWO       |
|-----|------------|-------------|-----------|
| Rev | Date       | Description | Issued By |

Project Stage  
OUTLINE PLANNING  
APPLICATION

Client:  
Northfleet Central 1 Ltd

Project:  
Northfleet Harboursite  
Northfleet, UK

Drawing Title:  
Existing Buildings - 38 to 40

| Drawn | Checked | Paper Size | Scale      | Date       |
|-------|---------|------------|------------|------------|
| CWO   | CWO     | A1         | 1 : 500@A1 | 29/09/2022 |

| Project No. | Drawing No. | Classification | Revision |
|-------------|-------------|----------------|----------|
| 22040       | 0112        |                | 1        |

File Name  
PE22040-CWO-ZZ-ZZ-DR-A-0112


Status:  
S2 - Suitable for information

C+W O'BRIEN  
ARCHITECTS


No.1 Sarsfield Quay, Dublin 7, D07 R9FH  
t: 01 518 0170 e: admin@cw architects.ie  
Dublin | Cork | Galway | London | UK & Europe +  
www.cwoarchitects.ie

Please consider the environment before printing this sheet

BUILDING 41

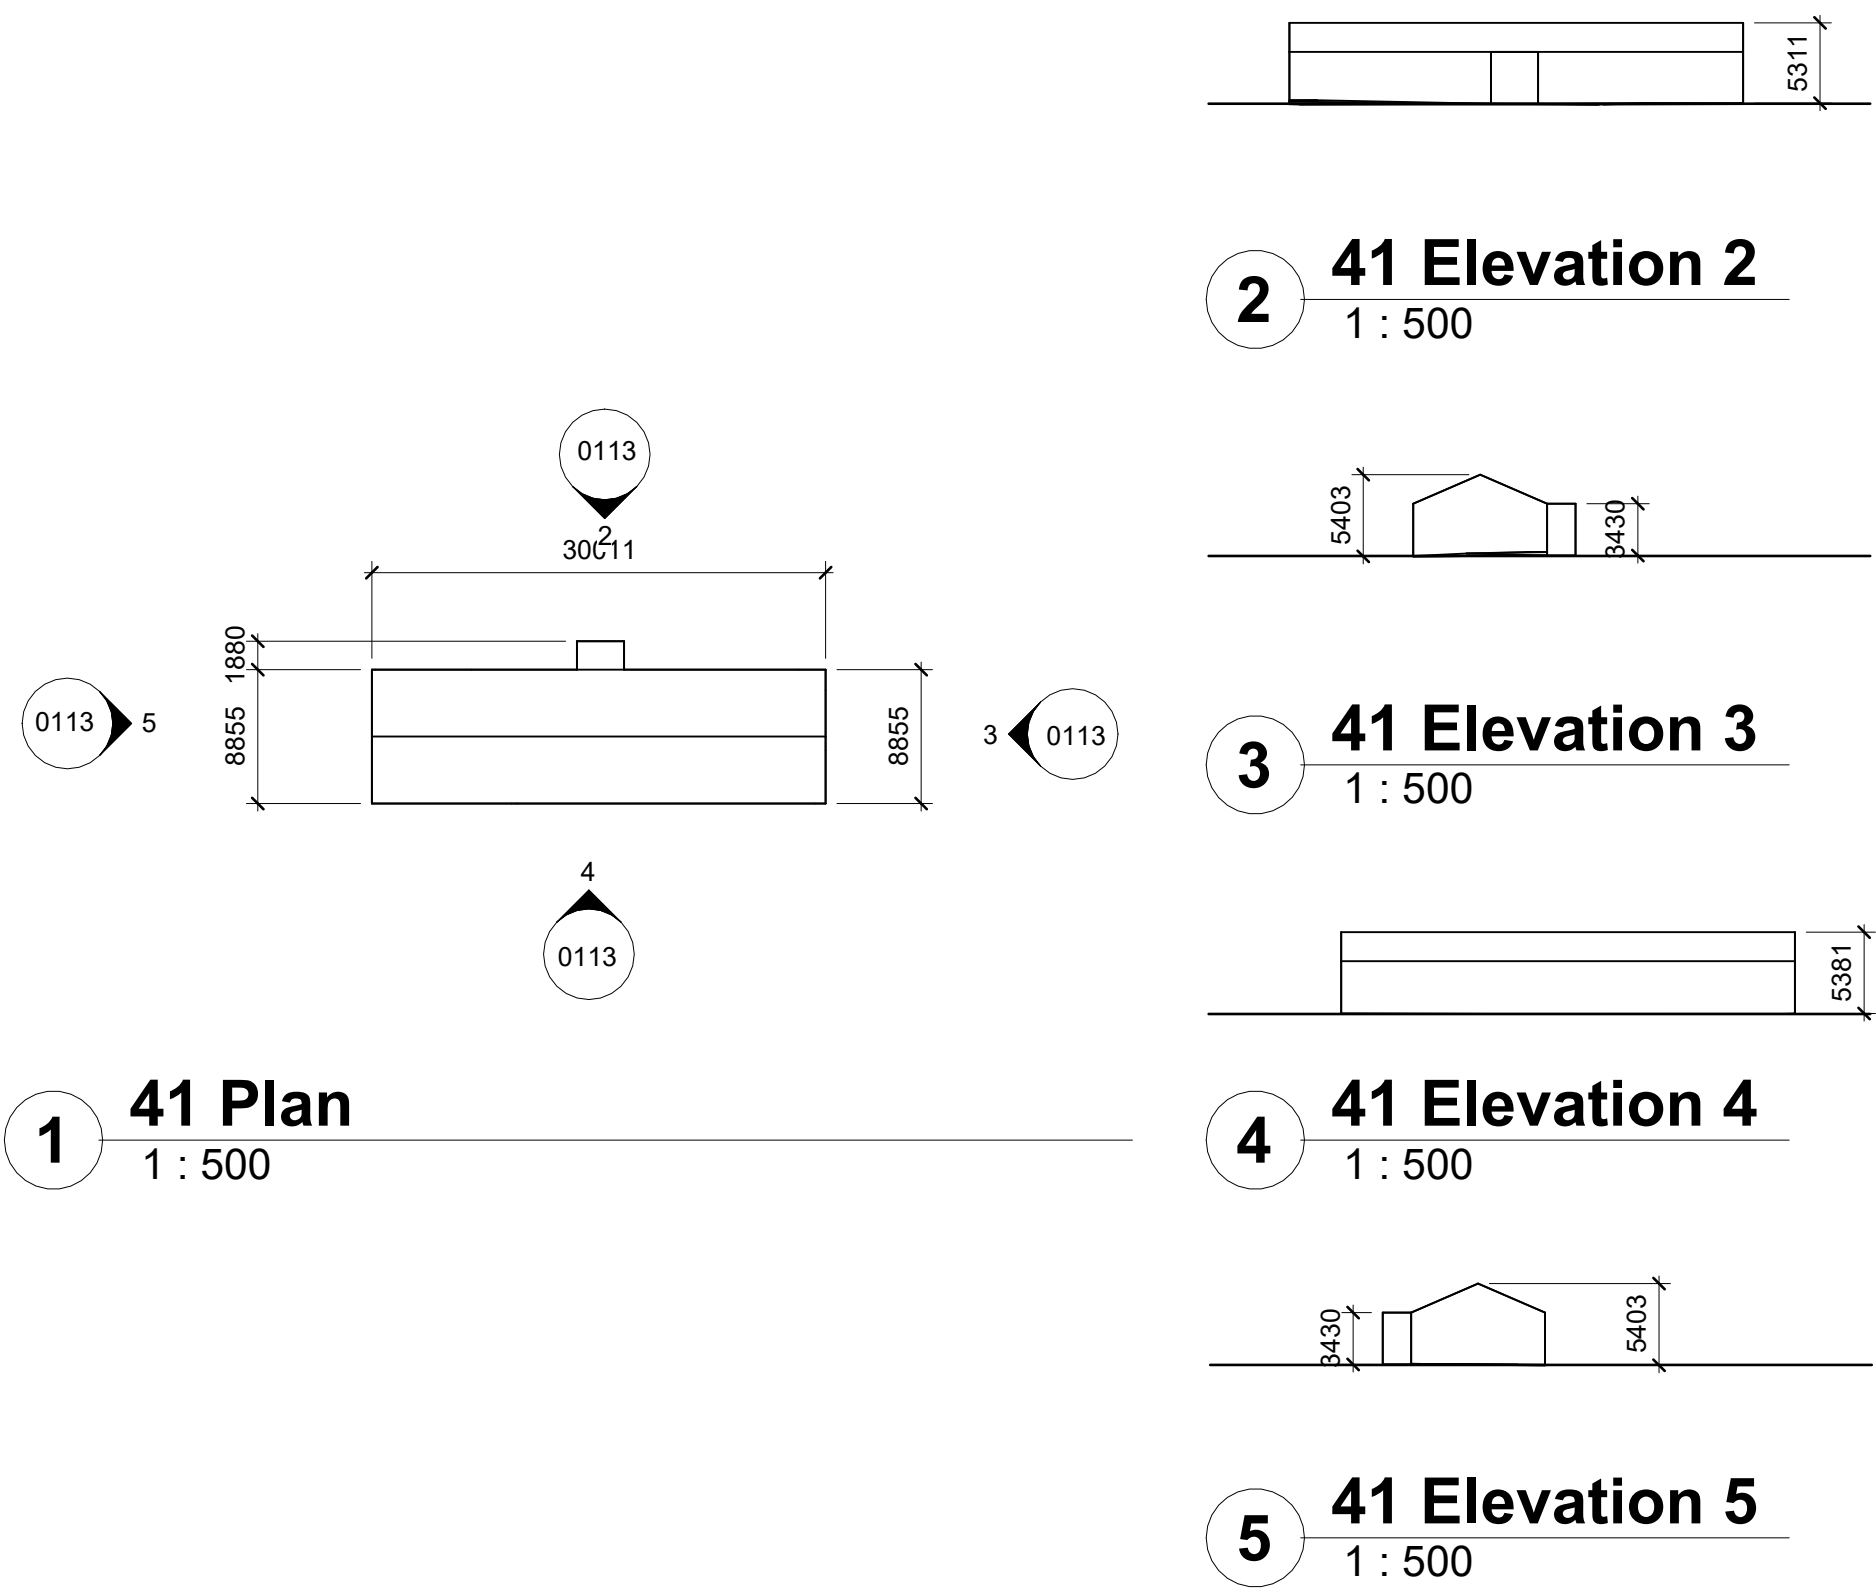

BUILDING 42

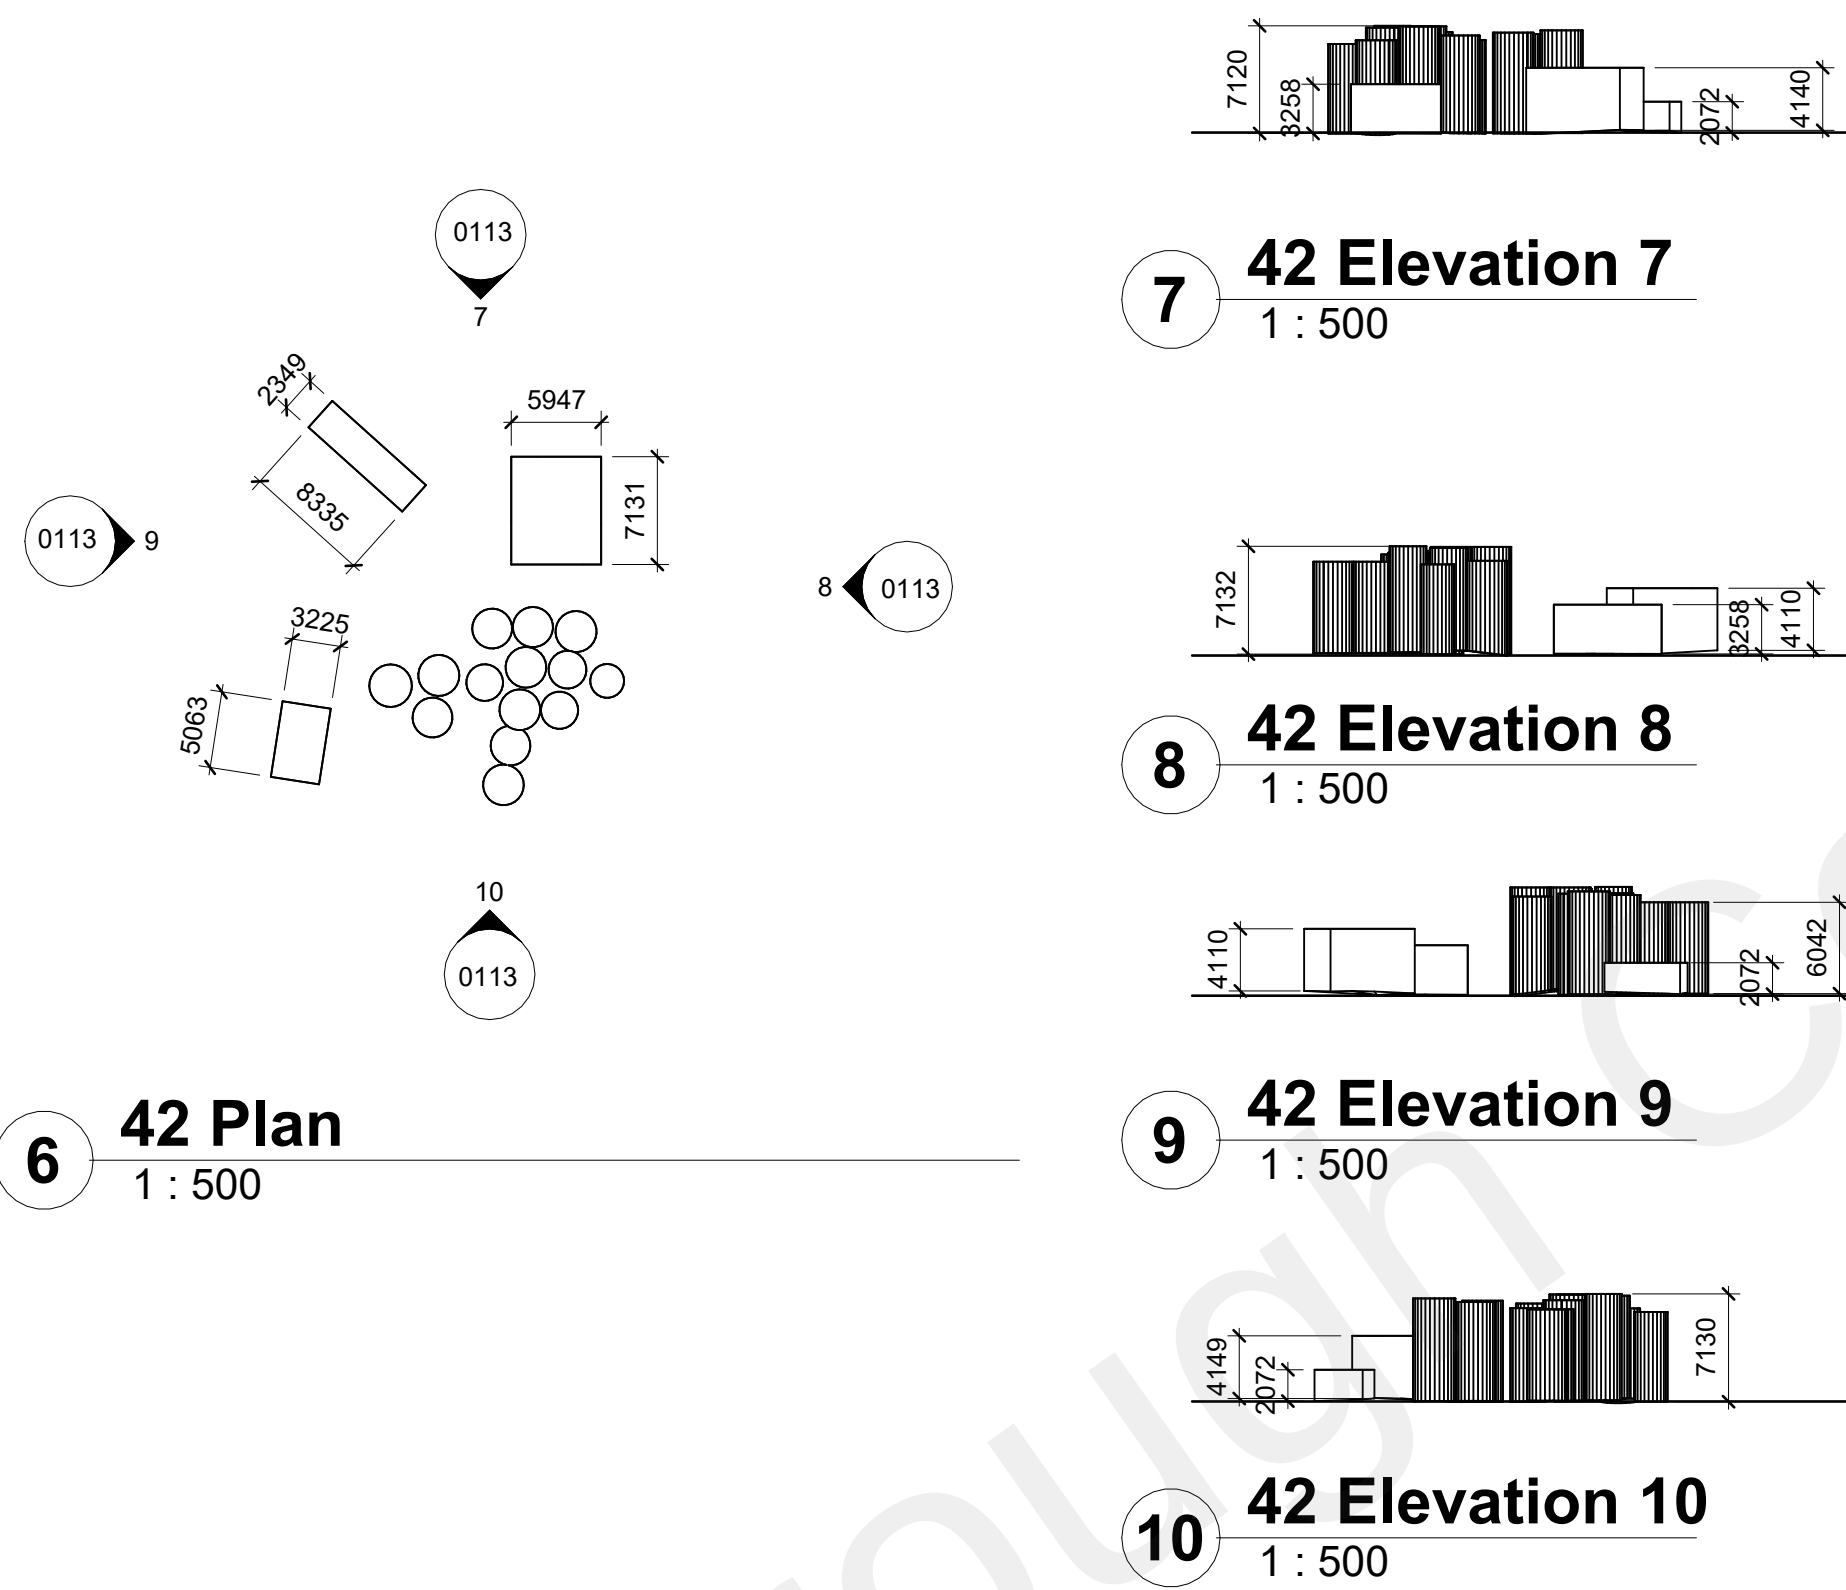

THE COPYRIGHT OF THIS DRAWING IS VESTED WITH CW O'BRIEN ARCHITECTS LIMITED AND MUST NOT BE COPIED OR REPRODUCED WITHOUT THE CONSENT OF THE COMPANY.

FIGURED DIMENSIONS ONLY TO BE TAKEN FROM THIS DRAWING. DO NOT SCALE.

ALL CONTRACTORS MUST VISIT THE SITE AND BE RESPONSIBLE FOR CHECKING ALL SETTING OUT DIMENSIONS AND NOTIFYING THE ARCHITECT OF ANY DISCREPANCIES PRIOR TO ANY MANUFACTURE OR CONSTRUCTION WORK.


NOTES:

DESIGN INTENT  
DRAWING





KEY PLAN  
NTS

BUILDING 43

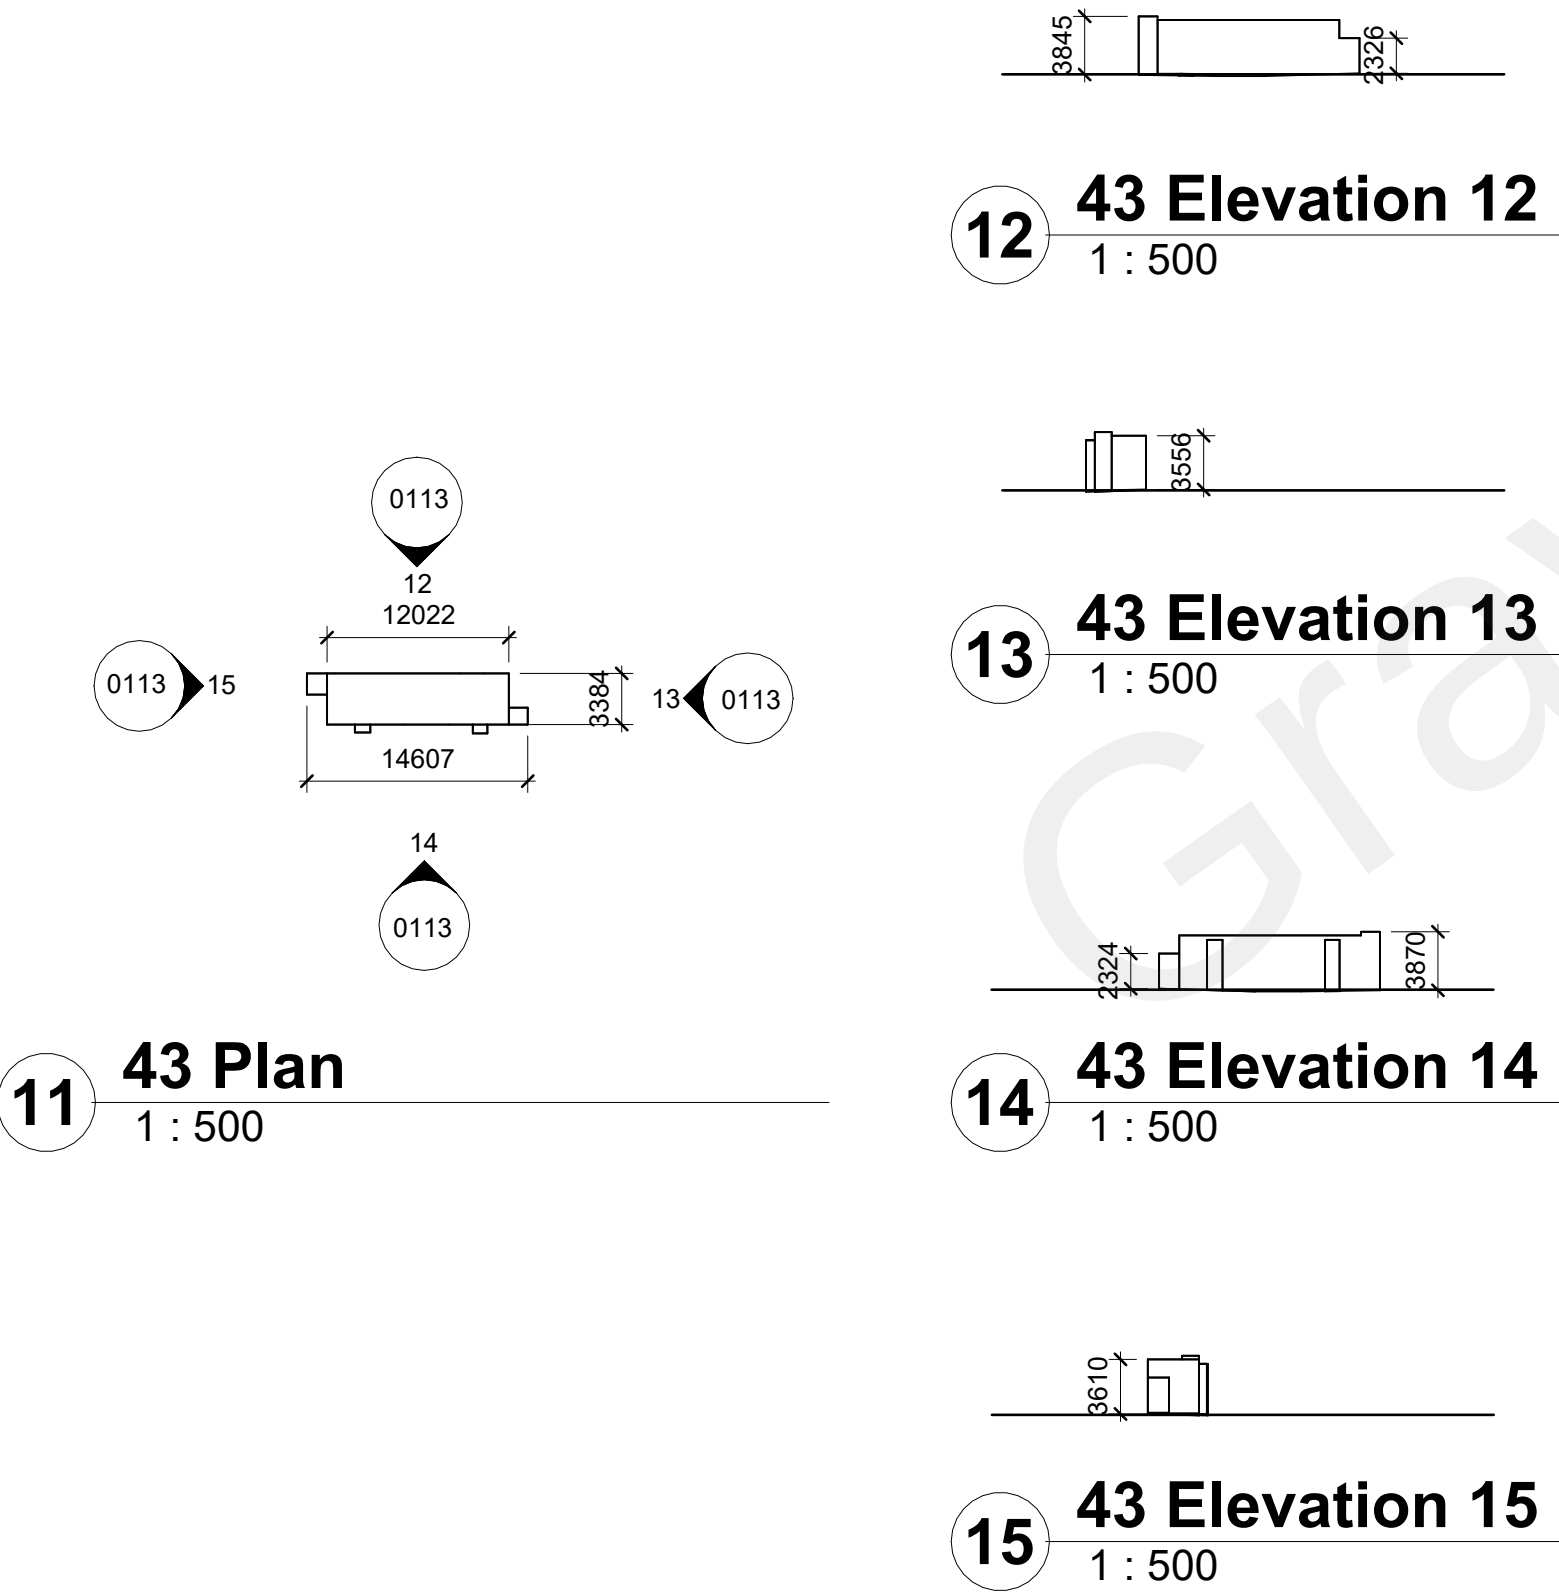

BUILDING 44

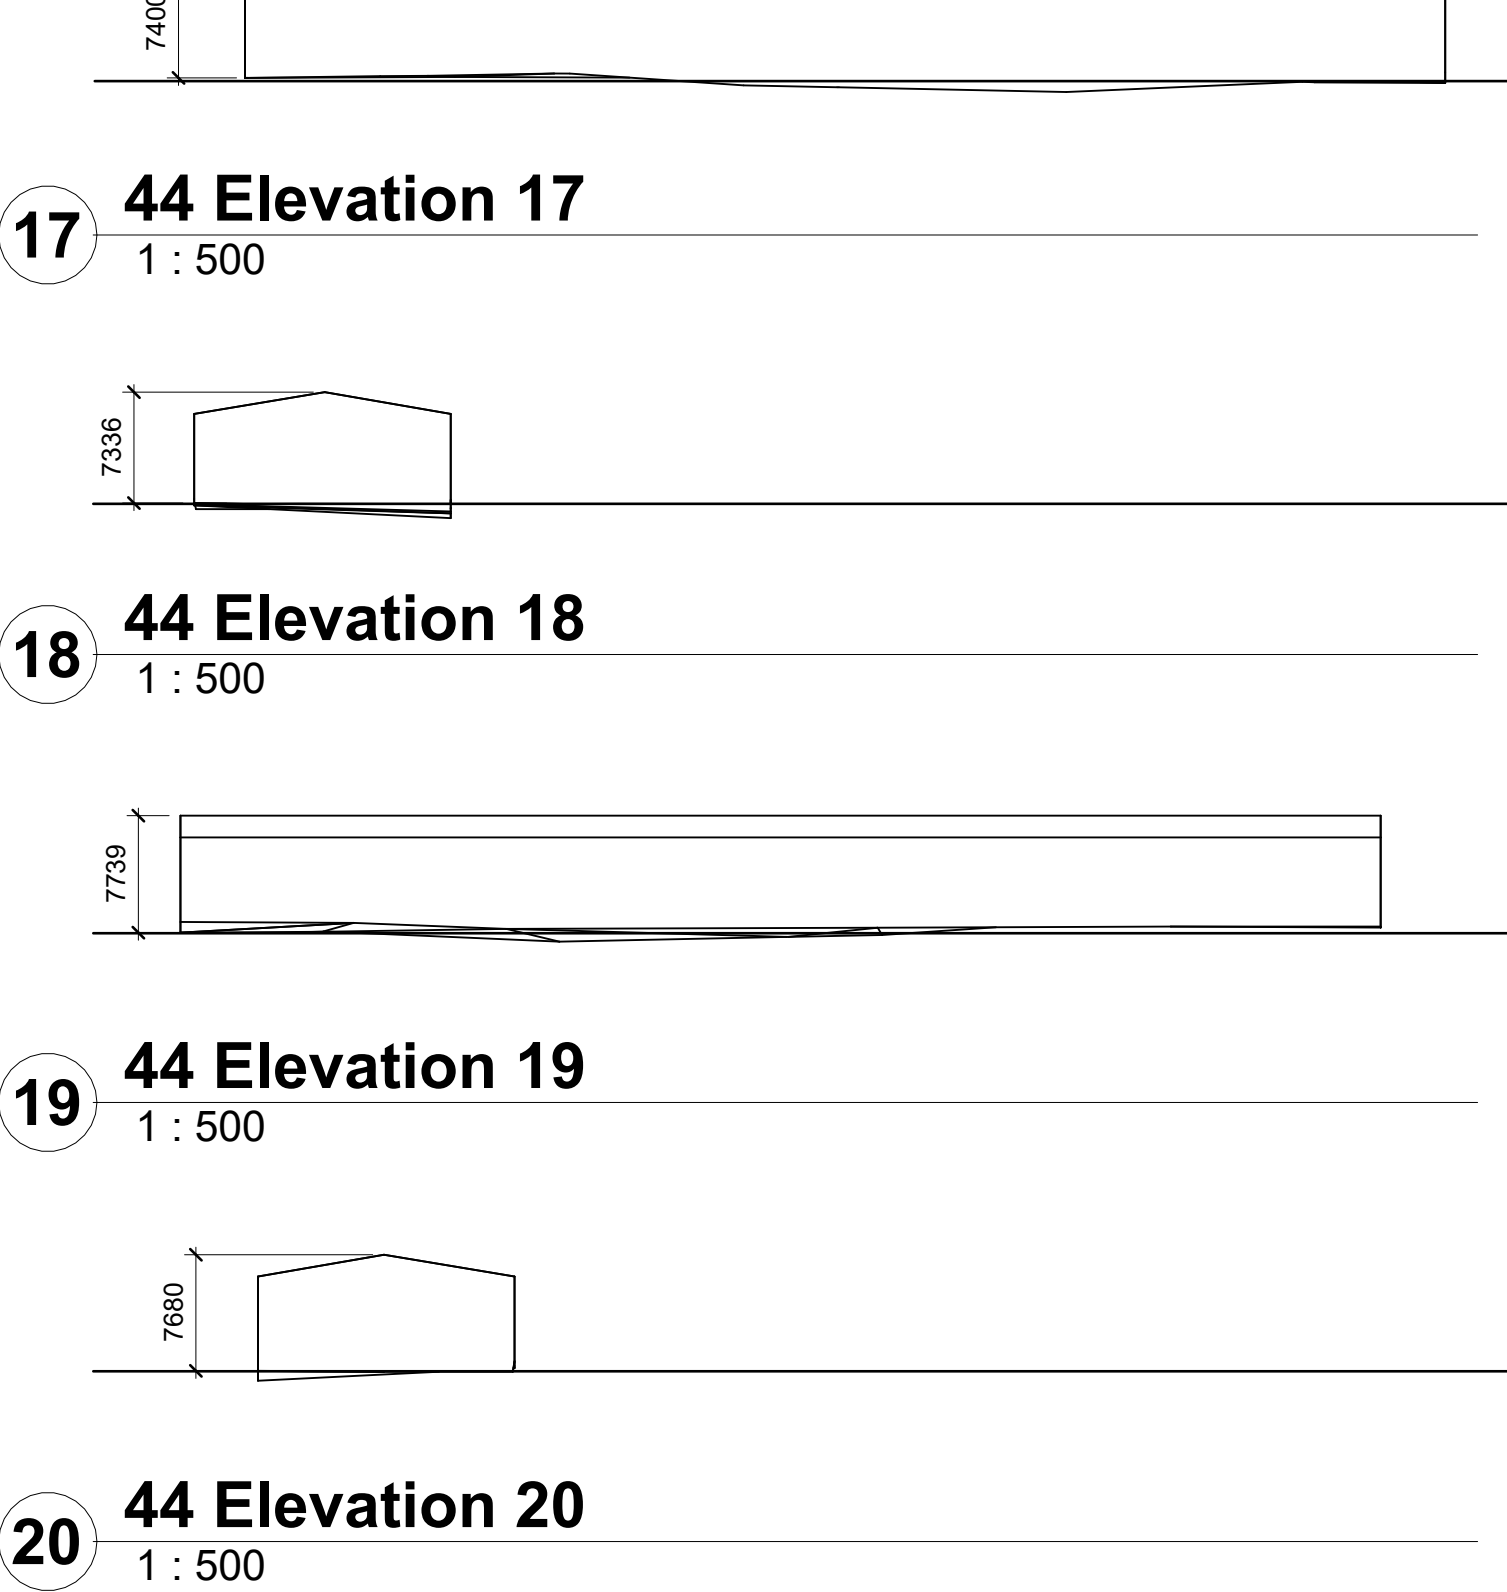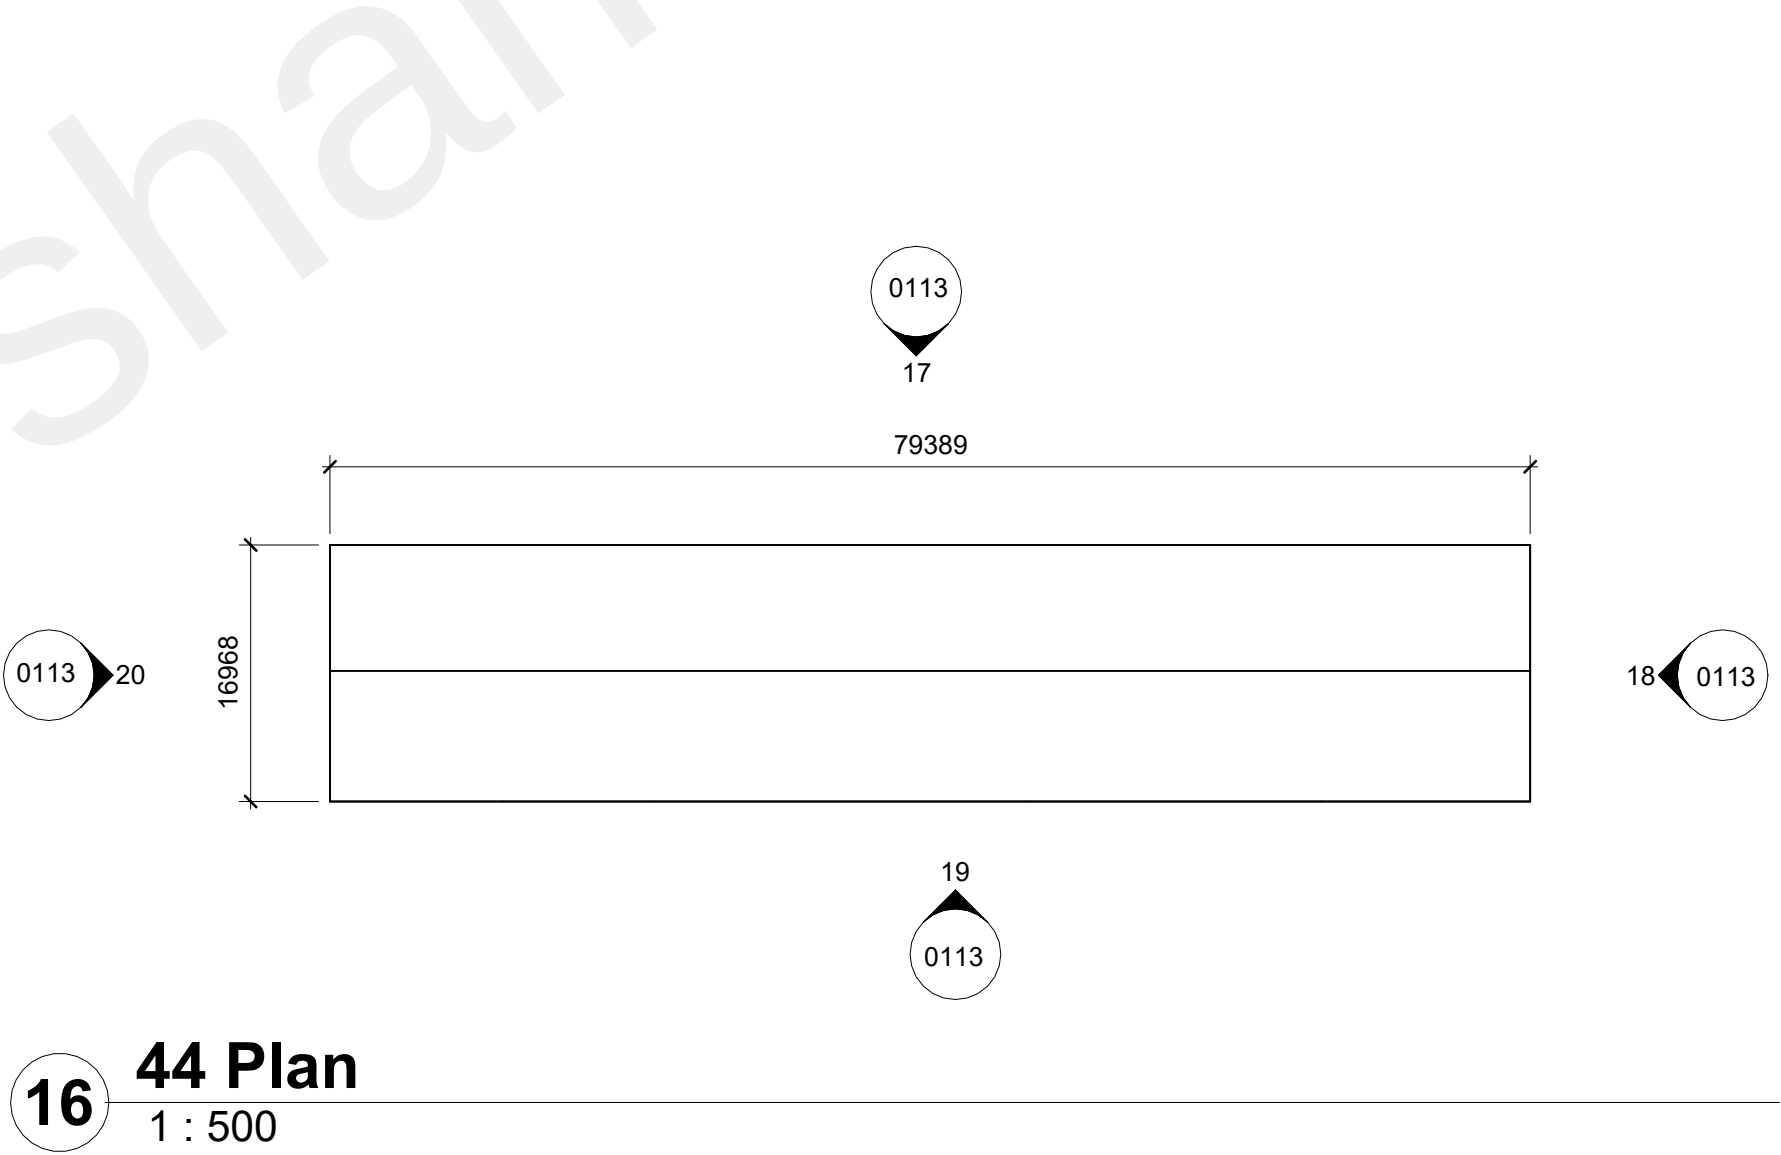

| 1   | 29/09/2022 | FIRST ISSUE | CWO       |
|-----|------------|-------------|-----------|
| Rev | Date       | Description | Issued By |

Project Stage

OUTLINE PLANNING  
APPLICATION

Client:

Northfleet Central 1 Ltd

Project:

Northfleet Harbourside  
Northfleet UK

Drawing Title:

Existing Buildings - 41 to 44

| Drawn       | Checked     | Paper Size     | Scale    | Date       |
|-------------|-------------|----------------|----------|------------|
| CWO         | CWO         | A1             | 1:500@A1 | 29/09/2022 |
| Project No. | Drawing No. | Classification | Revision |            |
| 22040       | 0113        |                | 1        |            |

File Name  
PE22040-CWO-ZZ-ZZ-DR-A-0113


Status:  
**S2 - Suitable for Information**

**C+W O'BRIEN**  
ARCHITECTS

No.1 Sarsfield Quay, Dublin 7, D07 R9FH  
t: 01 518 0170 e: admin@cw architects.ie  
Dublin | Cork | Galway | London | UK & Europe +  
www.cwoarchitects.ie

Please consider the environment before printing this sheet

BUILDING 45

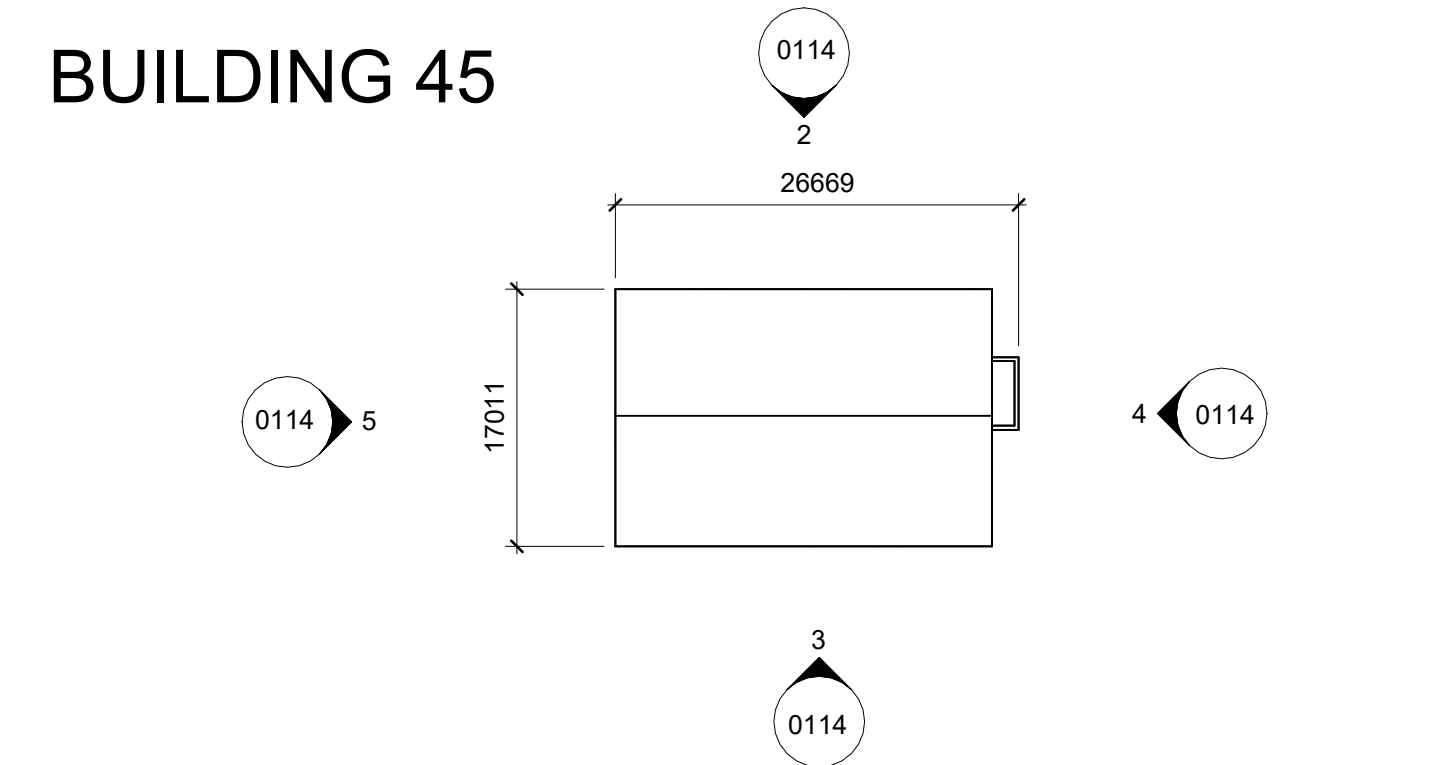

1 45 Plan  
1 : 500




2 45 Elevation 2  
1 : 500



3 45 Elevation 3  
1 : 500




4 45 Elevation 4  
1 : 500

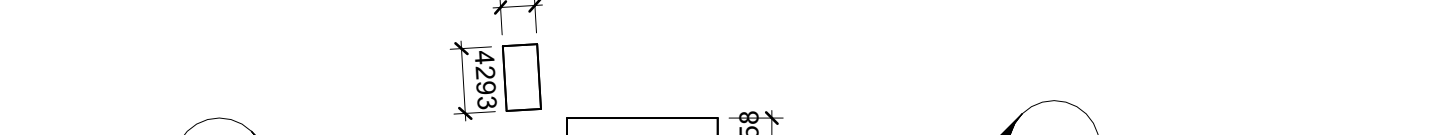


5 45 Elevation 5  
1 : 500


BUILDINGS 46

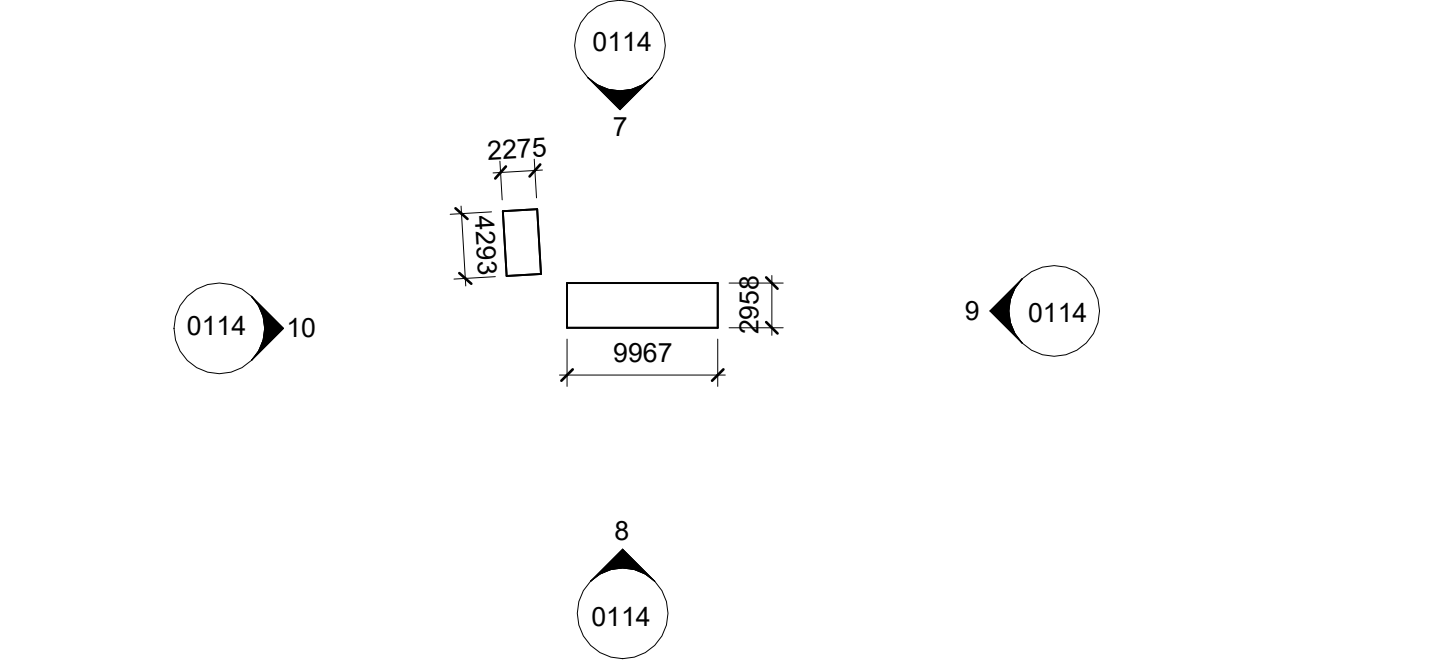

6 46 Plan  
1 : 500

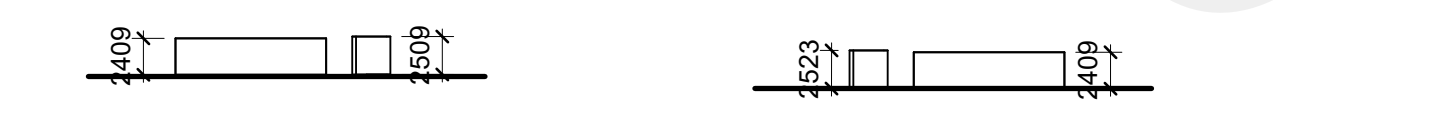

7 46 Elevation 7  
1 : 500

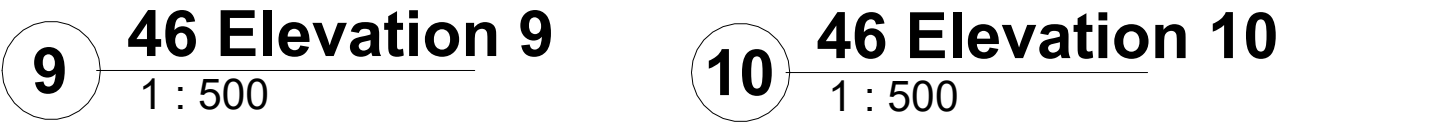

8 46 Elevation 8  
1 : 500




9 46 Elevation 9  
1 : 500



10 46 Elevation 10  
1 : 500

BUILDINGS 47

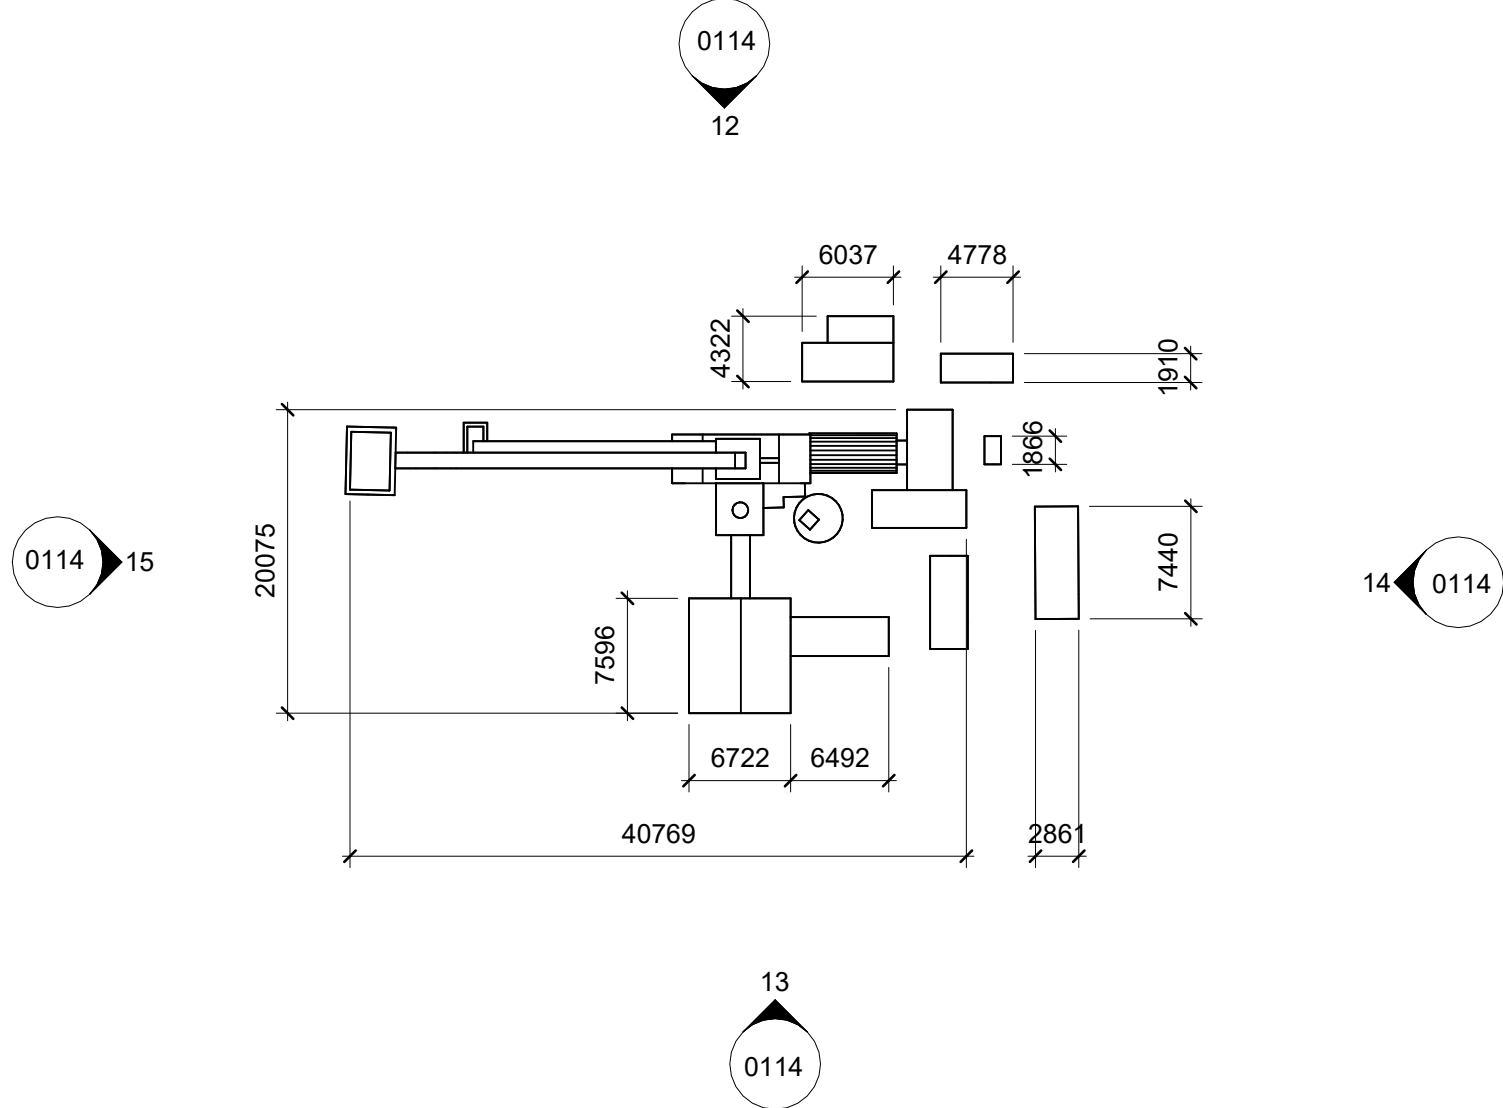


11 47 Plan  
1 : 500



12 47 Elevation 12  
1 : 500



13 47 Elevation 13  
1 : 500

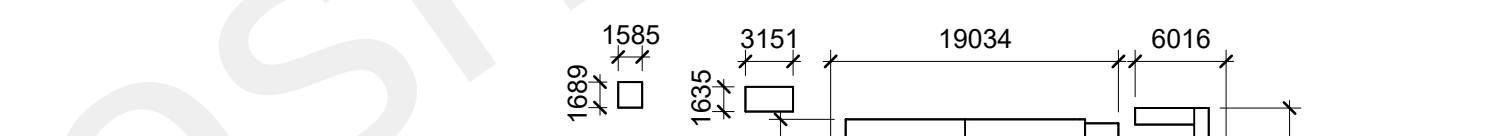


14 47 Elevation 14  
1 : 500



15 47 Elevation 15  
1 : 500

BUILDINGS 48

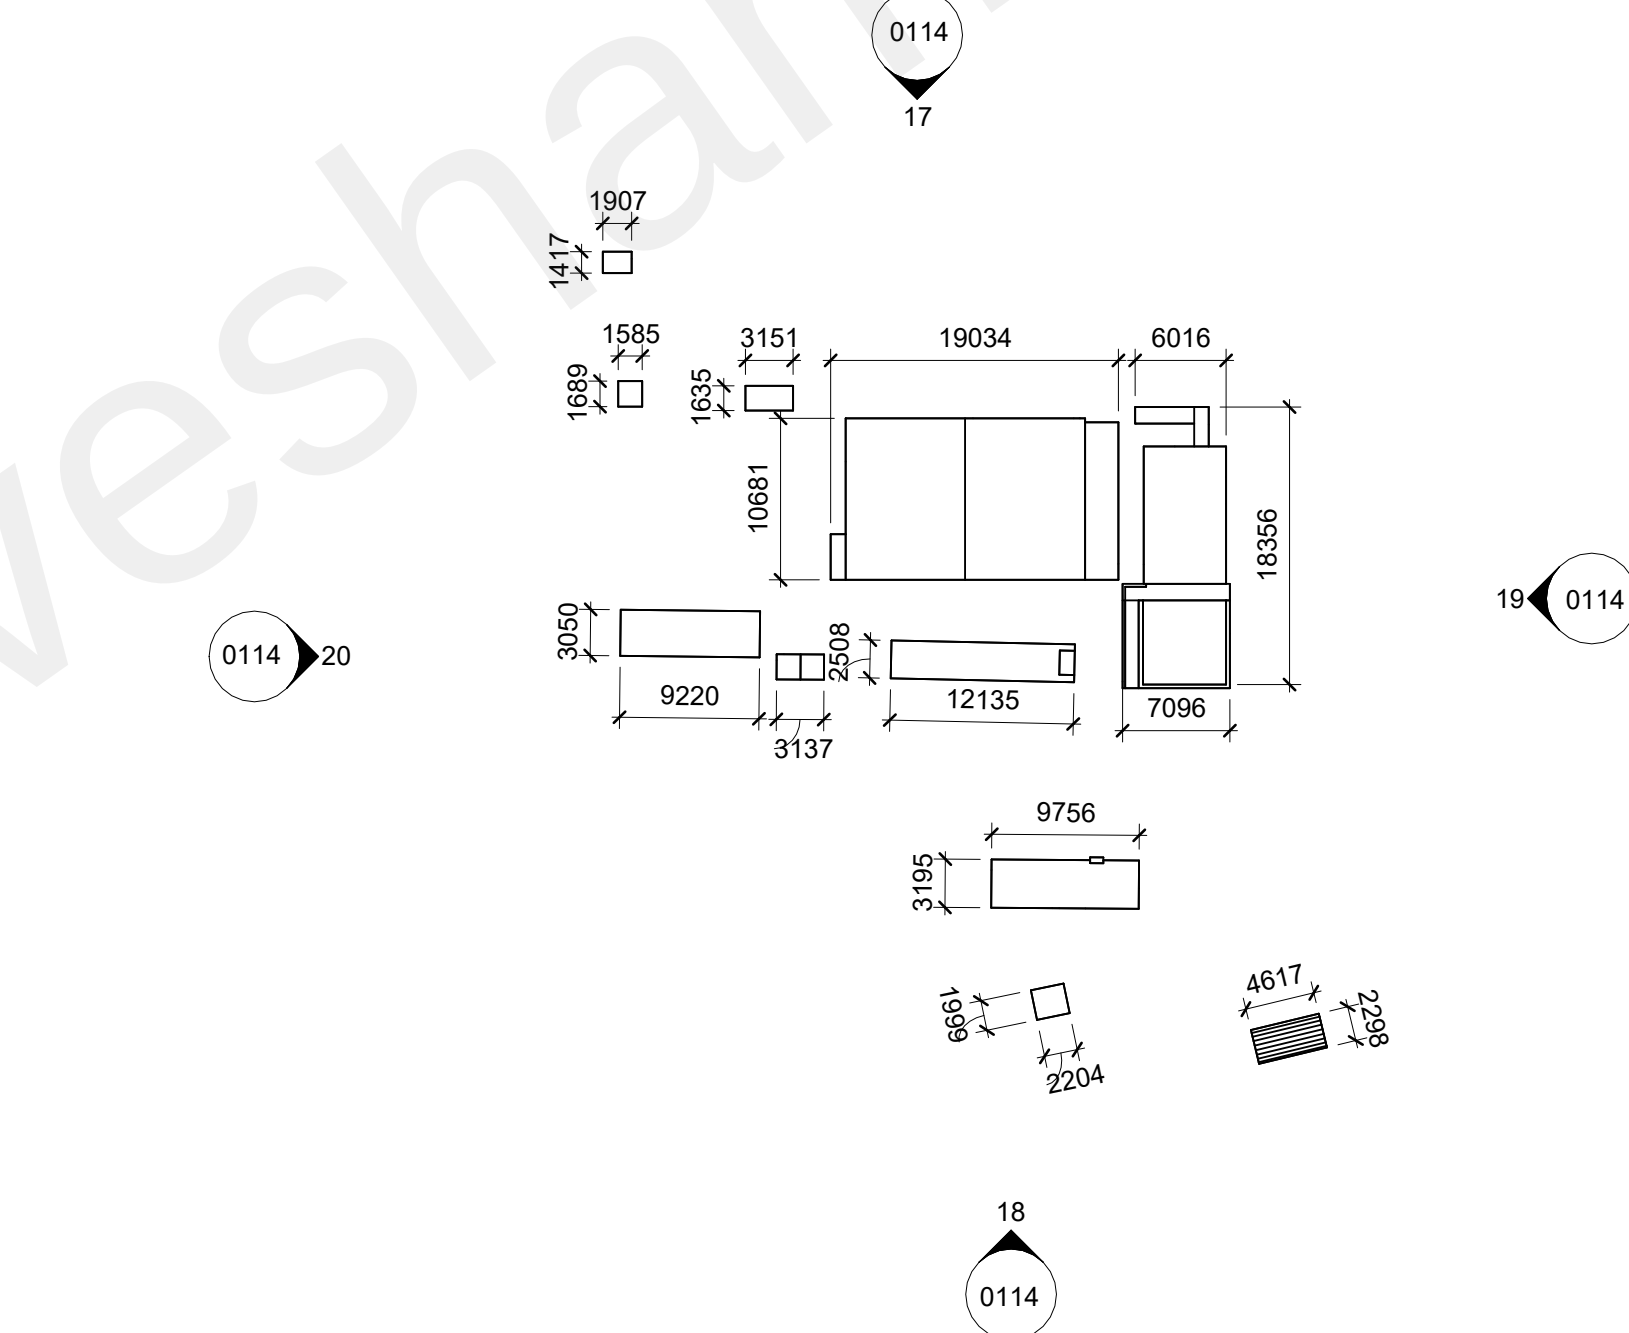

16 48 Plan  
1 : 500



17 48 Elevation 17  
1 : 500




18 48 Elevation 18  
1 : 500




19 48 Elevation 19  
1 : 500




20 48 Elevation 20  
1 : 500

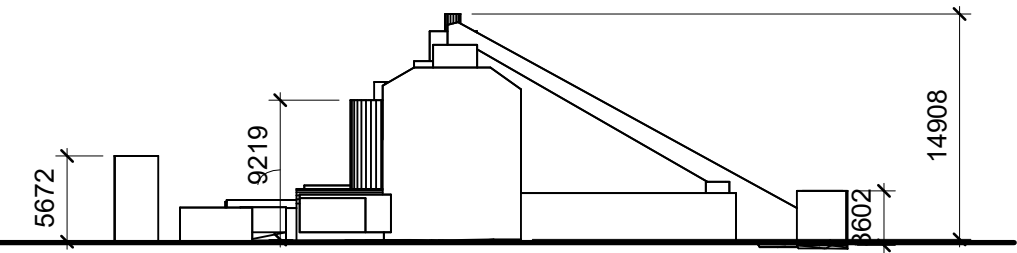


21 48 Elevation 21  
1 : 500

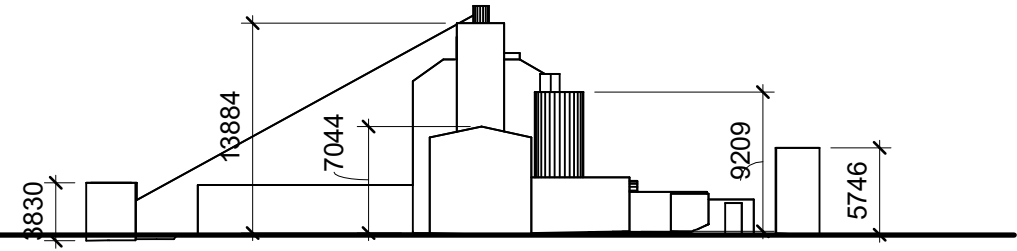

22 48 Elevation 22  
1 : 500

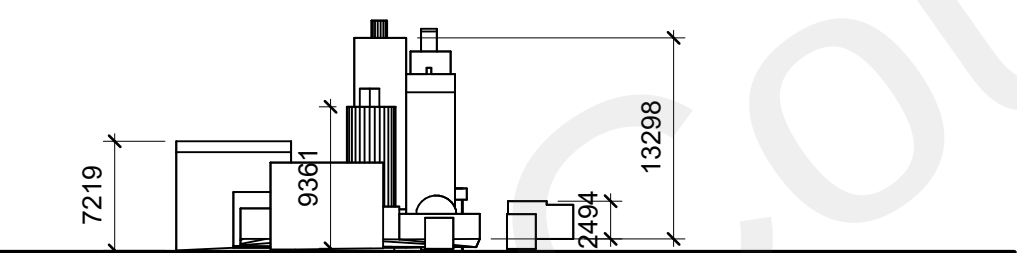

23 48 Elevation 23  
1 : 500

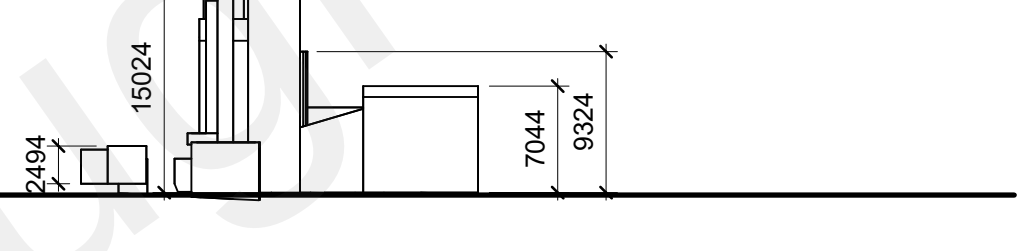

24 48 Elevation 24  
1 : 500




25 48 Elevation 25  
1 : 500




26 48 Elevation 26  
1 : 500



27 48 Elevation 27  
1 : 500

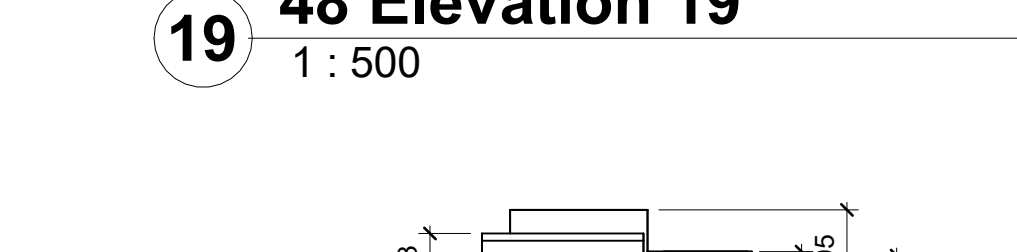

28 48 Elevation 28  
1 : 500

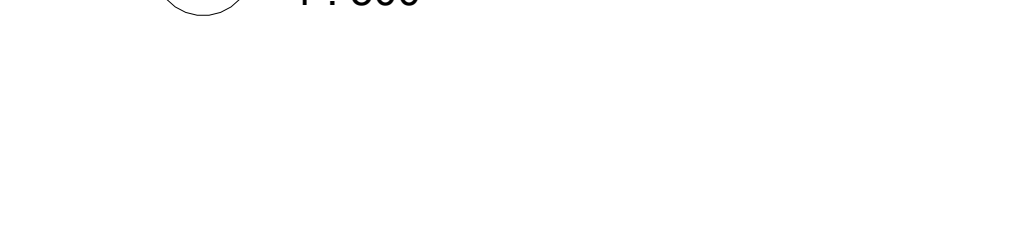

29 48 Elevation 29  
1 : 500

THE COPYRIGHT OF THIS DRAWING IS VESTED WITH CW O'BRIEN ARCHITECTS LIMITED AND MUST NOT BE COPIED OR REPRODUCED WITHOUT THE CONSENT OF THE COMPANY.

FIGURED DIMENSIONS ONLY TO BE TAKEN FROM THIS DRAWING. DO NOT SCALE.

ALL CONTRACTORS MUST VISIT THE SITE AND BE RESPONSIBLE FOR CHECKING ALL SETTING OUT DIMENSIONS AND NOTIFYING THE ARCHITECT OF ANY DISCREPANCIES PRIOR TO ANY MANUFACTURE OR CONSTRUCTION WORK.

NOTES:

DESIGN INTENT  
DRAWING



KEY PLAN  
NTS

| 1   | 29/09/2022 | FIRST ISSUE | CWO       |
|-----|------------|-------------|-----------|
| Rev | Date       | Description | Issued By |

Project Stage

OUTLINE PLANNING  
APPLICATION

Client:

Northfleet Central 1 Ltd

Project:

Northfleet Harbourside  
Northfleet, UK

Drawing Title:

Existing Buildings - 45 to 48

| Drawn | Checked | Paper Size | Scale      | Date       |
|-------|---------|------------|------------|------------|
| CWO   | CWO     | A1         | 1 : 500@A1 | 29/09/2022 |

| Project No. | Drawing No. | Classification | Revision |
|-------------|-------------|----------------|----------|
| 22040       | 0114        |                | 1        |

File Name  
PE22040-CWO-ZZ-ZZ-DR-A-0114

Status:


S2 - Suitable for information

C+W O'BRIEN  
ARCHITECTS


No.1 Sarsfield Quay, Dublin 7, D07 R9FH  
t: 01 518 0170 e: admin@cw architects.ie  
Dublin | Cork | Galway | London | UK & Europe +  
www.cw architects.ie

Please consider the environment before printing this sheet


BUILDING 49

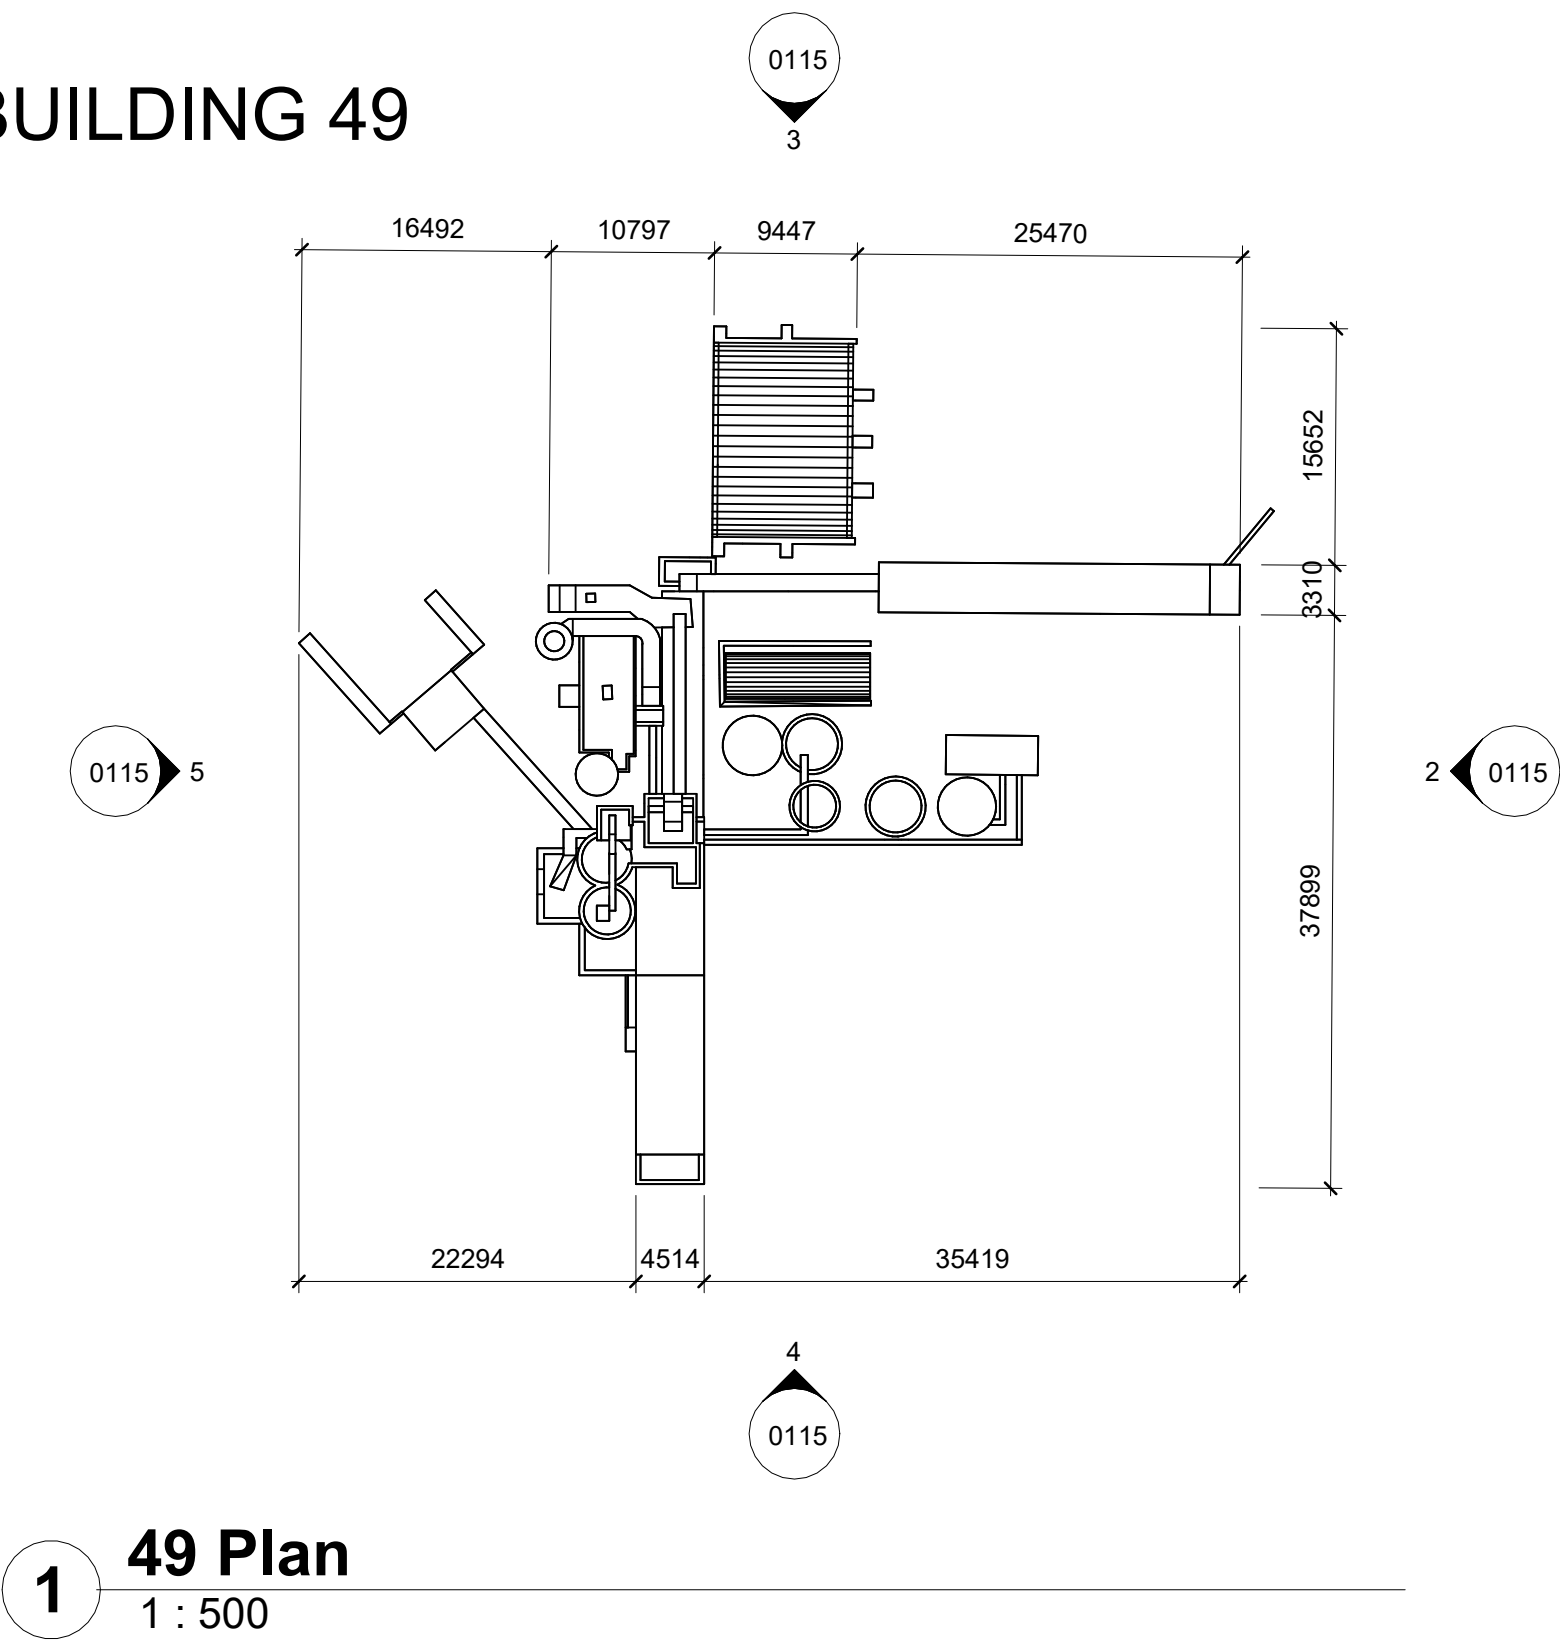

**2 49 Elevation 2**  
1 : 500

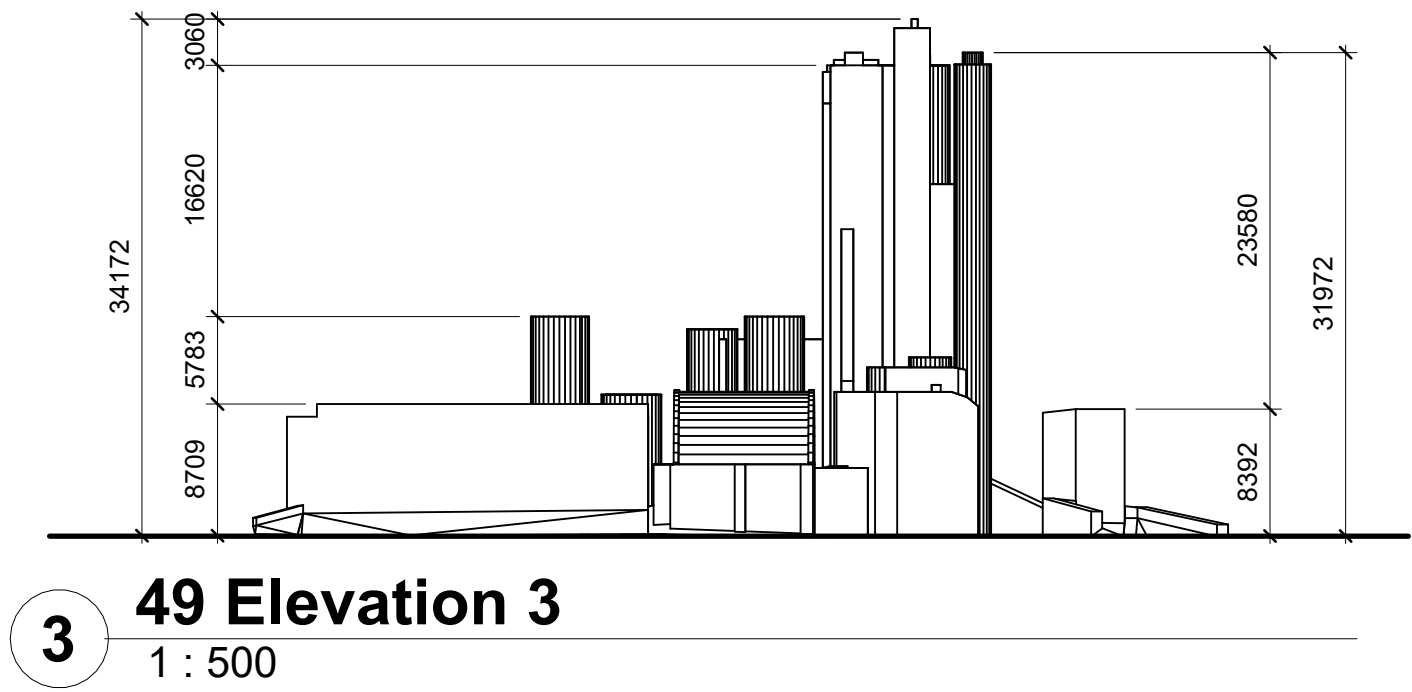

**4 49 Elevation 4**  
1 : 500

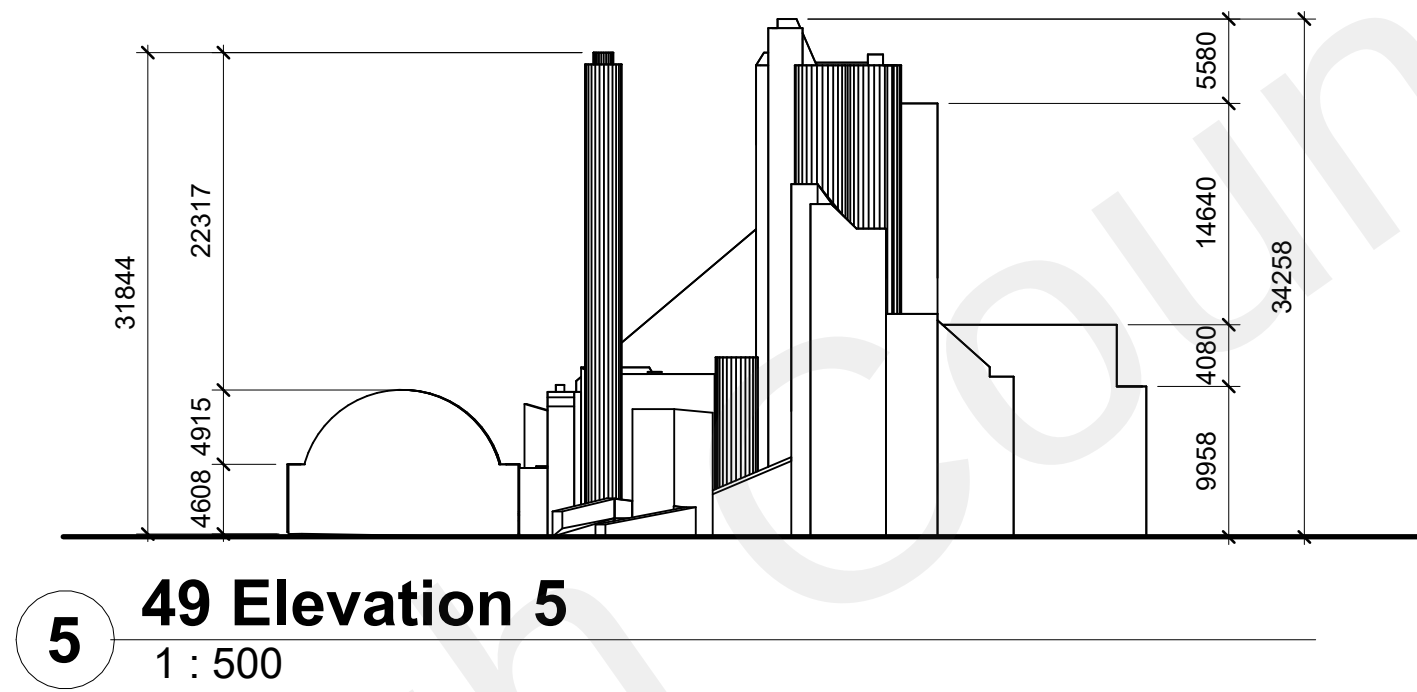

THE COPYRIGHT OF THIS DRAWING IS VESTED WITH CW O'BRIEN ARCHITECTS LIMITED AND MUST NOT BE COPIED OR REPRODUCED WITHOUT THE CONSENT OF THE COMPANY.

FIGURED DIMENSIONS ONLY TO BE TAKEN FROM THIS DRAWING. DO NOT SCALE.

ALL CONTRACTORS MUST VISIT THE SITE AND BE RESPONSIBLE FOR CHECKING ALL SETTING OUT DIMENSIONS AND NOTIFYING THE ARCHITECT OF ANY DISCREPANCIES PRIOR TO ANY MANUFACTURE OR CONSTRUCTION WORK.


NOTES:

**DESIGN INTENT  
DRAWING**




**KEY PLAN  
NTS**


BUILDING 50

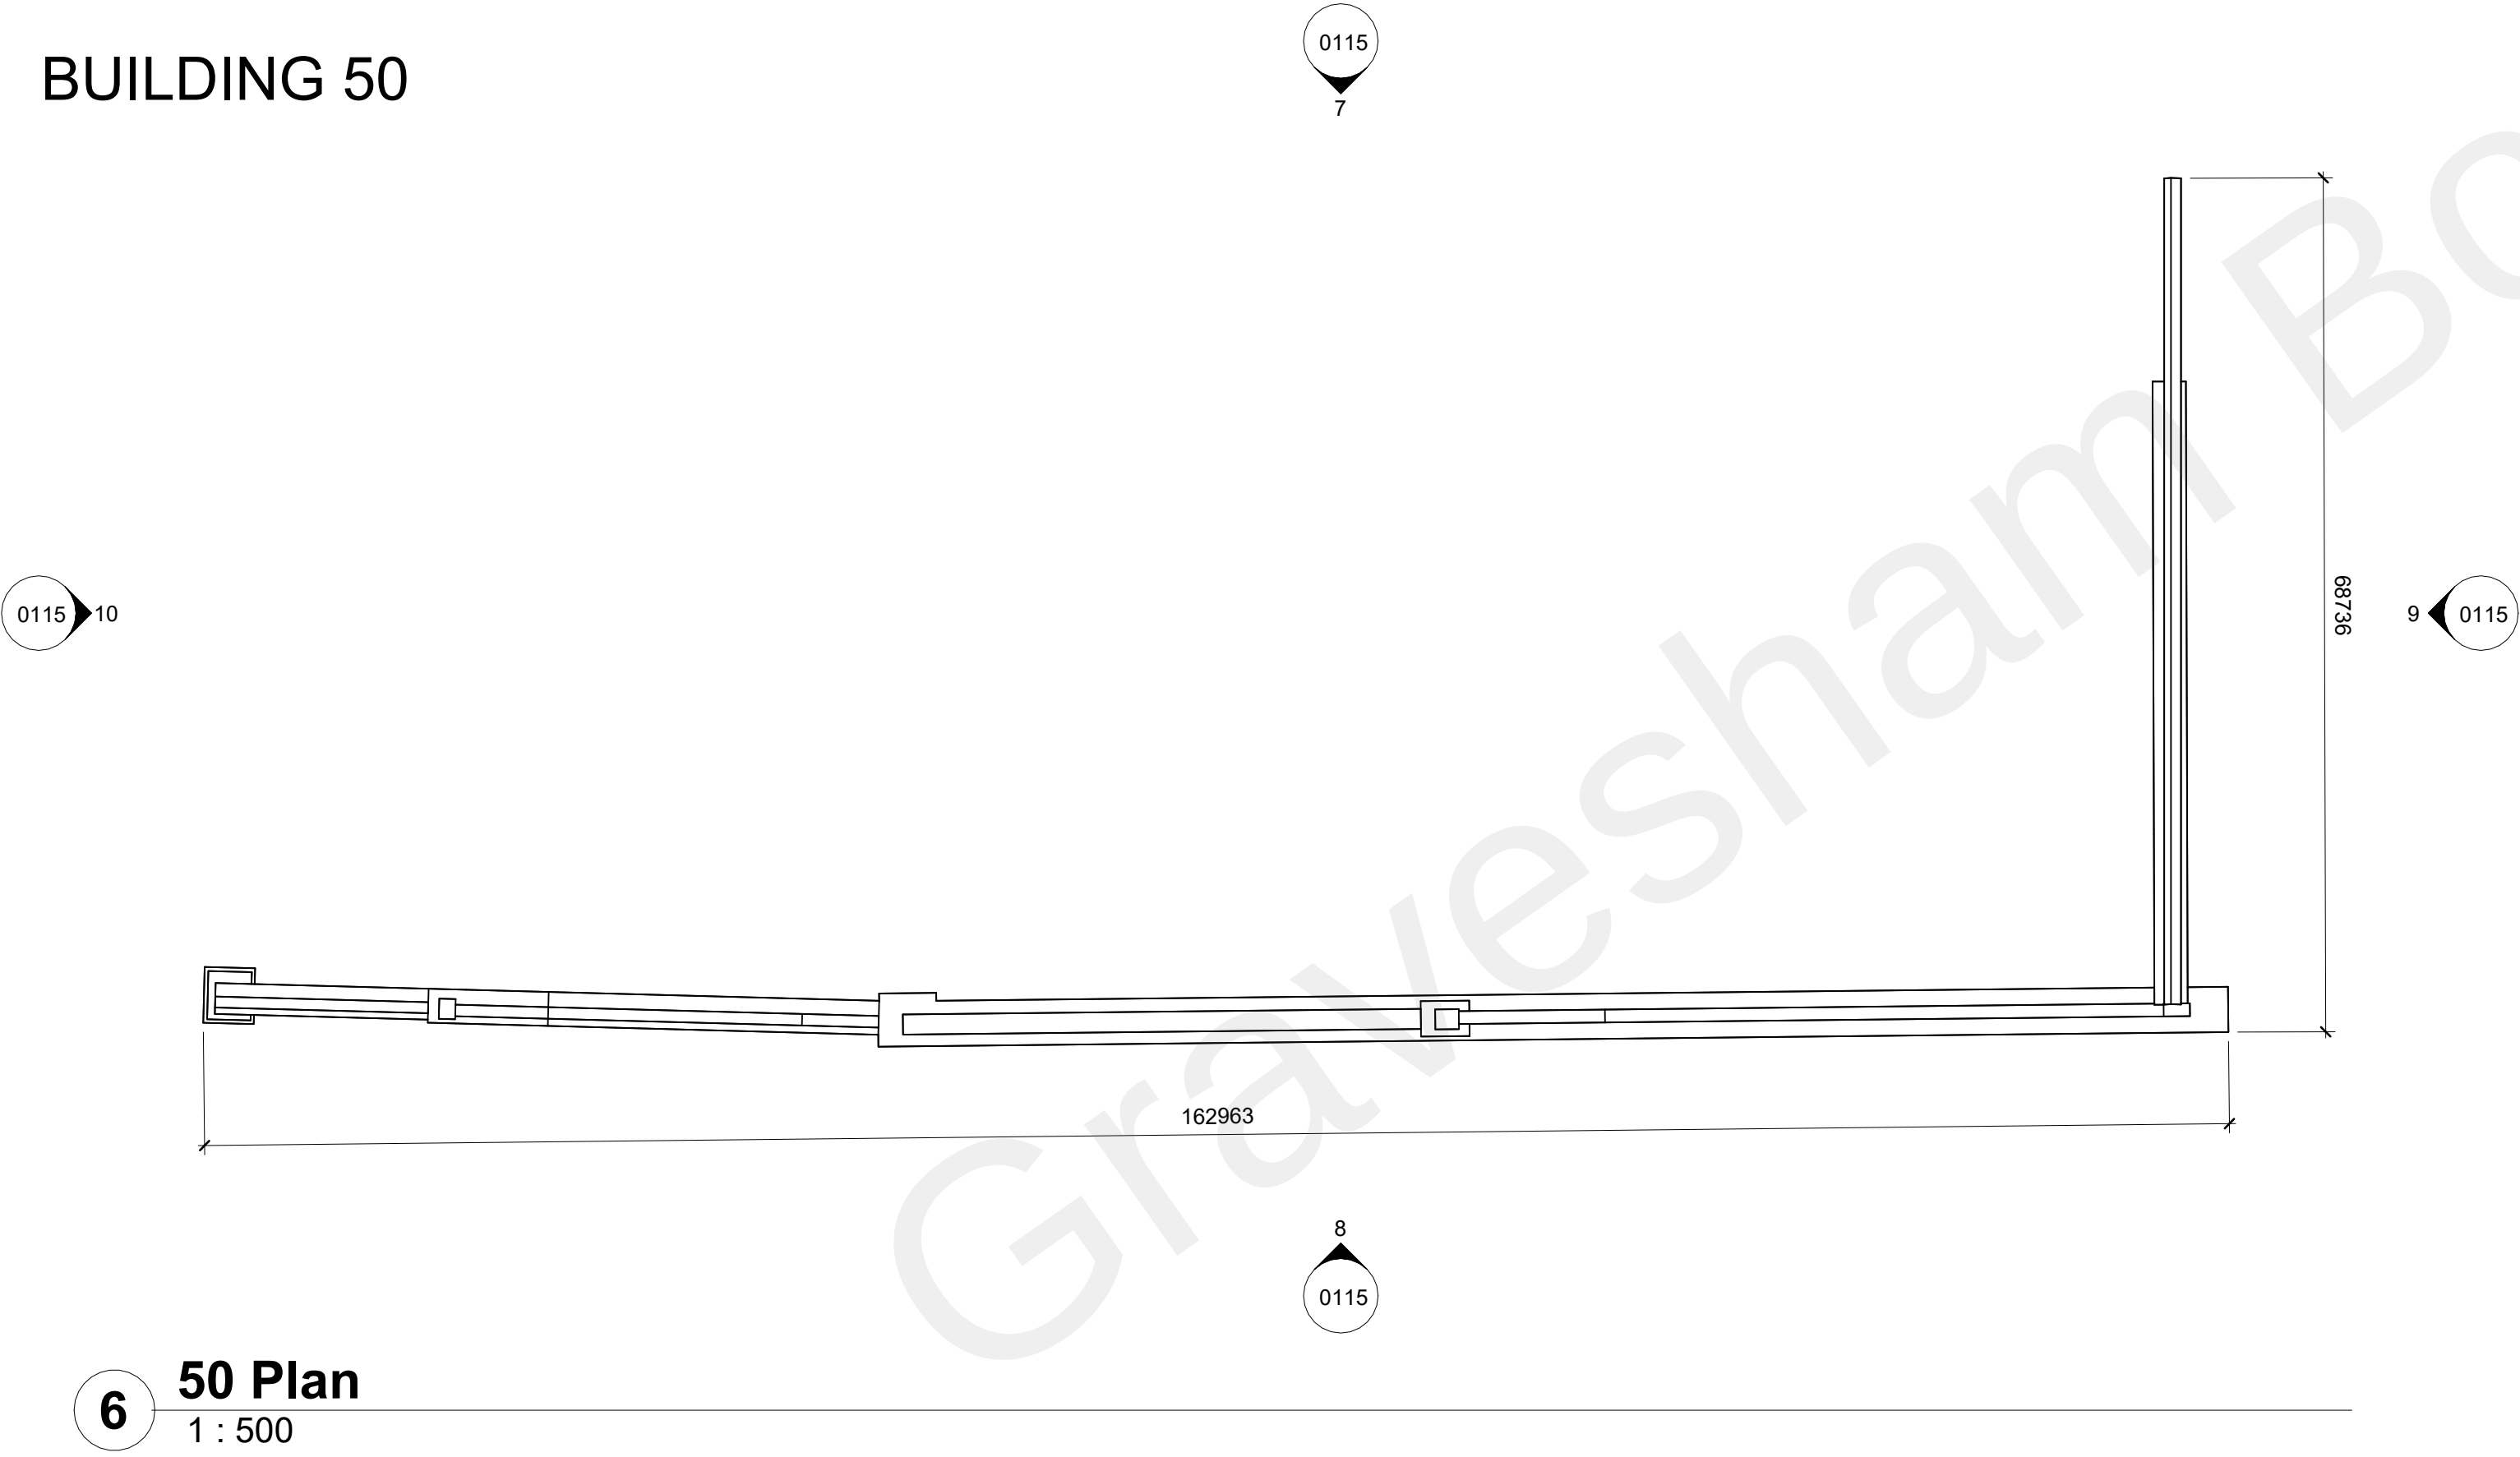


**8 50 Elevation 8**  
1 : 500

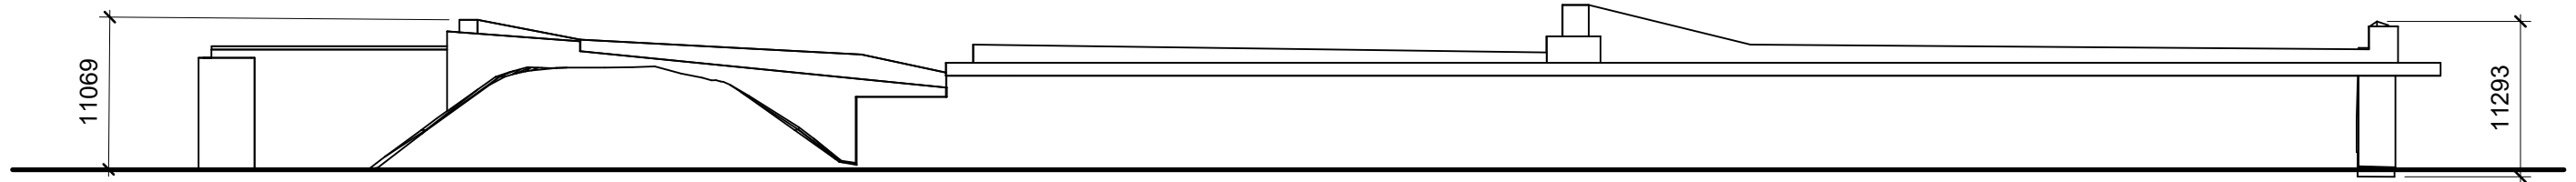

**9 50 Elevation 9**  
1 : 500

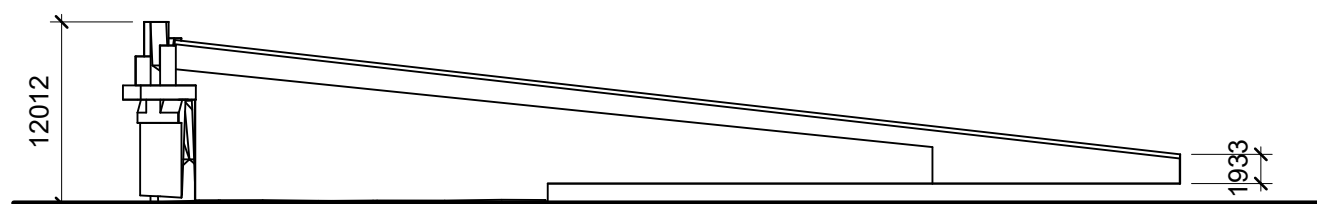

**10 50 Elevation 10**  
1 : 500

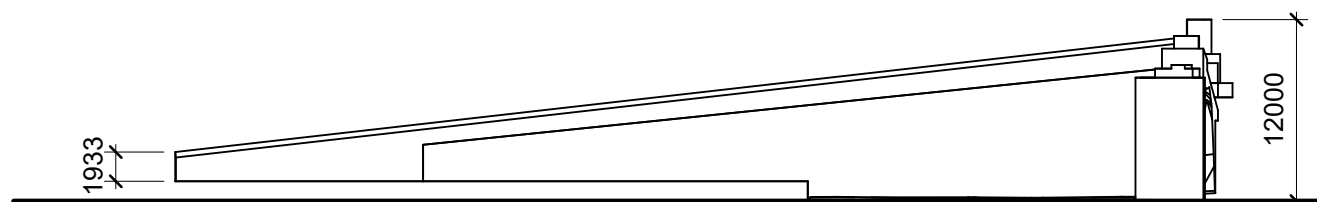

| 1   | 29/09/2022 | FIRST ISSUE | CWO       |
|-----|------------|-------------|-----------|
| Rev | Date       | Description | Issued By |

Project Stage

**OUTLINE PLANNING  
APPLICATION**

Client:

Northfleet Central 1 Ltd

Project:

Northfleet Harbourside  
Northfleet, UK

Drawing Title:

Existing Buildings - 49 to 50

| Drawn | Checked | Paper Size | Scale      | Date       |
|-------|---------|------------|------------|------------|
| CWO   | CWO     | A1         | 1 : 500@A1 | 29/09/2022 |

| Project No. | Drawing No. | Classification | Revision |
|-------------|-------------|----------------|----------|
| 22040       | 0115        |                | 1        |

File Name

PE22040-CWO-ZZ-ZZ-DR-A-0115

Status:


**S2 - Suitable for information**

**C+W O'BRIEN  
ARCHITECTS**


No.1 Sarsfield Quay, Dublin 7, D07 R9FH  
t: 01 518 0170 e: admin@cw architects.ie  
Dublin | Cork | Galway | London | UK & Europe +  
www.cw architects.ie

Please consider the environment before printing this sheet

BUILDING 51

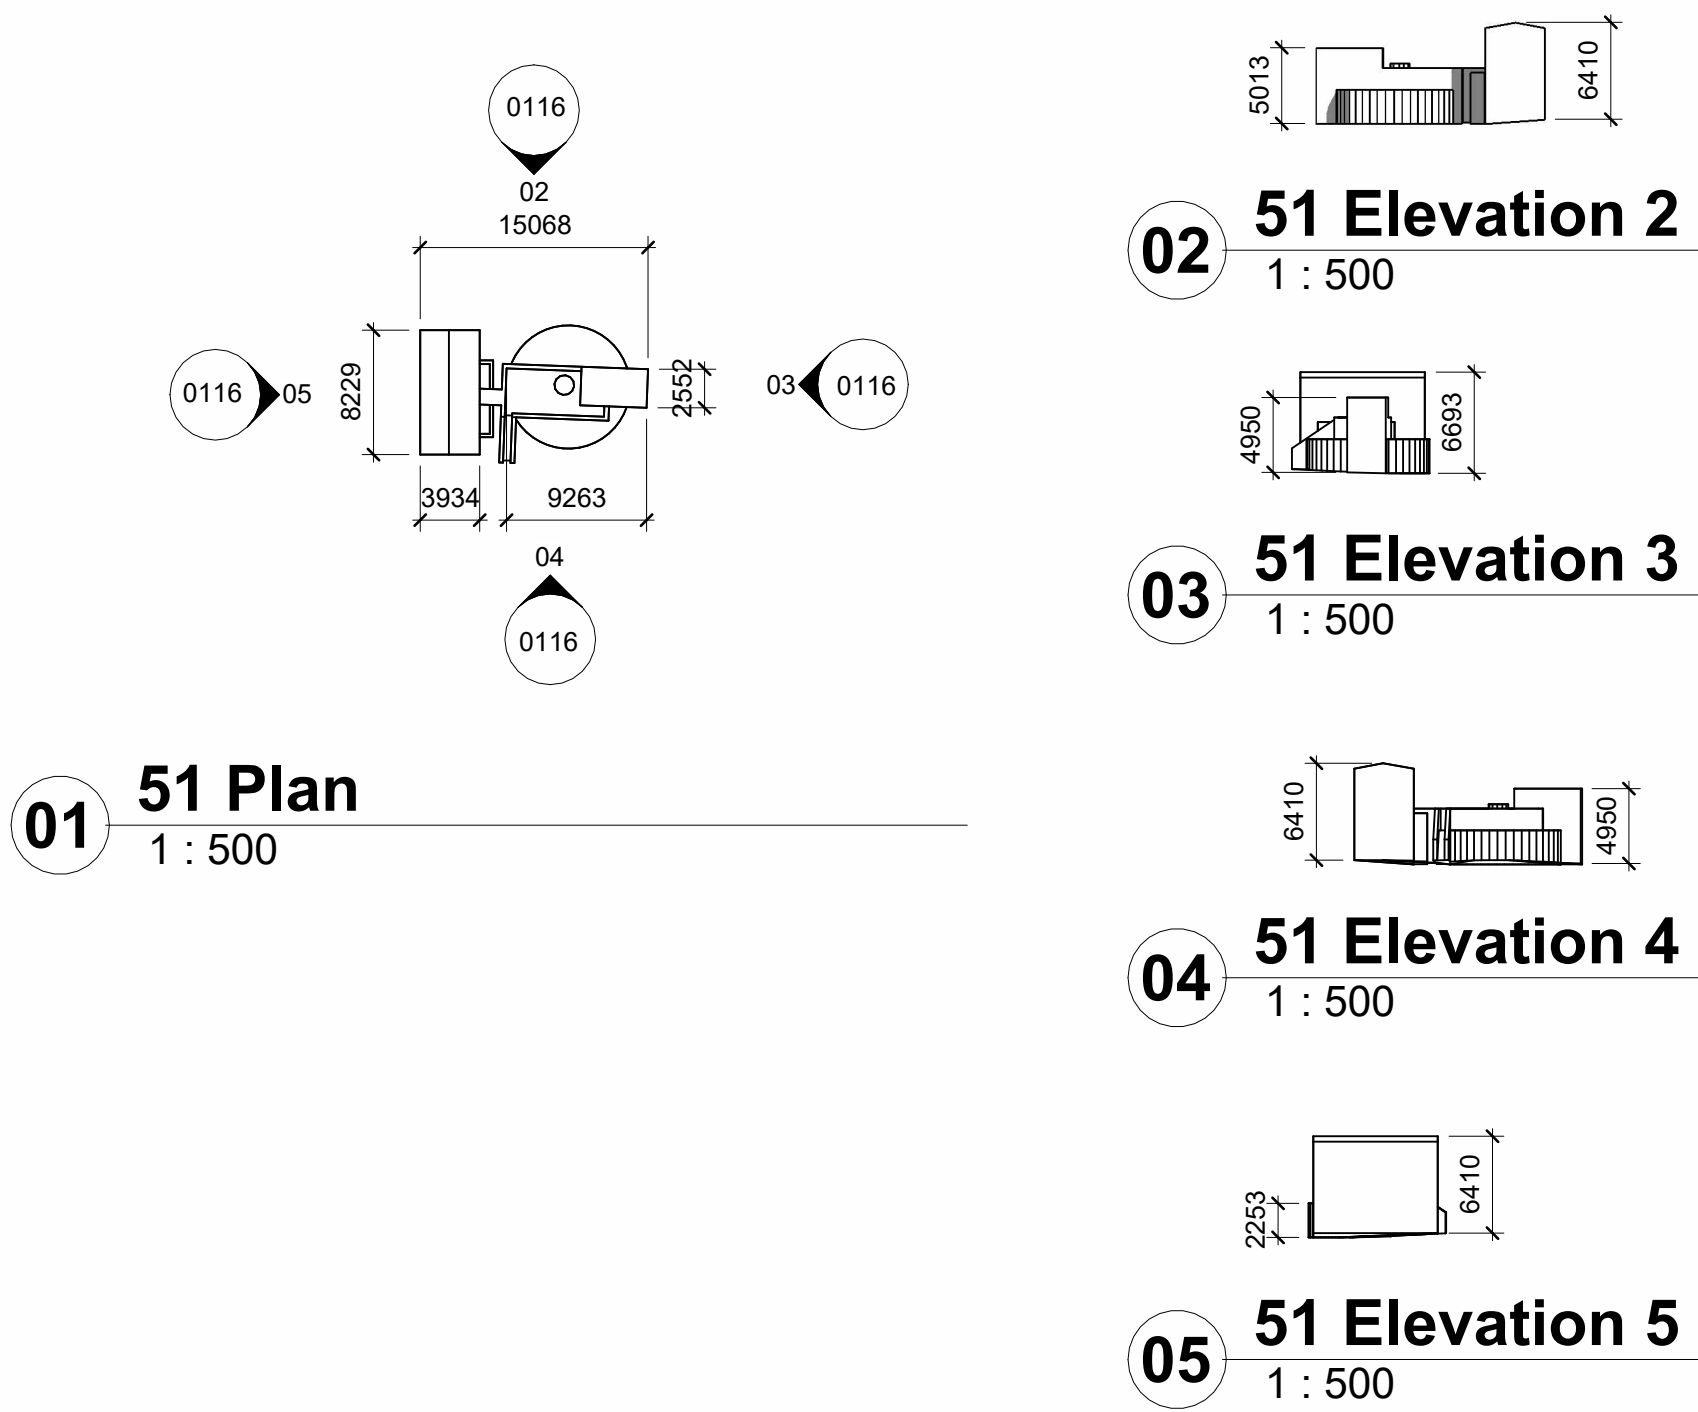


BUILDING 52

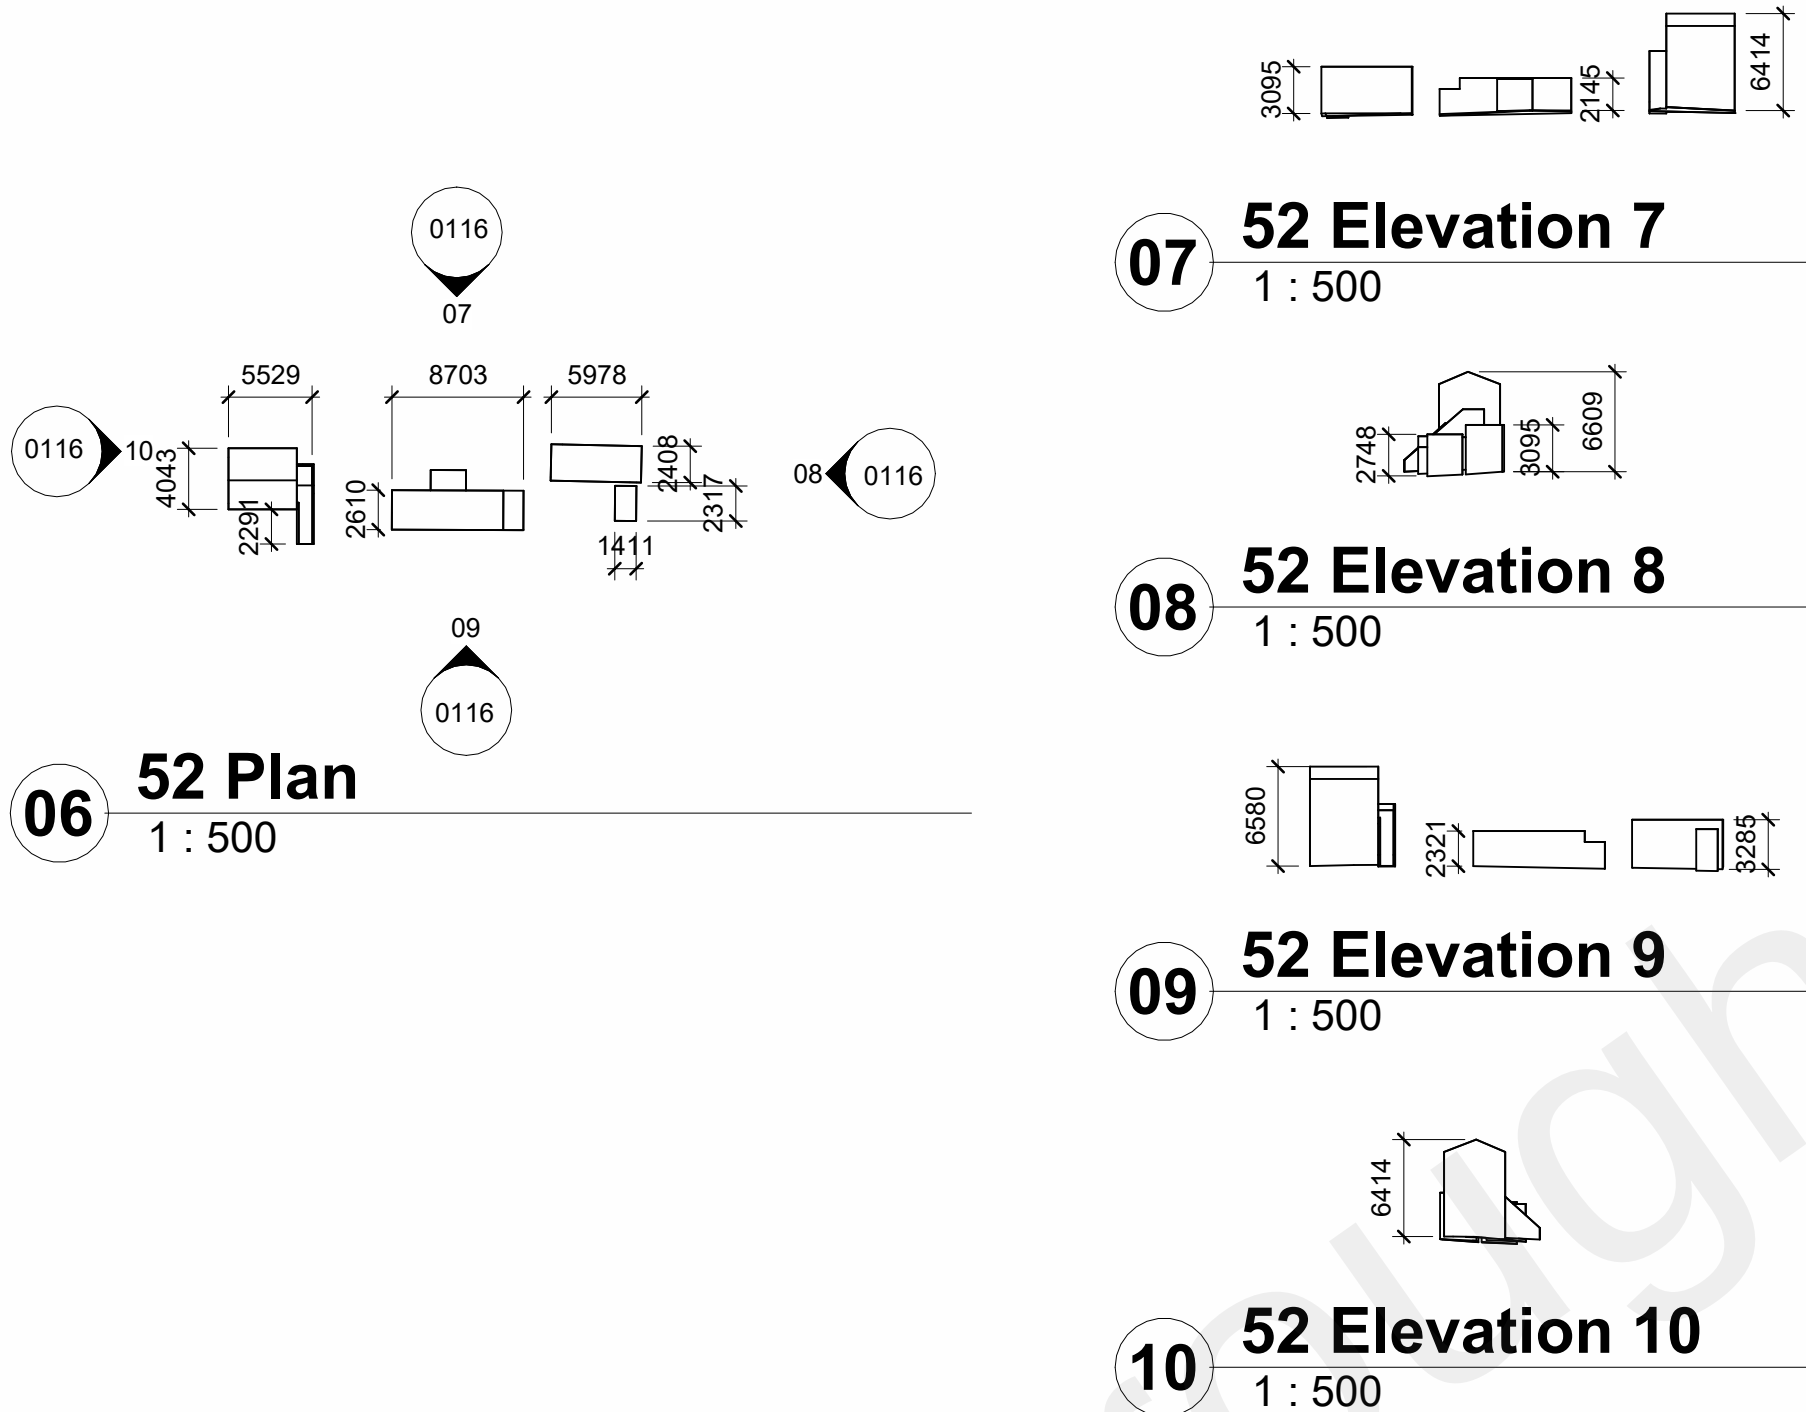


KEY PLAN  
NTS

BUILDING 53

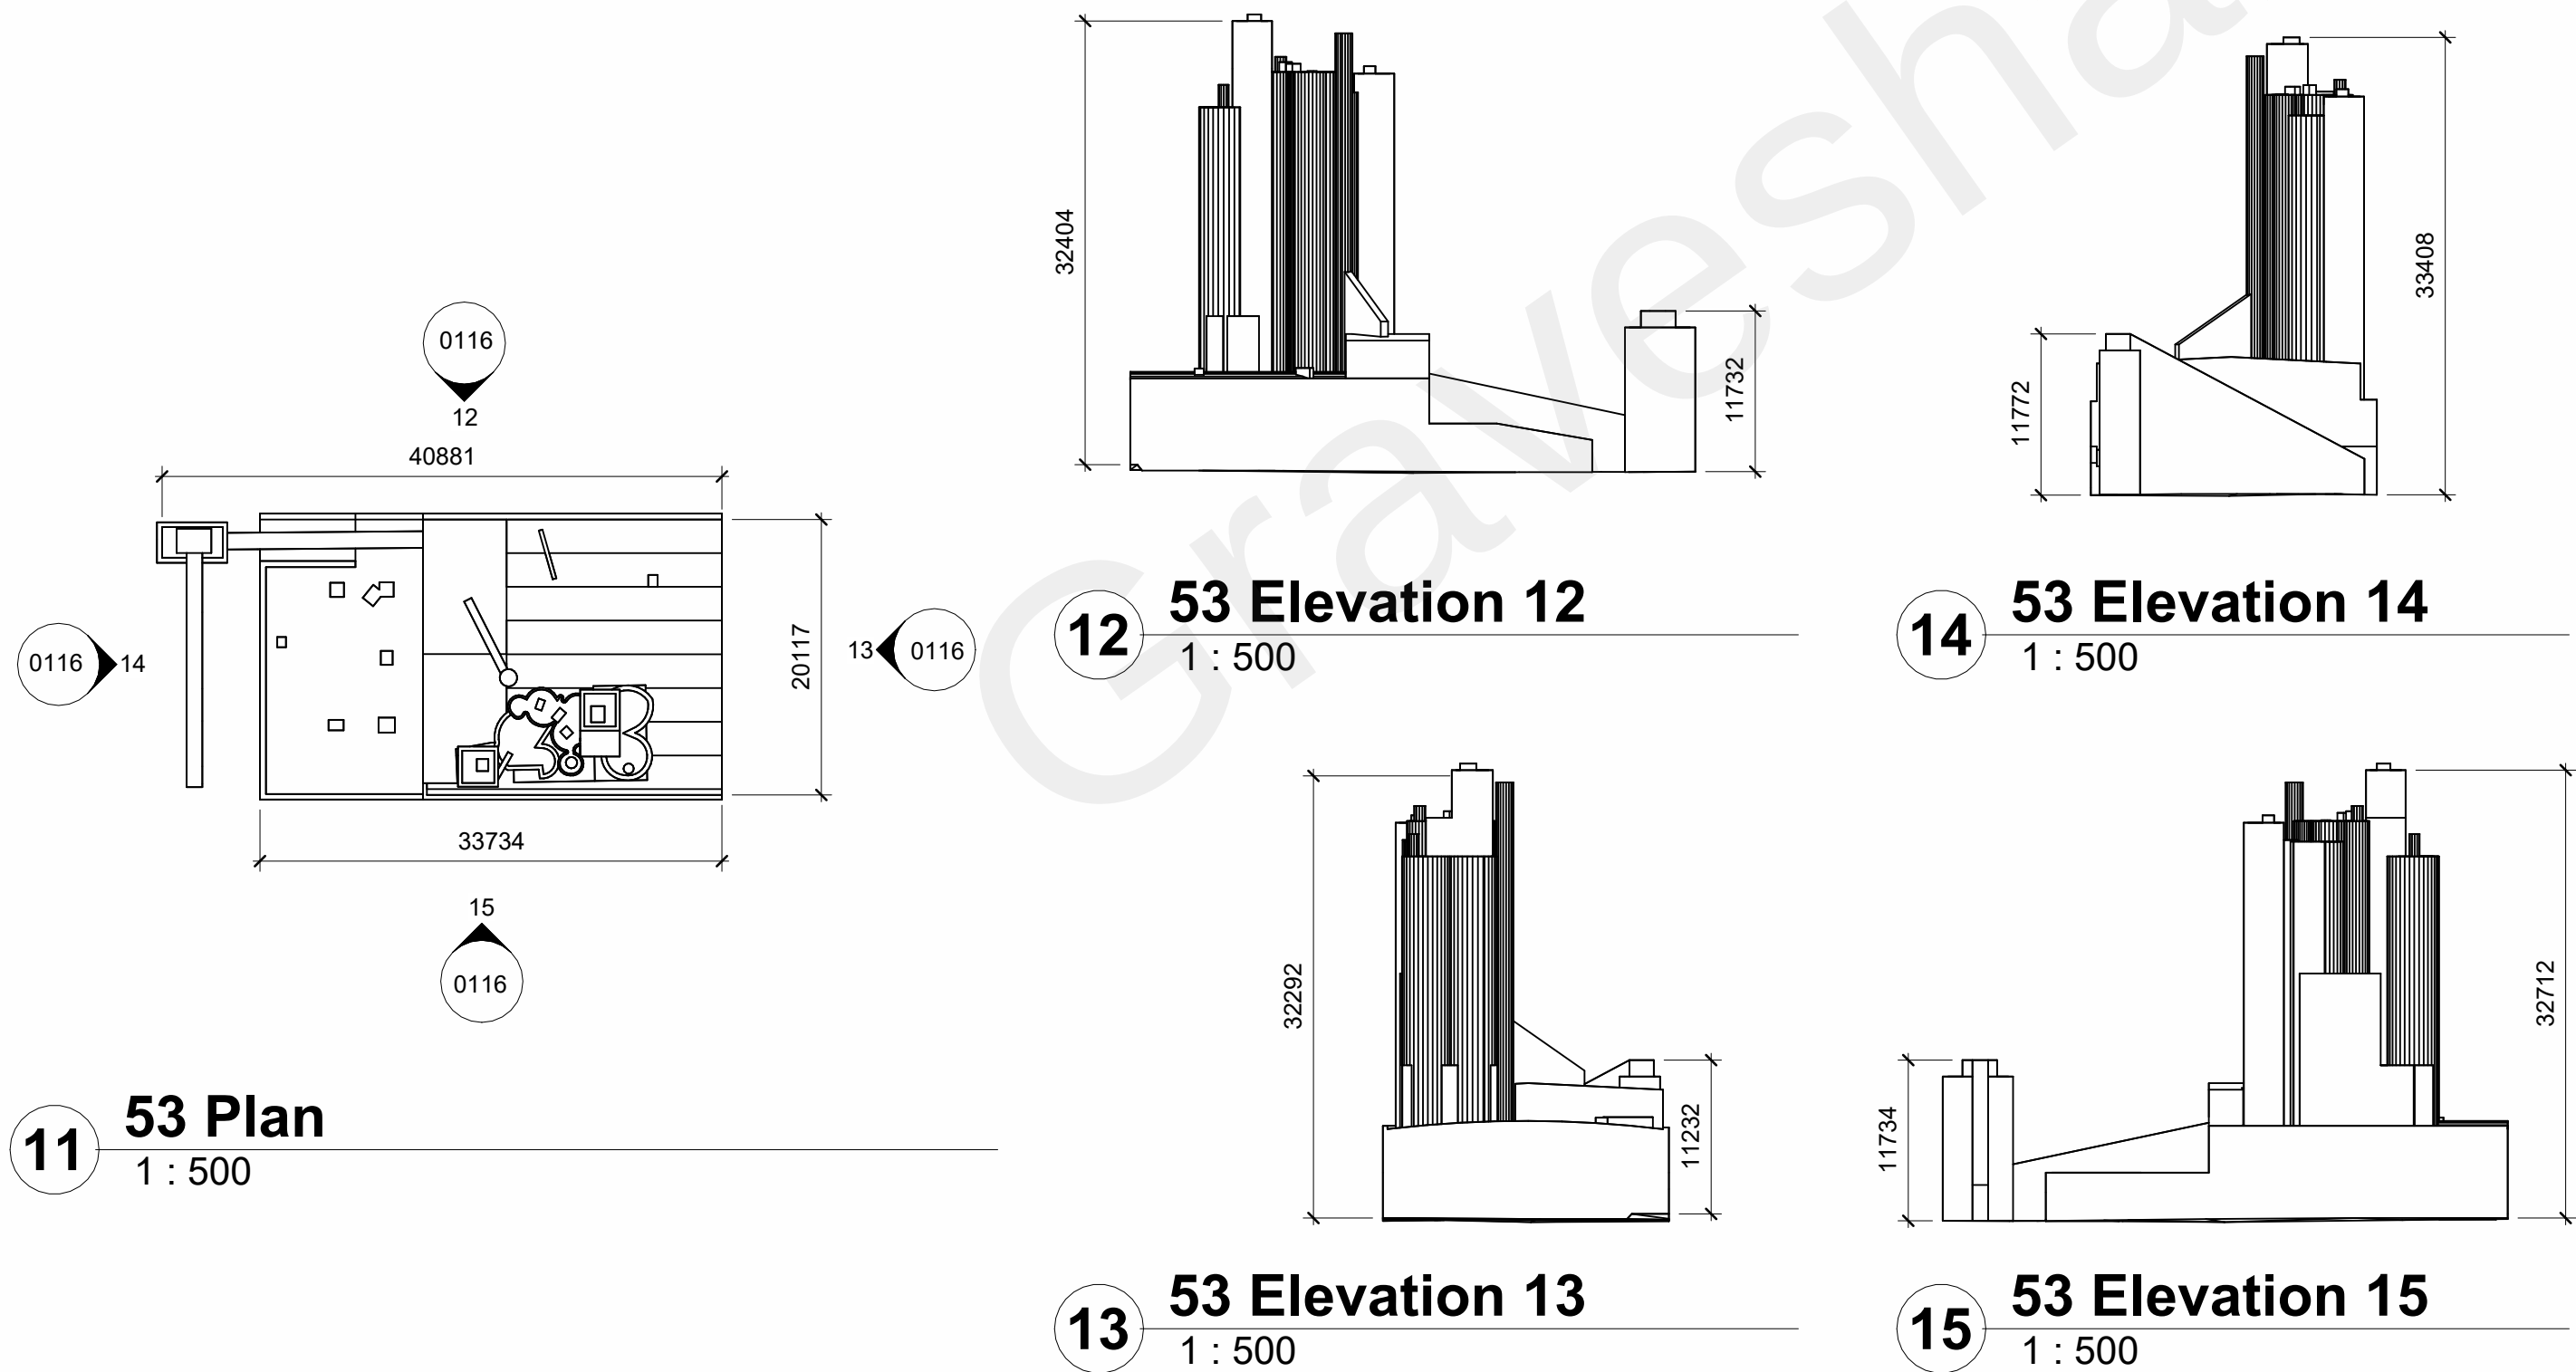

BUILDING 54

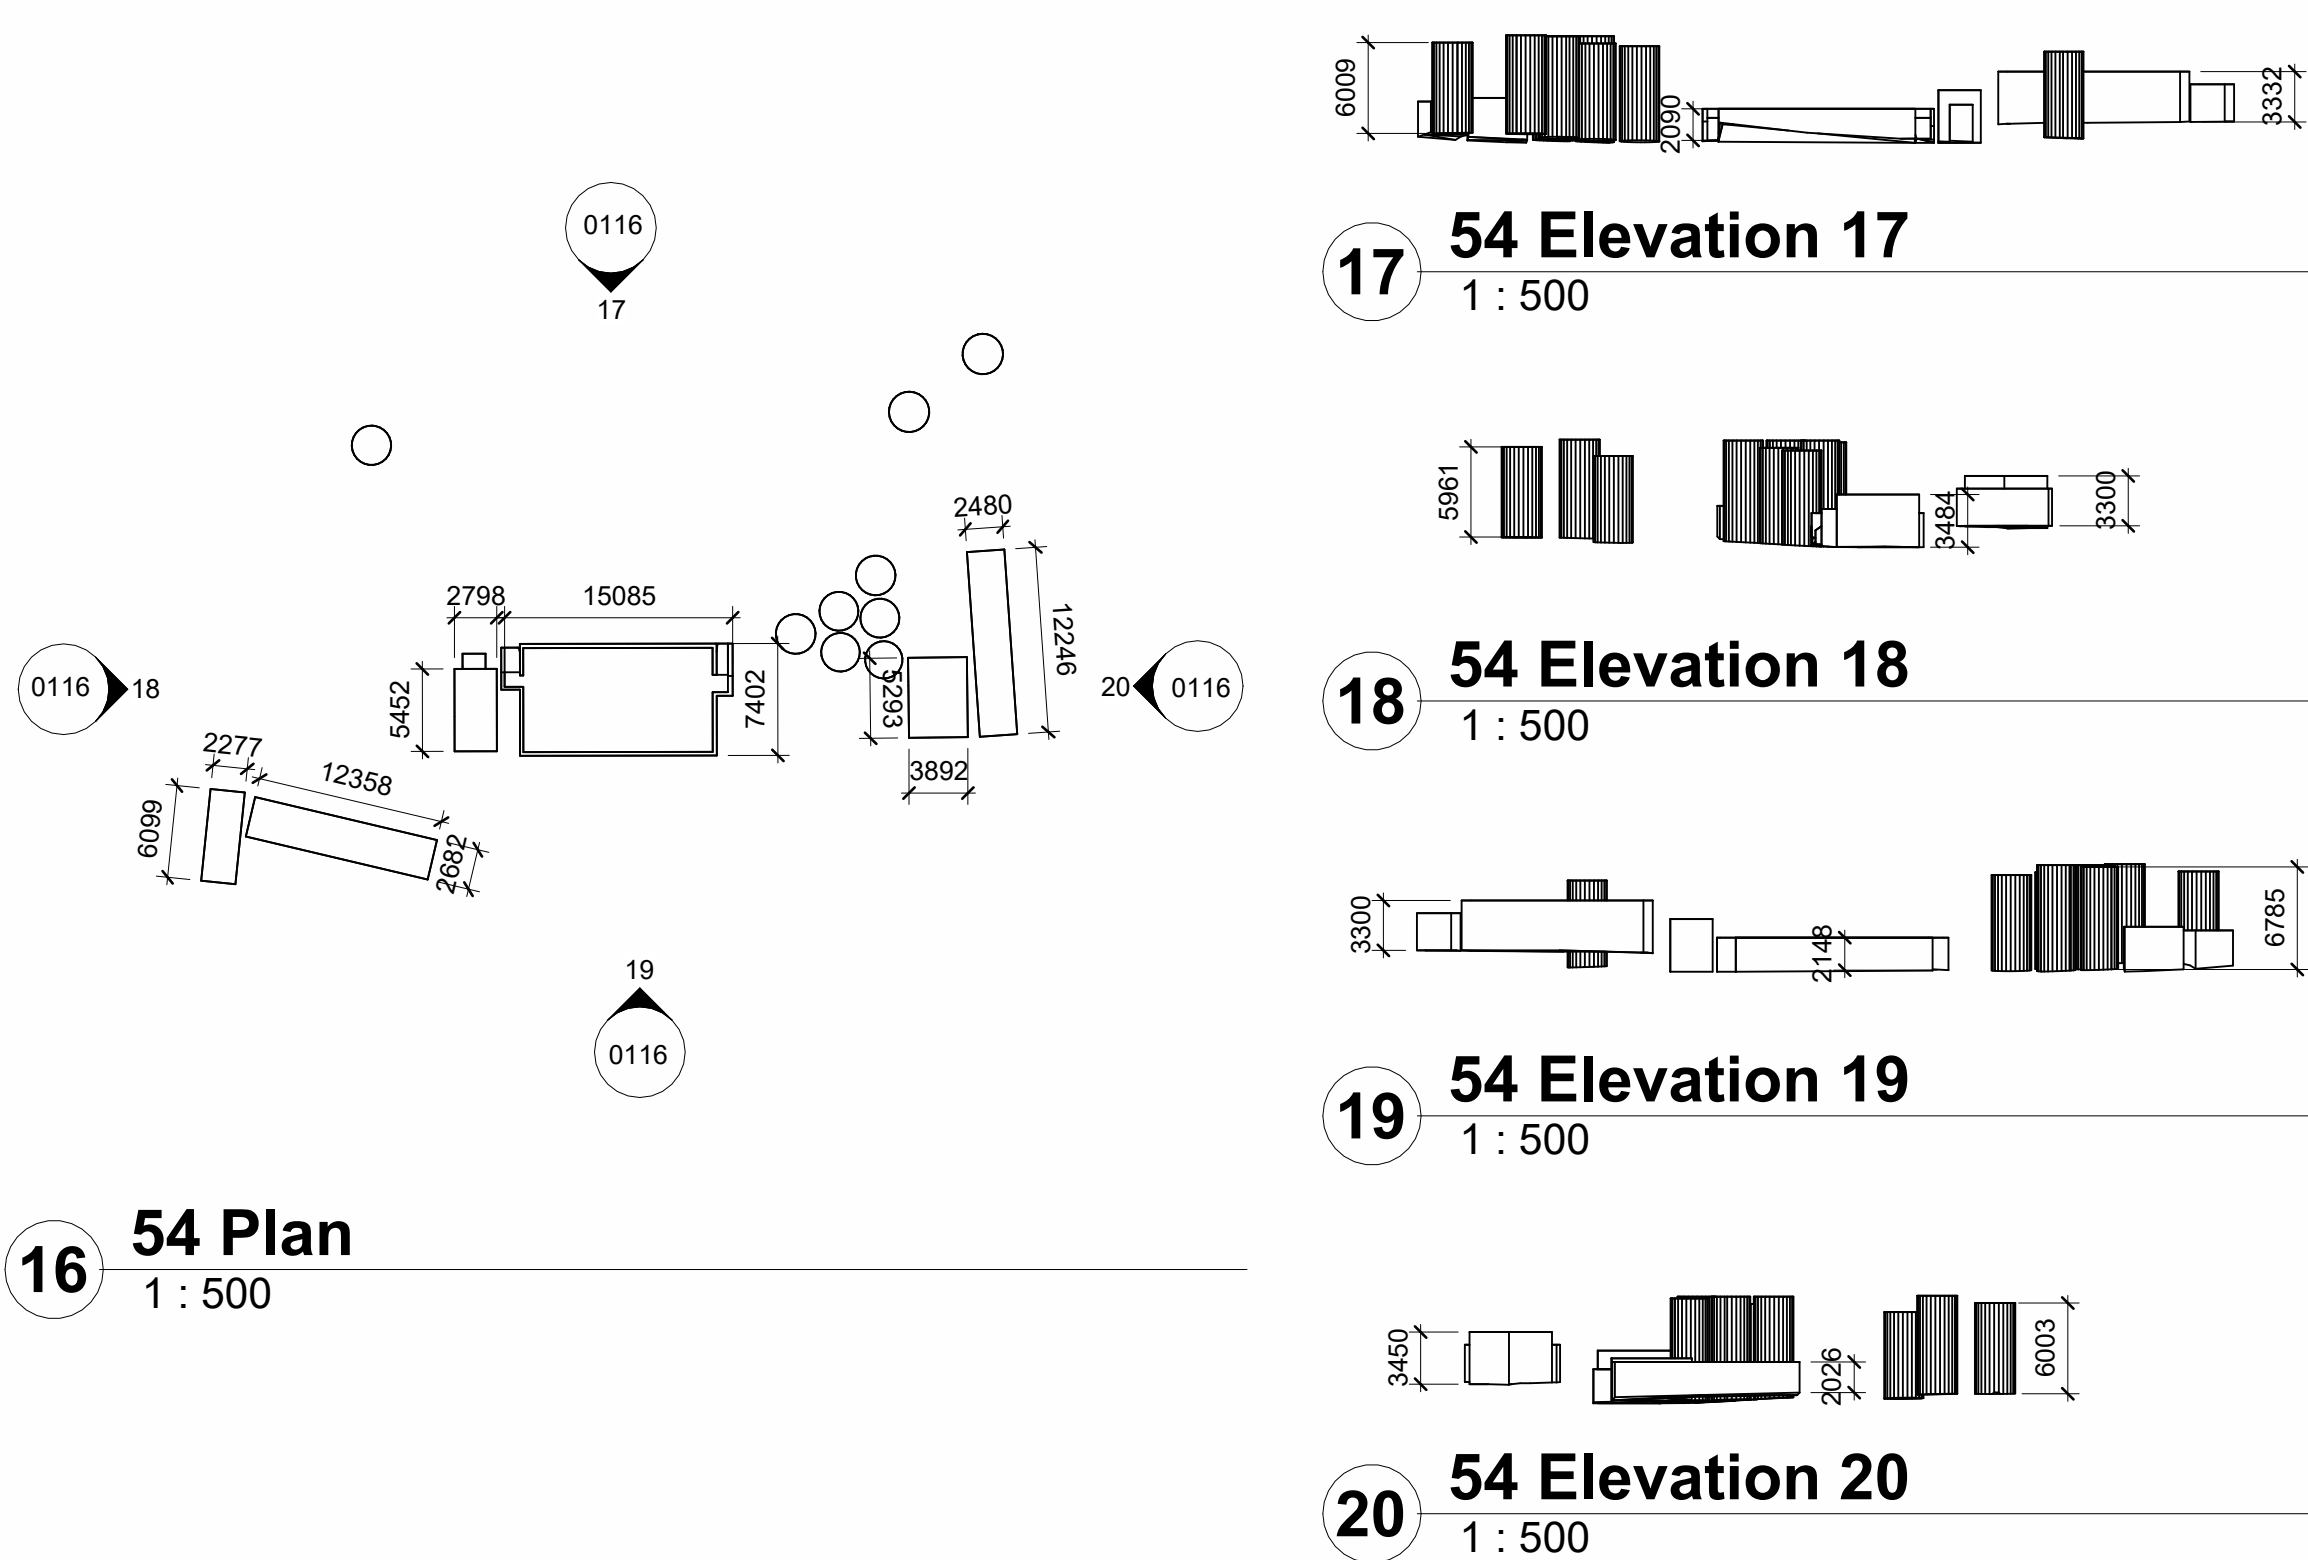

THE COPYRIGHT OF THIS DRAWING IS VESTED WITH CW O'BRIEN ARCHITECTS LIMITED AND MUST NOT BE COPIED OR REPRODUCED WITHOUT THE CONSENT OF THE COMPANY.

FIGURED DIMENSIONS ONLY TO BE TAKEN FROM THIS DRAWING. DO NOT SCALE.

ALL CONTRACTORS MUST VISIT THE SITE AND BE RESPONSIBLE FOR CHECKING ALL SETTING OUT DIMENSIONS AND NOTIFYING THE ARCHITECT OF ANY DISCREPANCIES PRIOR TO ANY MANUFACTURE OR CONSTRUCTION WORK.

NOTES:

DESIGN INTENT  
DRAWING

|     |            |             |           |
|-----|------------|-------------|-----------|
| 1   | 29/09/2022 | FIRST ISSUE | CWO       |
| Rev | Date       | Description | Issued By |

Project Stage

OUTLINE PLANNING  
APPLICATION

Client:  
Northfleet Central 1 Ltd

Project:  
Northfleet Harbourside  
Northfleet UK

Drawing Title:  
Existing Buildings - 51 to 54

|       |         |            |            |            |
|-------|---------|------------|------------|------------|
| Drawn | Checked | Paper Size | Scale      | Date       |
| CWO   | CWO     | A1         | 1 : 500@A1 | 29/09/2022 |

|             |             |                |          |
|-------------|-------------|----------------|----------|
| Project No. | Drawing No. | Classification | Revision |
| 22040       | 0116        |                | 1        |

File Name  
PE22040-CWO-ZZ-ZZ-DR-A-0116

Status:  
S2 - Suitable for Information

C+W O'BRIEN  
ARCHITECTS

No.1 Sarsfield Quay, Dublin 7, D07 R9FH  
t: 01 518 0170 e: admin@cwoarchitects.ie  
Dublin | Cork | Galway | London | UK & Europe +  
www.cwoarchitects.ie

Please consider the environment before printing this sheet