

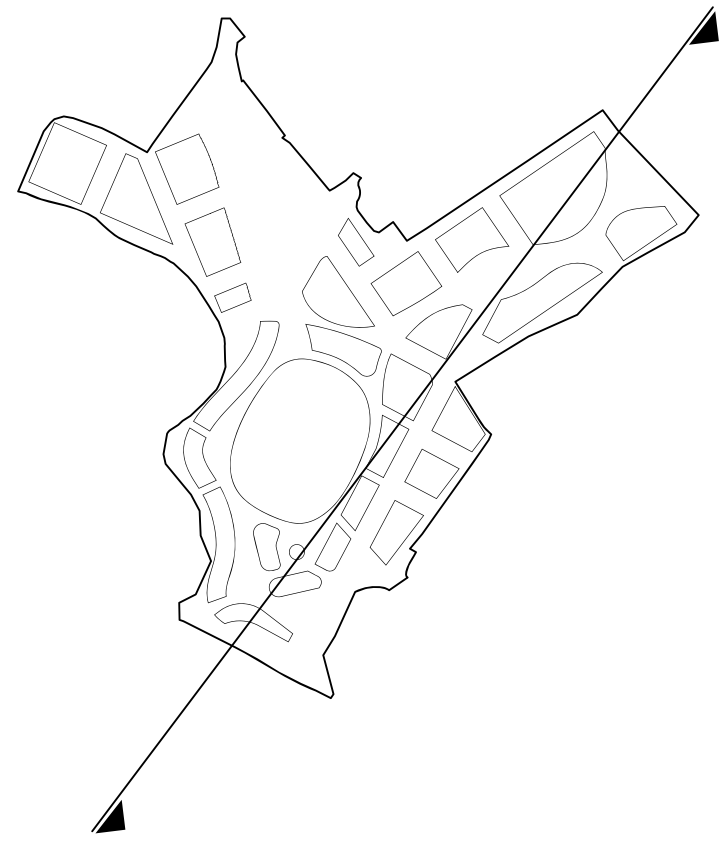


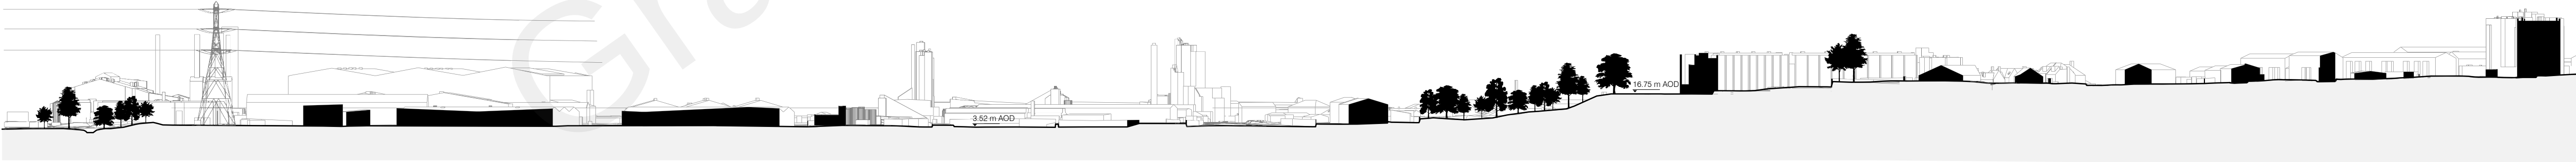

Section A

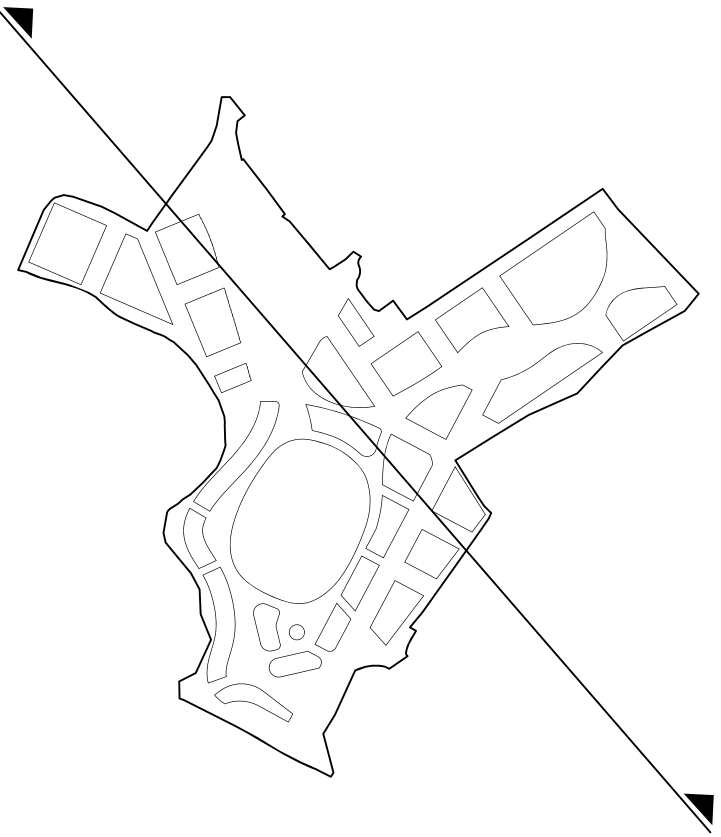

Section B

Northfleet Central 1 Ltd

client
Northfleet Central 1 Ltd
Kuffink Stadium
Stonebridge Road
Kent, DA11 9GN
T +965 2299 6515

**LANDMARQUE**
PROPERTY GROUP

Landmarque Property Group
1 Fitzwilliam Square East, Dublin 2, Ireland
@ hello@landmarquepropertygroup.ie
T +353 (0) 1 255 1560

uns
UNSTUDIO

masterplanner / architect
Stadhouderskade 113
PO Box 75381
1070 AJ Amsterdam
The Netherlands
T + 31 (0)20 570 20 40
F + 31 (0)20 570 20 41
info@unstudio.com
www.unstudio.com

project name		Northfleet Harbourside	
location	Northfleet, UK	project number	2022-088
phase	Preliminary Masterplan	sector	
status		format	A1
date	29-07-2022	revision	R00
scale	1:1500		

drawing code

NFH-UNS-MAST-DR-2001

title

Site Sections

description / disclaimer