


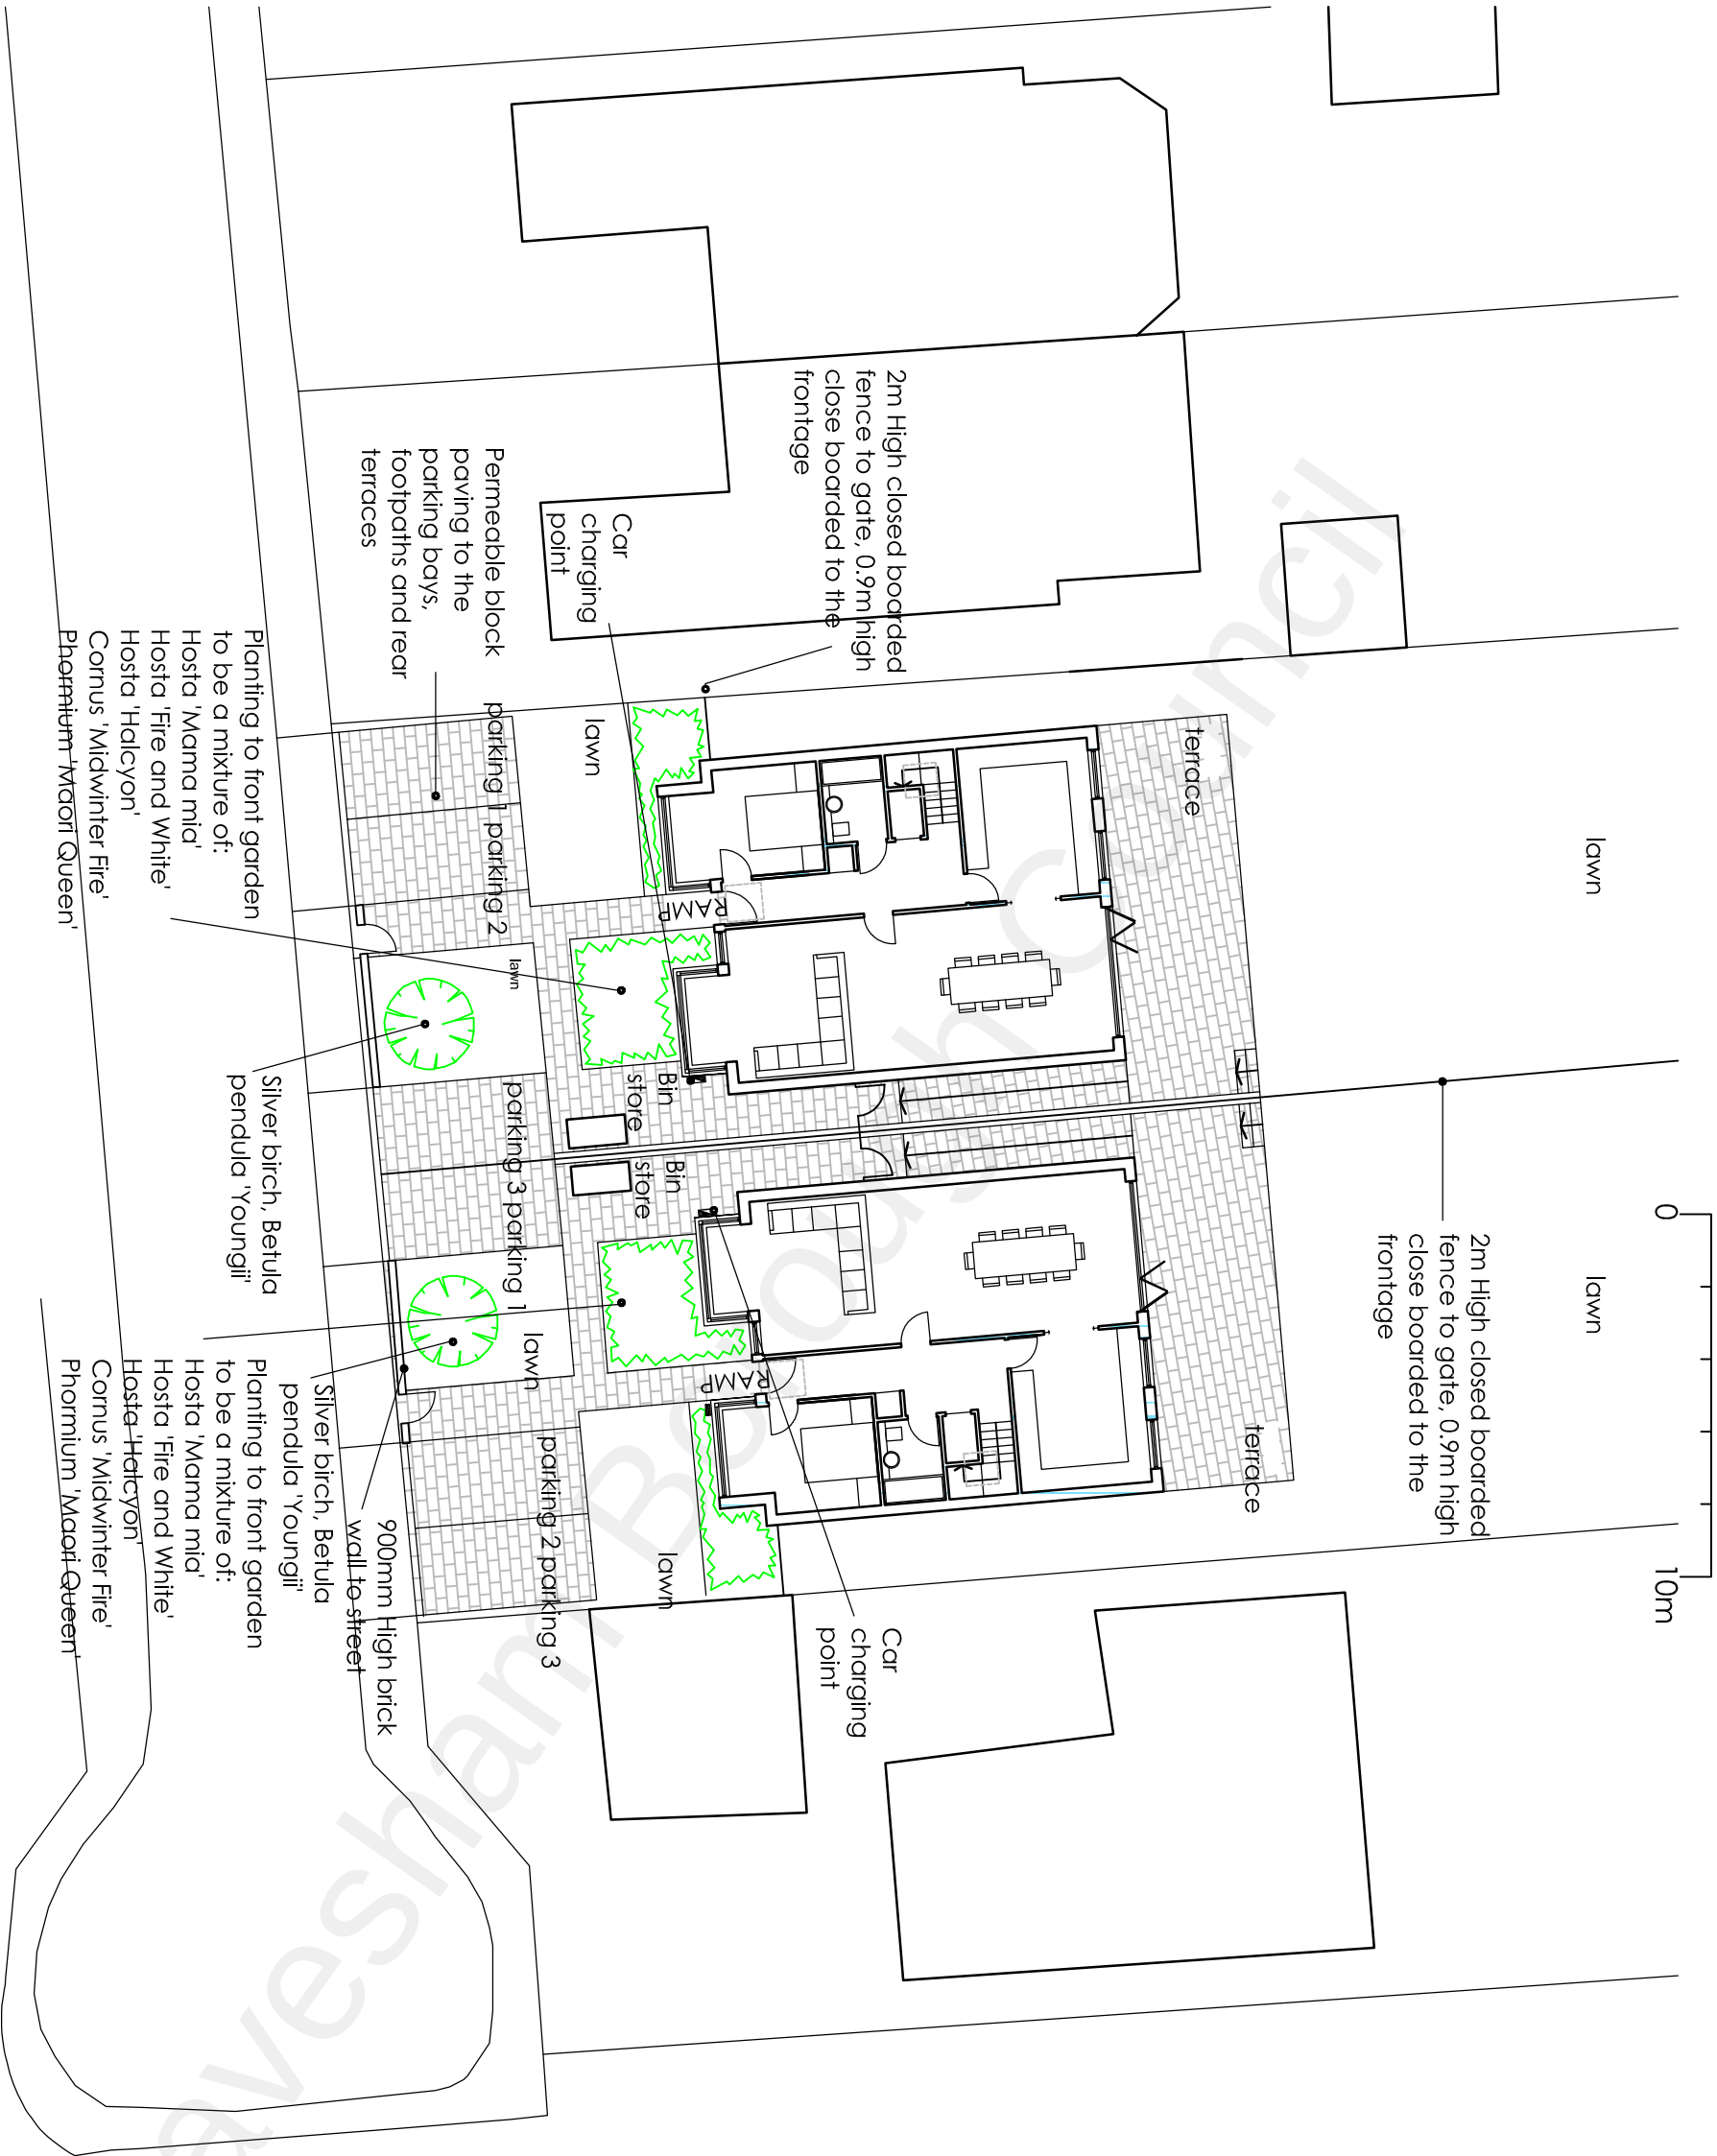

Project

25 Coult's Avenue Gravesend Kent DA12 3HJ
Demolish Existing Dwelling and Build 2x 4 Bedroom Dwellings

Drawing Title		Rev		Date		Scale		Drawing No.	
Planting Plan		A		03/10/22		HC		June 2022	
		Rev		Description				1:100	
								25CA/A3/1 2A	

H Channa

Picaroons Maidstone Road Platt Kent TN15 8LB
Tel: 07828277909 E-mail: hbechanna@tiscali.co.uk