
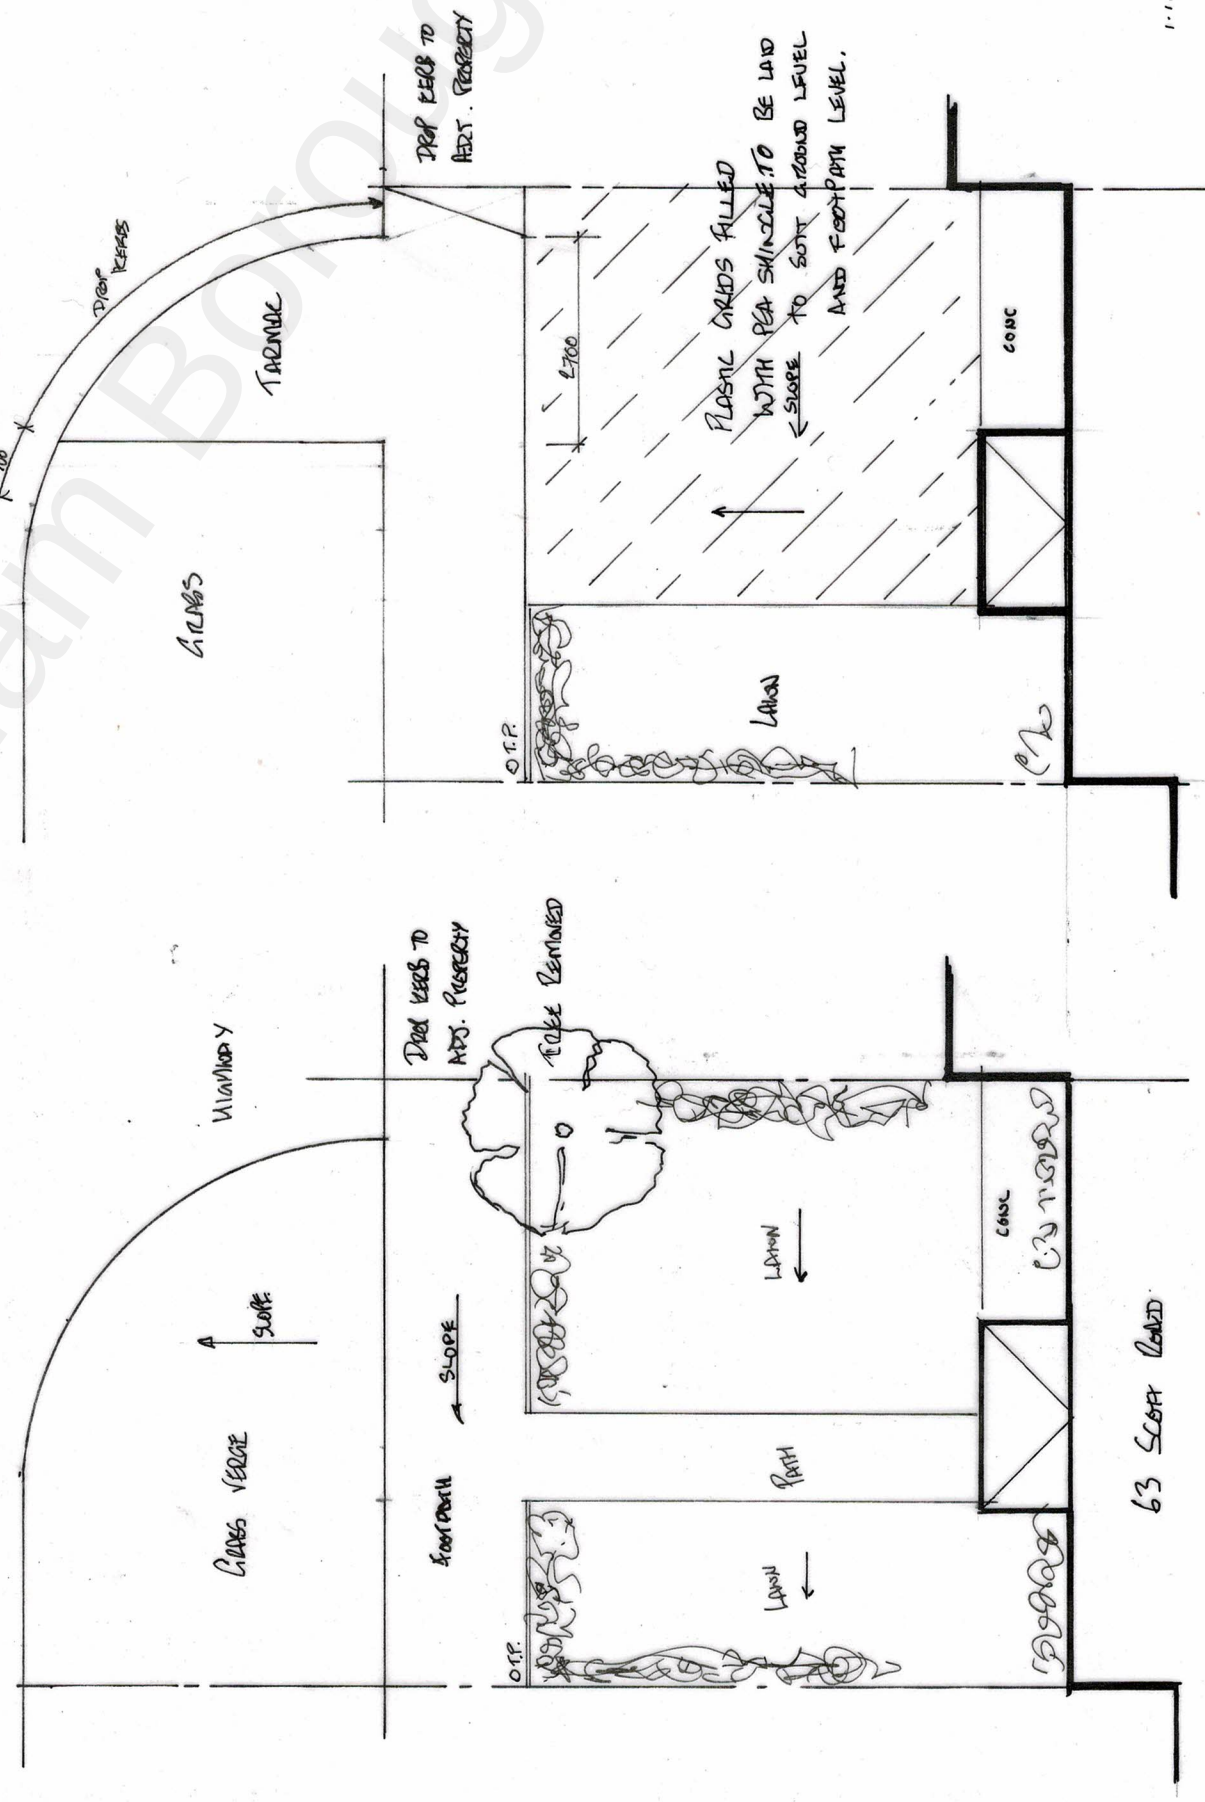
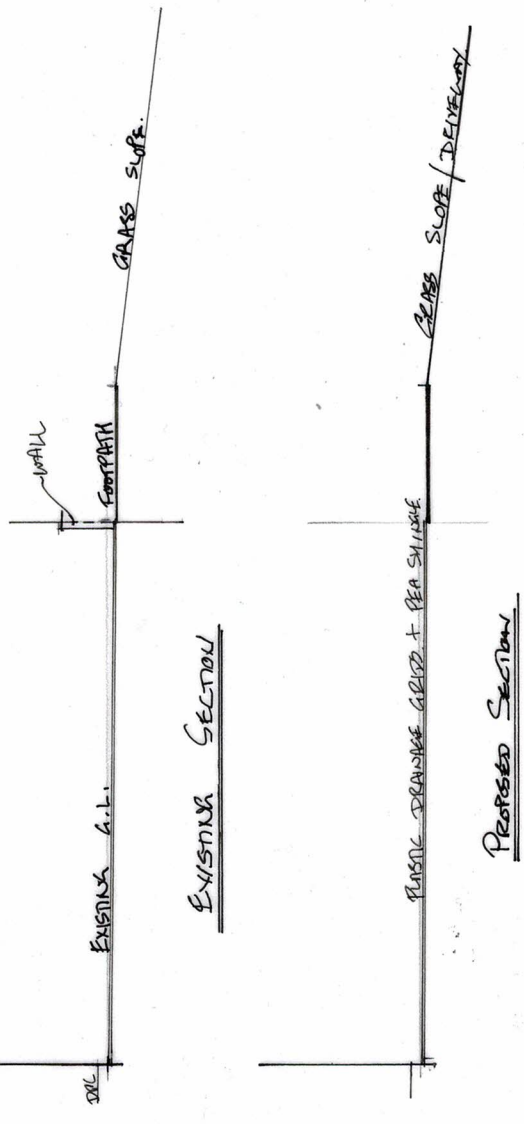


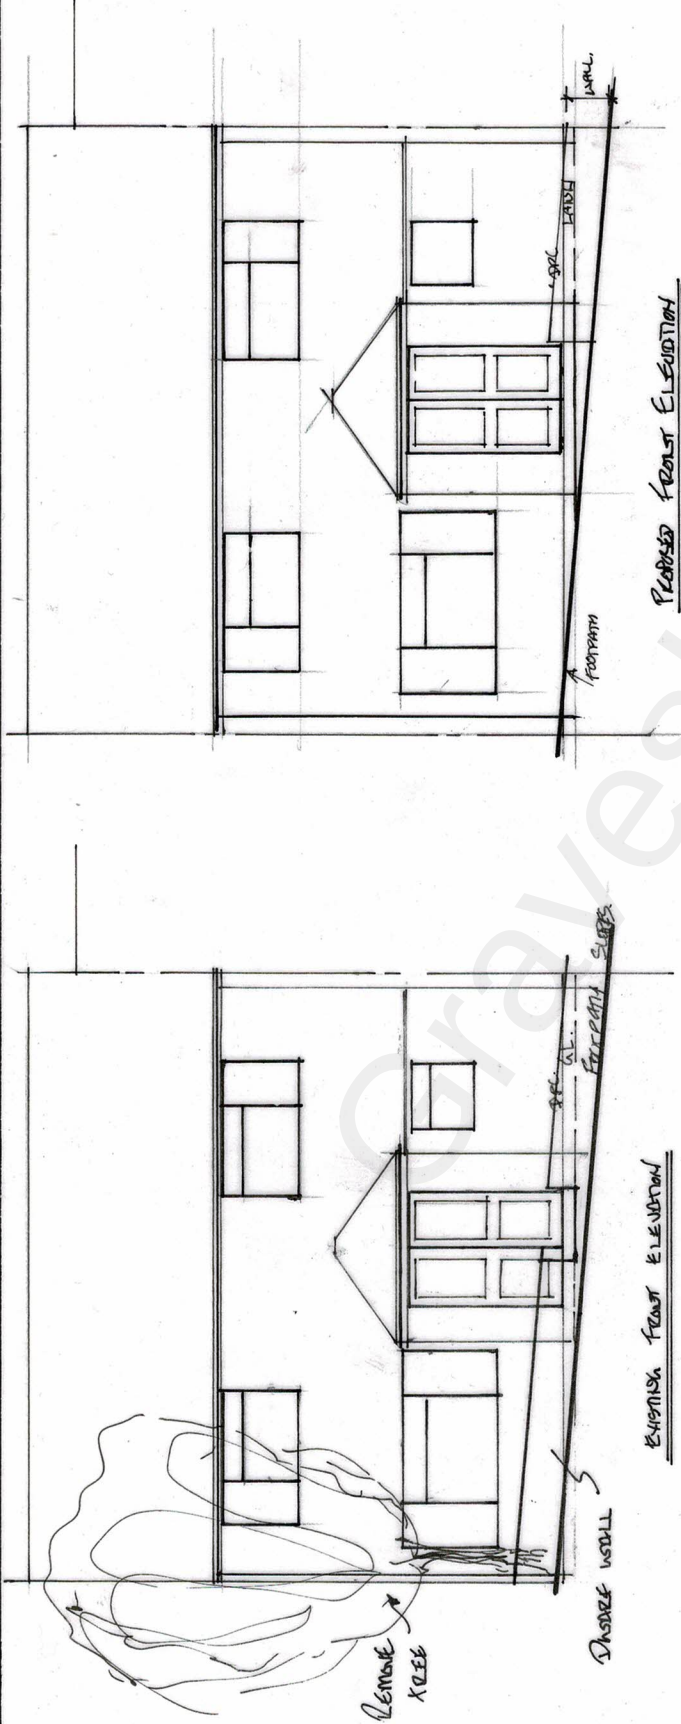

|                                        |  |                                          |  |         |  |
|----------------------------------------|--|------------------------------------------|--|---------|--|
| NEW DRAIN KEYS AND<br>OFF ROAD PARKING |  | Mr K. HANLEY<br>63 SCOT ROAD<br>GREYSTED |  | 24/9/21 |  |
|                                        |  | EAST DAZZ STT                            |  | 1/100   |  |
|                                        |  | DONG NO 21/06/03                         |  | 01      |  |