




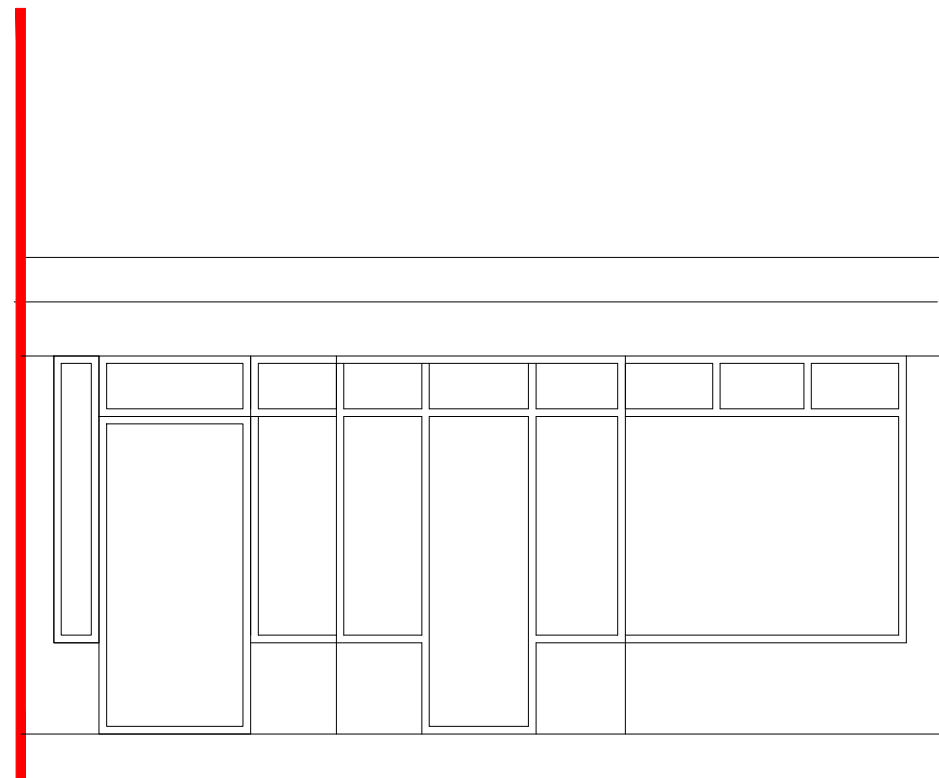

Pre-Existing Shop Front

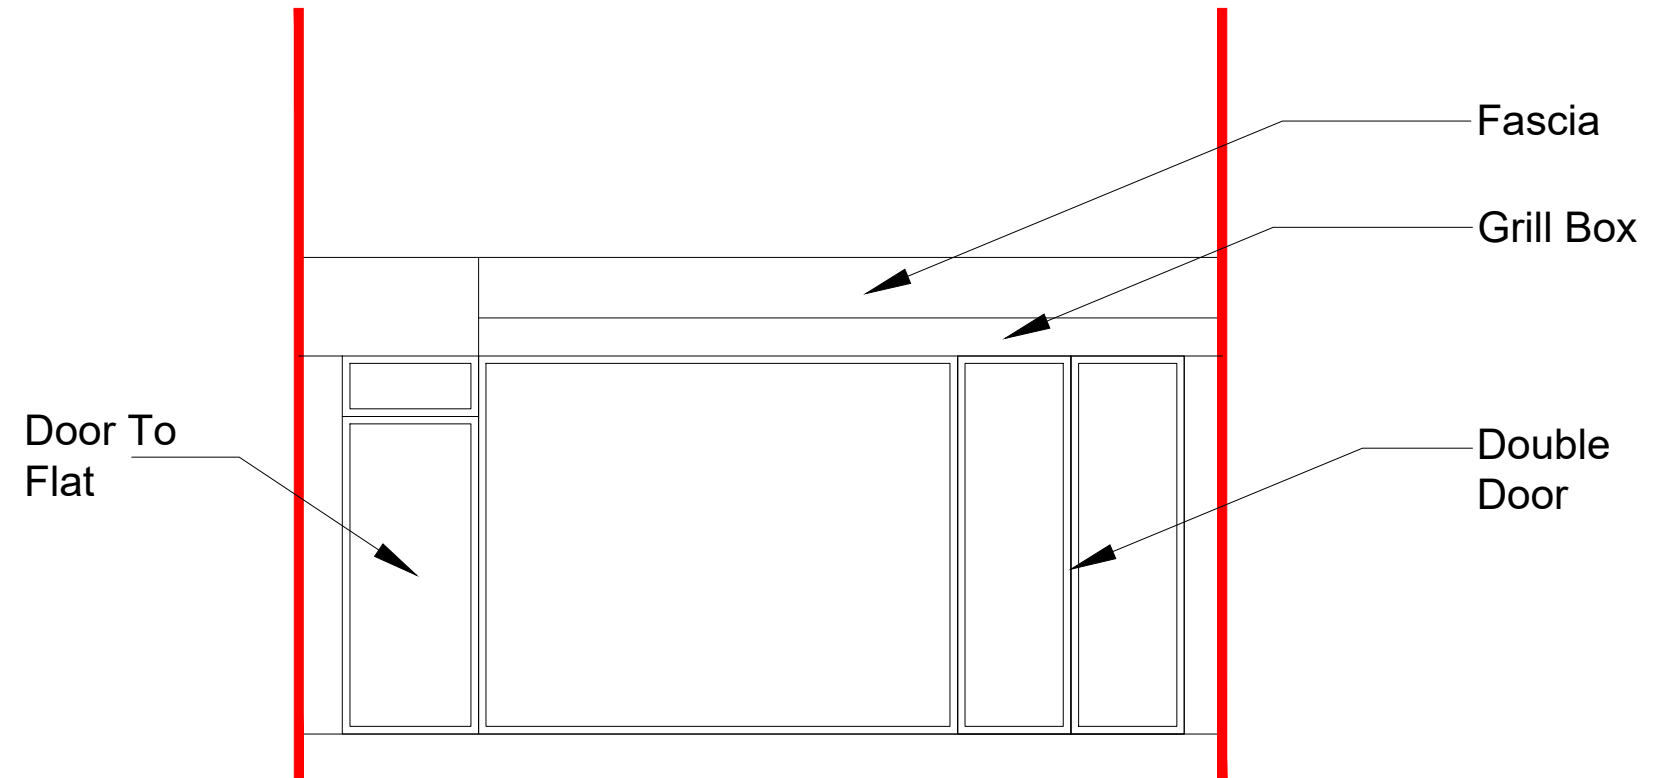

Existing Shop Front

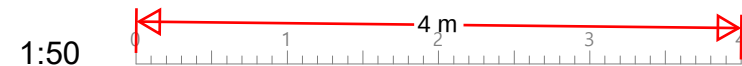

Site:	Title:	Scale at A3:	Date:
125 Singlewell Rd Gravesend DA11 7QA	Pre-existing and Existing Shop Fronts	1:50	12/03/2024
		Drawing no.: 003	Revision: A