

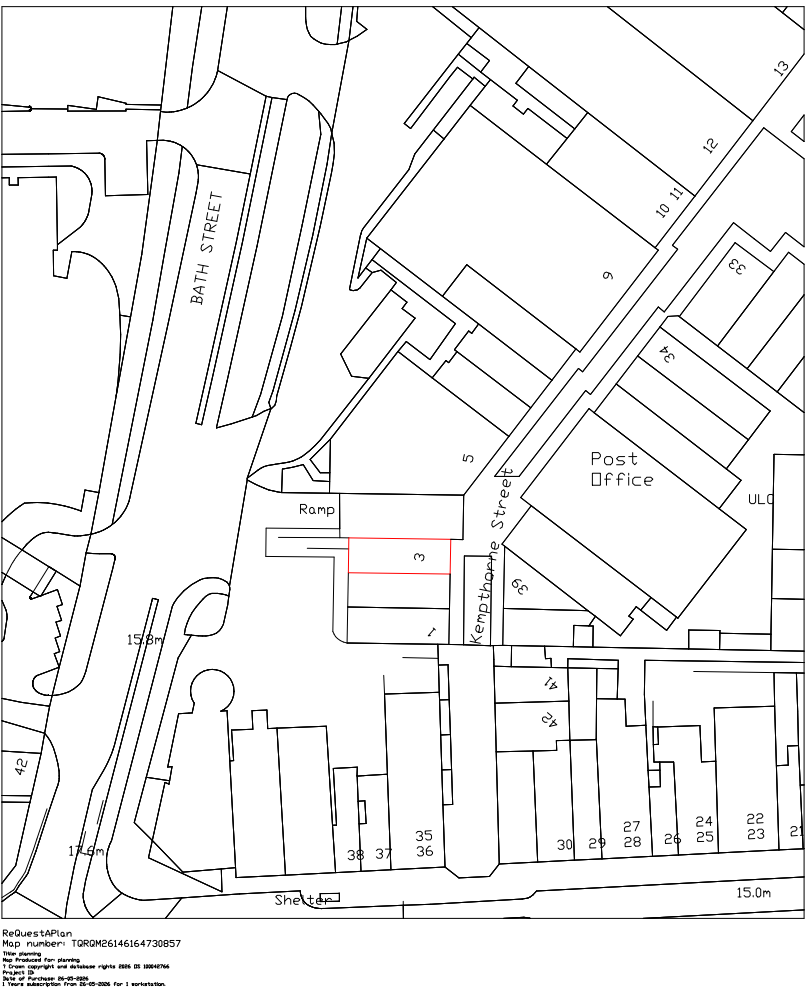
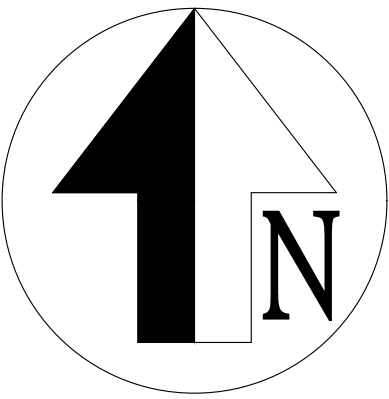


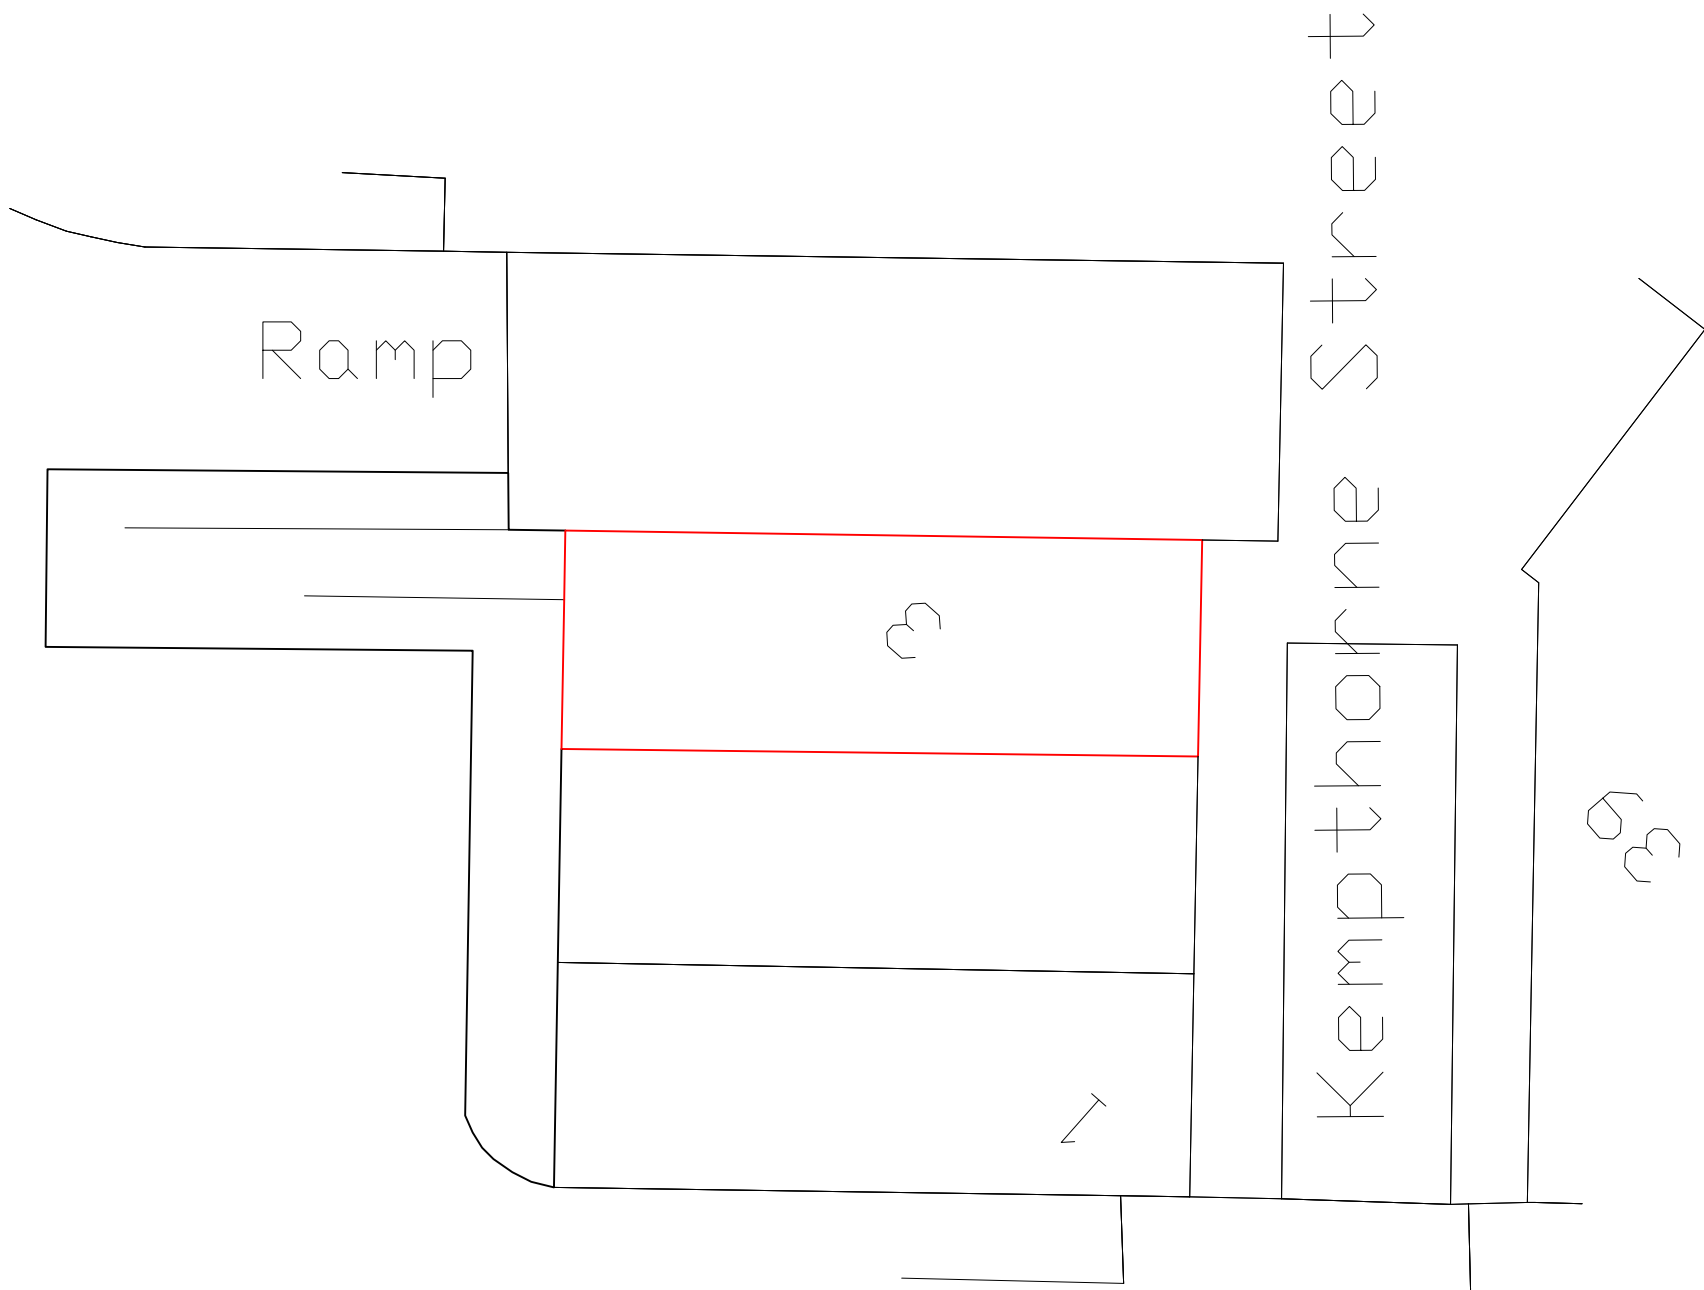


LOCATION PLAN

Scale 1:1250 @ A1

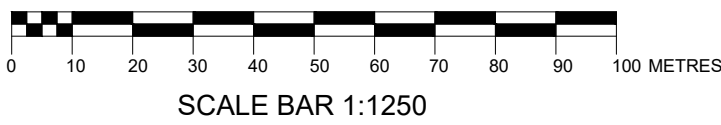

PROPOSED & EX ISTING BLOCK PLAN

Scale 1:200 @ A1

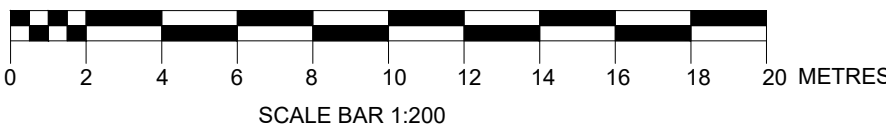

NOTES:
All dimensions are to be checked on site and measurements checked prior to works being carried out.
Contractor and Client are to ensure Compliance with C.D.M. Health and Safety Regulations and with C.D.M. Health and Safety Regulations and Party Wall Agreements where Applicable and to ensure all permissions have been obtained prior to any works commencing.
Any works carried out prior to necessary approvals being obtained will be at the owner's own risk and expense.

Rev	Date	By	Chkd	Description
Site Address				
Unit3, St George's centre, Gravesvend, DA11 0TA				
Job Title				
CHANGE OF USE TO TAKE AWAY WITH THE INSTALLATION OF AN EXTRACTION FLUE PIPE TO THE SIDE				
 KOVIL CONSULTANCY KOVIL CONSULTANCY 172, Blackfen Road, Sidecup, Kent DA15 8PT Mob: 07507236300 sutha@kovilgroups.co.uk				
Scale :		Date :		
1:1250 @ A1		26/05/2026		
Drawing Title :				
BLOCK & LOCATION PLAN				
Drawing No :				Rev.
GR -DA11 0TA - 000001				A01