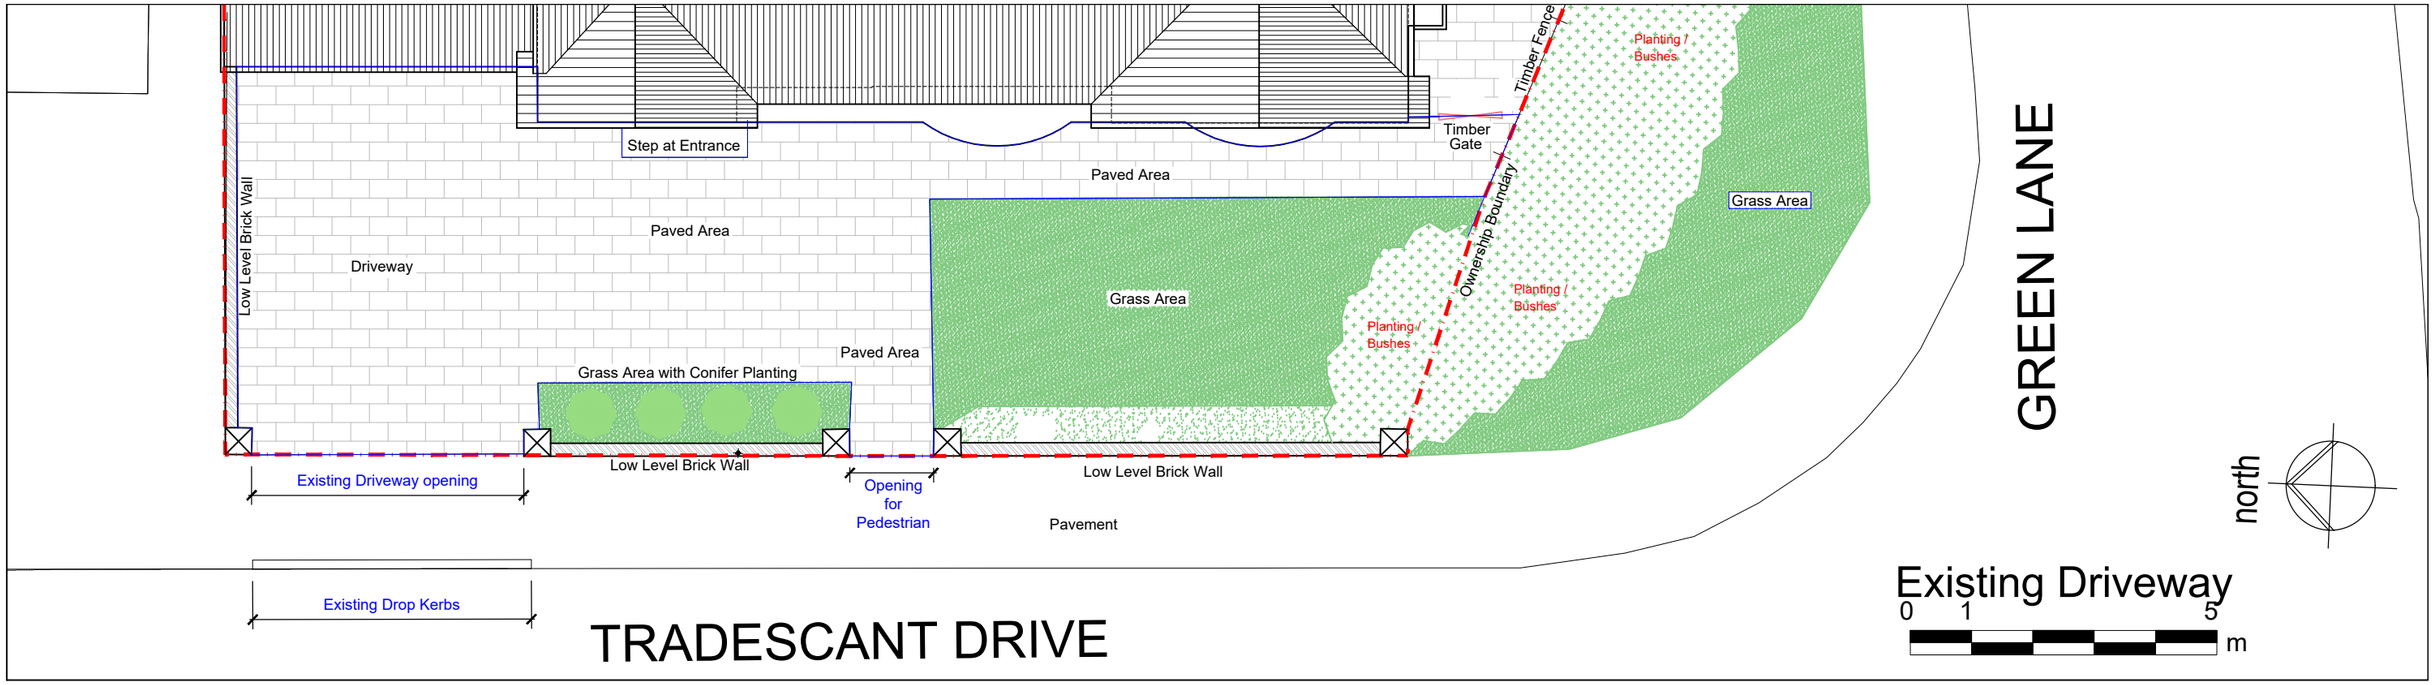


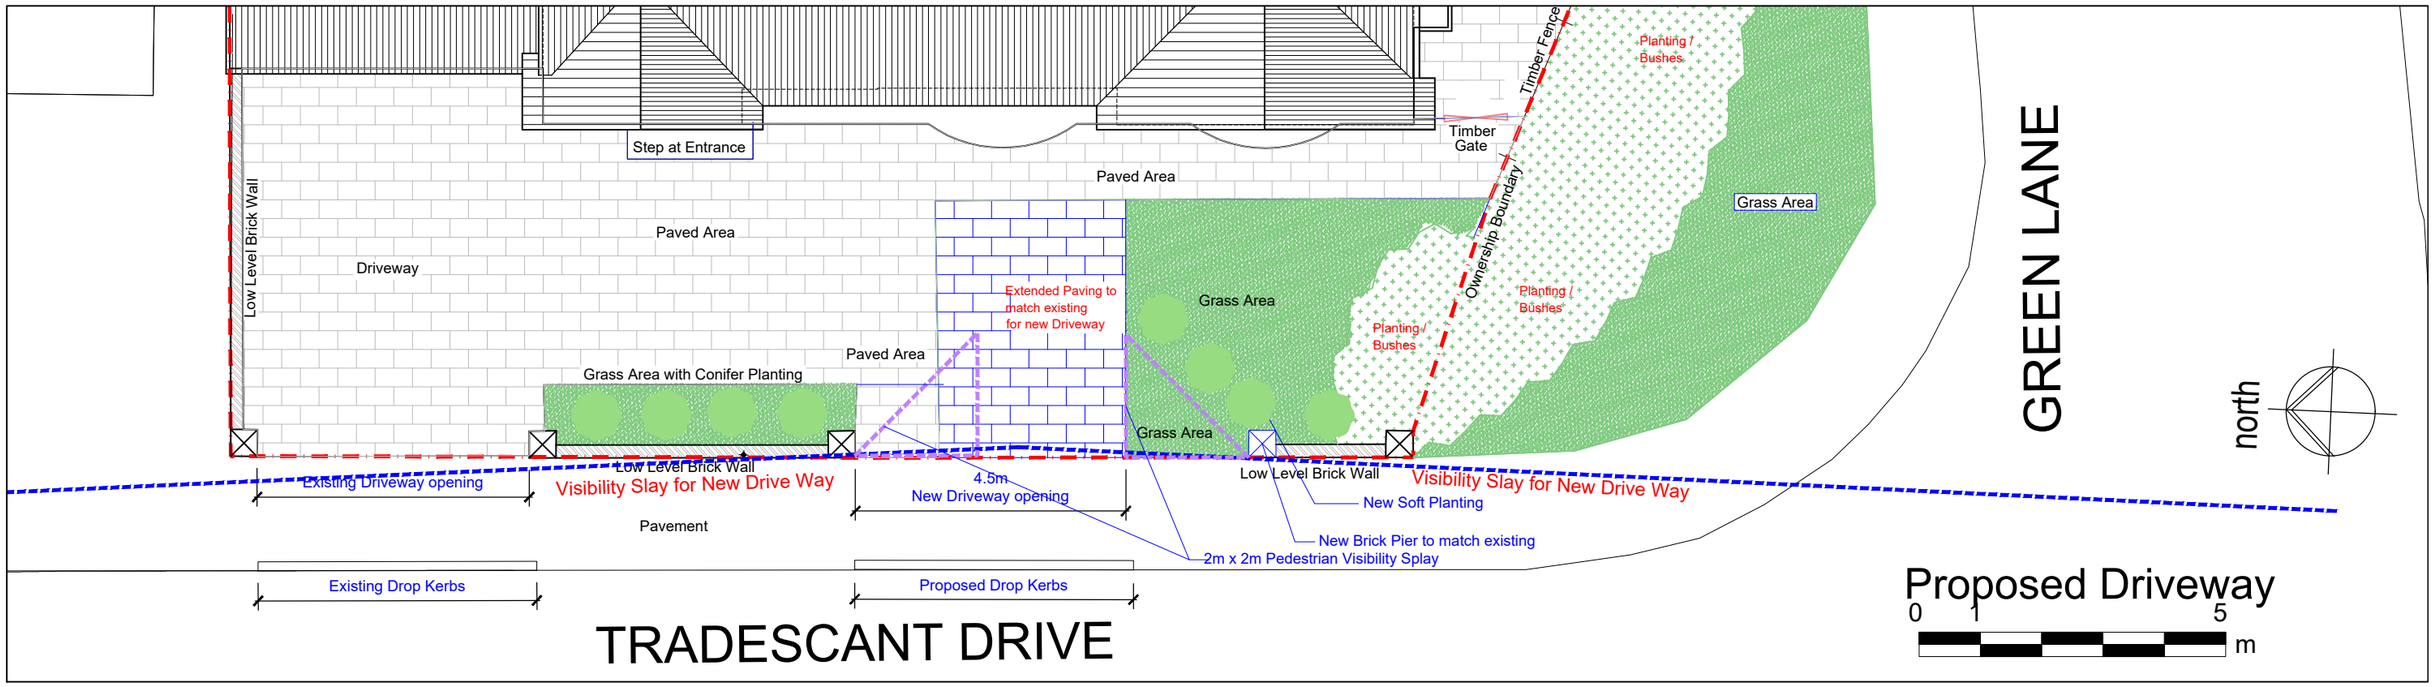



**Duffy Architects**

Suite 64
24 - 28 St Leonards Road
Windsor
Berkshire
SL4 3BB

01753 316104
sd@duffyarchitects.co.uk
duffyarchitects.co.uk


| | |
|---|---|
| Client: | S Plumb |
| Project: | Single and Two Storey Side and Rear Extension & Internal Alterations |
| Address: | 2 Tradescant Drive, Meopham Gravesend, DA13 0EE |
| Drawing: | Existing and Proposed Driveway |
| Scale: | 1:100 @A3 |
| Date: | May 2026 |
| Drawn: | TL |
| Status: | Planning |
| Checked: | SD |
| Drg No. | A06-P020 |
| Rev: | |