


Notes

Proposed specification
Drains
ACO RainDrain A15 Light Duty Channel Drain
ACO Raindrain A15 Channel with Galvanised Steel Grating 118mm(w) x 97mm (d) x 1m (Channel drain),
ACO Raindrain End Cap (Channel drain endcap), Building Sand (Bulk Sand for backfill), Cement (Cement for backfill)

car to be parked
in Existing Garage

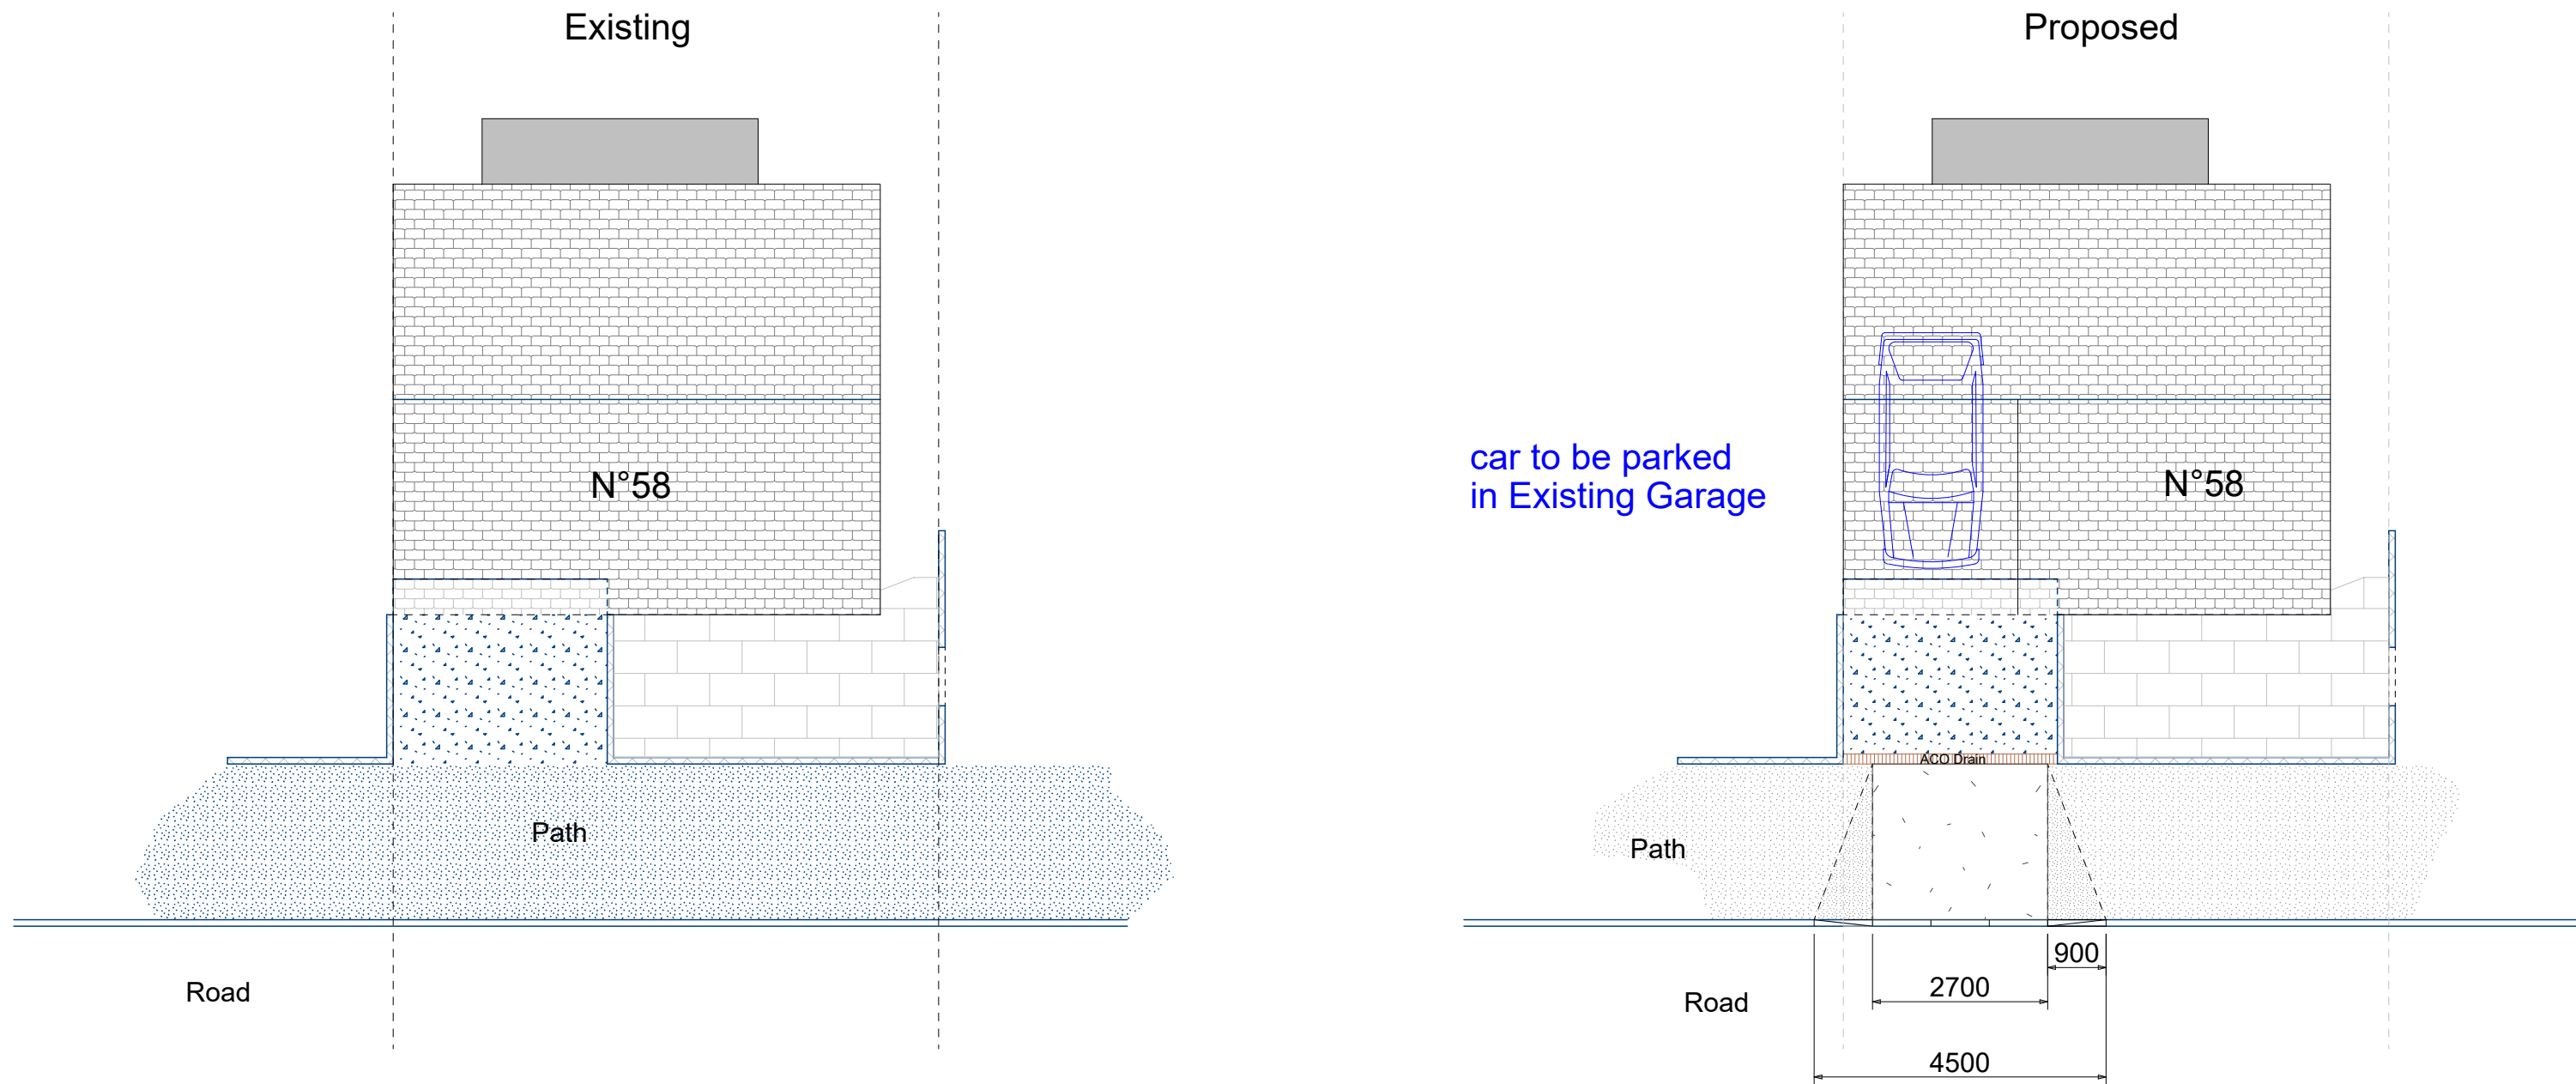

Existing Garage

[DROP MY KERB UK](#)

Drop Kerb Planning Services

Project Drop Kerb

58 Pier Rd
Gravesend
DA11 9NA

Drawing Title
Planning
Existing and Proposed

Client
Gentian Balliu

Drawing No.
001

Date
August 2023


Drawn by
D Black

Scale

1:100

Checked by
DWB

Page Size - A1

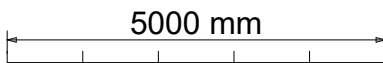

Drop My Kerb UK
Tel: 02031314207
Mob: 07986229016
E: dropmykerb@yahoo.com