



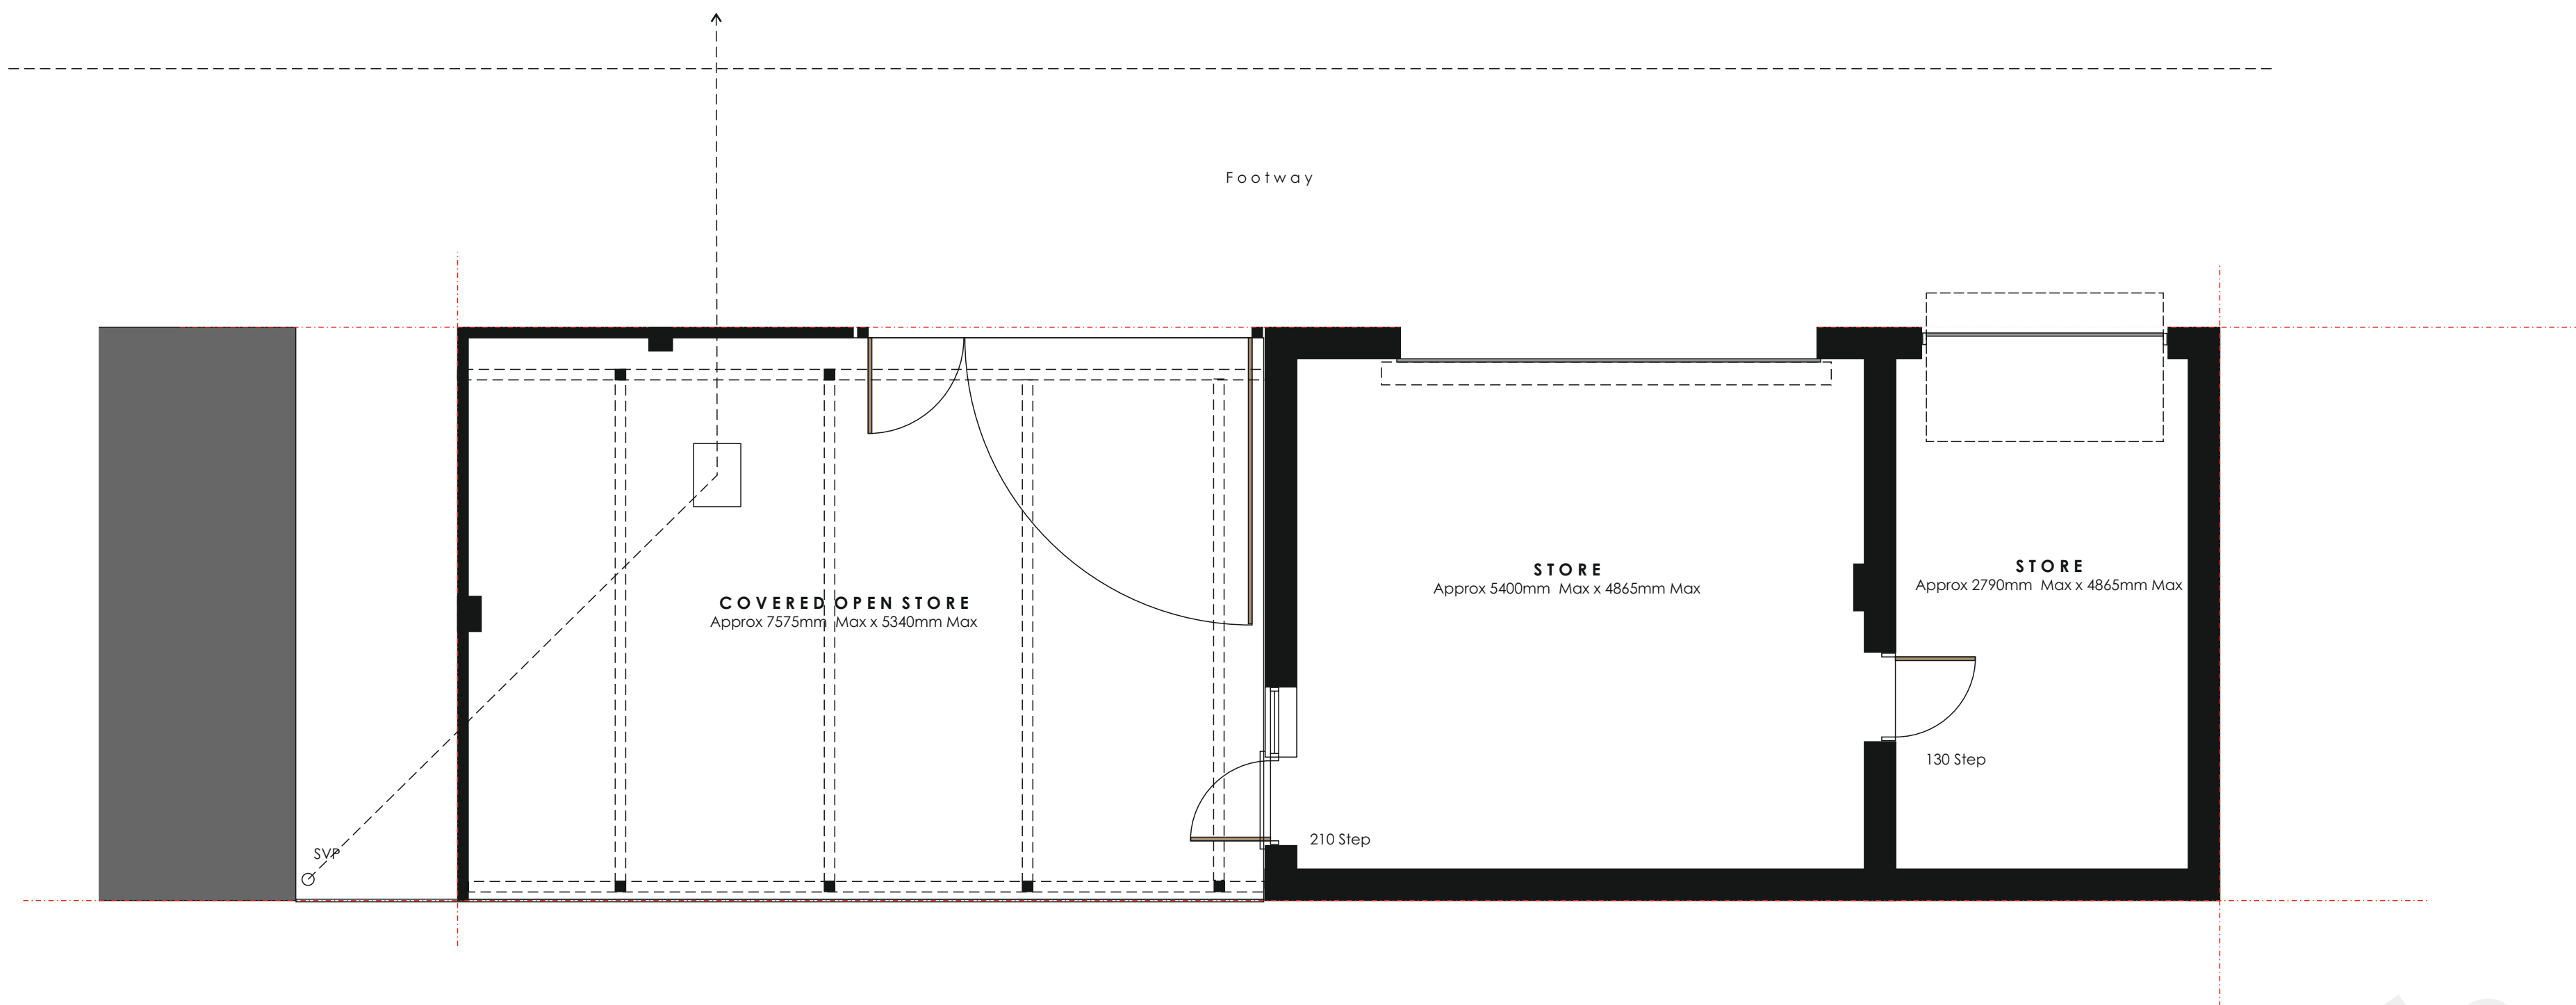


Existing Ground Floor Plan-1:50

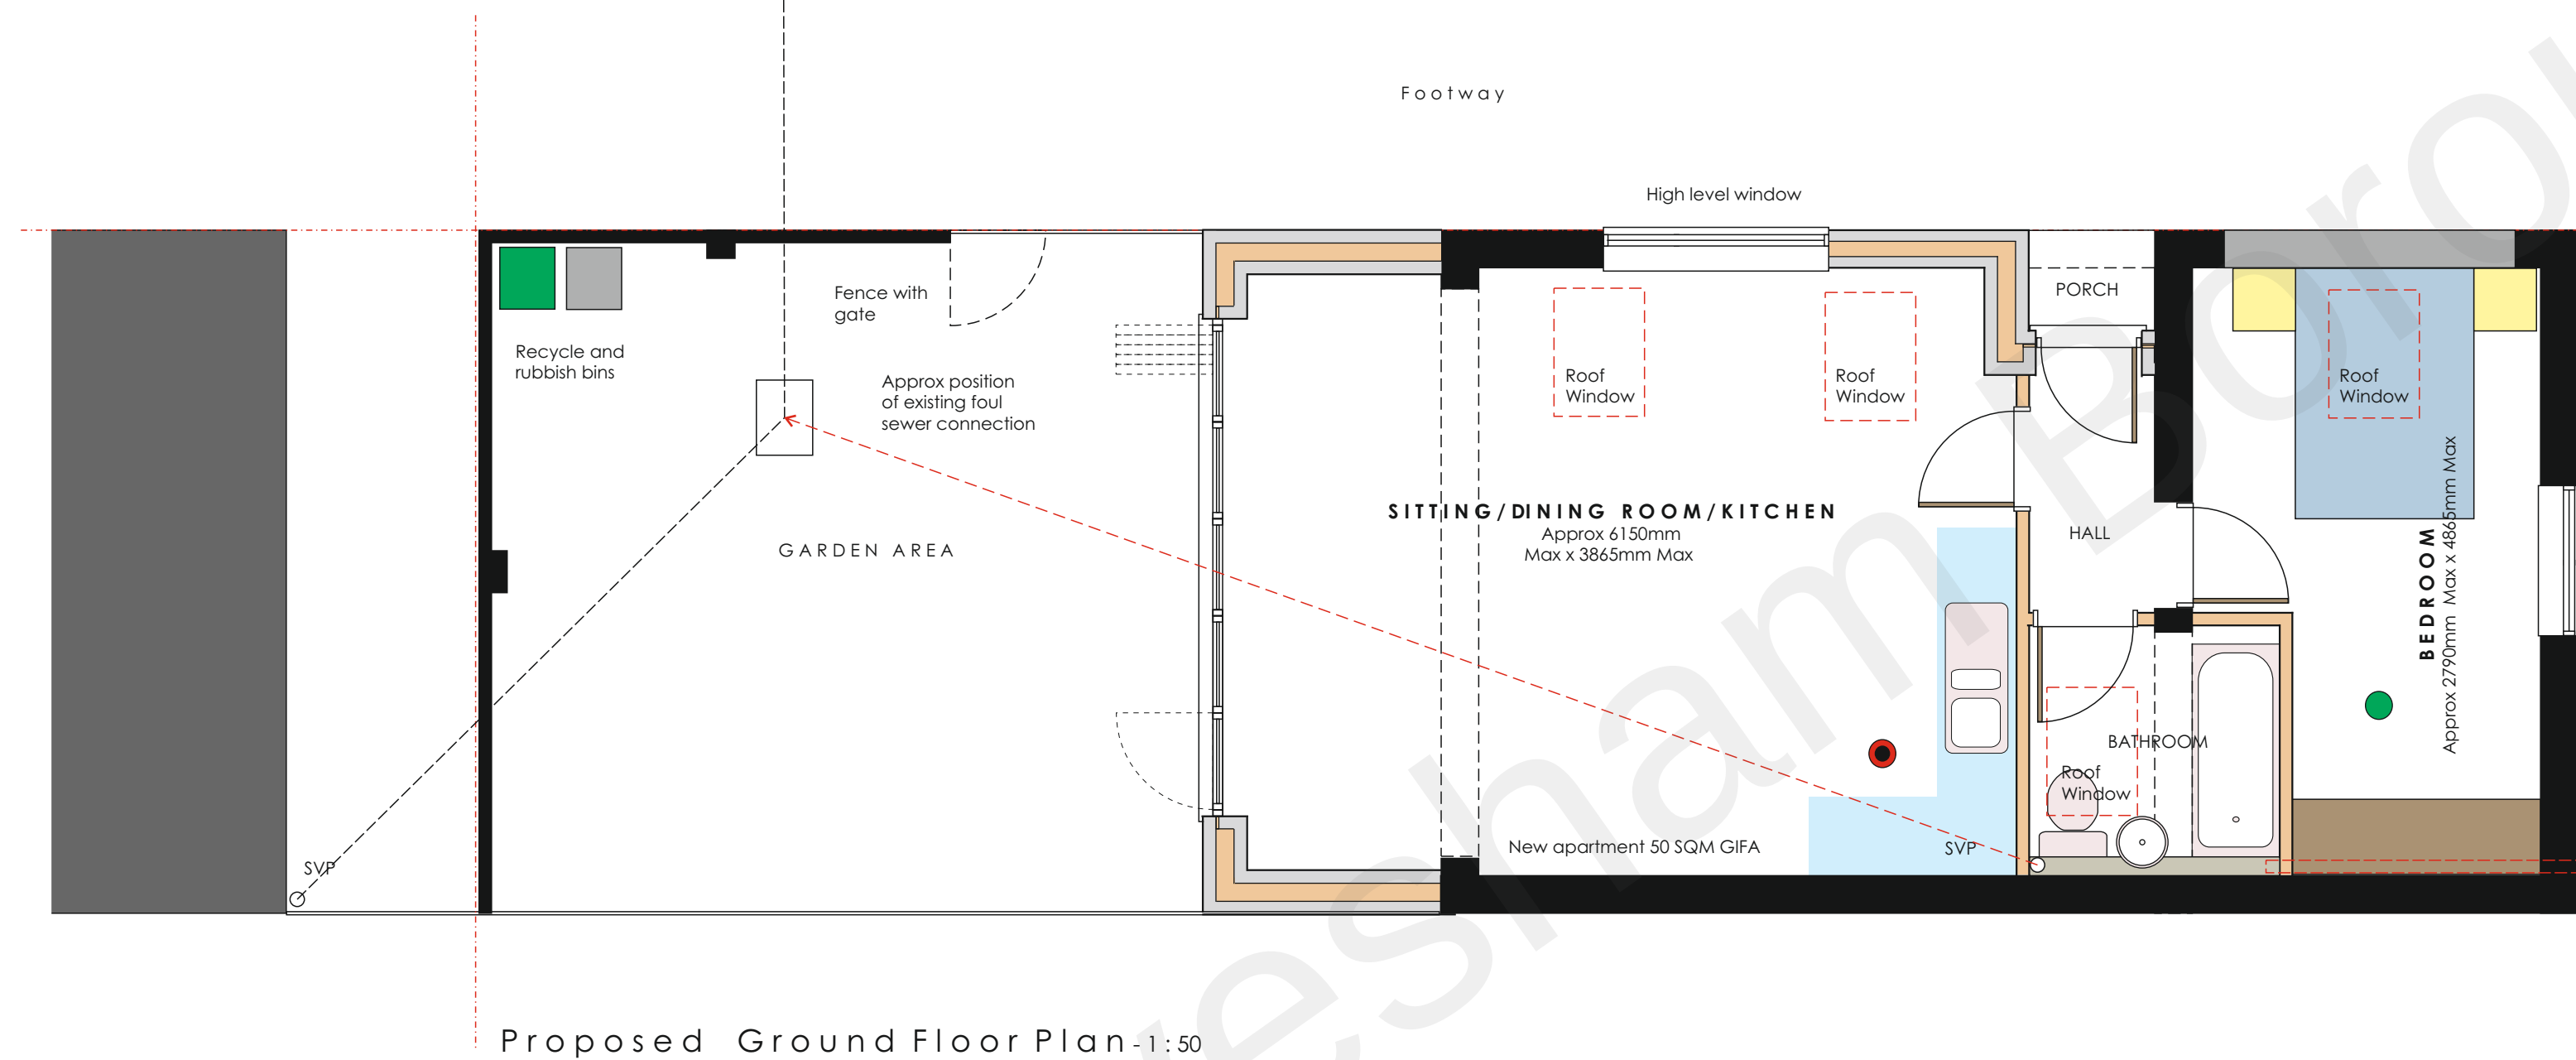

Proposed Ground Floor Plan-1:50

LEGEND

- 350mm exterior thick cavity wall with full width insulation block inner skin and outer skin with silicone render min U value 0.18W/sqmK
- 100mm timberstud internal partition with 38db sound reduction
- Waste pipe positions
- Approx location of kitchen worktops
- Mechanical vent duct positions (from cooker hood in kitchens)
- Wired smoke detector
- Wired heat detector

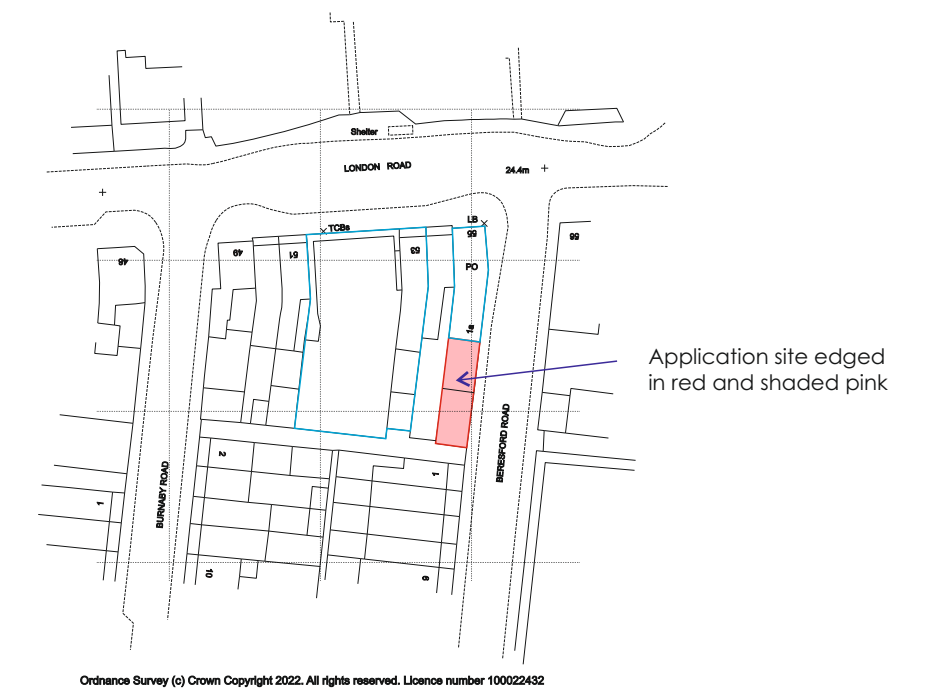

Location Plan-1:1250
25M GRID



Existing Site Plan-1:200

REVISIONS	
SCALES	1:50 1:200 1:250
DATE	November 2022

DRAWING	Existing and Proposed Floor Plans with Site and Location Plans
---------	--

PROJECT	Proposed Residential Conversion and Extension Rear of 55 London Road Northfleet Kent DA11 9JR for: Mr S Karim
---------	--

WARD + ASSOCIATES
THE HOO WROTHAM ROAD
MEOPHAM GRAVESEND KENT DA13 0HP
T: 01474 814196 M: 07771 863940
E: admin@wardassociates.co.uk W: www.wardassociates.co.uk
Skype User Name: ragenwardassociates



2223.WD.01