




Existing East Elevation (View from Beresford Road) - 1:50

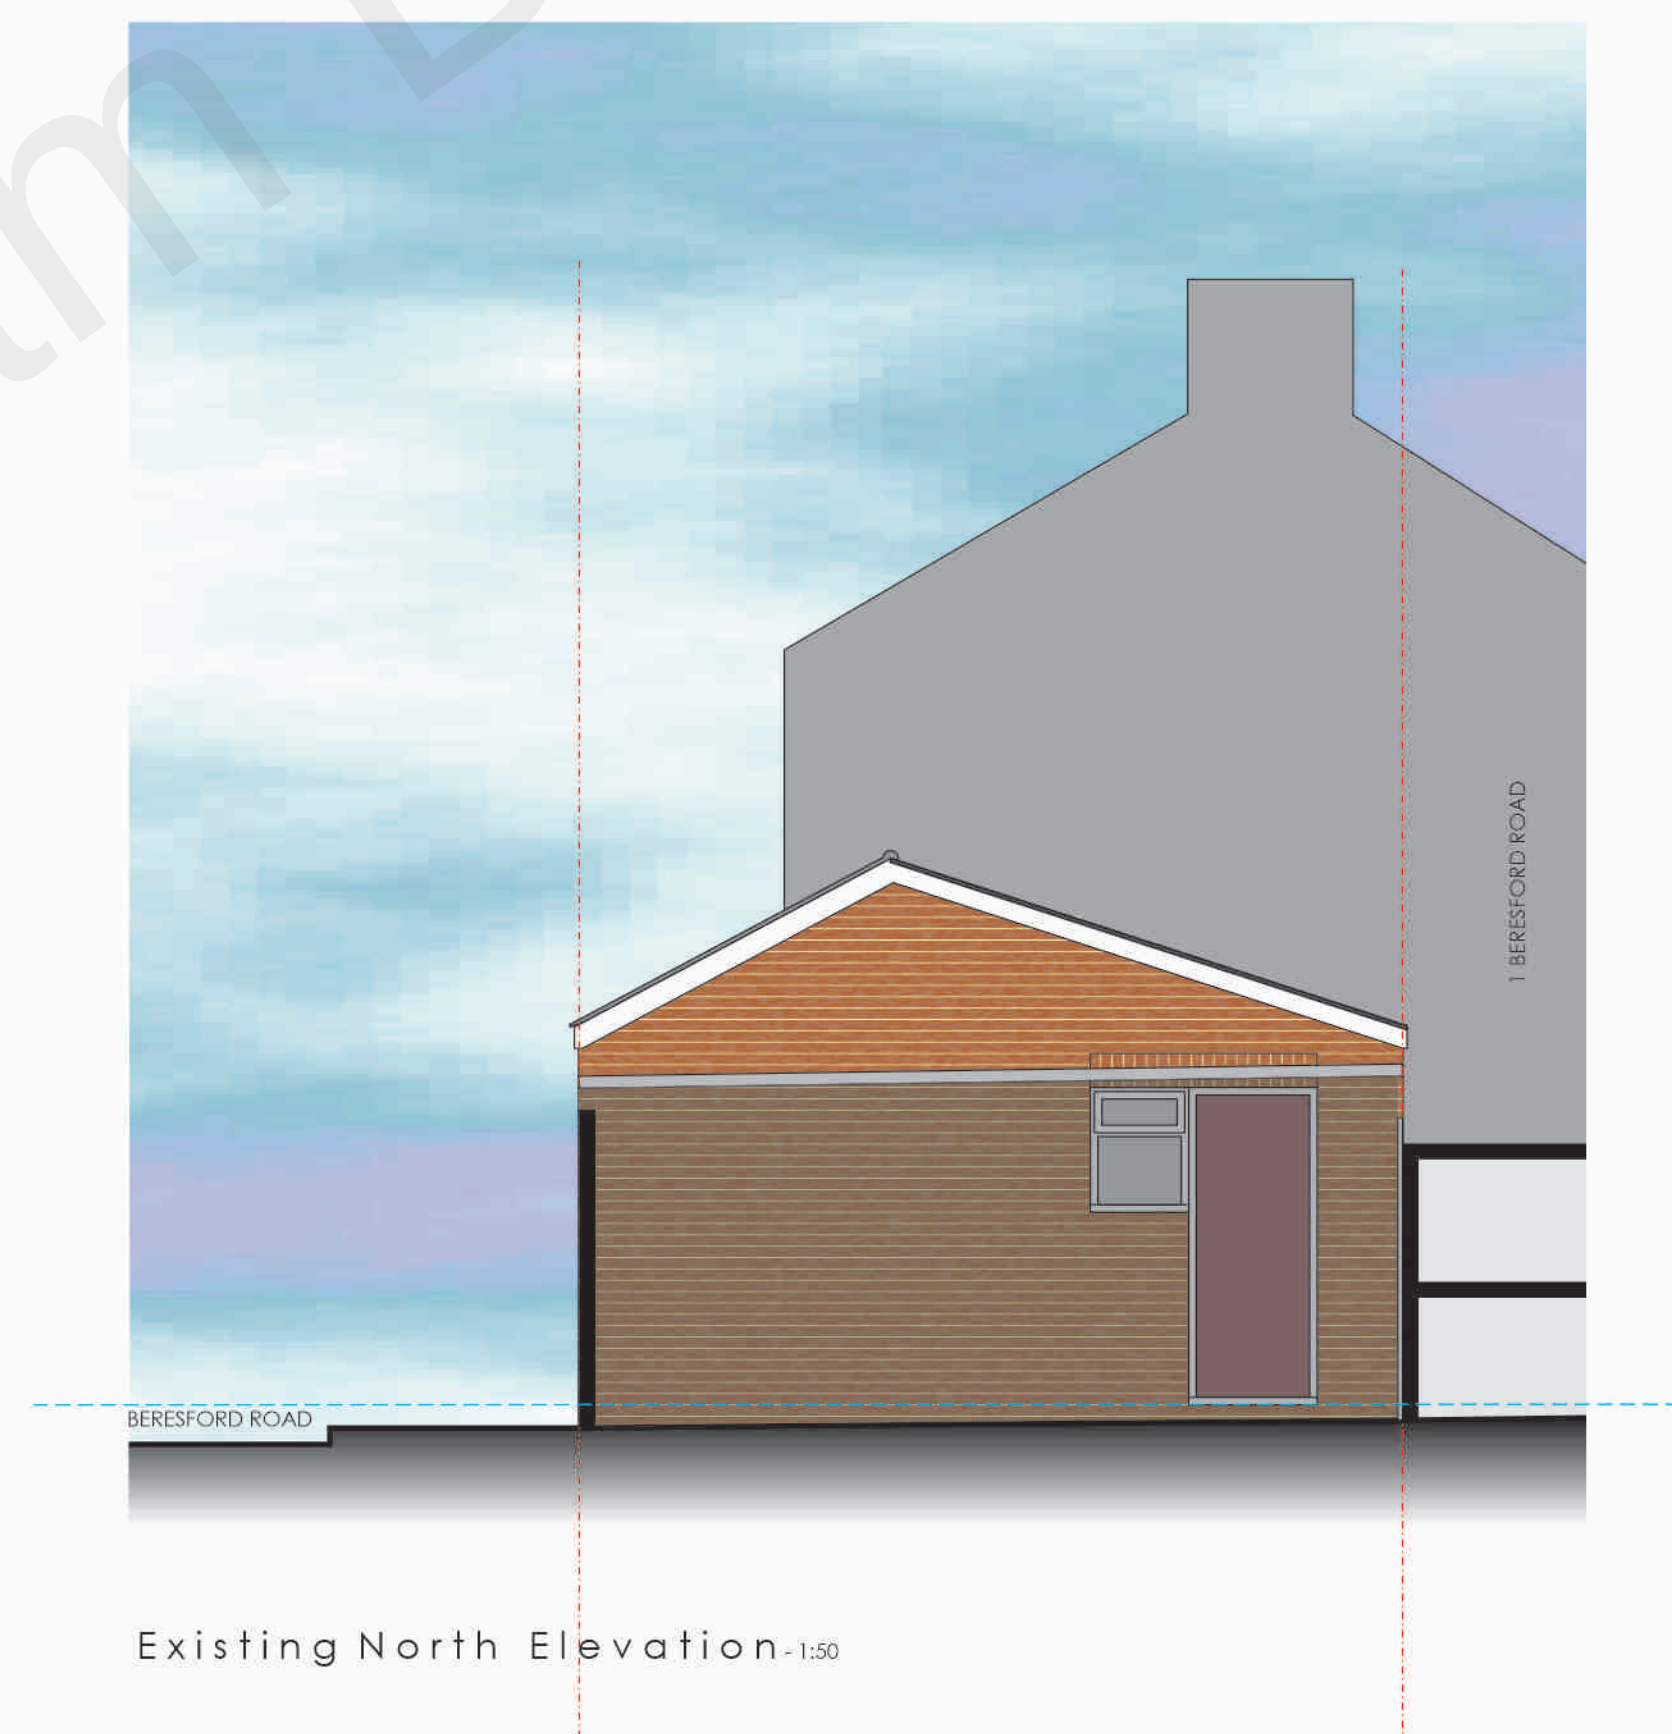

Existing North Elevation - 1:50



REVISIONS	SCALE	DATE	DRAWN
01	1:50	December 2022	RFW
Existing East and North Elevations			
Project: Proposed Residential Conversion and Extension Rear of 55 London Road Northfleet Kent DA11 9JR for: Mrs Karm			

WARD + ASSOCIATES
 THE HOO WROTHAM ROAD
 MEOPHAM GRAVESEND KENT DA13 0HP
 T: 01474 814196 M: 07771 843940
 E: admin@wardassociates.co.uk W: www.wardassociates.co.uk
 Skype User Name: rogerwardassociates



2223.WD.02