


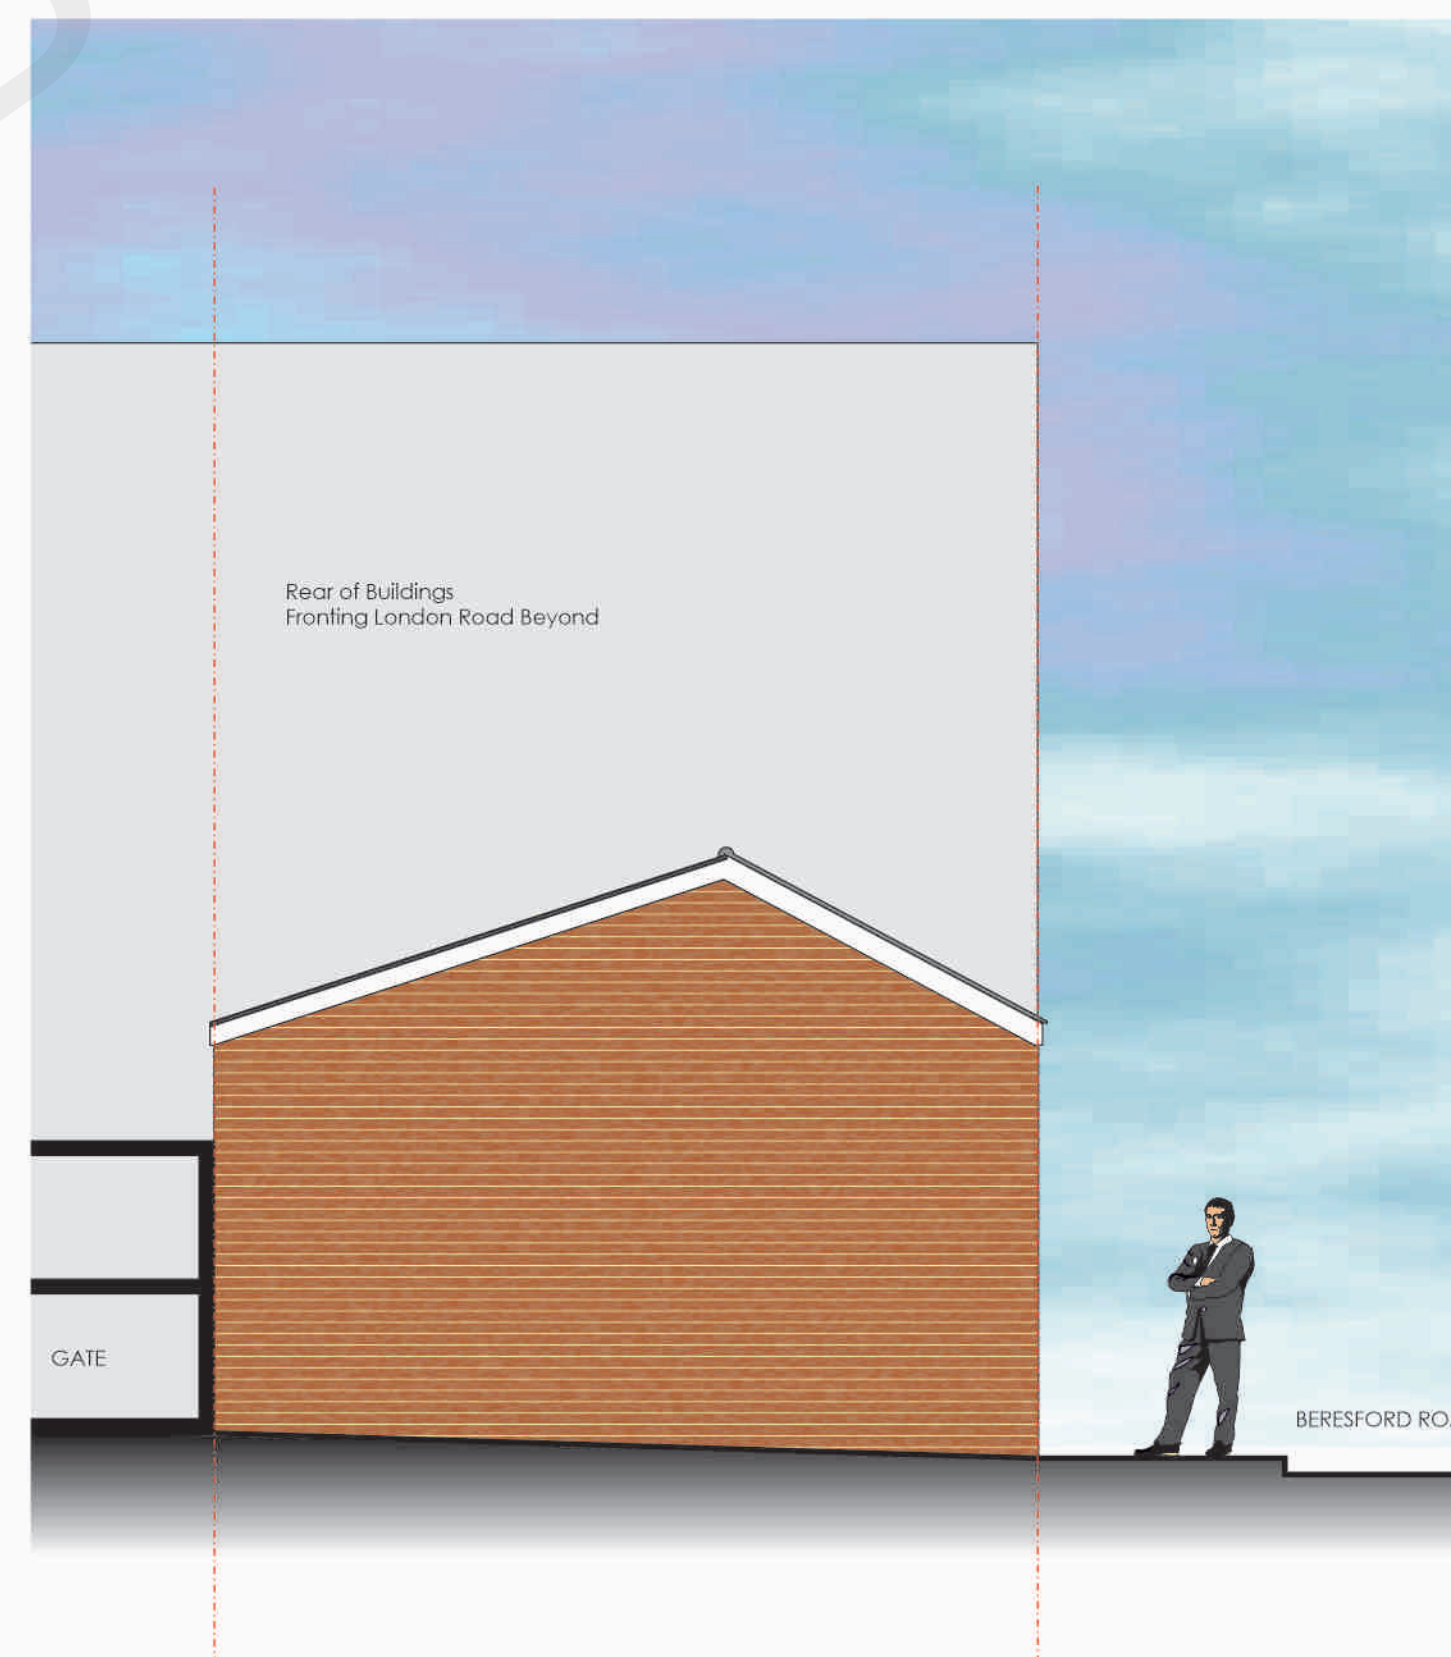

Existing West Elevation - 1:50



Existing South Elevation - 1:50



REVISIONS	DATE	BY	DESCRIPTION
1	1:50	RFW	
2	December 2022		
3	Existing South and West Elevations		
4	Proposed Residential Conversion and Extension		
5	Rear of 55 London Road		
6	Northfleet Kent DA11 9JR		
7	for: Mr S Karm		

WARD + ASSOCIATES
 THE HOO WROTHAM ROAD
 MEOPHAM GRAVESEND KENT DA13 0HP

T: 01474 814196 M: 07771 843940
 E: admin@wardassociates.co.uk W: www.wardassociates.co.uk
 Skype User Name: rogerwardassociates

2223.WD.03

