
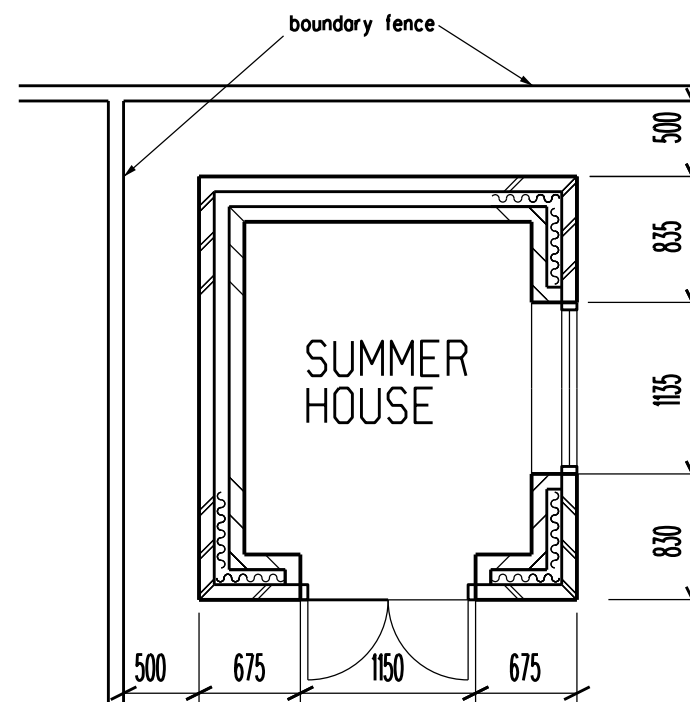
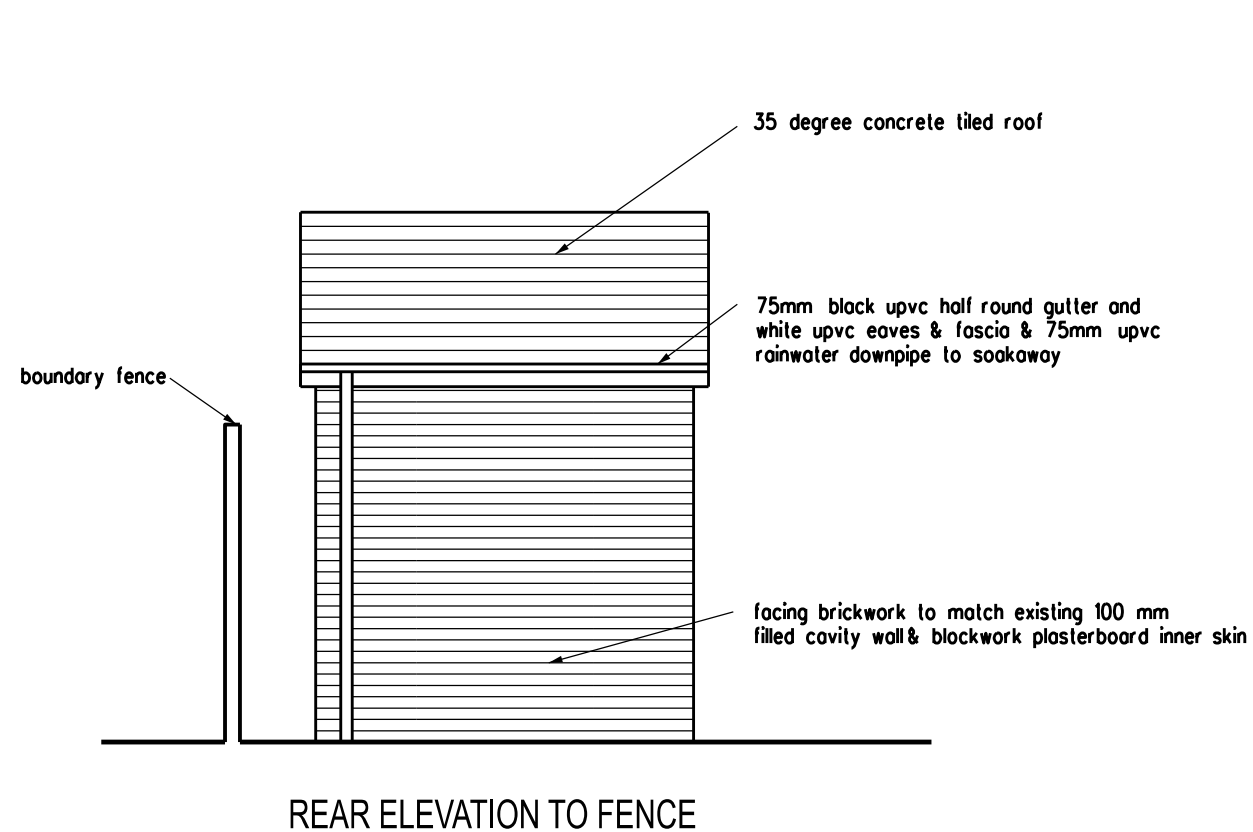


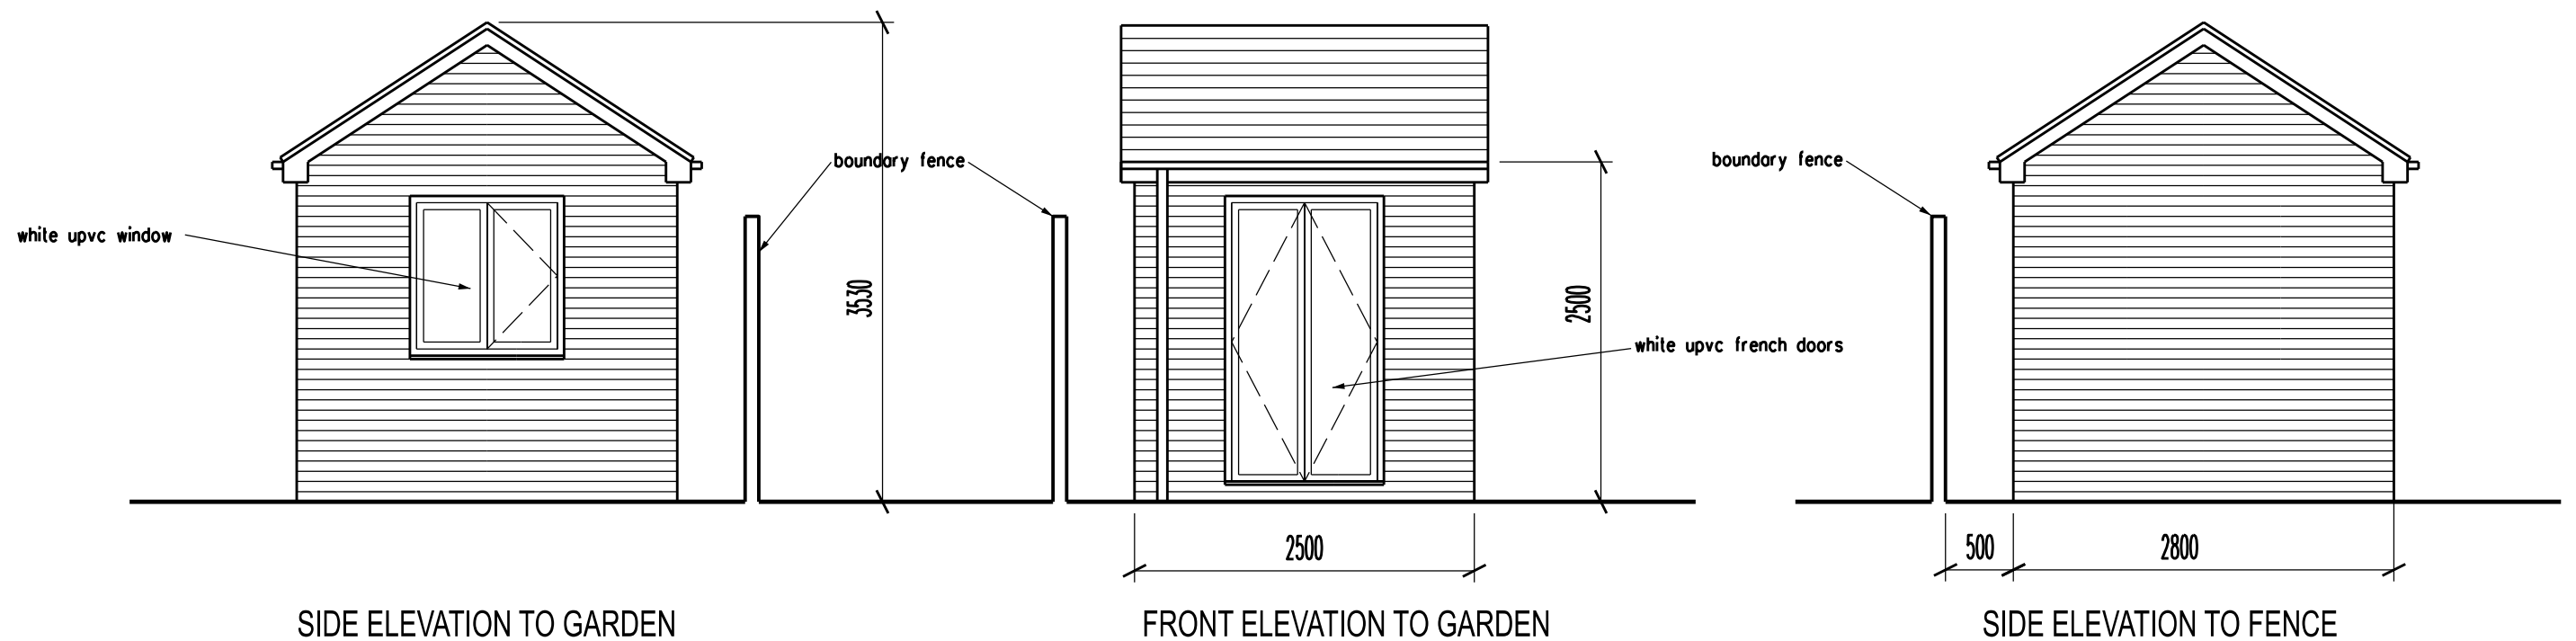

## PLANNING APPLICATION

REVISION DATE

ARCHITECT  
TA ARCHITECTS  
11 JOYDENS WOOD ROAD BEXLEY  
KENT DA5 2HS Tel 07905 130591  
ta140256@googlemail.com

JOB  
PROPOSED SUMMER HOUSE  
AT 8 WYKEHAM CLOSE  
GRAVESEND KENT  
DA12 4QL

DRAWING  
PROPOSED SUMMER HOUSE  
PLAN AND ELEVATIONS

SCALE 1:50 AT A3 DATE JUNE 2023

DRAWING NO.  
GP/10

