



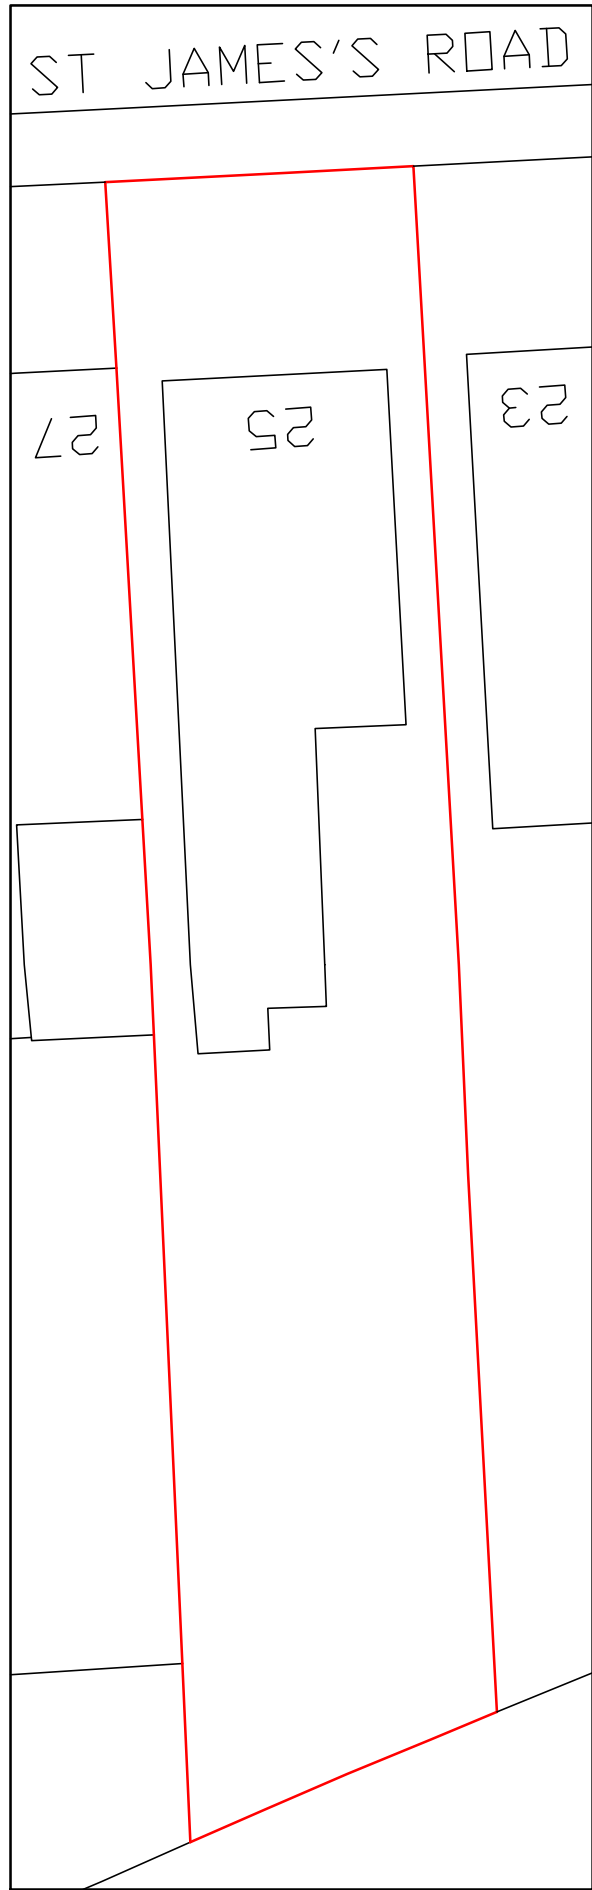


BLOCK PLAN
AS EXISTING
(1:200)

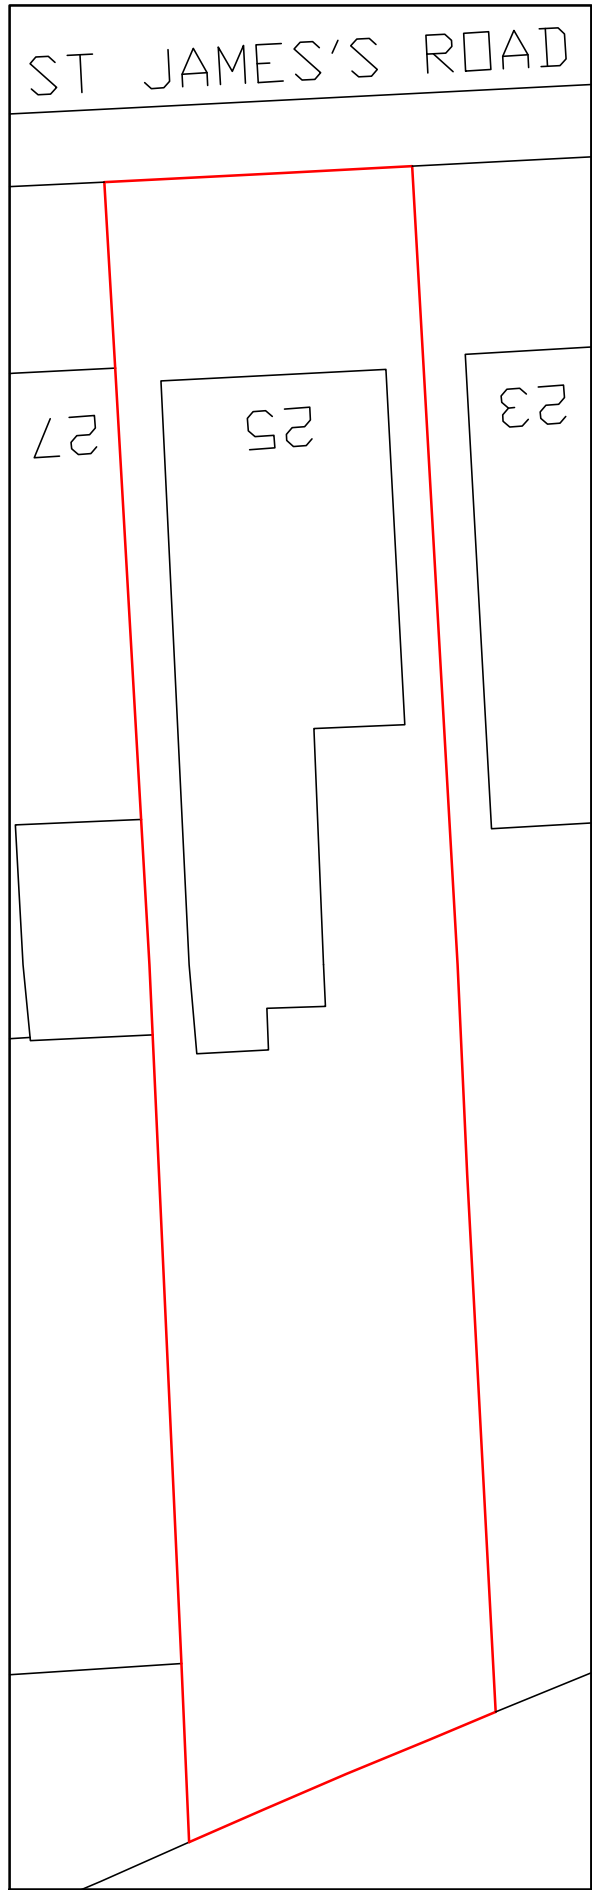

BLOCK PLAN
AS PROPOSED (NO CHANGE)
(1:200)

© This drawing is protected by copyright and must not be copied or reproduced without the written consent of Penfold Project Services

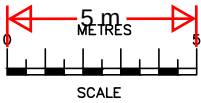

SCALE BAR @ 1:200

Date	No	Revision
Penfold Project Services		
Epmarket, Wrotham Road, Meopham, Kent, DA13 0JH Telephone: 01474 816690 e-mail: apenfold448@btinternet.com		
Job Title:	25 ST JAMES'S ROAD GRAVESEND KENT DA11 0HF	
Dwg Title:	BLOCK PLANS AS EXISTING & AS PROPOSED	
Scale:	1:200 @ A3	
Dwg No.:	02	
Date:	November 2024	