




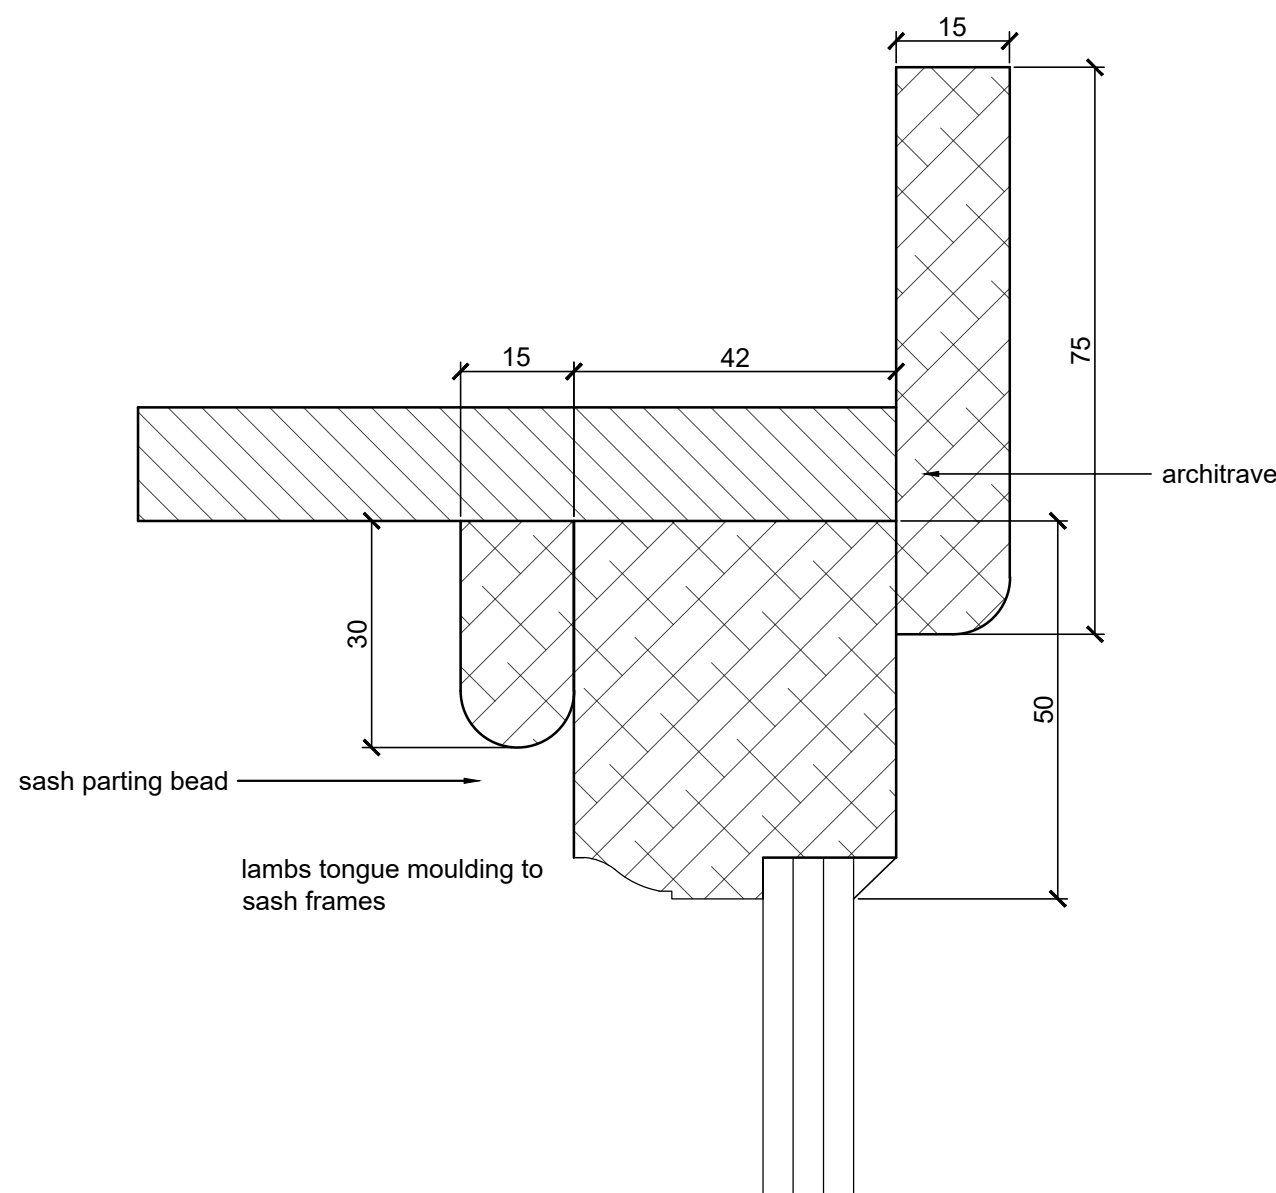

TOP/SIDE RAIL DETAIL
(1:1)

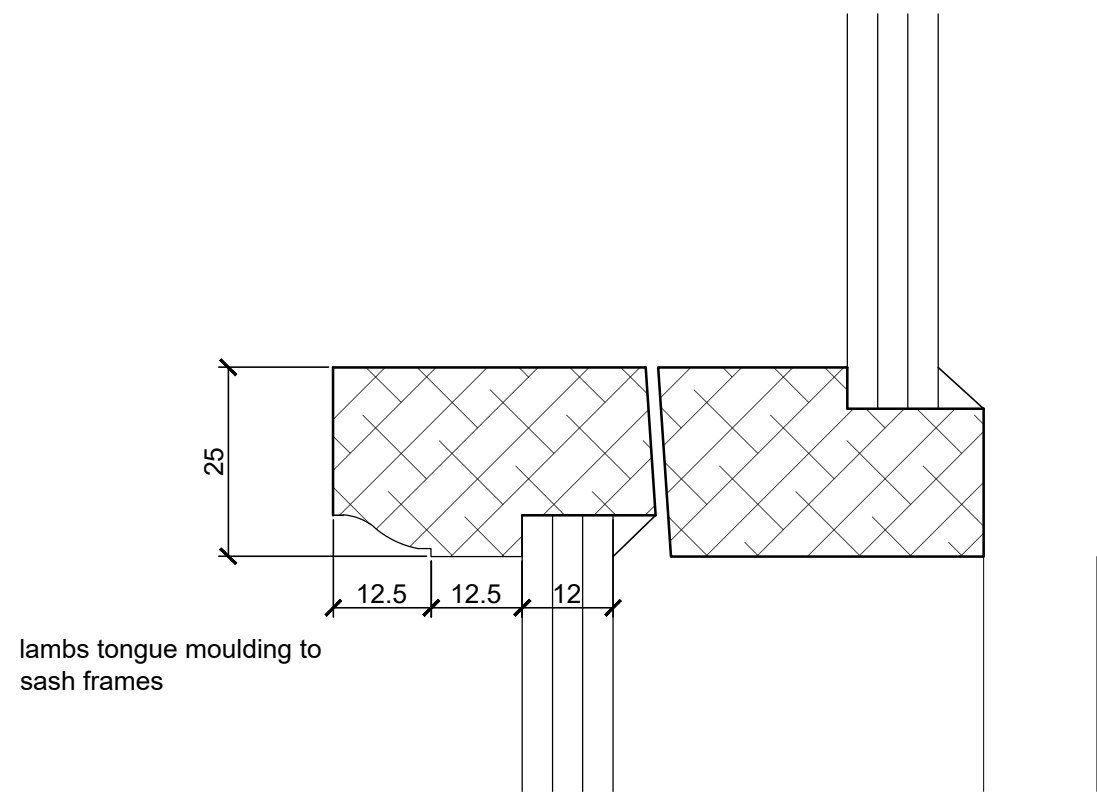

MEETING RAIL DETAIL
(1:1)

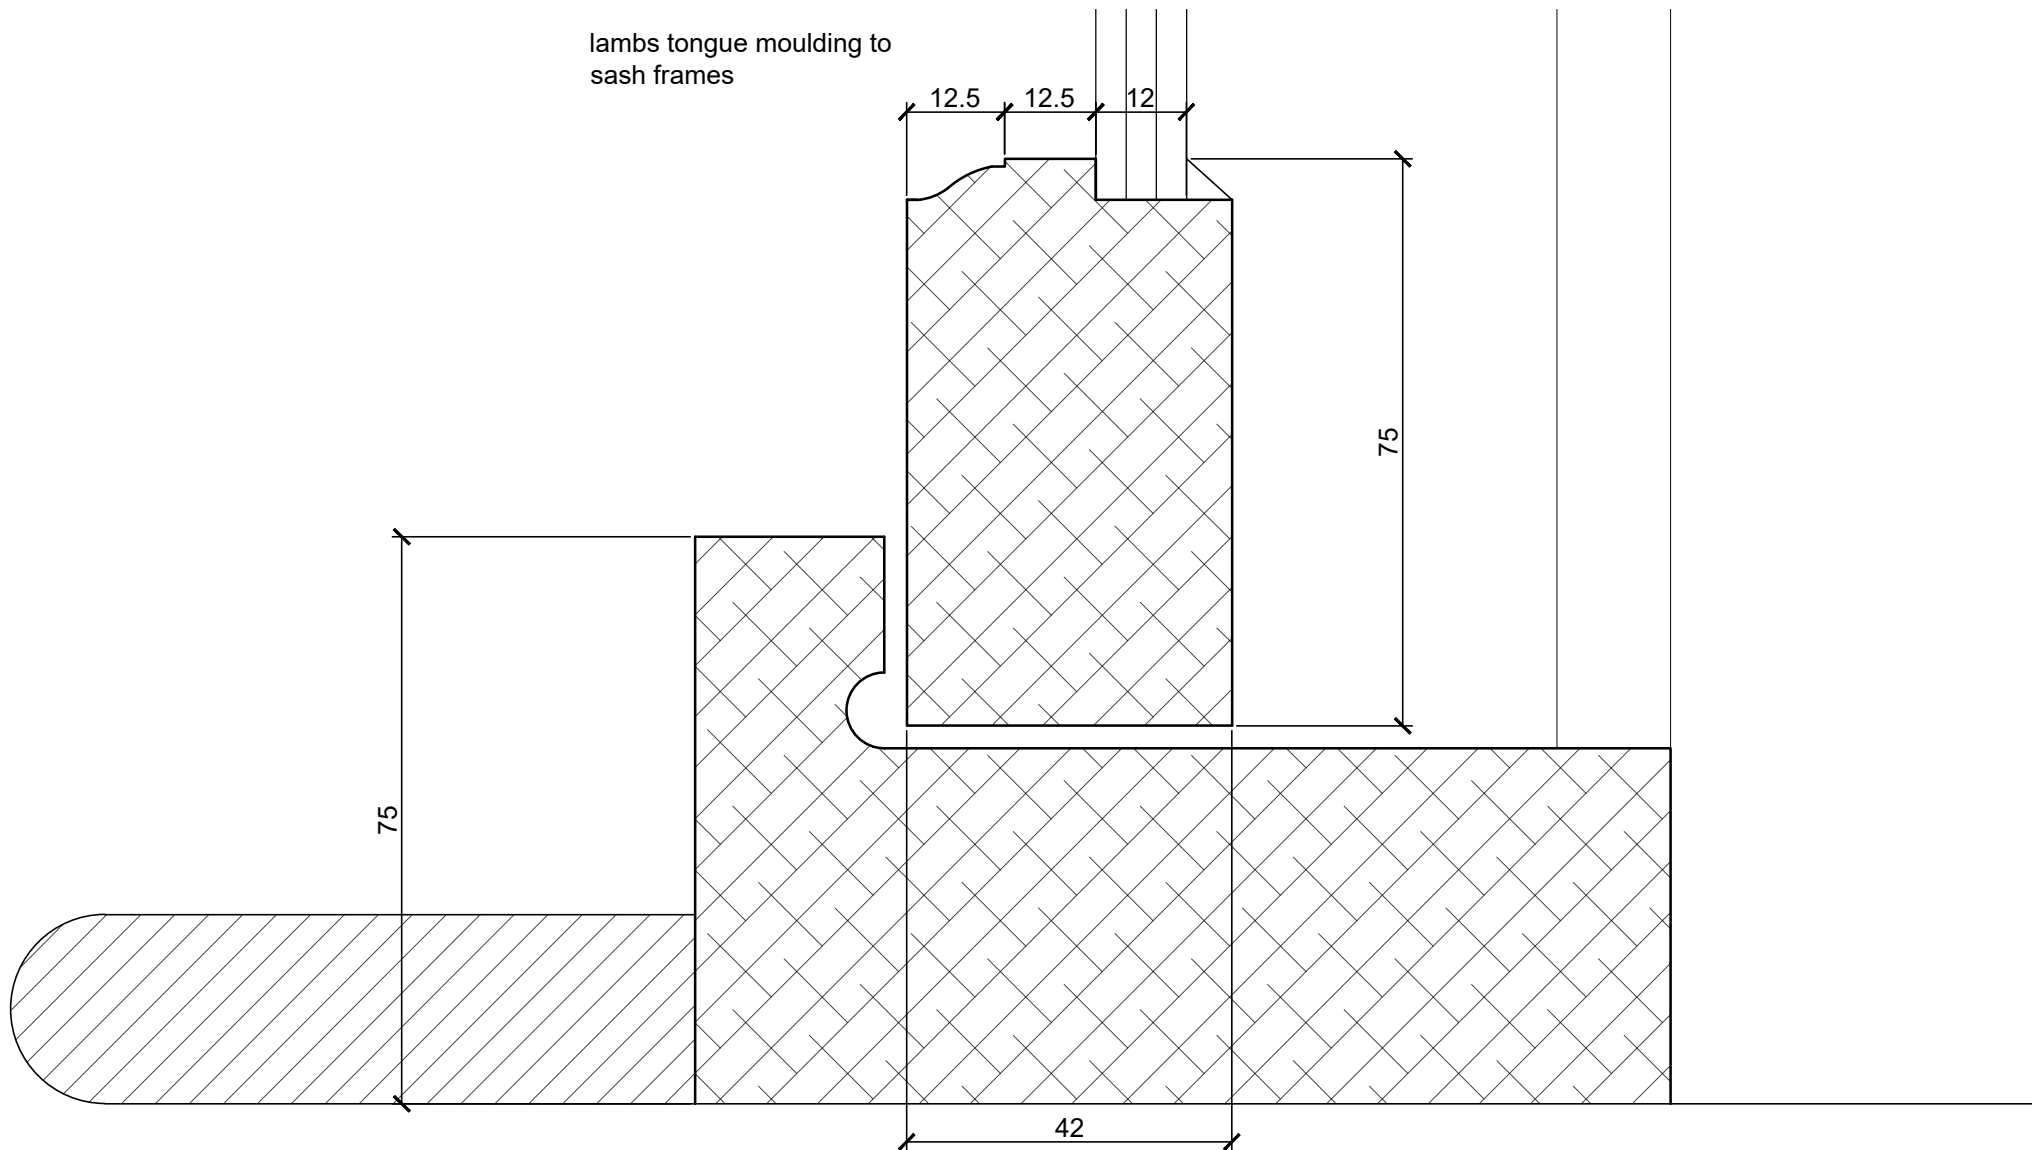

SILL/ BOTTOM RAIL DETAIL
(1:1)


REFER TO PHOTOGRAPH IN SCHEDULE OF MATERIALS FOR FURTHER WINDOW DETAILS

EXISTING WINDOWS IN 19 ST JAMES'S ROAD TO BE USED FOR REFERENCE FOR ALL WINDOW COMPONENTS

TIMBER FRAMES TO RECEIVE WHITE OIL PAINT FINISH

GLAZING - 12mm SLIMLITE DOUBLE GLAZING

ALL FRAMES, ETC TO BE FITTED WITH DRAUGHT PROOFING SEALS, ETC

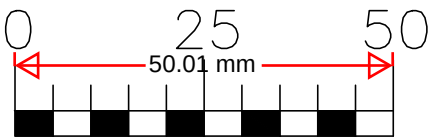

mm

SCALE BAR @ 1:1

Date	No	Revision
Penfold Project Services		
Epmarket, Wrotham Road, Meopham, Kent, DA13 0JH Telephone: 01474 816690 e-mail: apenfold448@btinternet.com		
Job Title:	17 ST JAMES'S ROAD GRAVESEND KENT DA11 0HF	
Dwg Title:	REPLACEMENT WINDOW DETAILS	
Scale:	1:1 @ A2	
Dwg No.:	05	
Date:	January 2022	