




5LTR CADDY TO BE STORED INTO EACH APARTMENT

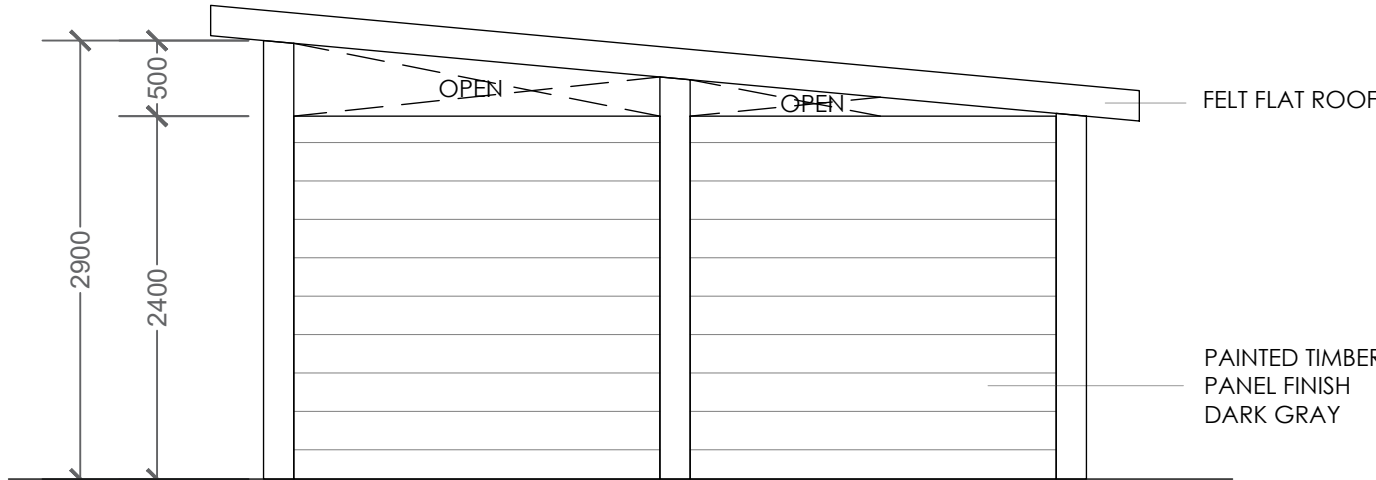


SOUTH ELEVATION

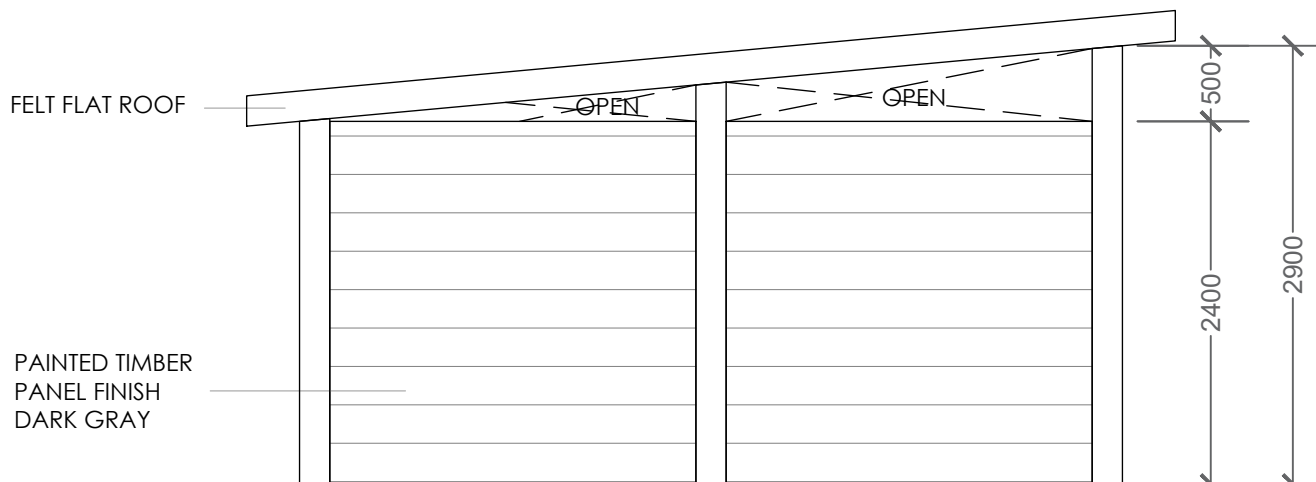

NORTH ELEVATION

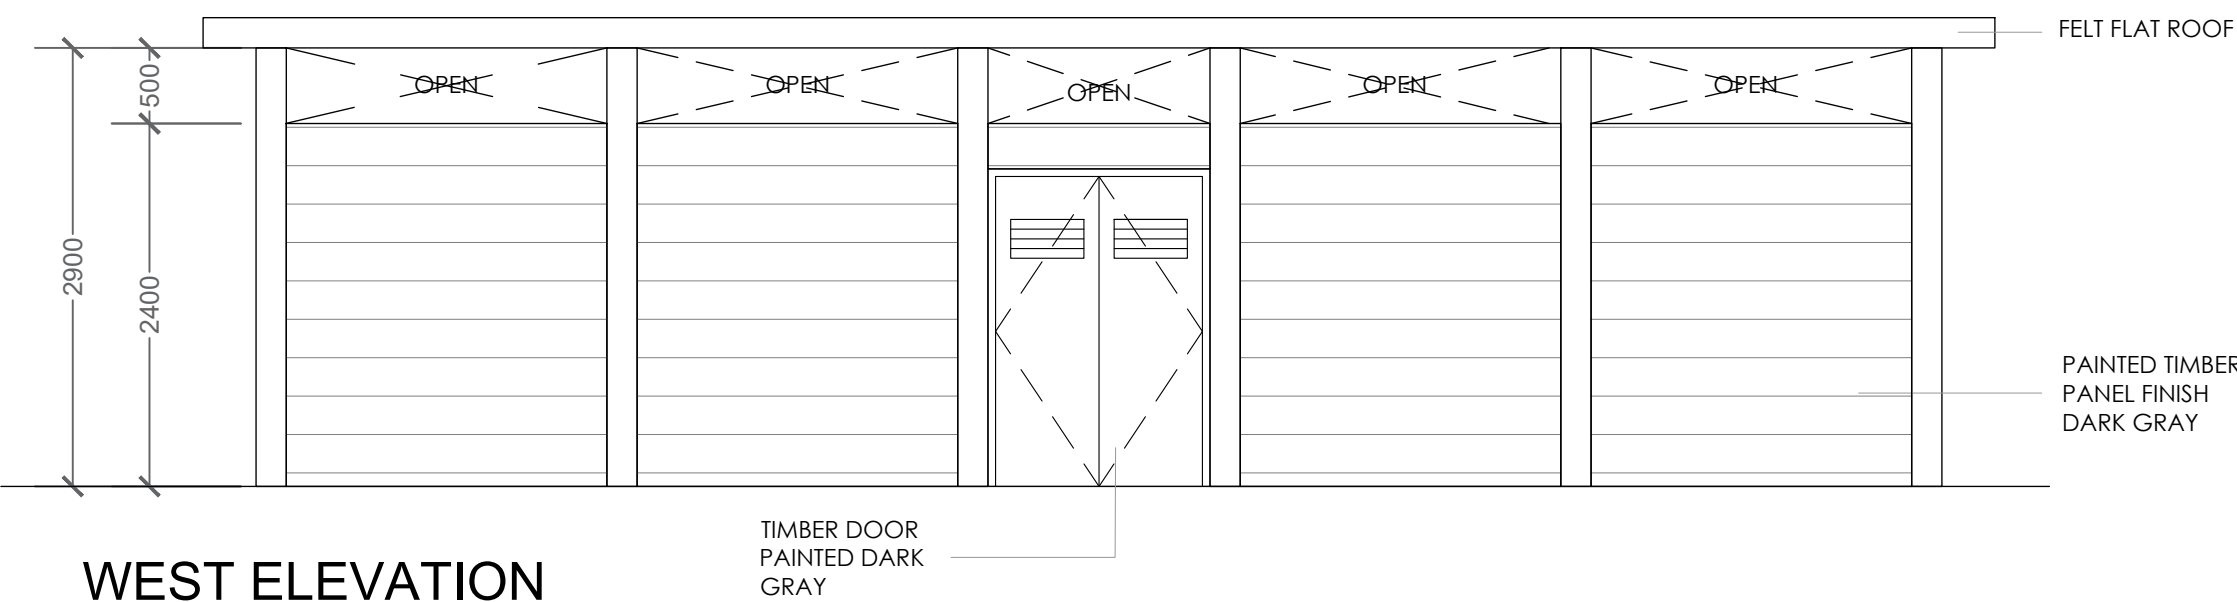

WEST ELEVATION

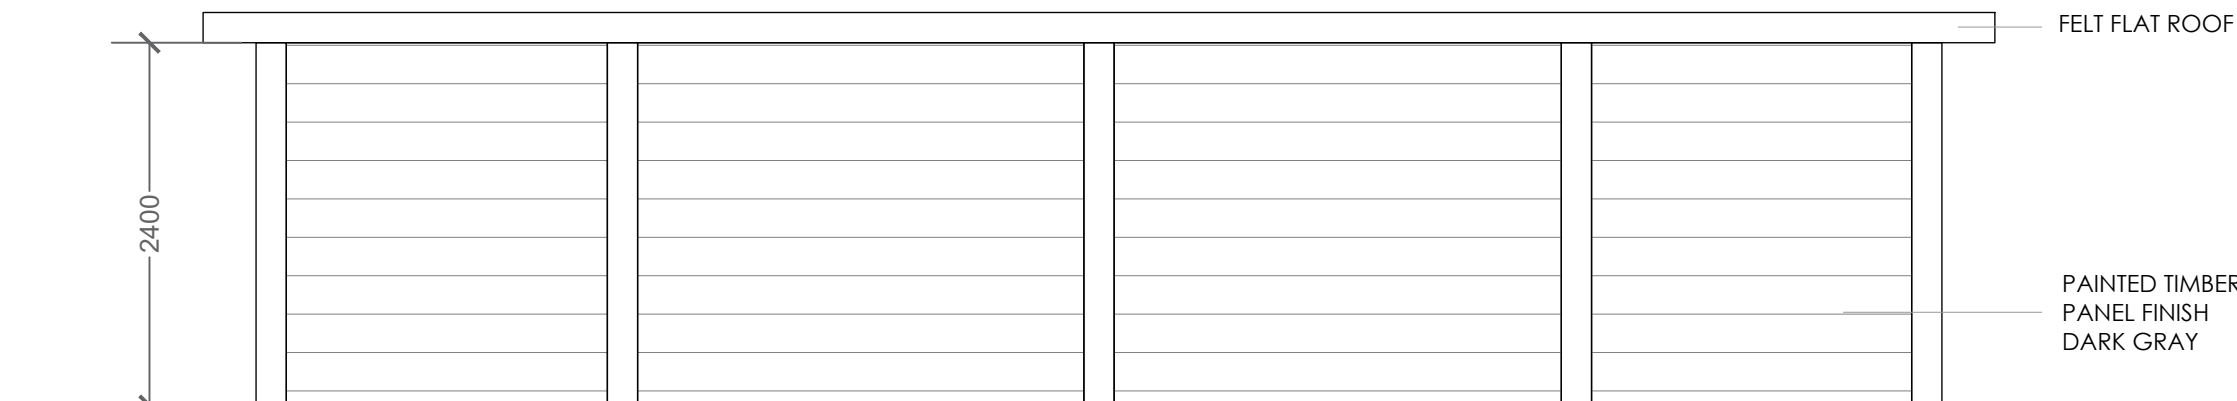


EAST ELEVATION



BIN STORE PLAN

[illegible]

info@mcl-architecture.com
/ www.mcl-architecture.com

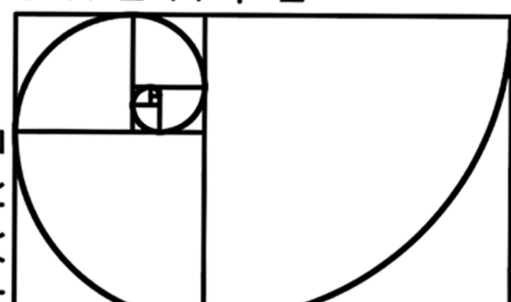

JOYNES HOUSE

PROPOSED BIN STORE 2 DETAIL

GROVE CONSTRUCTION

ELEVATION