




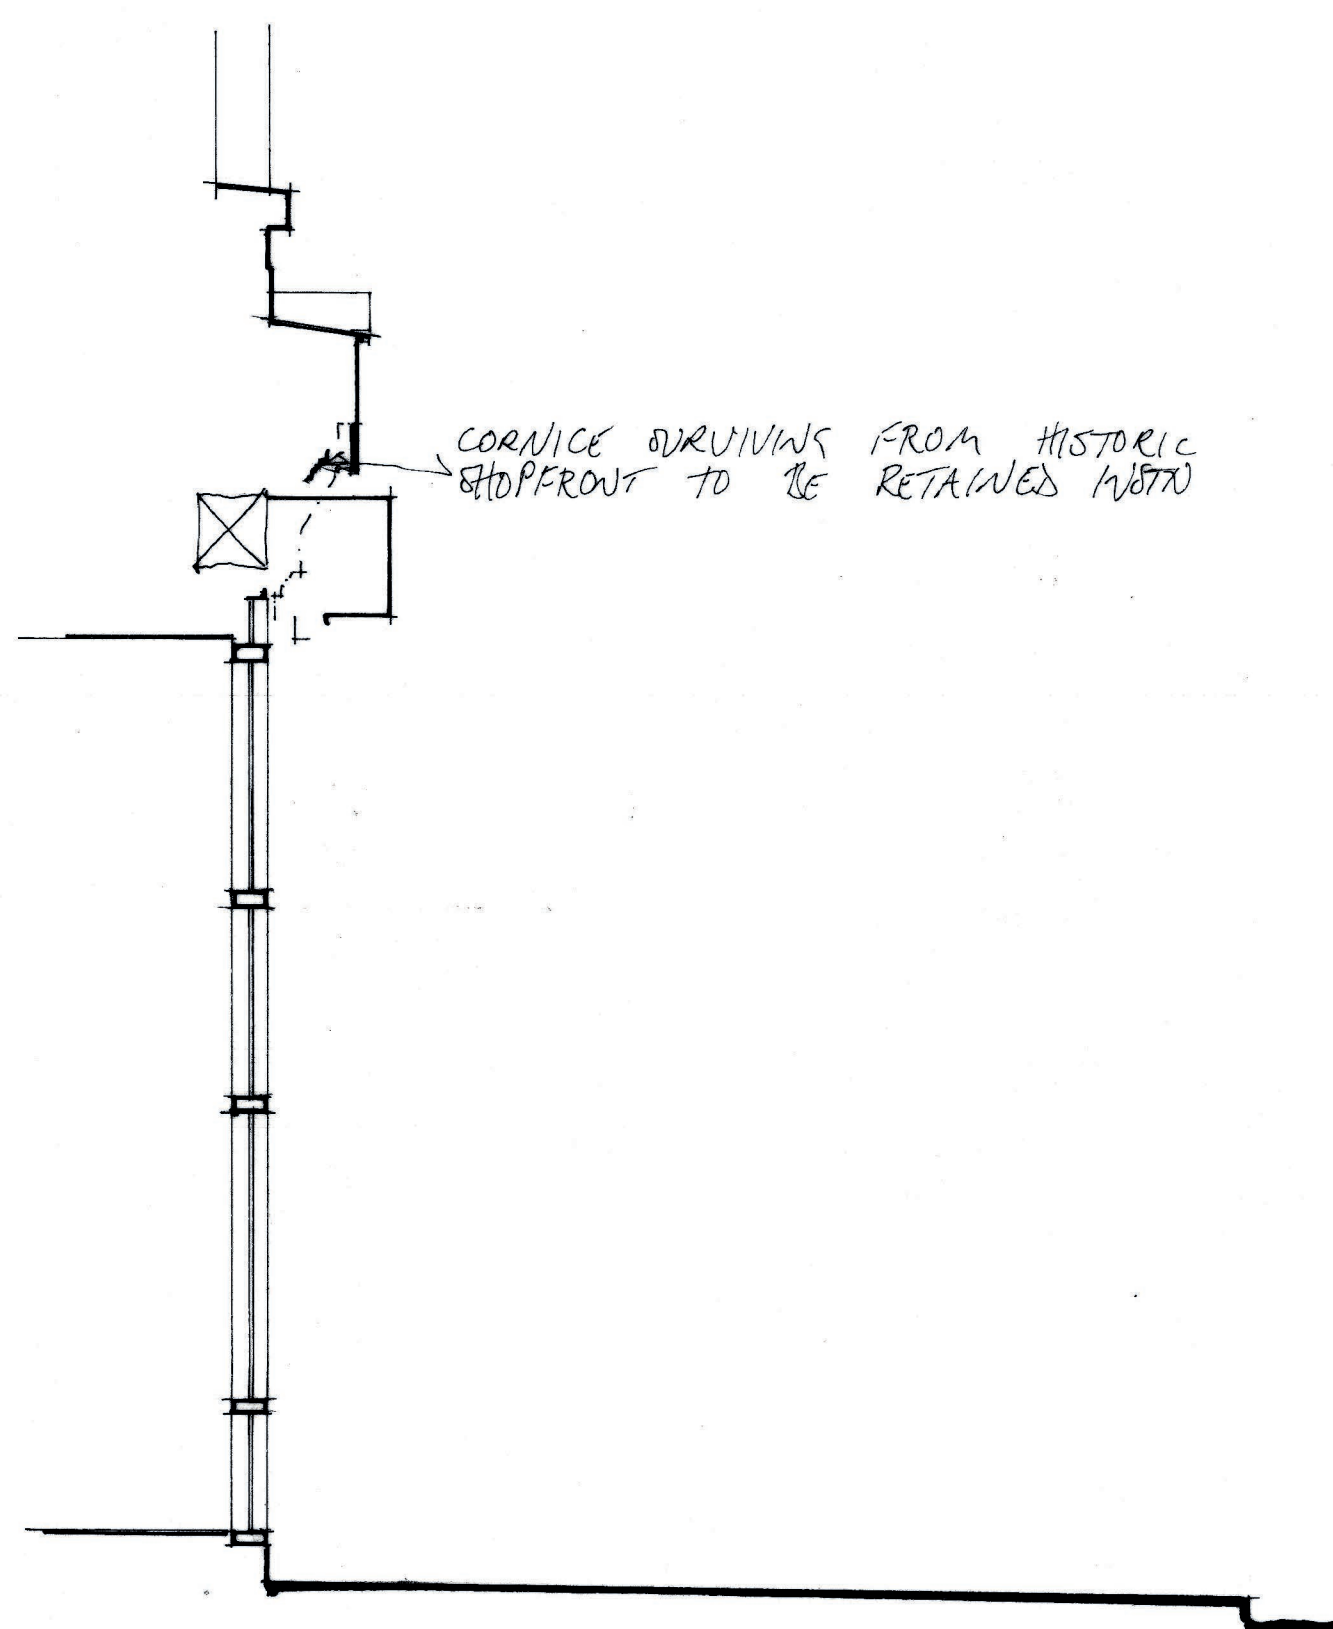


Section A-A

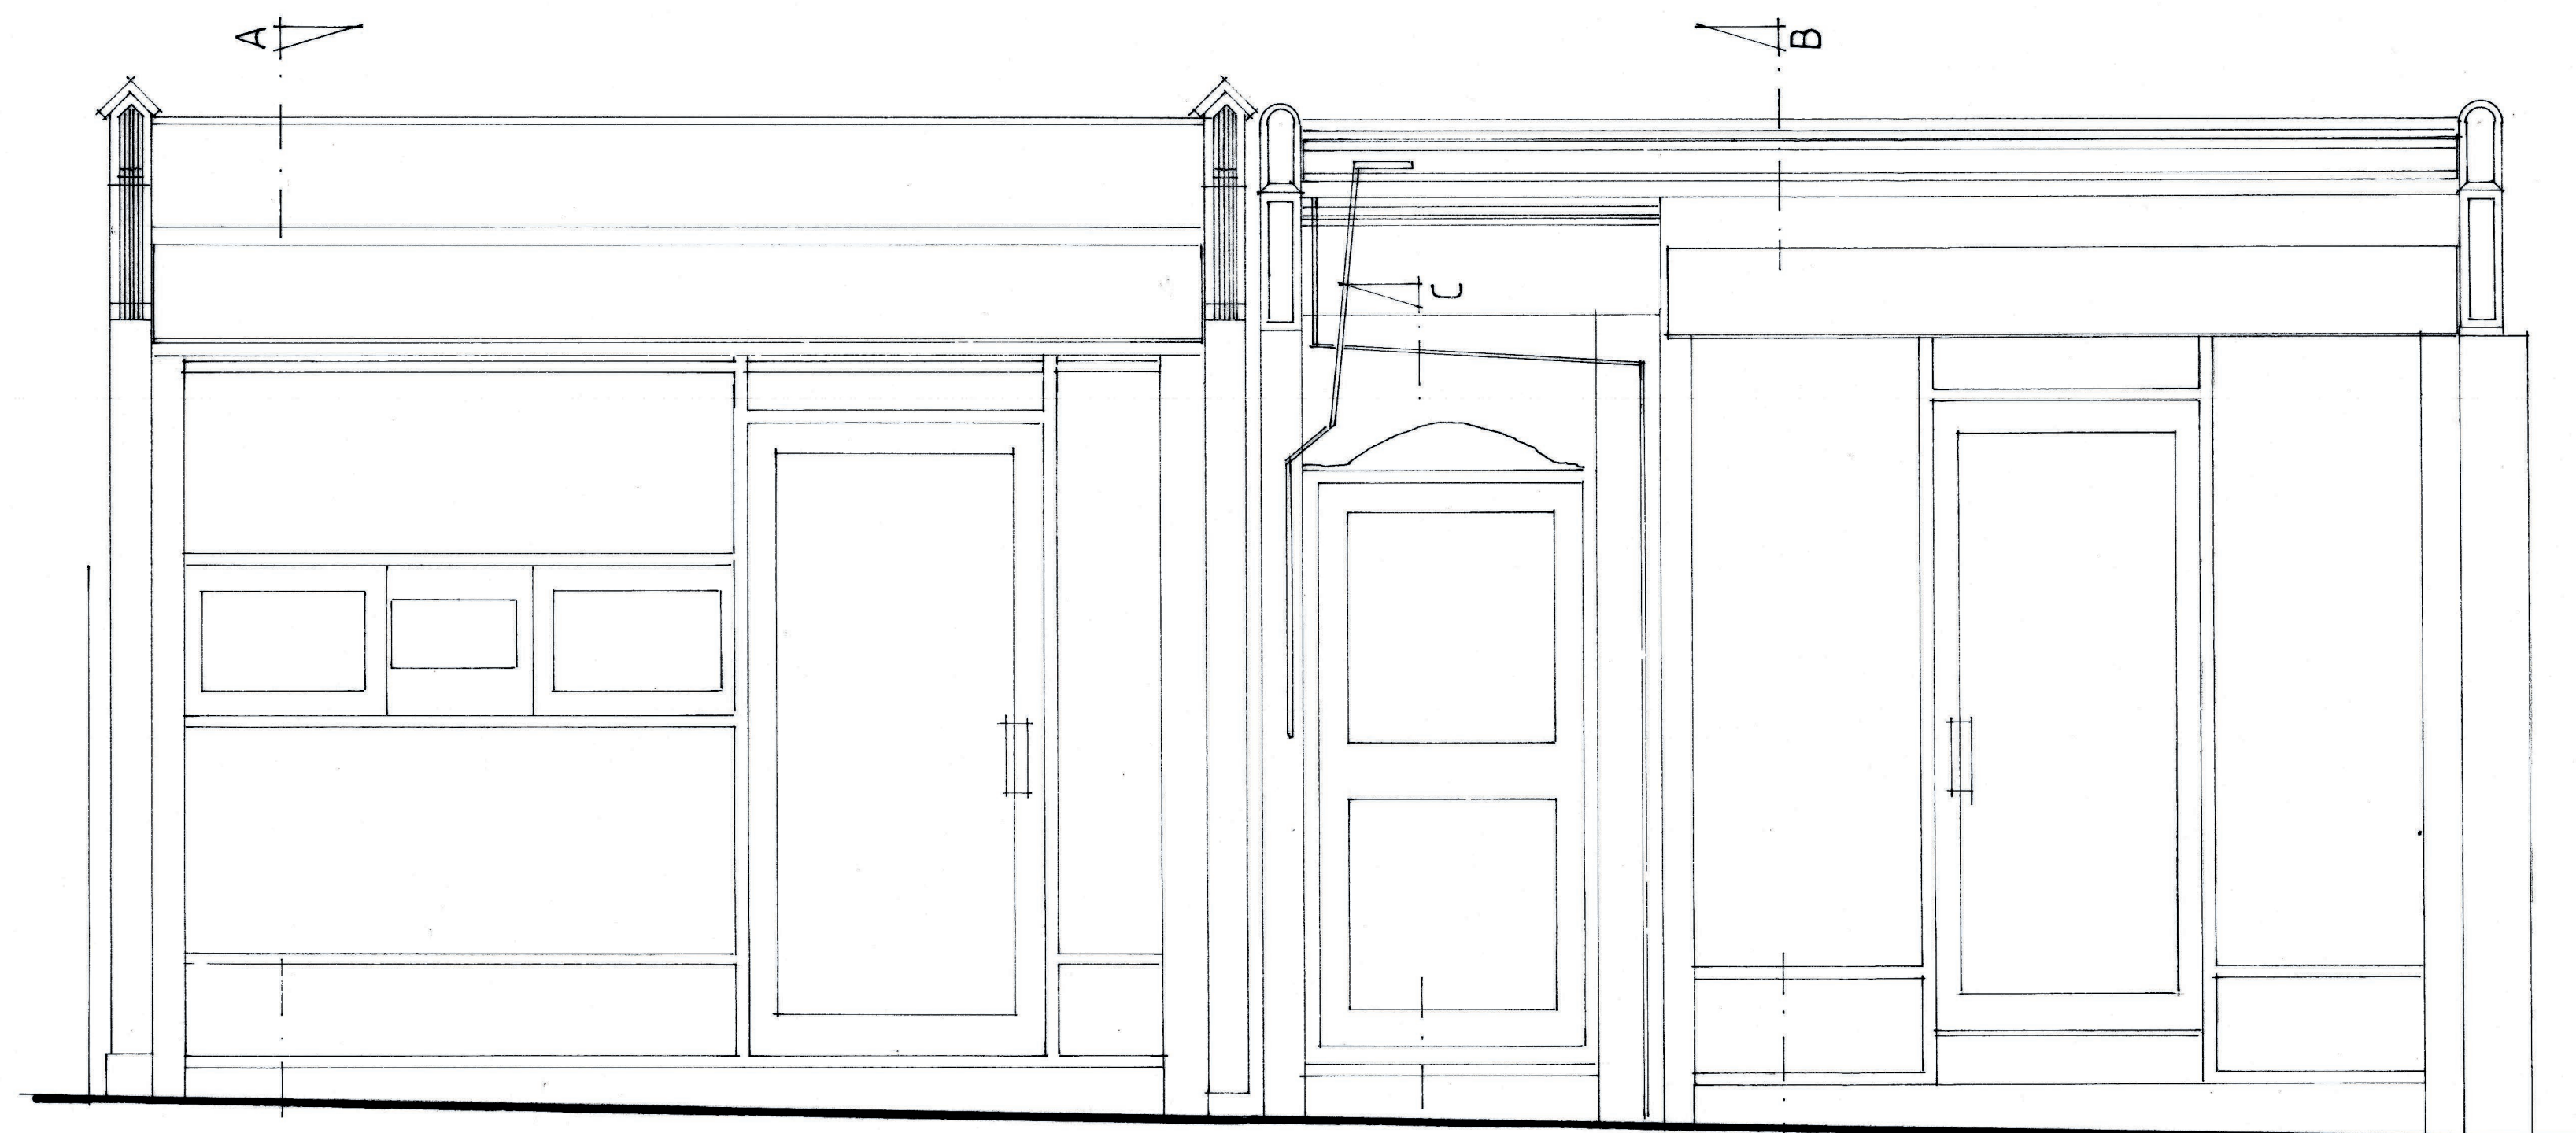


Milton Road elevation

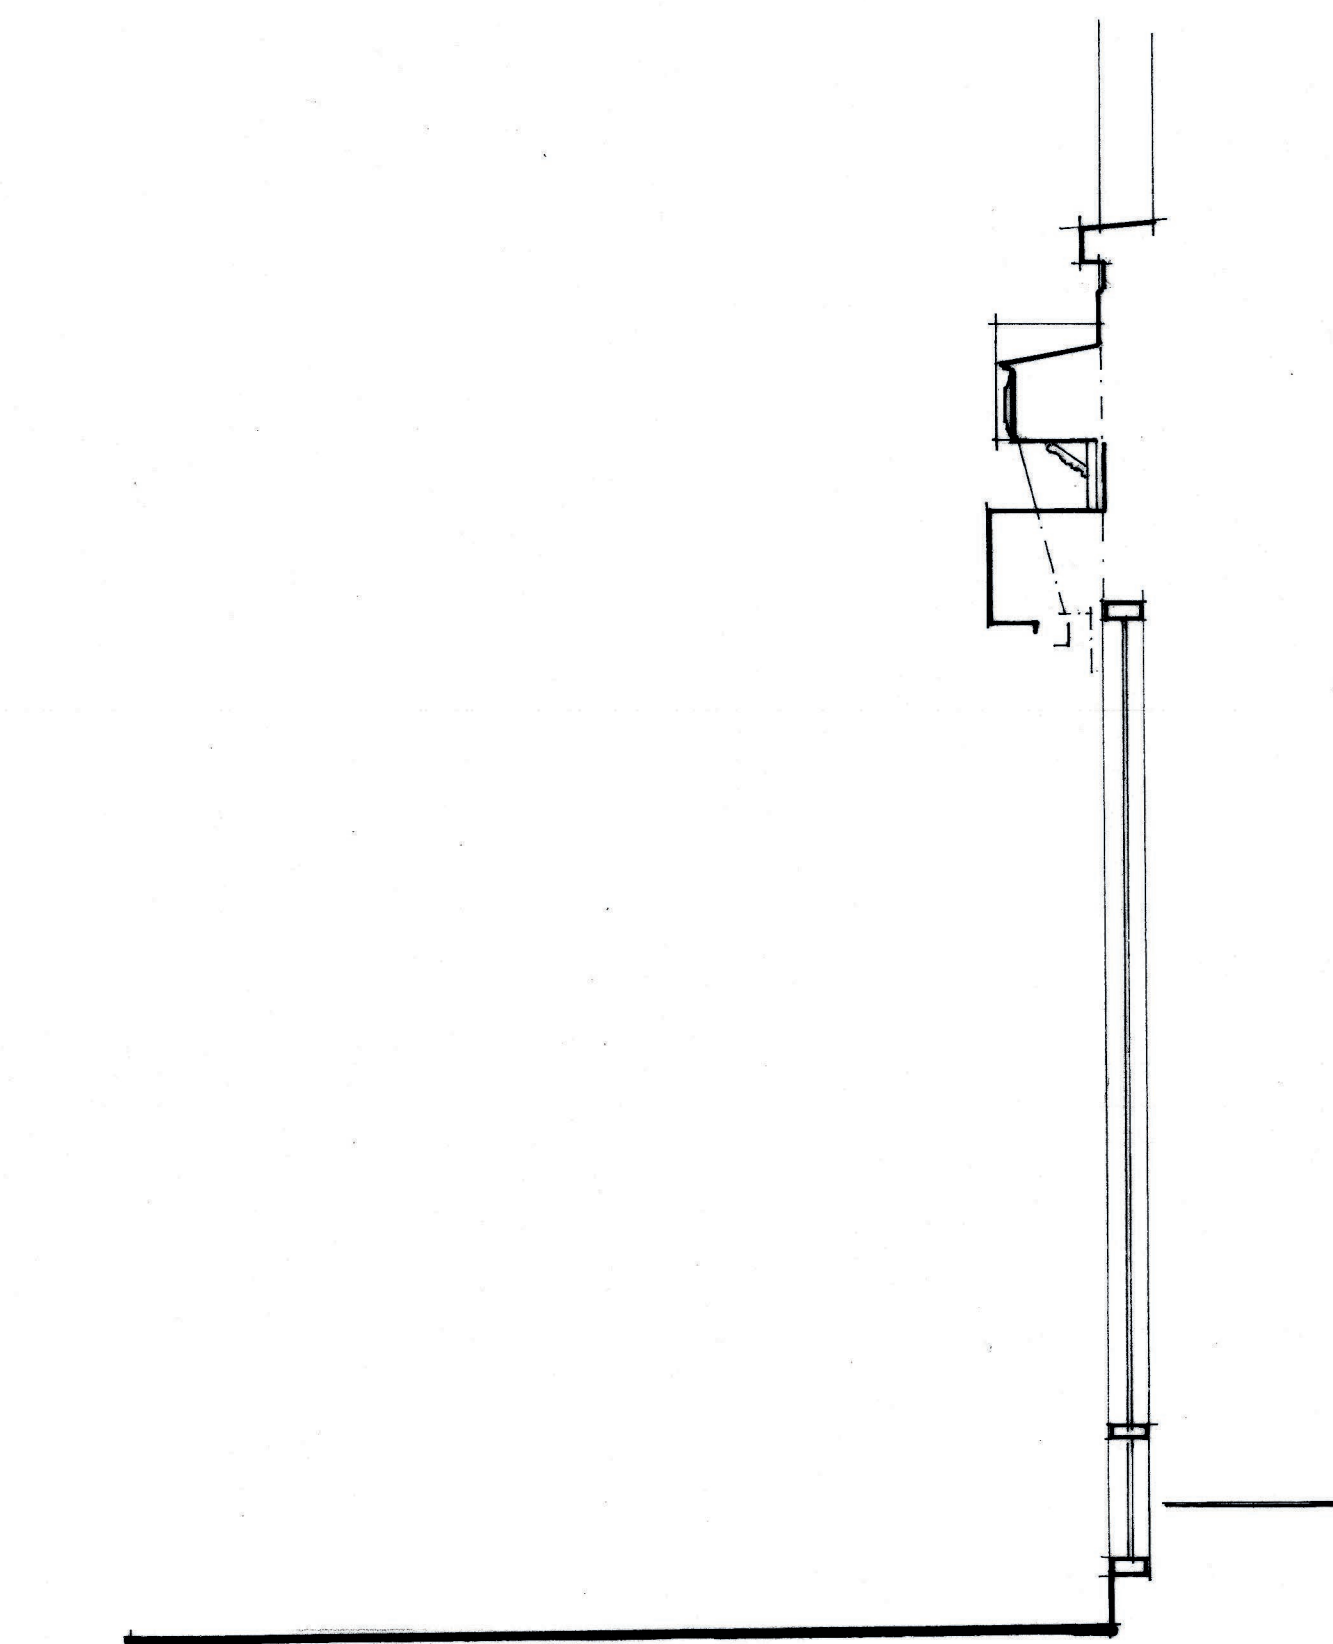

Section B-B

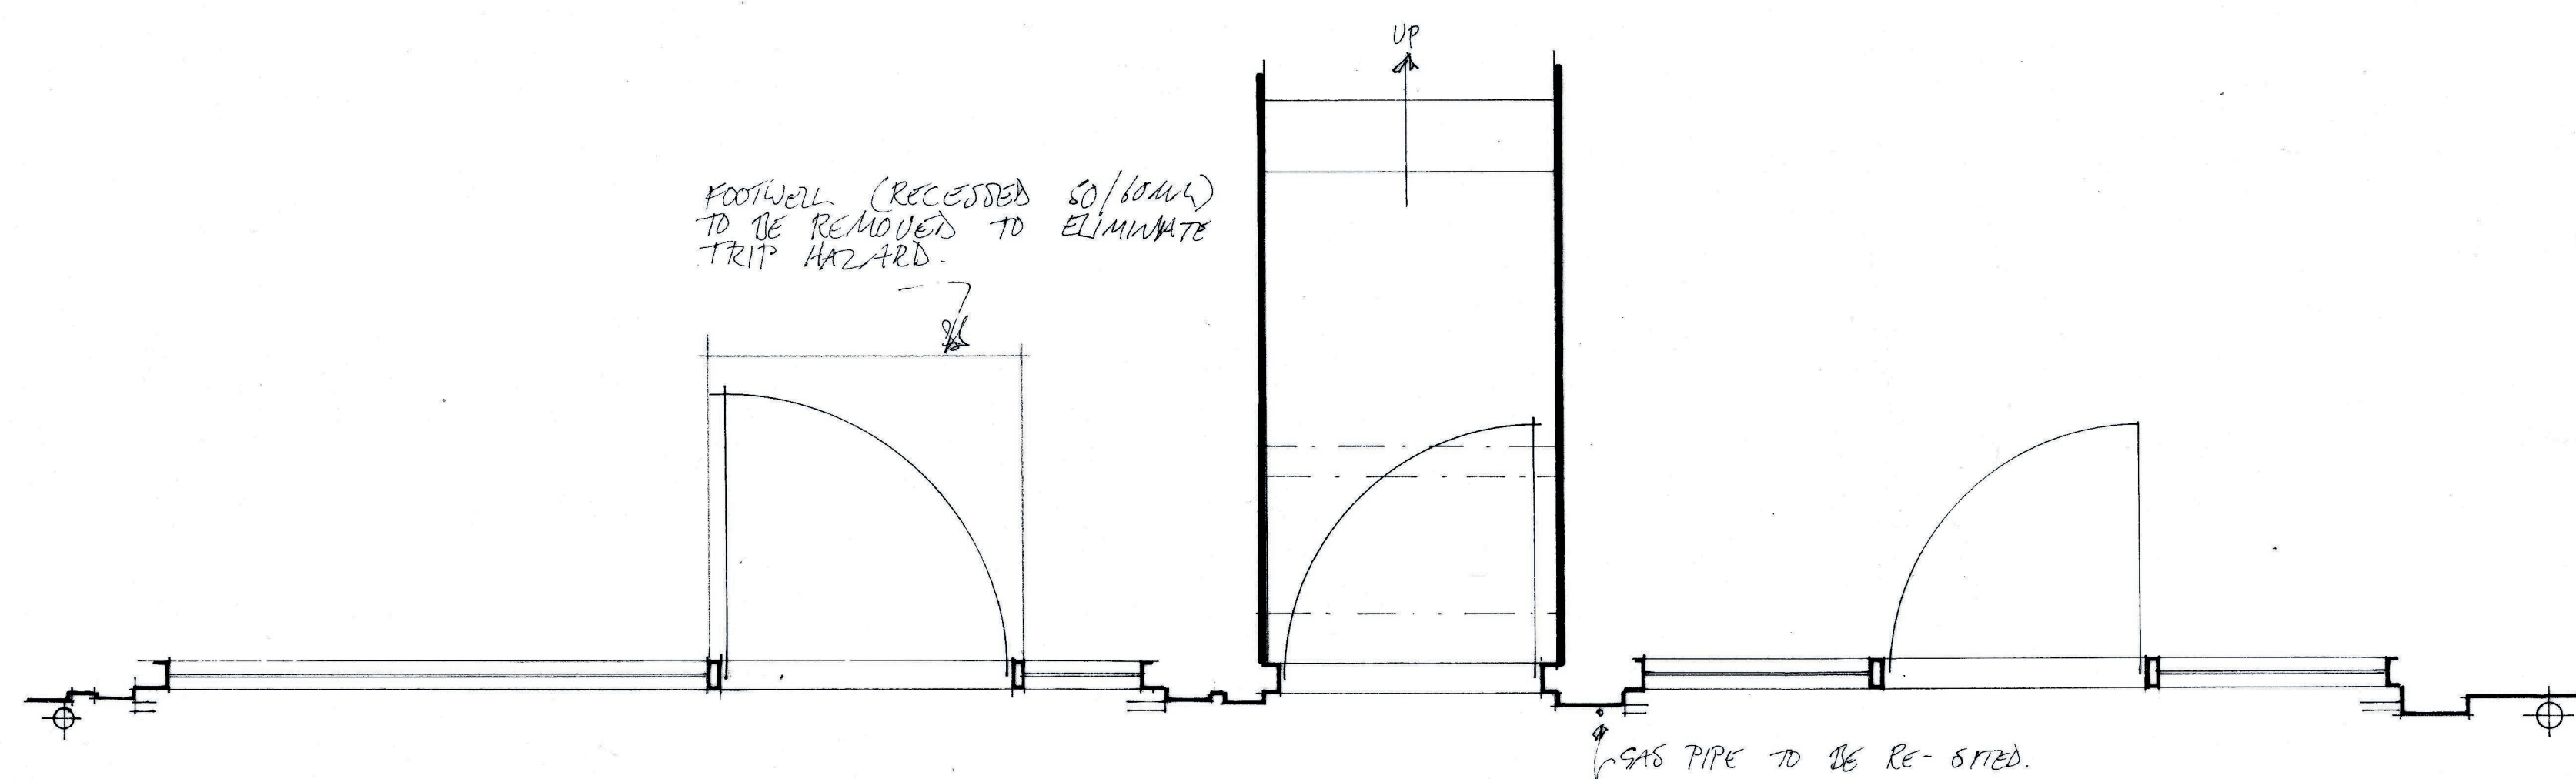

Plan

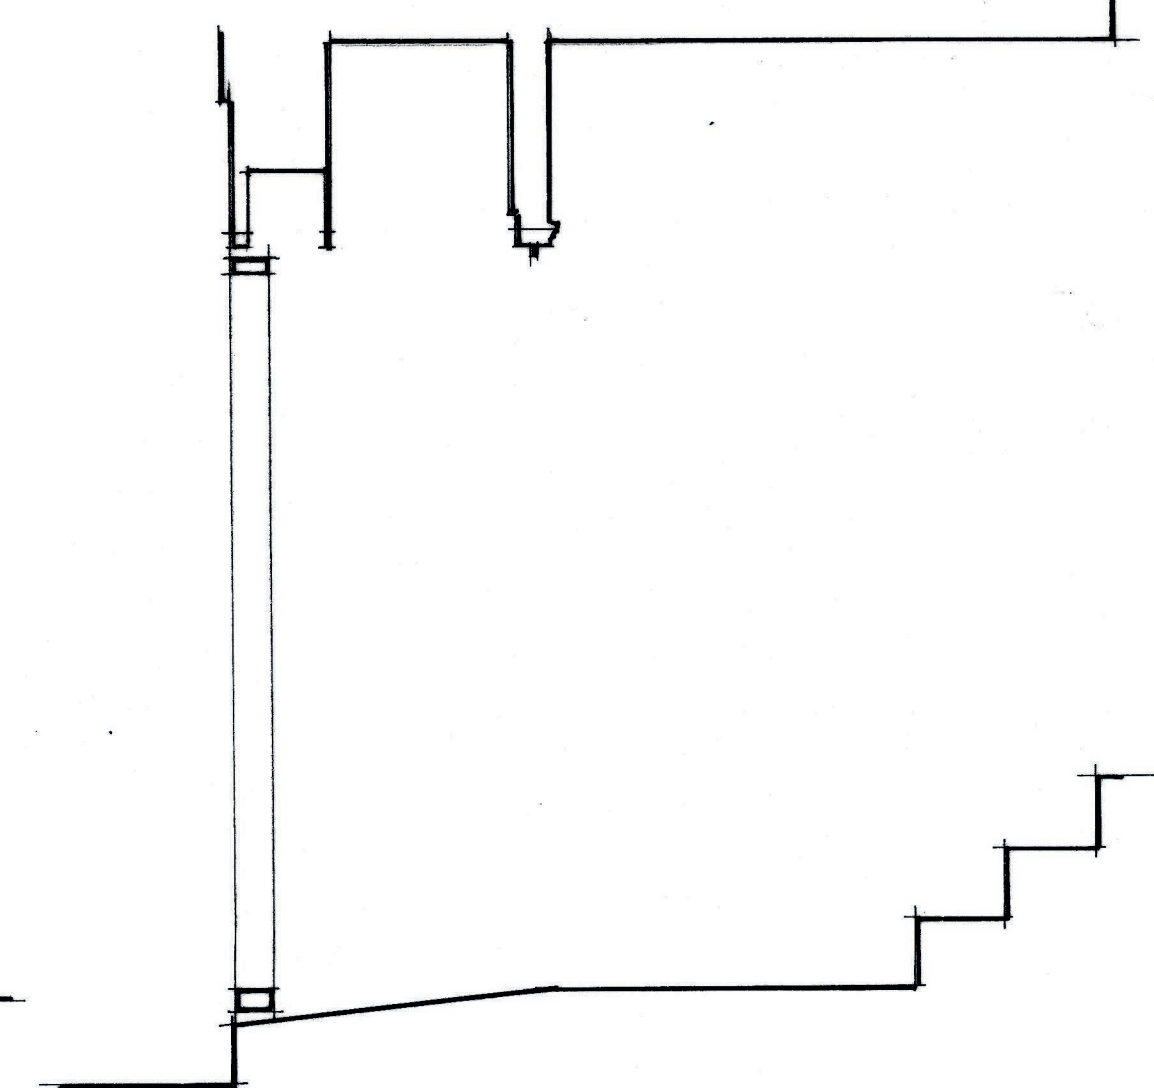

Section C-C

29 Milton Road, Gravesend

Survey as existing

Scale: 1:20 at A1

Drwg.: MRG/0724/01

Drwg. by: T. Ellis July 2024 Tel.: 01233 770498

See + 2 folded

