



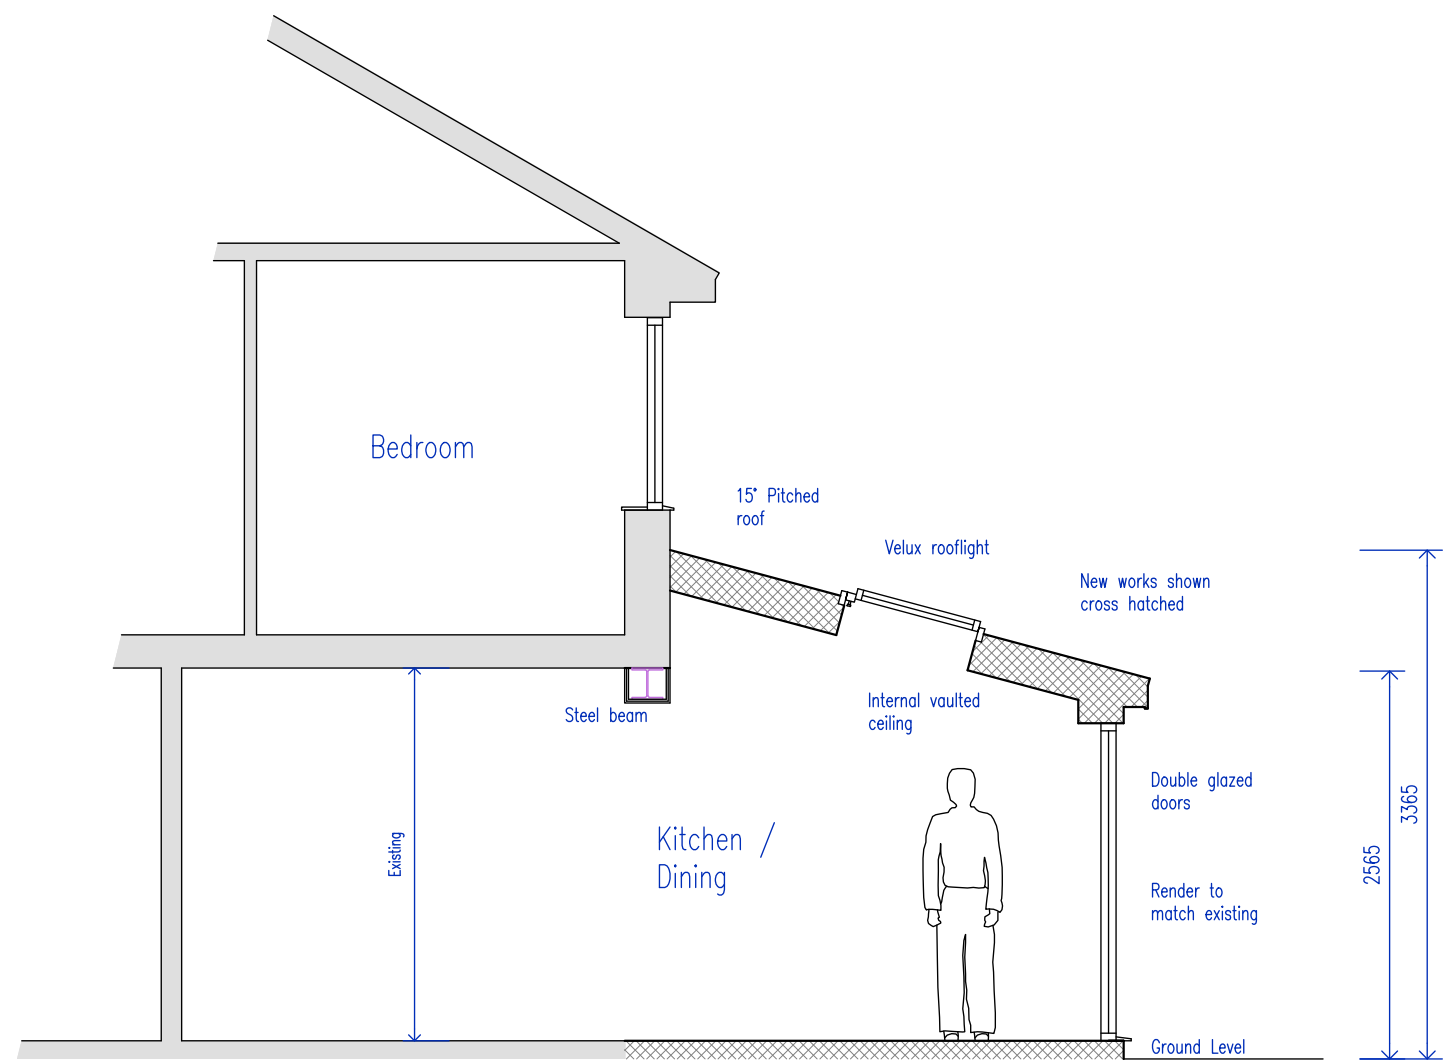

Section thro' Extension
1:50

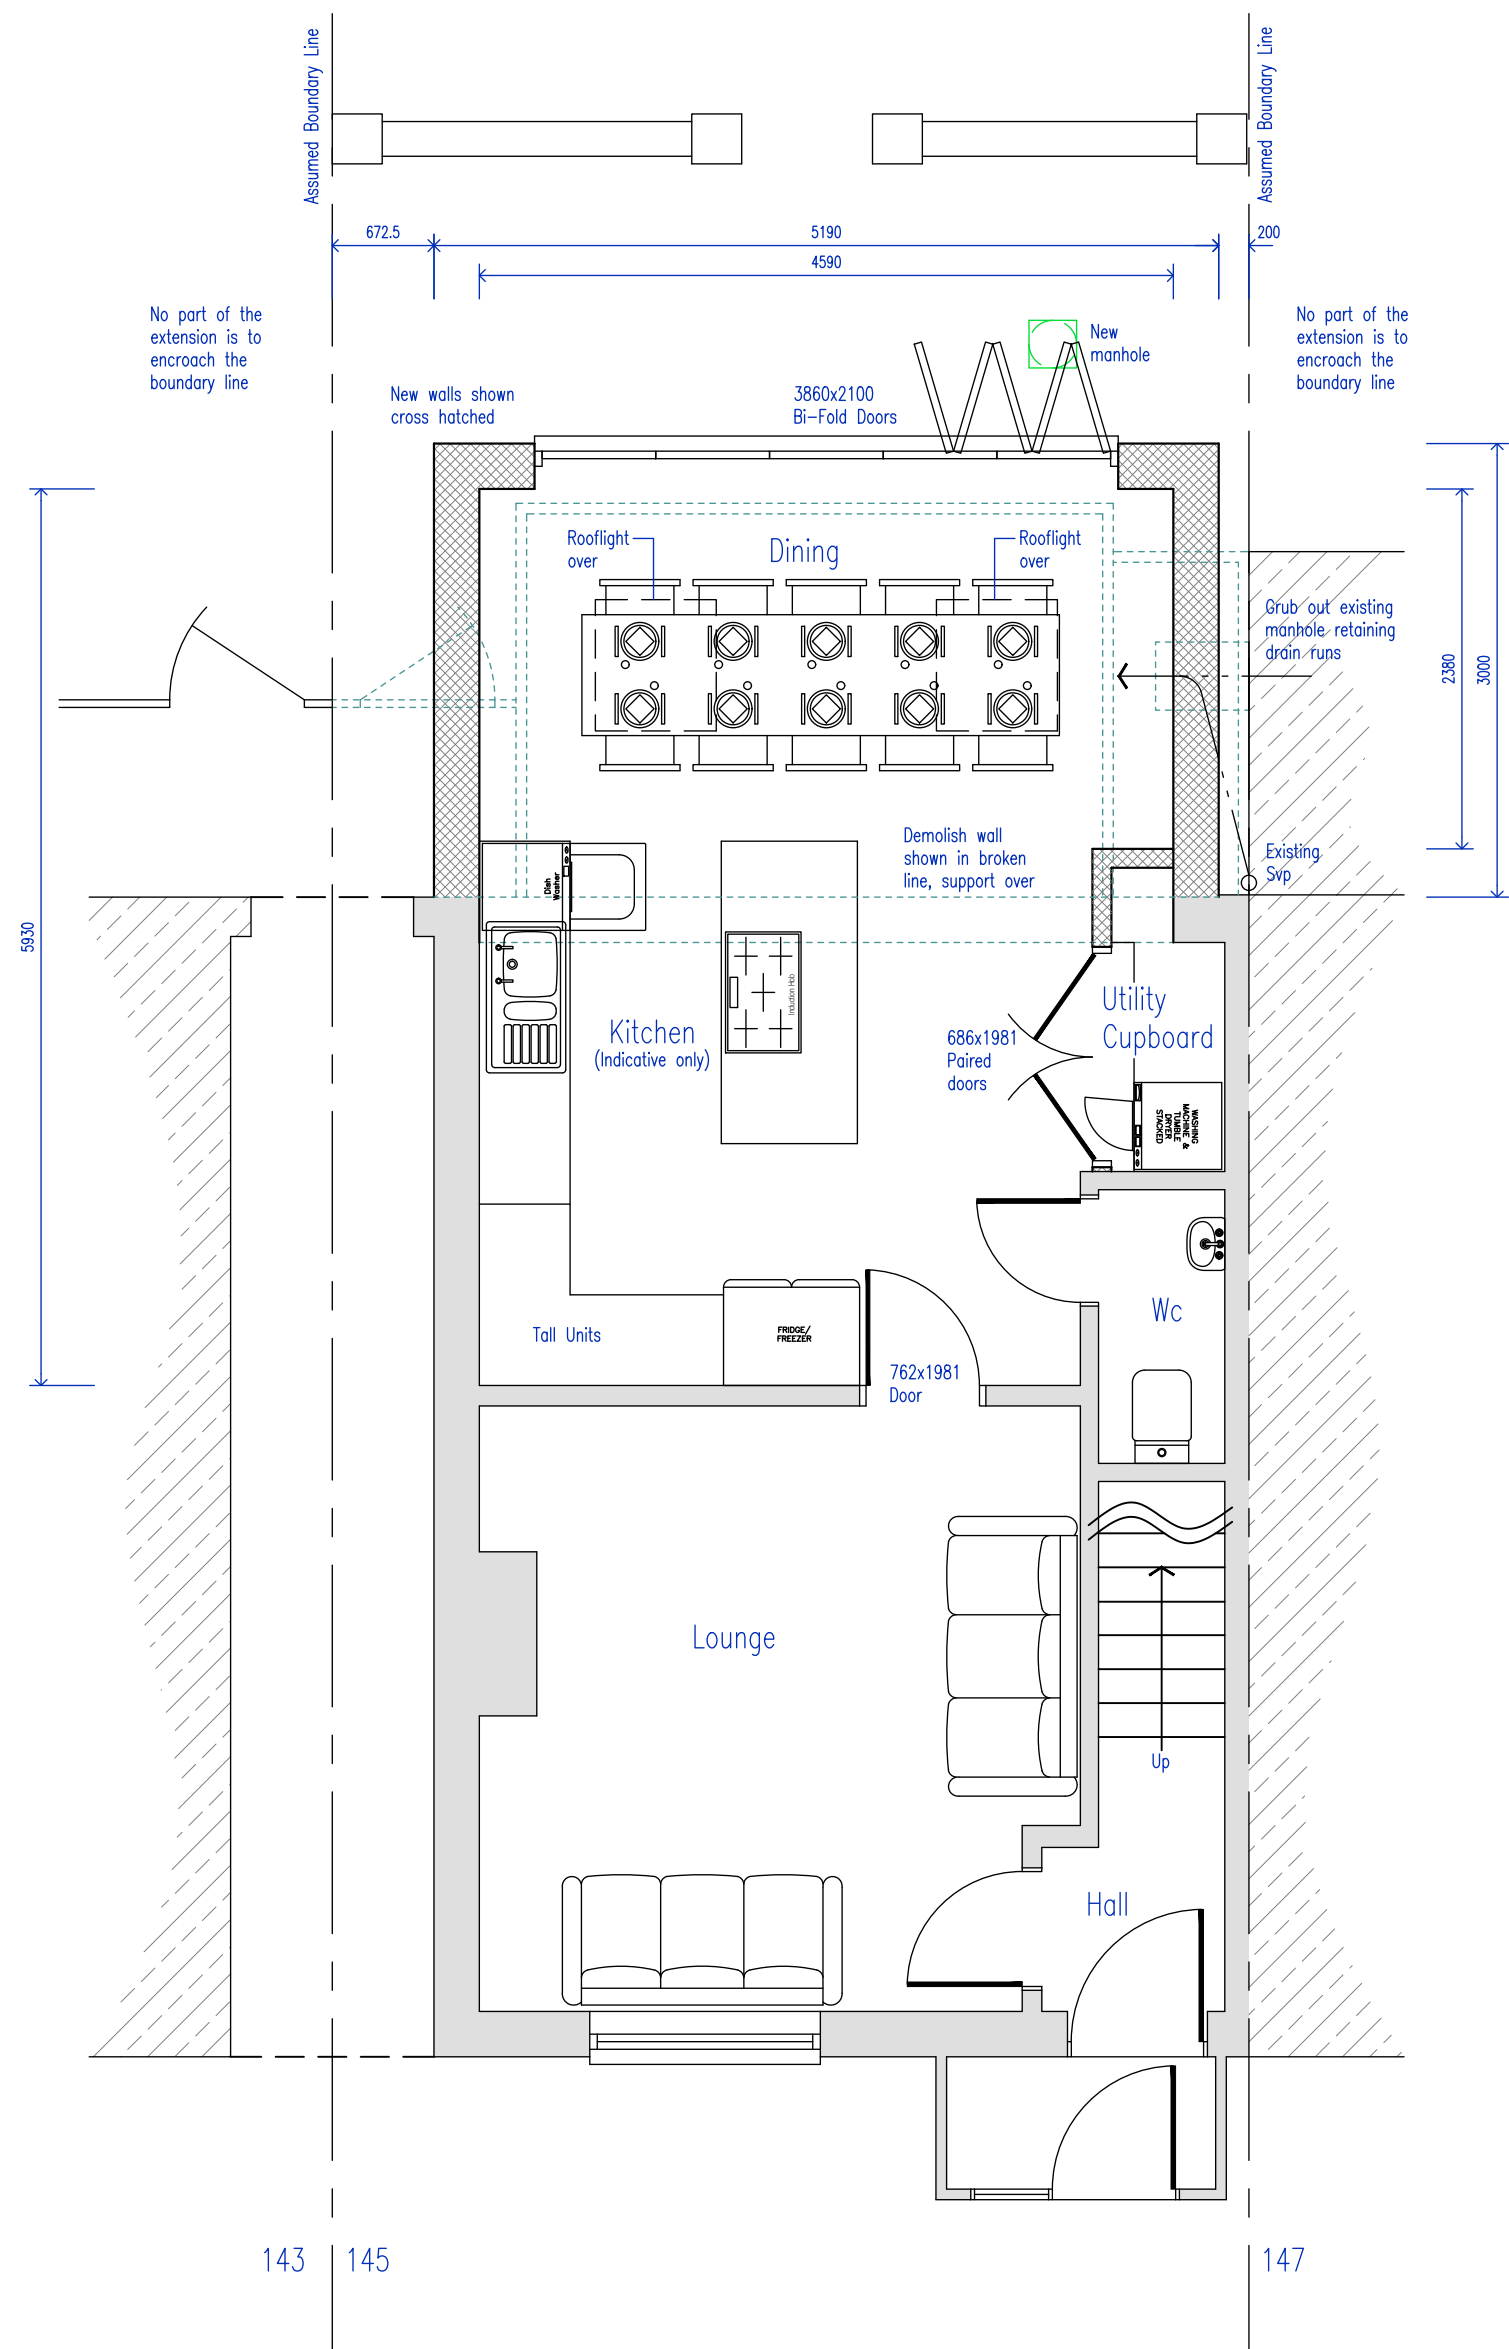


Proposed Ground Floor Plan
1:50

Legend
Existing wall
New wall
Removed wall




Front Elevation
Existing Elevations
1:100

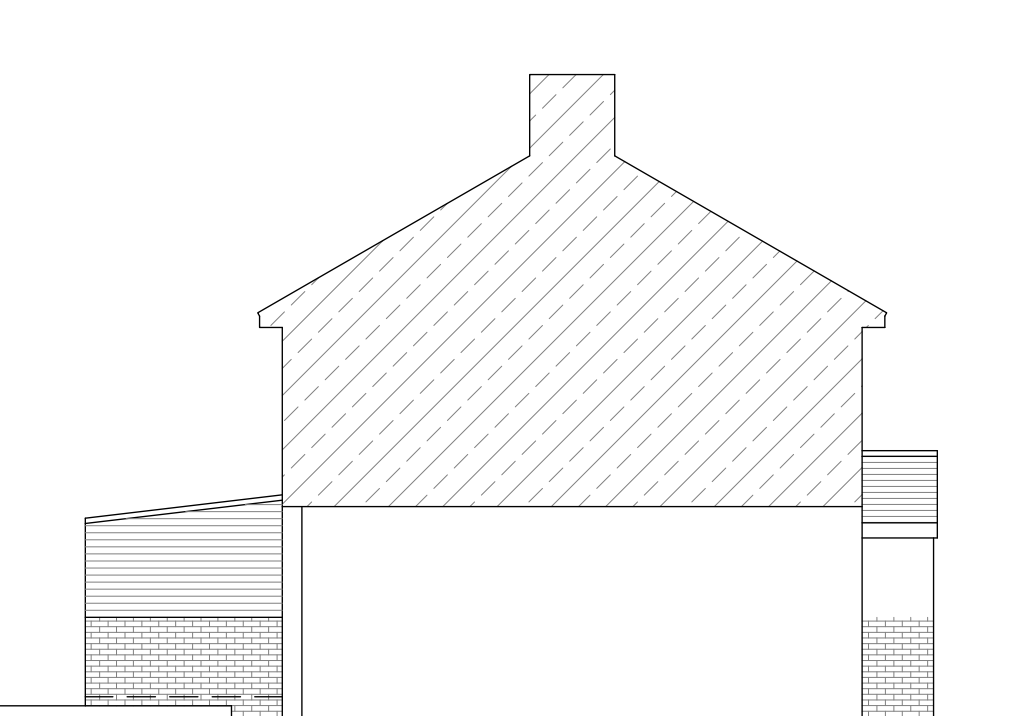

Side Elevation/Section




Rear Elevation

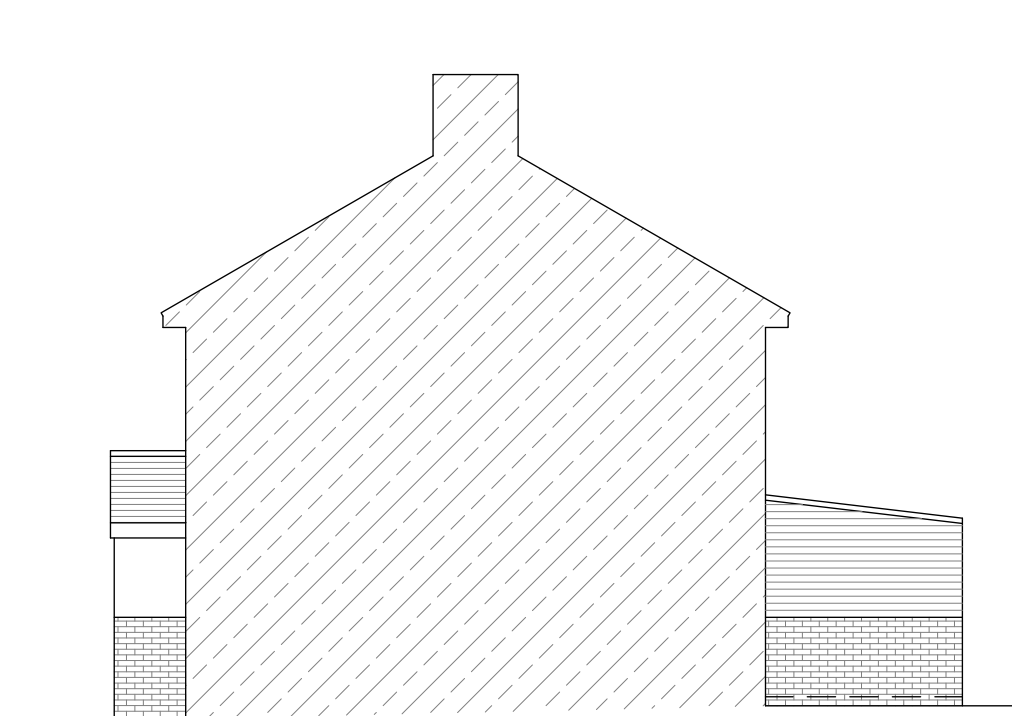

Side Elevation/Section




Front Elevation
Proposed Elevations
1:100

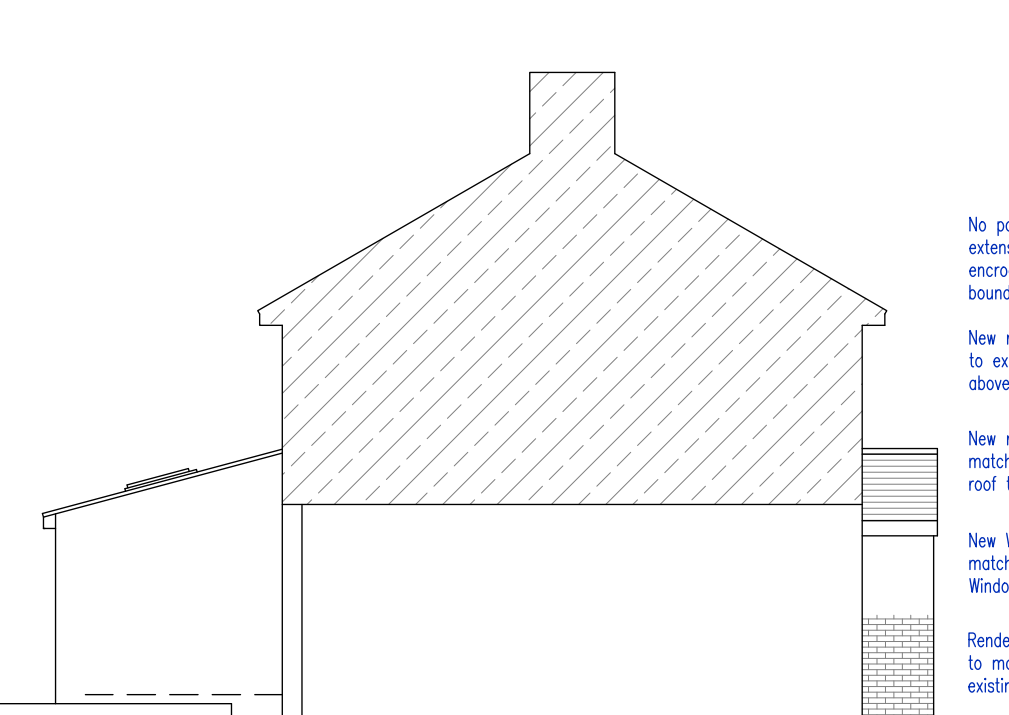


Side Elevation/Section




Rear Elevation

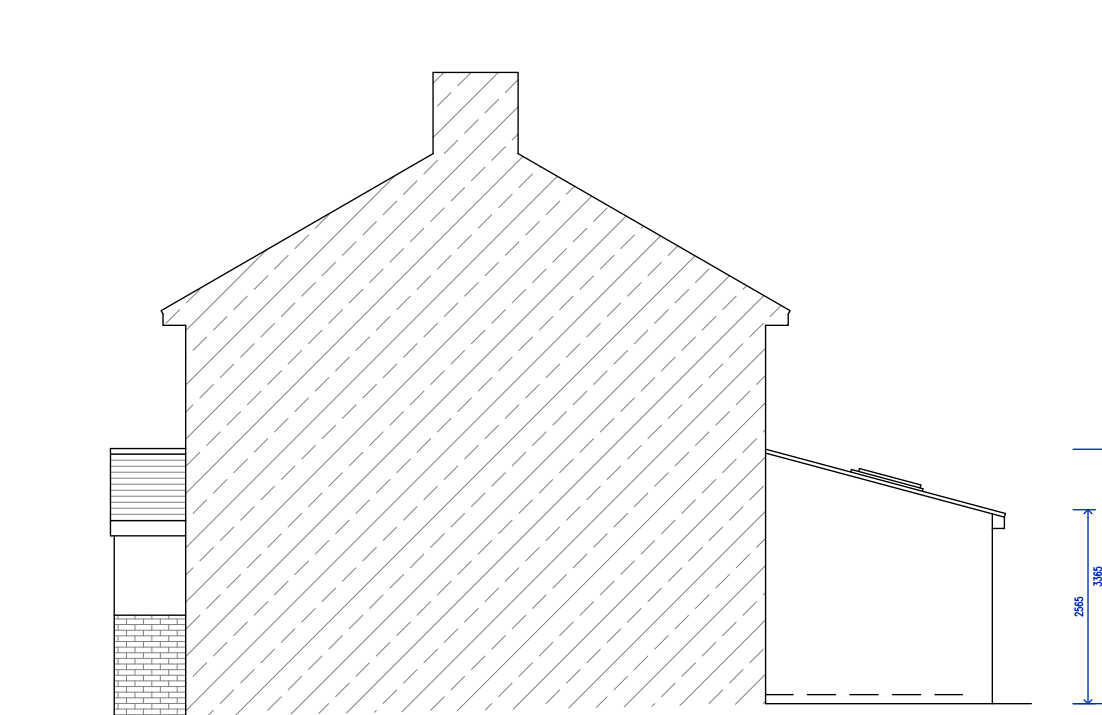


Side Elevation/Section

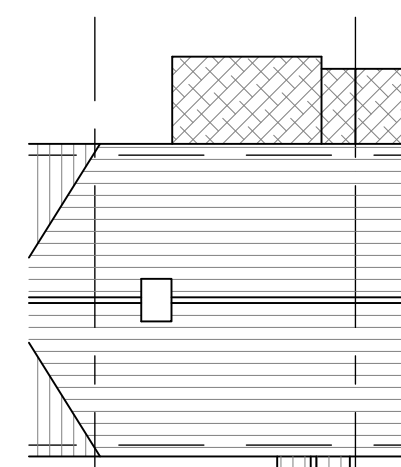


Existing Roof Plan
Roof Plans
1:200

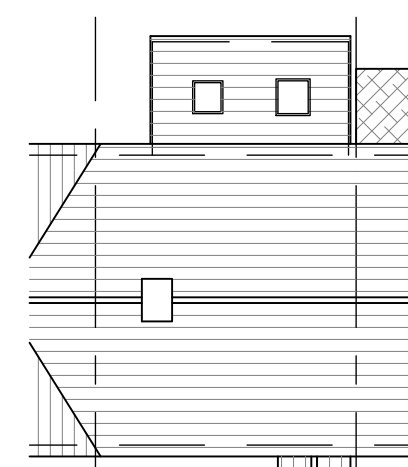


Proposed Roof Plan

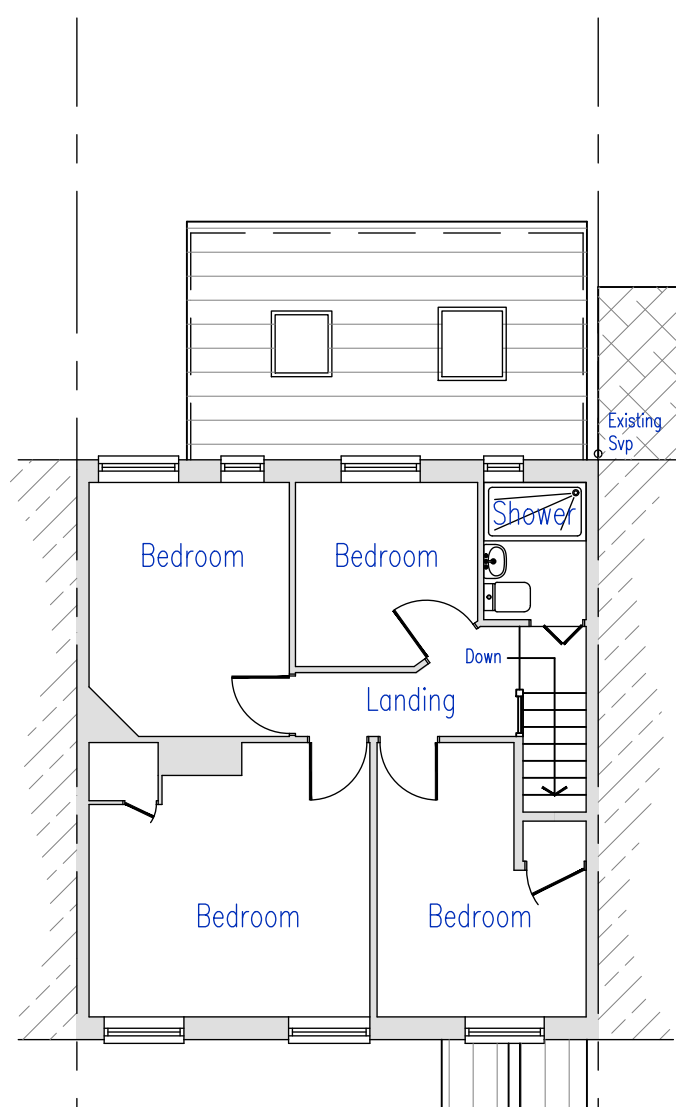


Proposed First Floor Plan
1:100

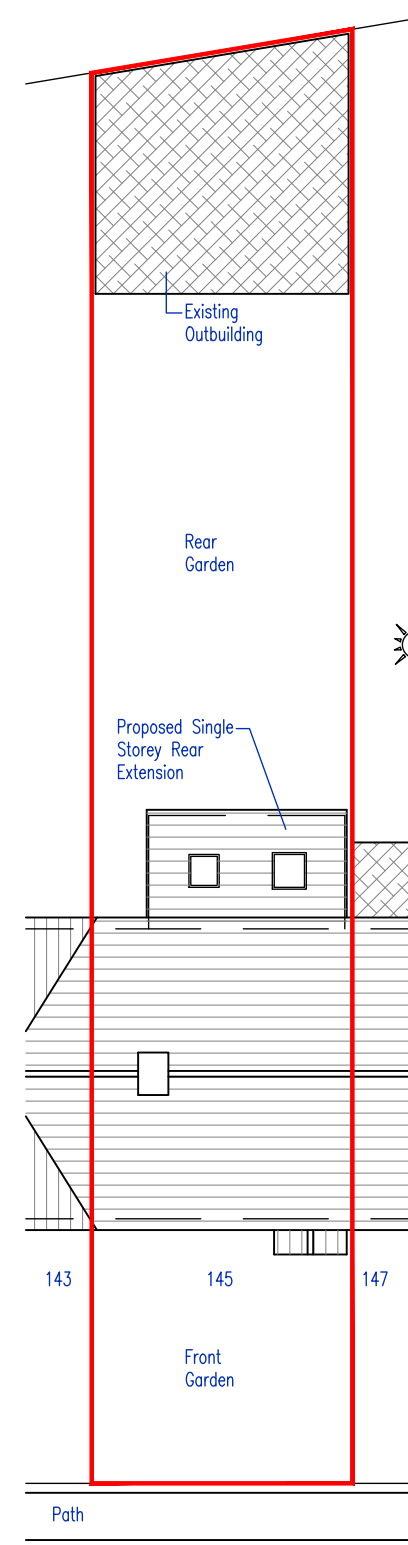

Proposed Block Plan
1:200

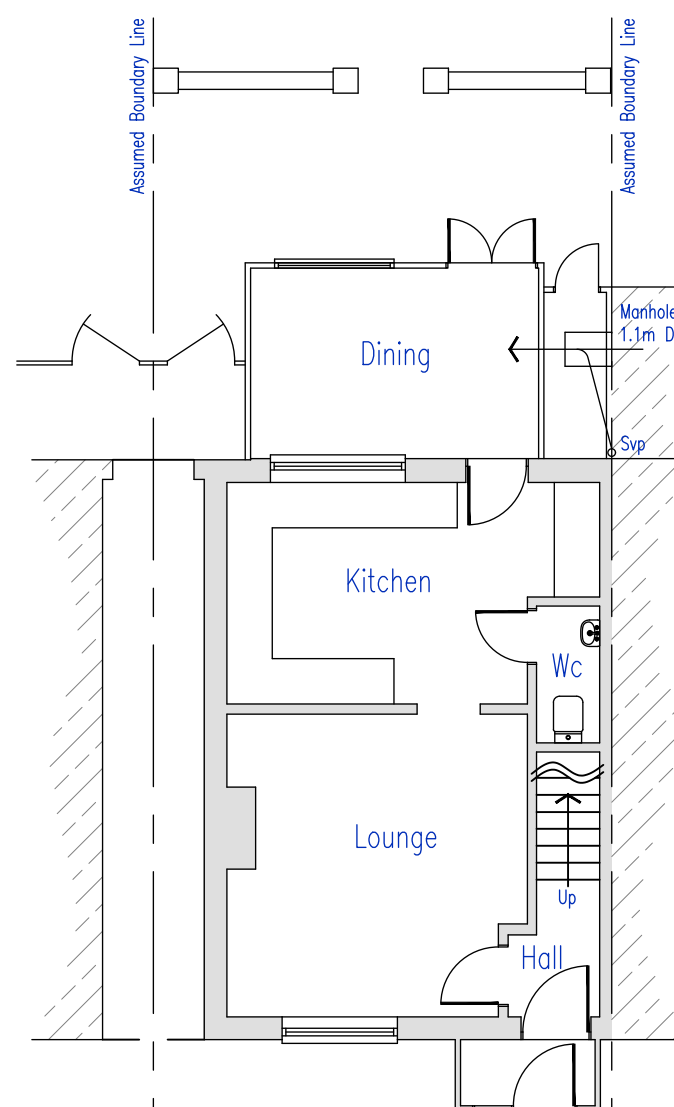

Ground Floor Plan
Existing Floor Plans
1:100

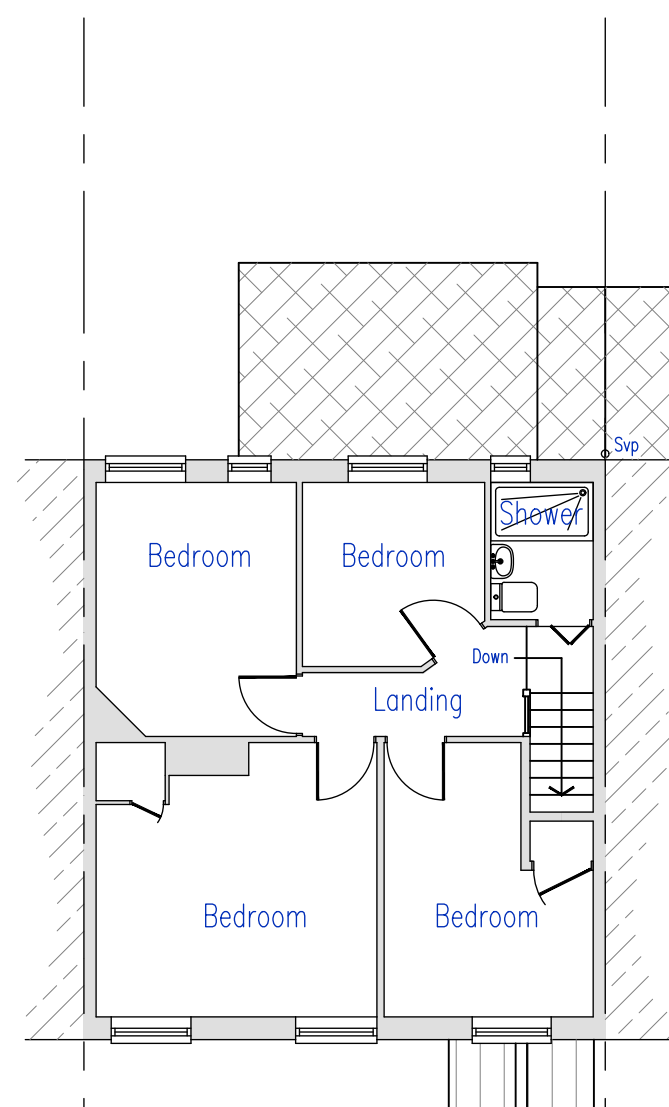

First Floor Plan



A Prepared for Application 14/07/26

Mr and Mrs Neaves
145 Rochester Road, Gravesend,
Kent, DA12 2JE

Proposed Single Storey
Rear Extension

Existing and Proposed Plans
and Elevations

Permitted Development	2135-01	Revision
June 2026	Sheet 1 of 1	A

Any work carried out prior to Planning or Building Control Approval is of the building owners risk. All the relevant approvals should be gained prior to works on site. i.e. Party Wall agreement, Public sewers, CDM, S&P rating. All given dimensions should be checked on site and any discrepancies reported. Any changes of the design could affect the Authorities approvals.

