





FRONT NORTH 1:50

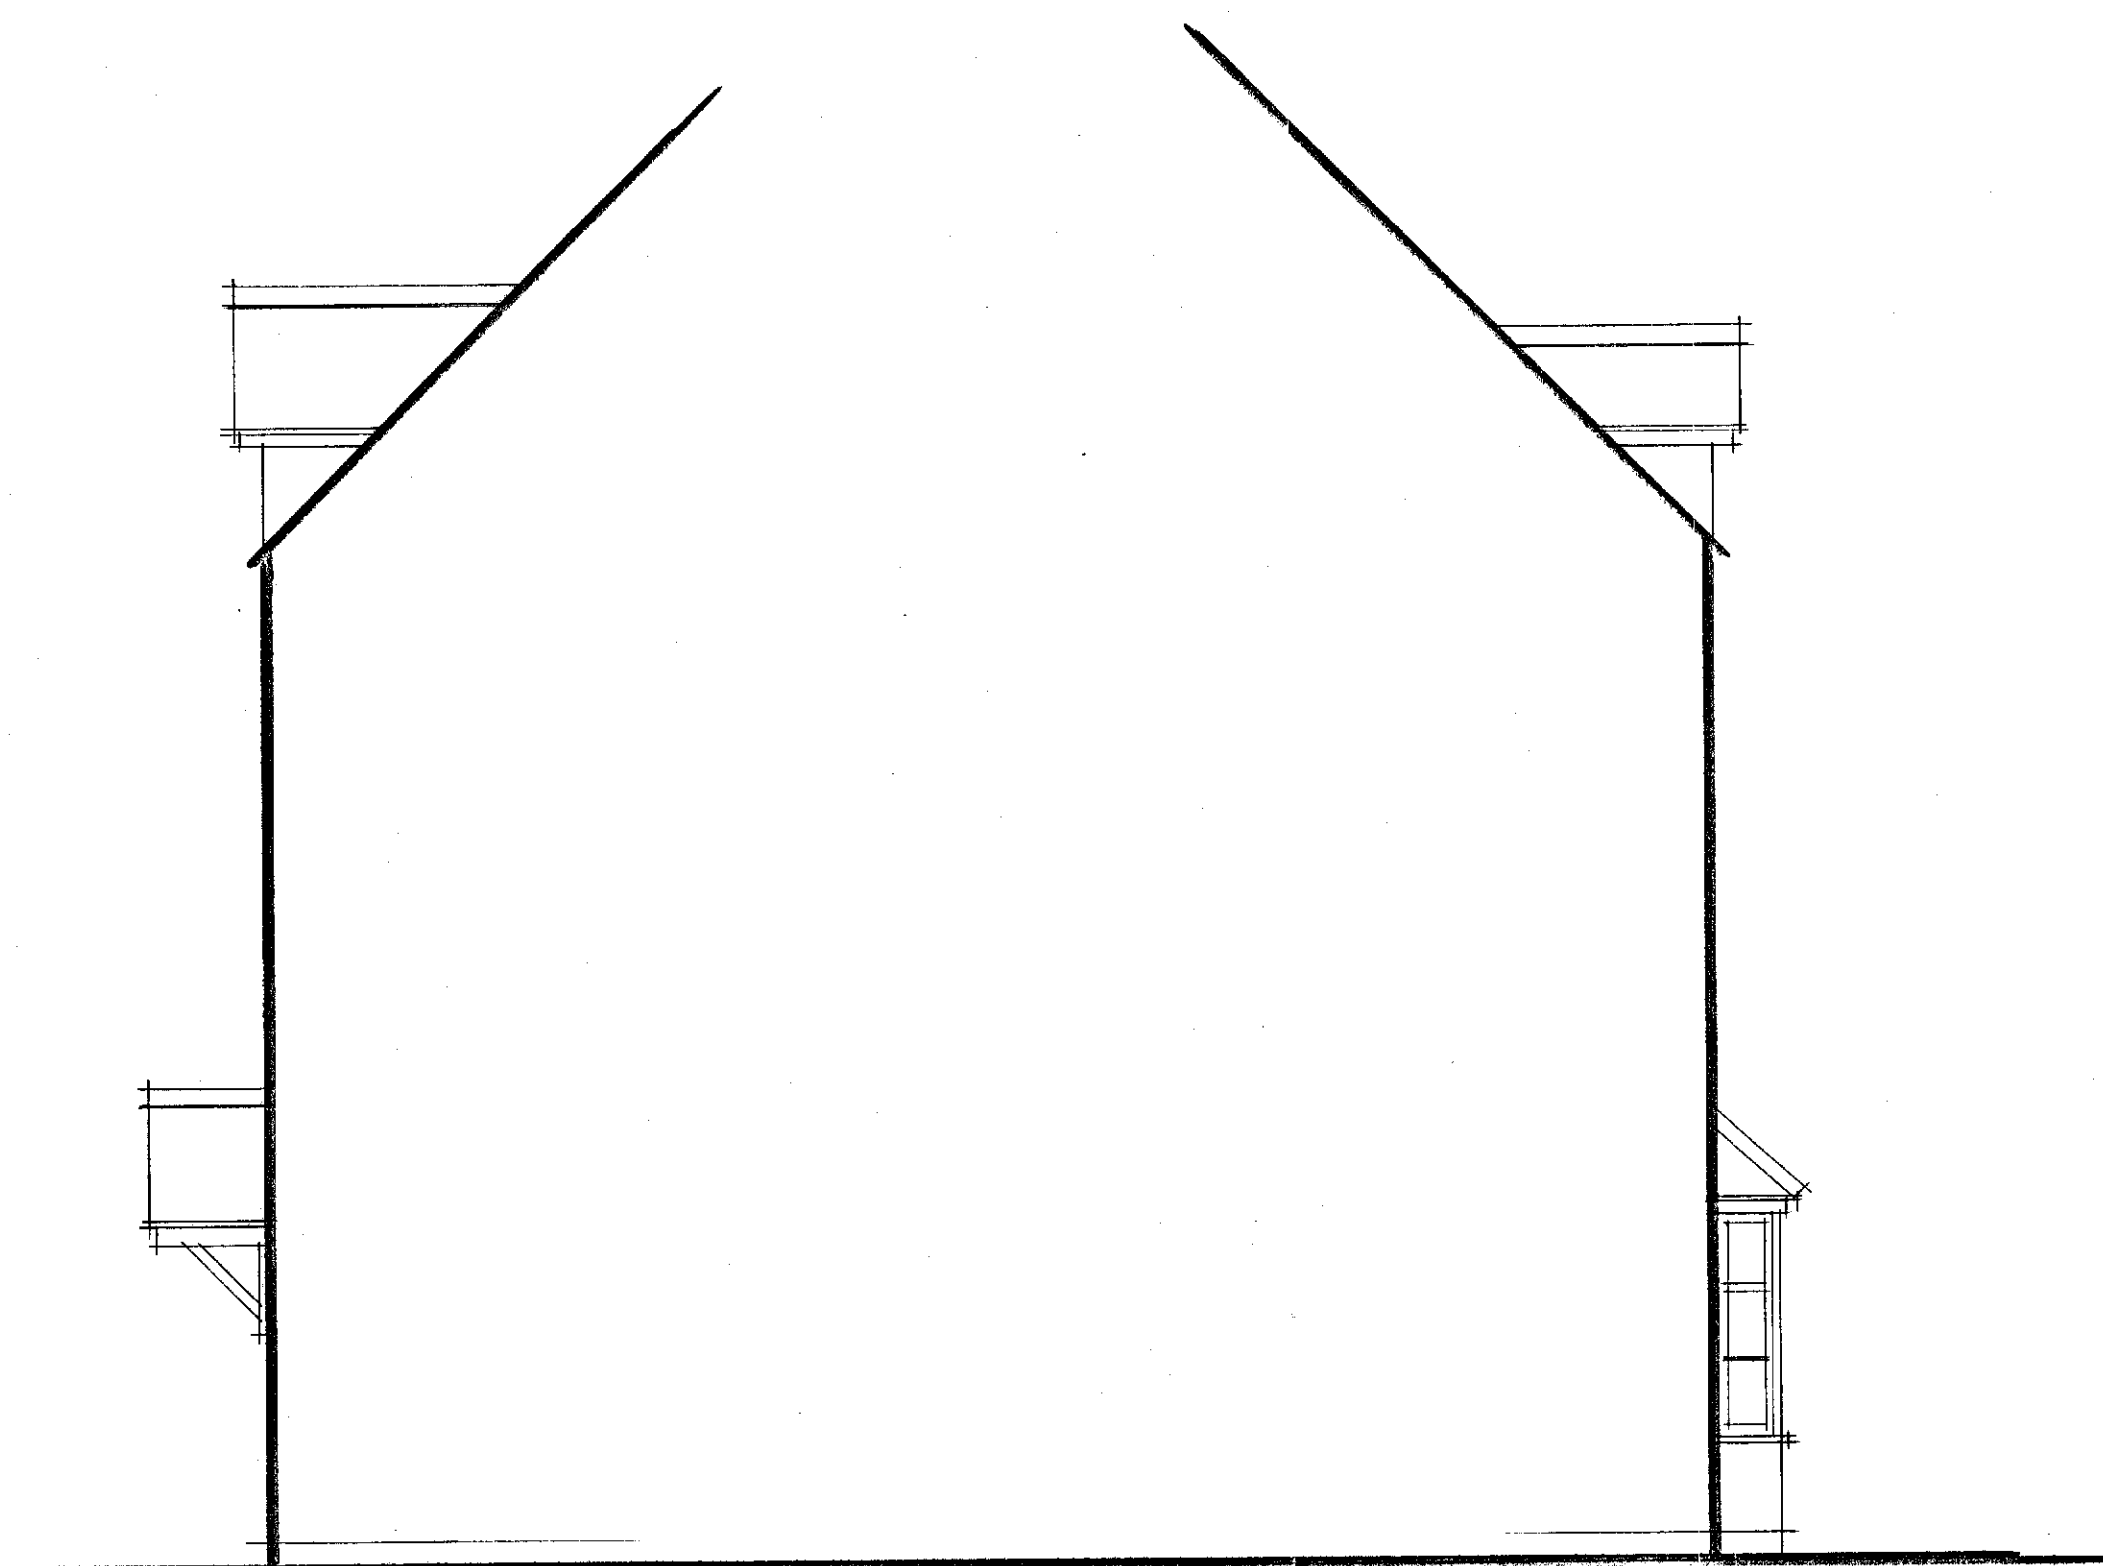

SIDE WEST 1:50



REAR SOUTH 1:50

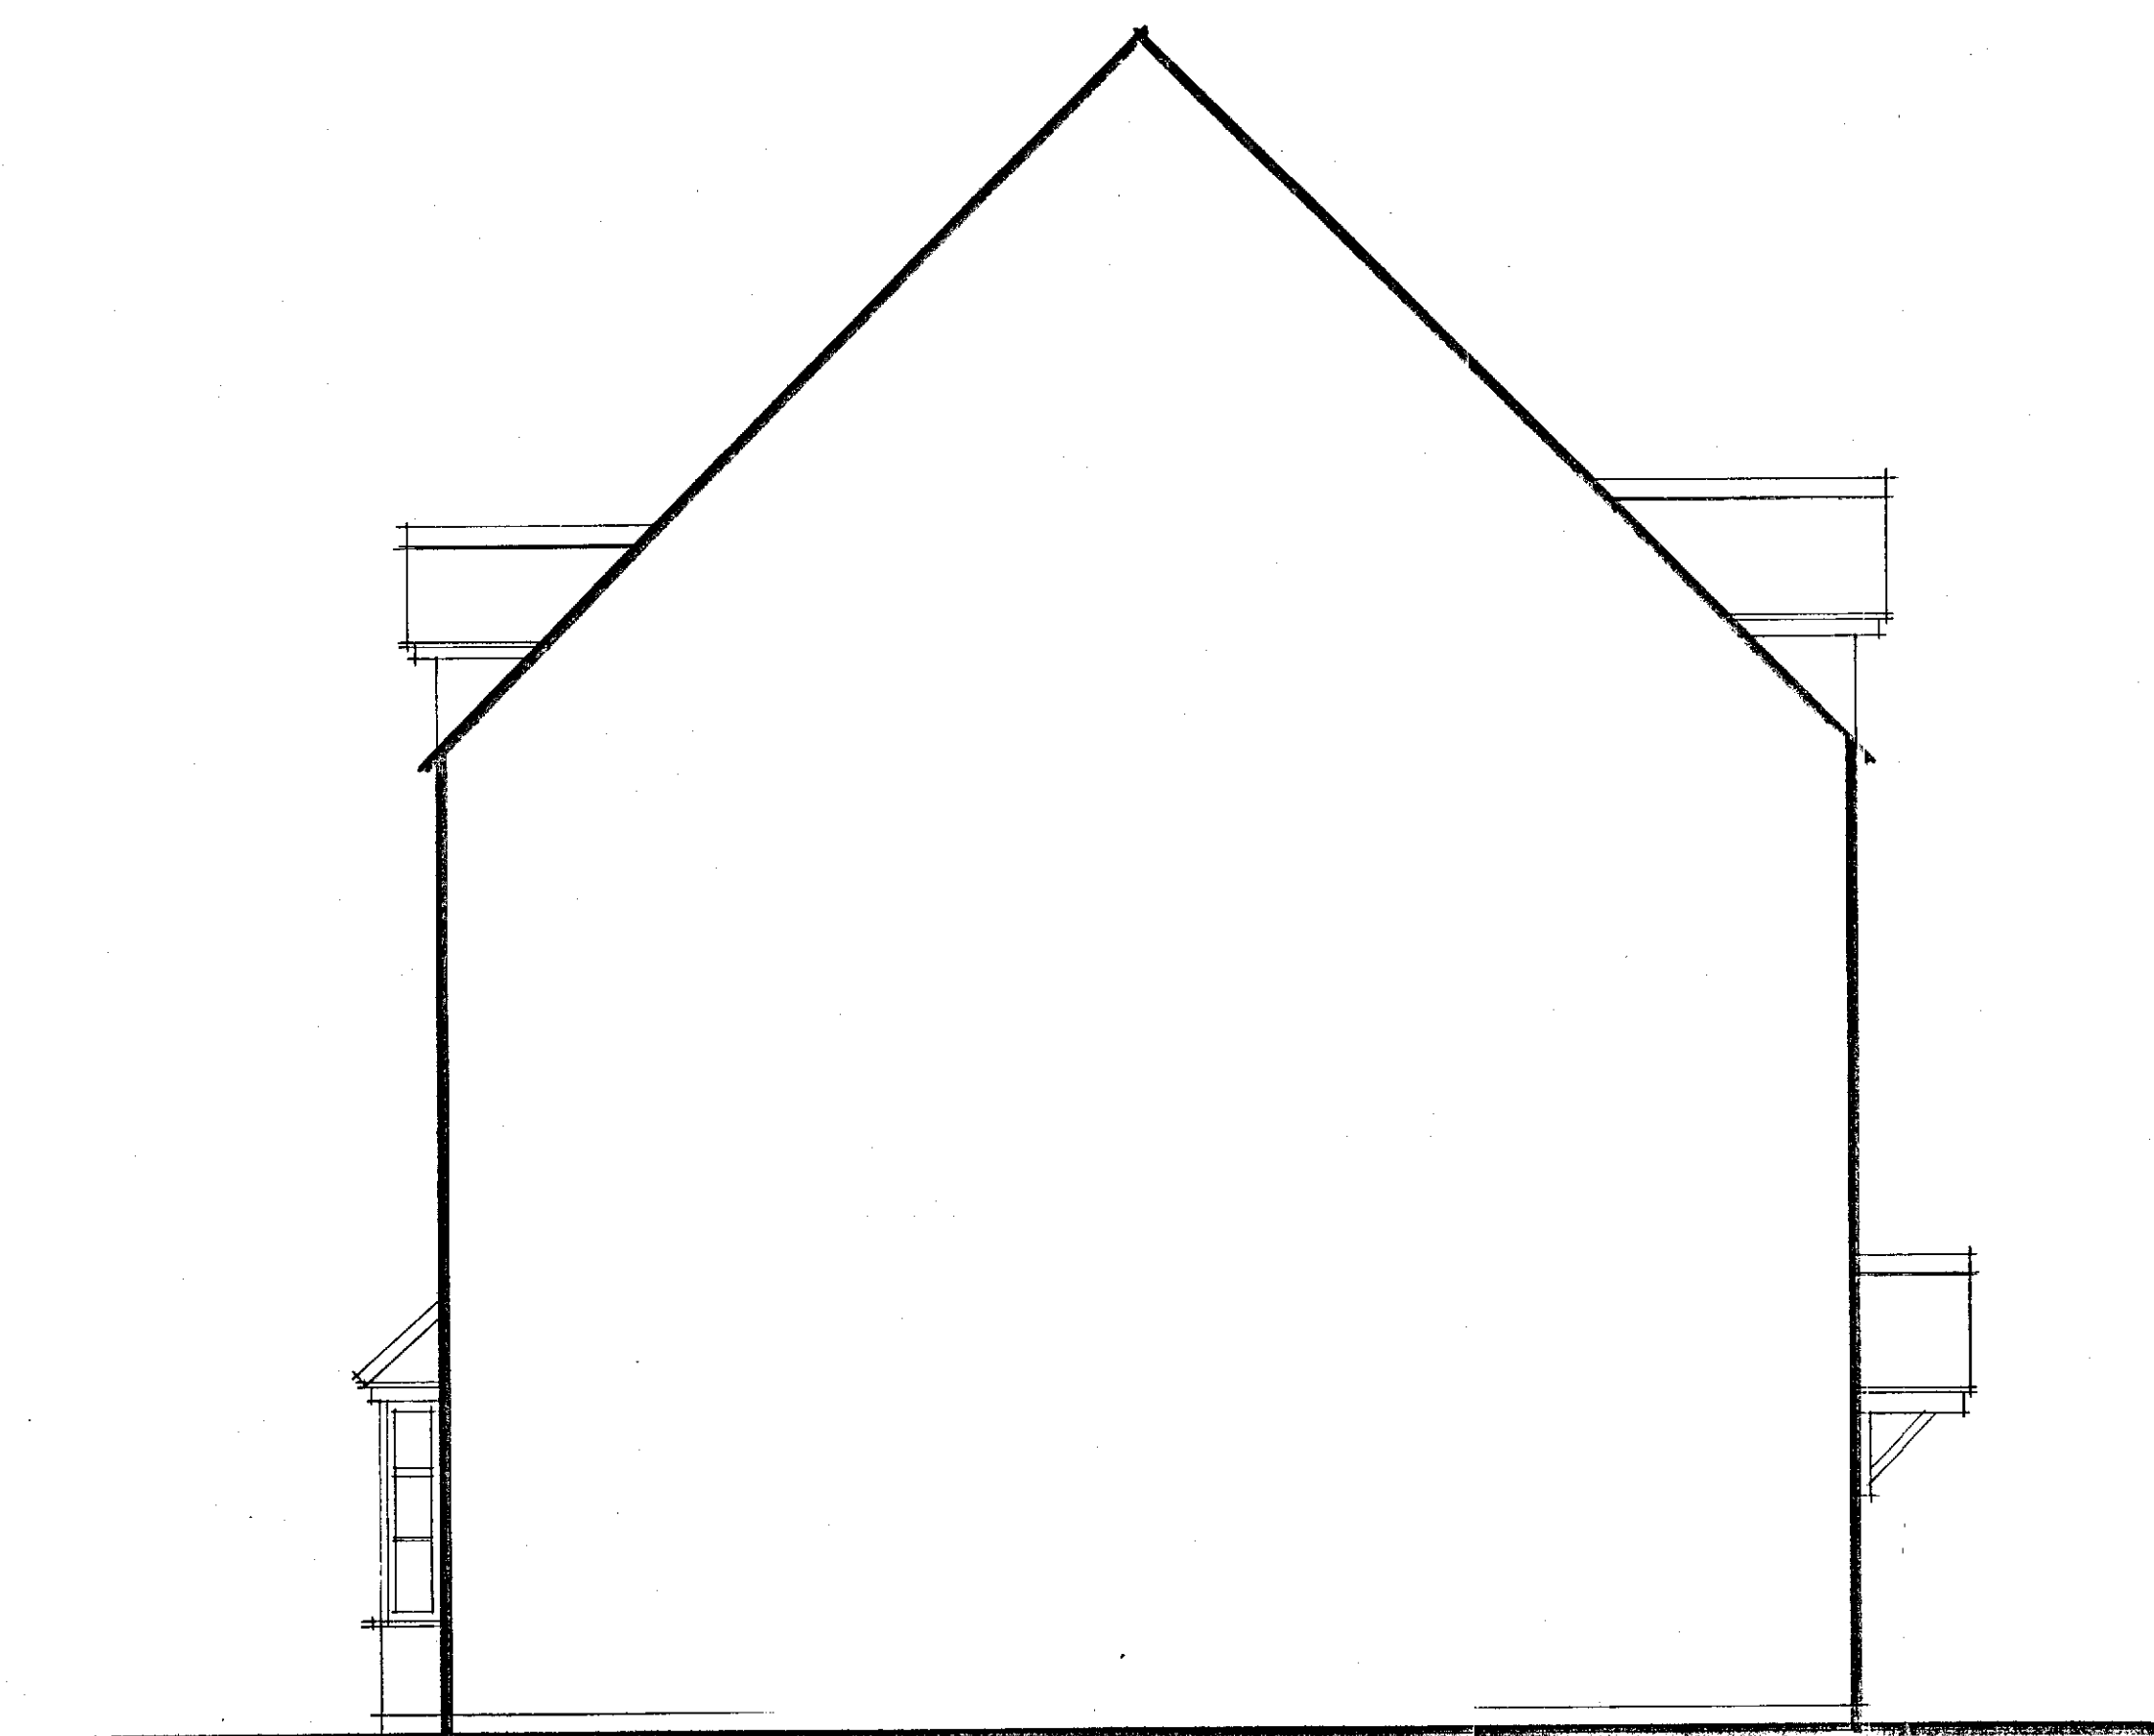

SIDE EAST 1:50

WHITE UPVC WINDOW FRAME WITH DOUBLE GLAZING. WINDOWS AS NEAR AS POSSIBLE.
FACE BRICK TO BE YELLOW IN COLOR, WITH SIZE AND STYLE MATCHING EXISTING AS NEAR AS POSSIBLE.
INTERNAL FINISH AND DECORATION TO MATCH FINISHES OF THE NEW ROOM.
PARKING ARRANGEMENTS TO BE KEPT AS BEFORE (TWO OFFROAD).

PROPOSED ELEVATIONS.

SCALE 1:50

0 1 2 3 4 5

PROJECT. 39 QUARRY CLOSE GRAVESEND Kent DA11 0GA.
CLIENT. MR & MRS S. BAINS.
PROPOSED TITLE. CONVERSION OF CHURCH INTO HABITABLE SPACE. GARDEN ROOM TO REAR.
SCALE. 1:50. AI
DRAWN BY. D. CHAMBERLAIN. 01795 876 412 07711 848 334
DATE. APRIL 2023.
DRAWING N°. DC/905.
E: DAVEDEVADESIGN @ GMAIL.COM