




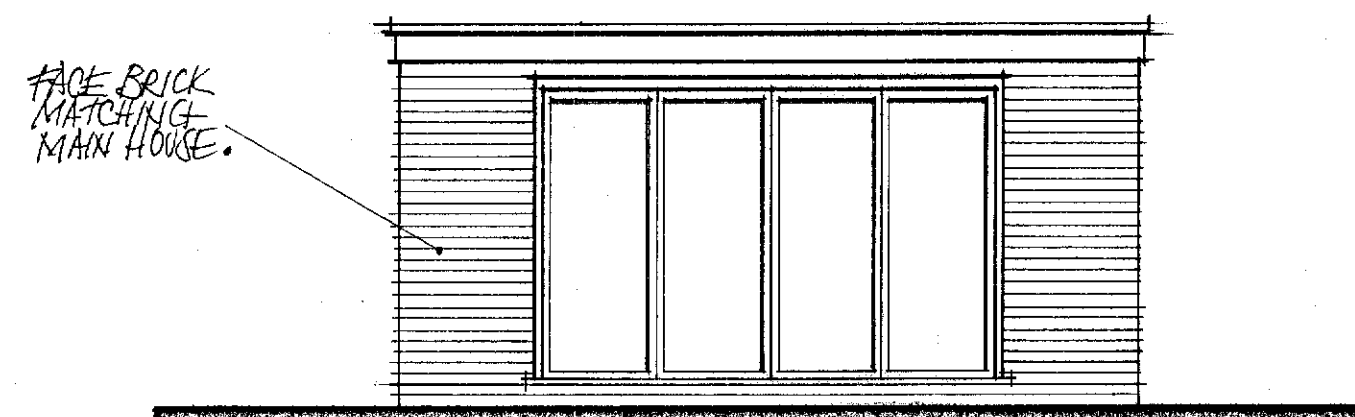


FRONT NORTH 1:50

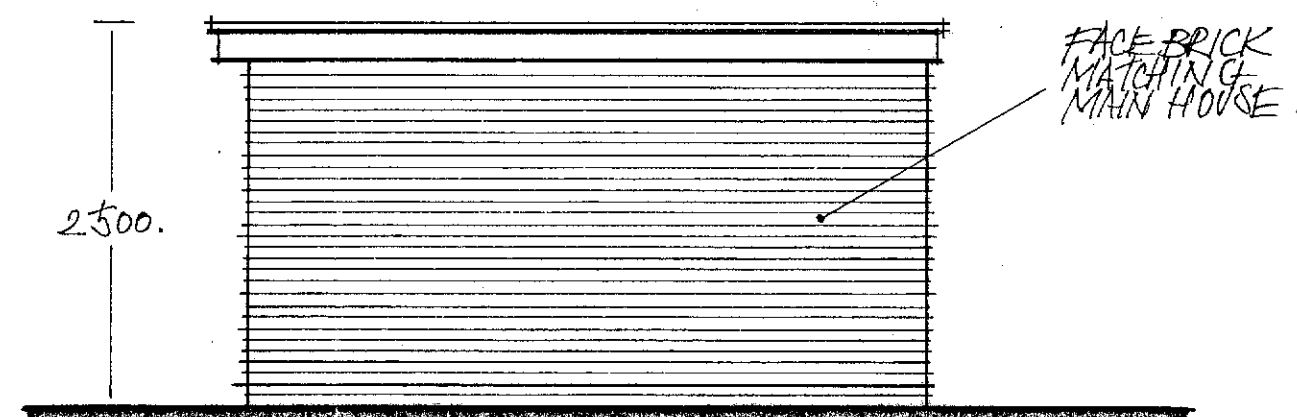

SIDE WEST 1:50

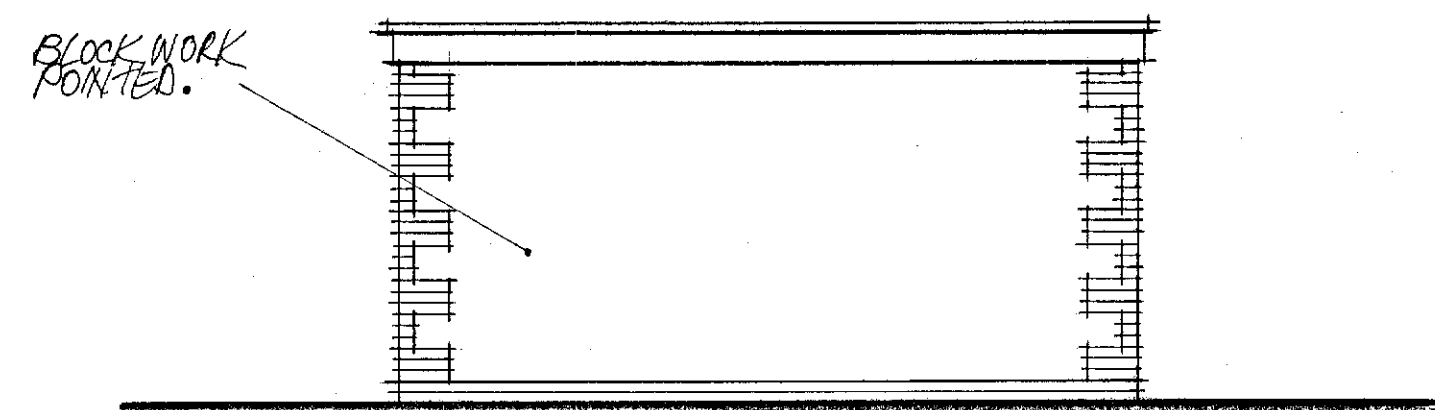

REAR SOUTH 1:50

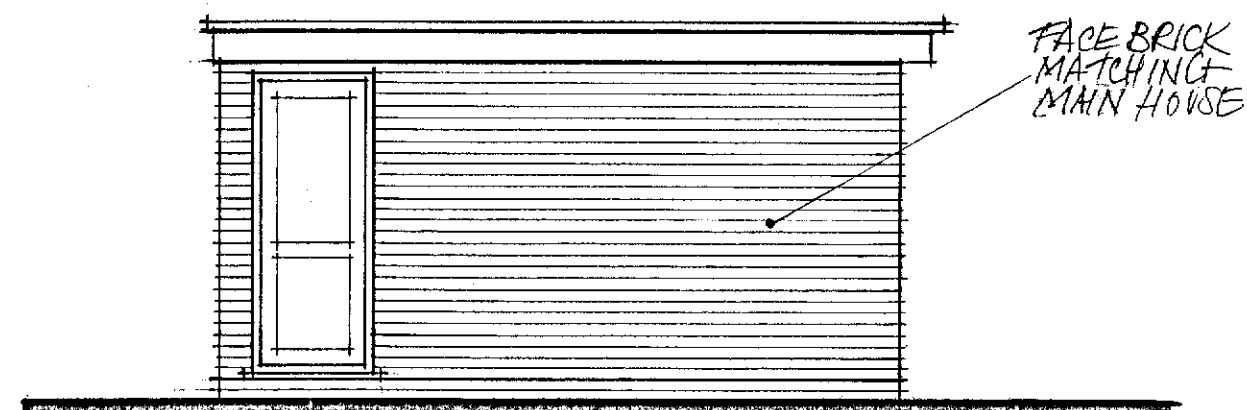

SIDE EAST 1:50

STRUCTURAL WORKS TO BE CHECKED
AND VERIFIED BY A STRUCTURAL
ENGINEER.
ALL WORKS TO BE CARRIED OUT IN
STRICT ACCORDANCE WITH BUILDING
CONTROL.
ALL MEASUREMENTS - DIMENSIONS
TO BE CHECKED ON SITE.
WHITE UPVC FASCIA AND SOFFIT BOARD
FIXED TO PERIMETER OF GLASS
FIBRE FINISHED FLAT ROOF DESIGN.
BLACK GUTTERING FIXED TO FASCIA
AND DRAINING TO EXISTING
SUSTAINABLE SOAKAWAY SYSTEM.
FACE BRICK TO FRONT AND SIDES
WITH HIGH DENSITY BLOCK WORK.
FACE BRICK TO MATCH MAIN
PROPERTY IN SIZE AND COLOUR.
BLOCK WORK TO CREATE REAR
BOUNDARY.
FOUNDATION TO BE CONCRETE
RE-INFORCED RAFT DESIGN.

PROPOSED ELEVATIONS

SCALE 1:50



PROJECT.

39 QUARRY CLOSE
GRAVESEND
KENT
DA11 0GA.

CLIENT.

MR & MRS S. BAINS.

PROPOSED TITLE.

CONVERSION OF GARAGE
INTO HABITABLE SPACE.
GARDEN ROOM TO REAR.

SCALE. 1:50. A2

DRAWN BY. J. CHAMBERLAIN.
01795 876 412 07711 848 334

DATE. APRIL 2023.

DRAWING N°. DC/909.

E: DAVEDEVADESIGN @ GMAIL.COM